




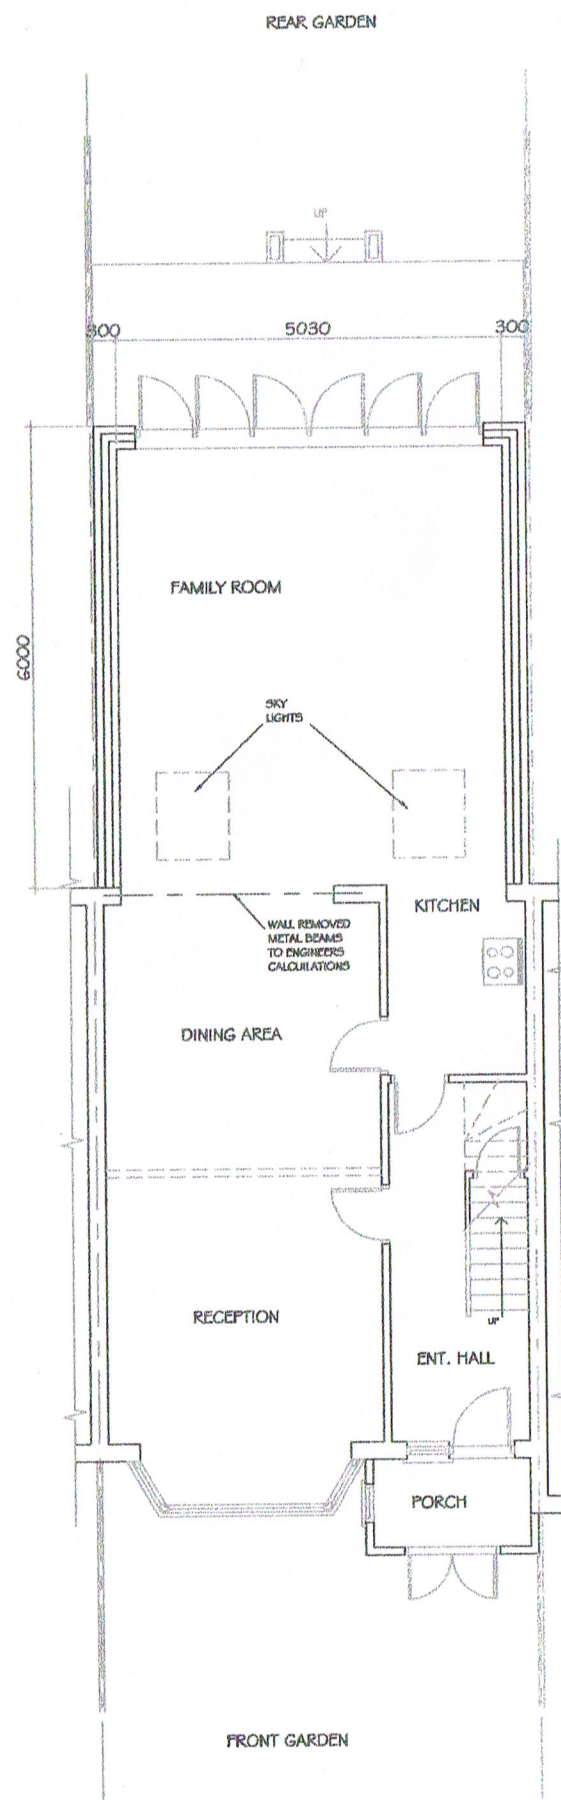


EXISTING GROUND F. PLAN
SCALE 1 : 100

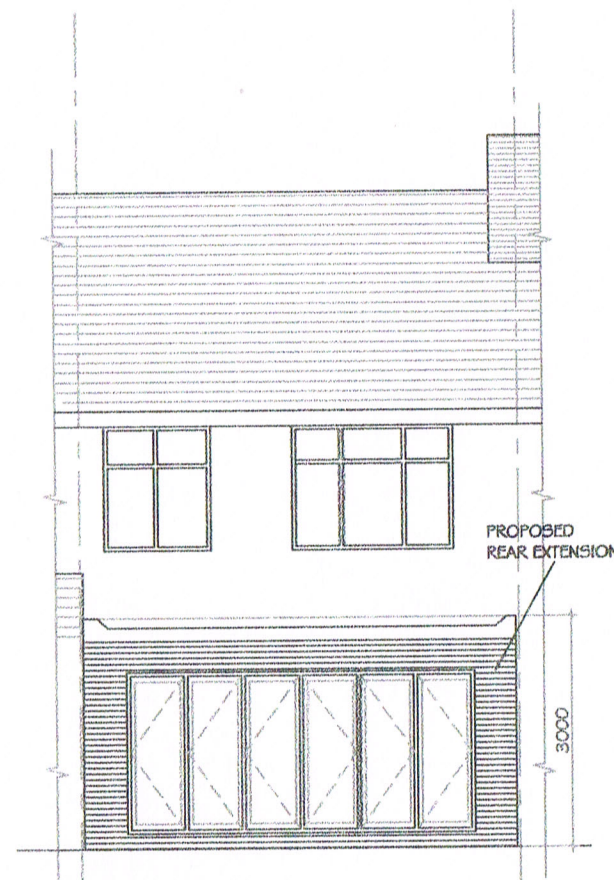

PROPOSED REAR ELEVATION
SCALE 1 : 100

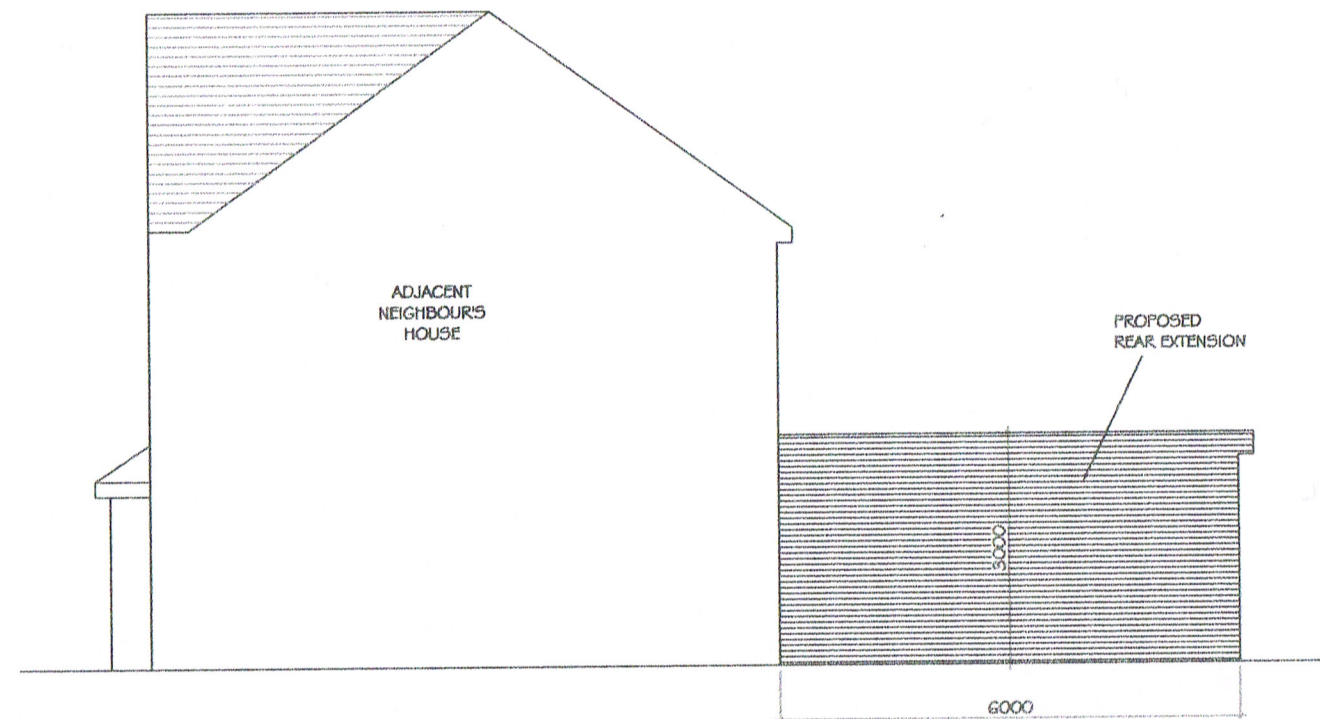


PROPOSED R SIDE ELEVATION
SCALE 1 : 100

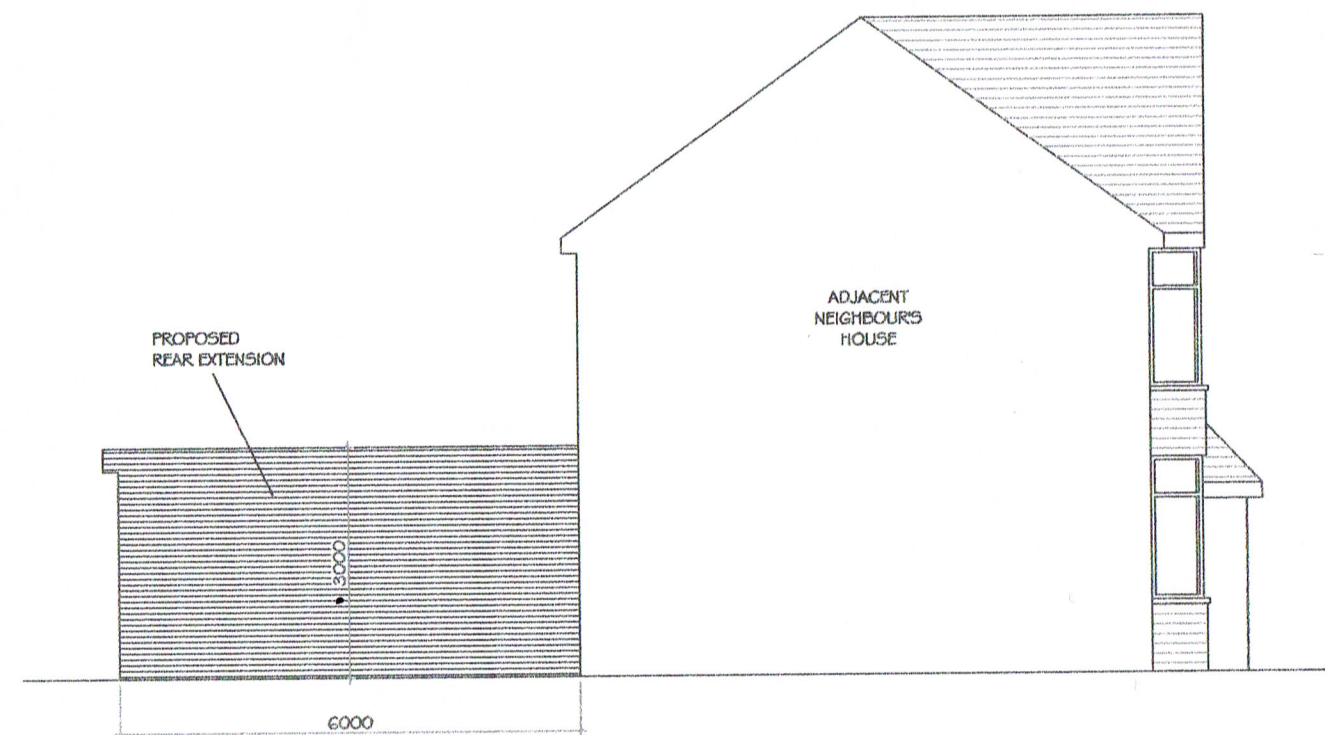

PROPOSED L SIDE ELEVATION
SCALE 1 : 100

SCALE 1 : 100

 

	Job	16 Victoria Avenue, Uxbridge, UB10 9AQ Rear Extension			Date Revisions
	Client	Mr Akbar			
Drawn	S Emran				
Drawing	Proposed Floor Plan and Elevations				
Checked	Date	October 2017	Scale	1 : 100 @ A3	
			Proj. No.	535/03	