

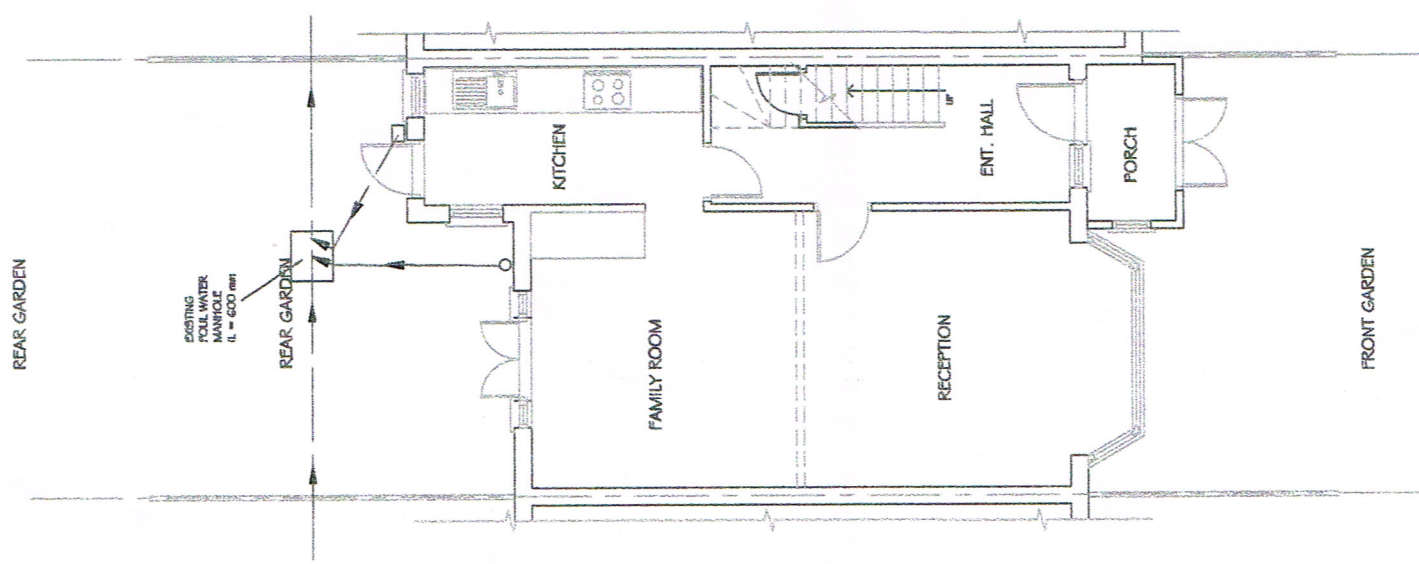


EXISTING SITEPLAN
SCALE 1 : 200

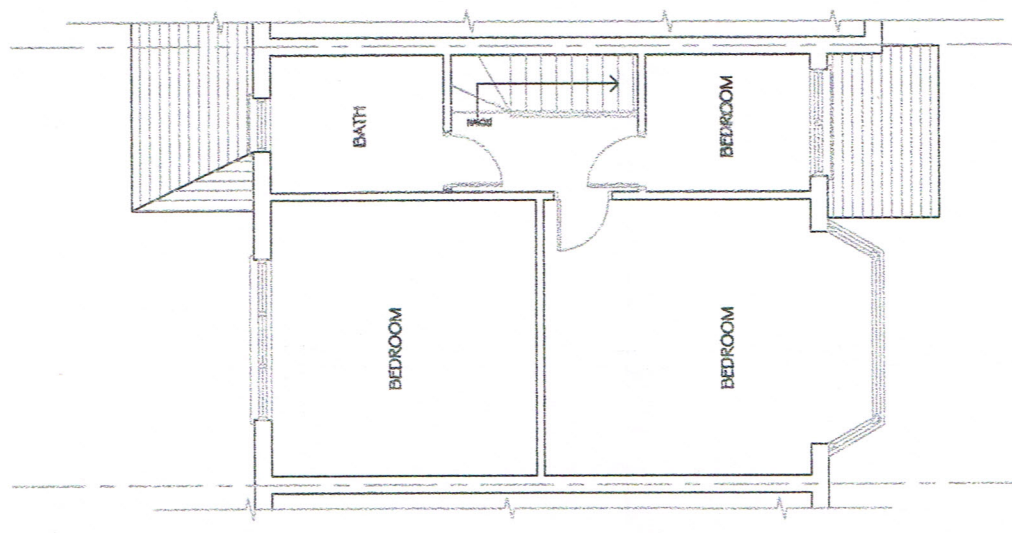

EXISTING GROUND F. PLAN
SCALE 1 : 100

SCALE 1 : 100

 

EXISTING FIRST F. PLAN
SCALE 1 : 100

	Job	16 Victoria Avenue, Uxbridge, UB10 9AQ			Date	Revisions
	Client	Rear Extension				
	Drawn	S Emran				
	Checked	October 2017				
	Drawn	Existing Floor Plans and Stairplan				
	Date	1 : 100 @ A3	Drawn No.	535/01		