




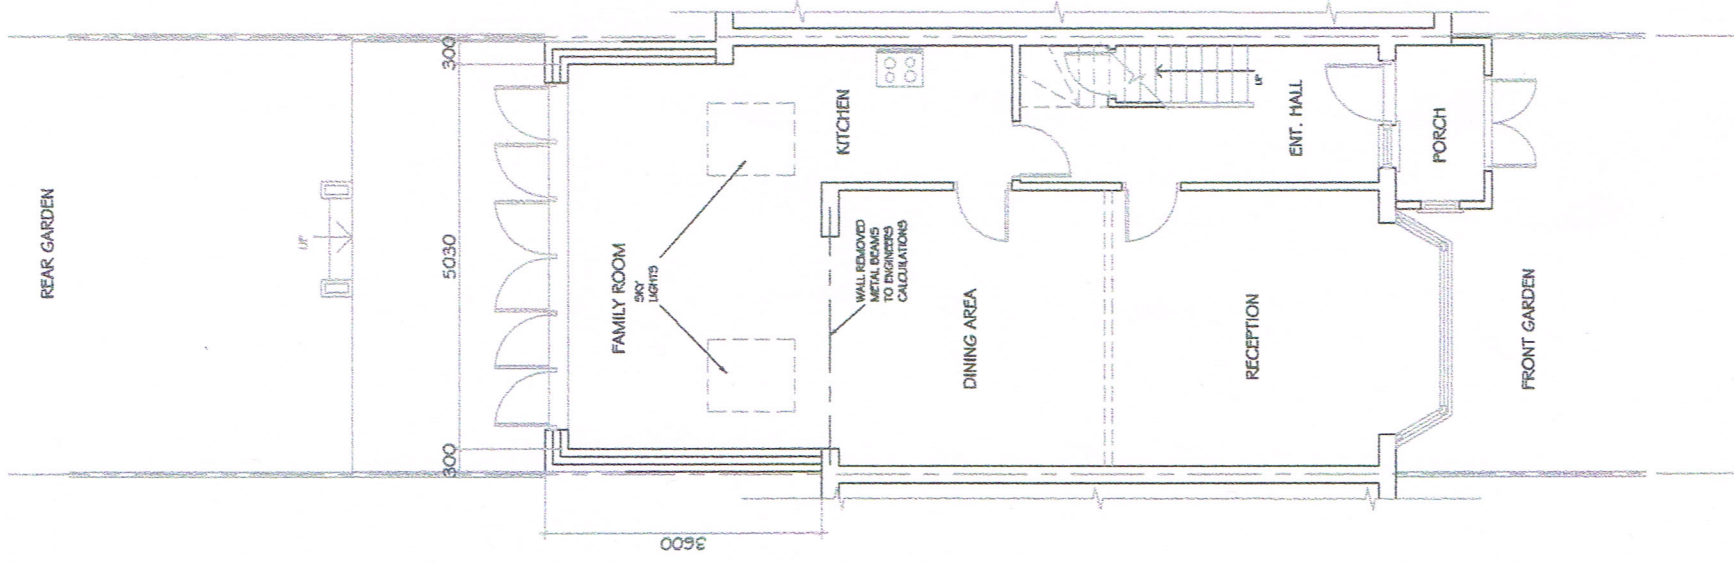


EXISTING GROUND F. PLAN
SCALE 1 : 100

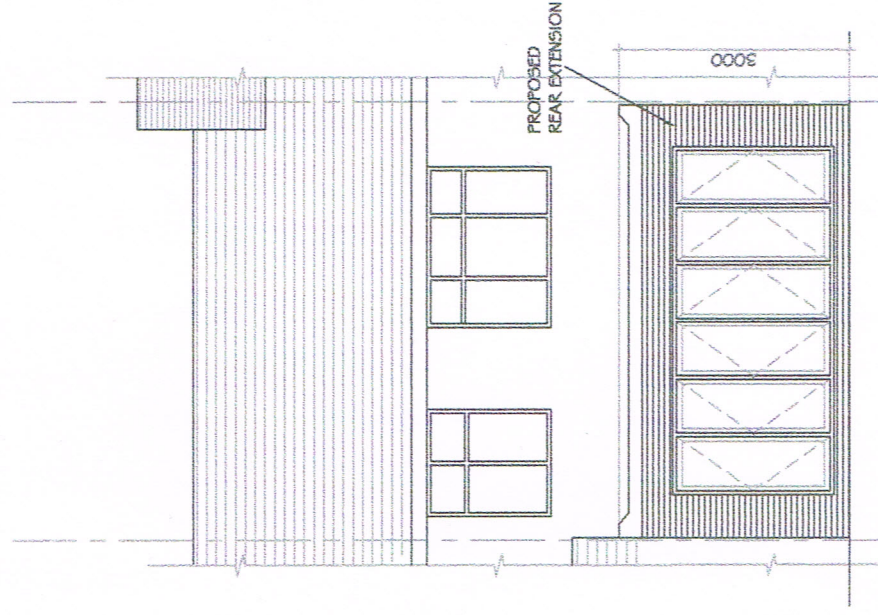


PROPOSED REAR ELEVATION
SCALE 1 : 100

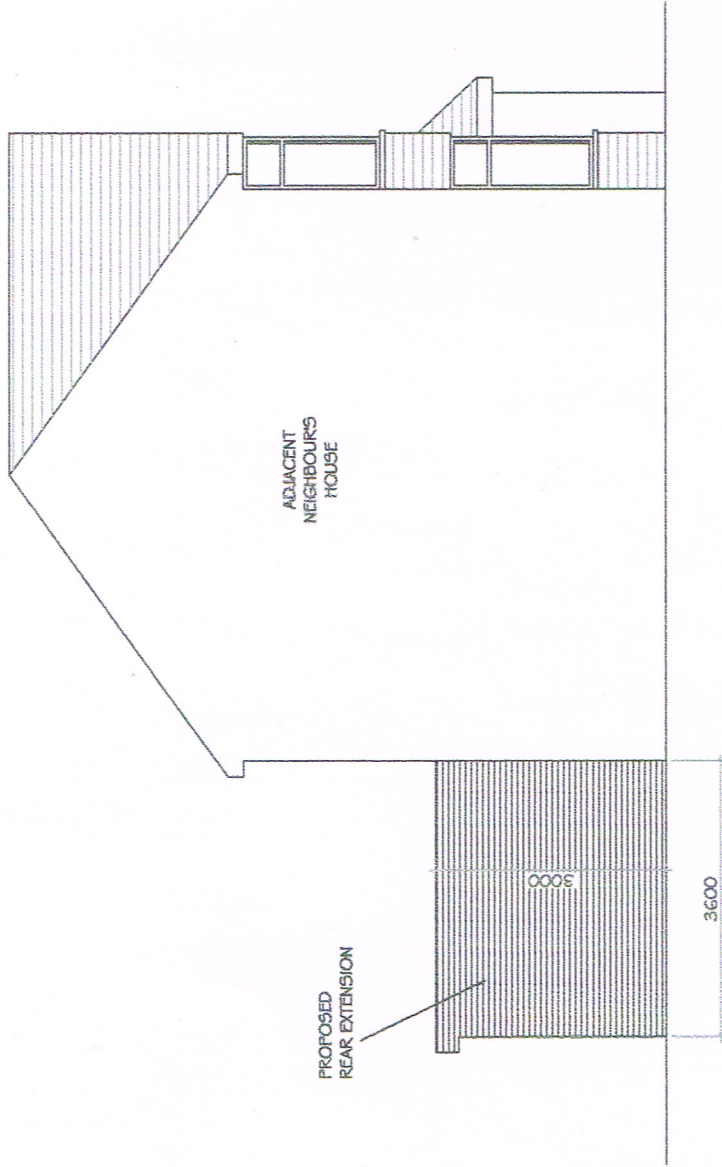

PROPOSED L SIDE ELEVATION
SCALE 1 : 100

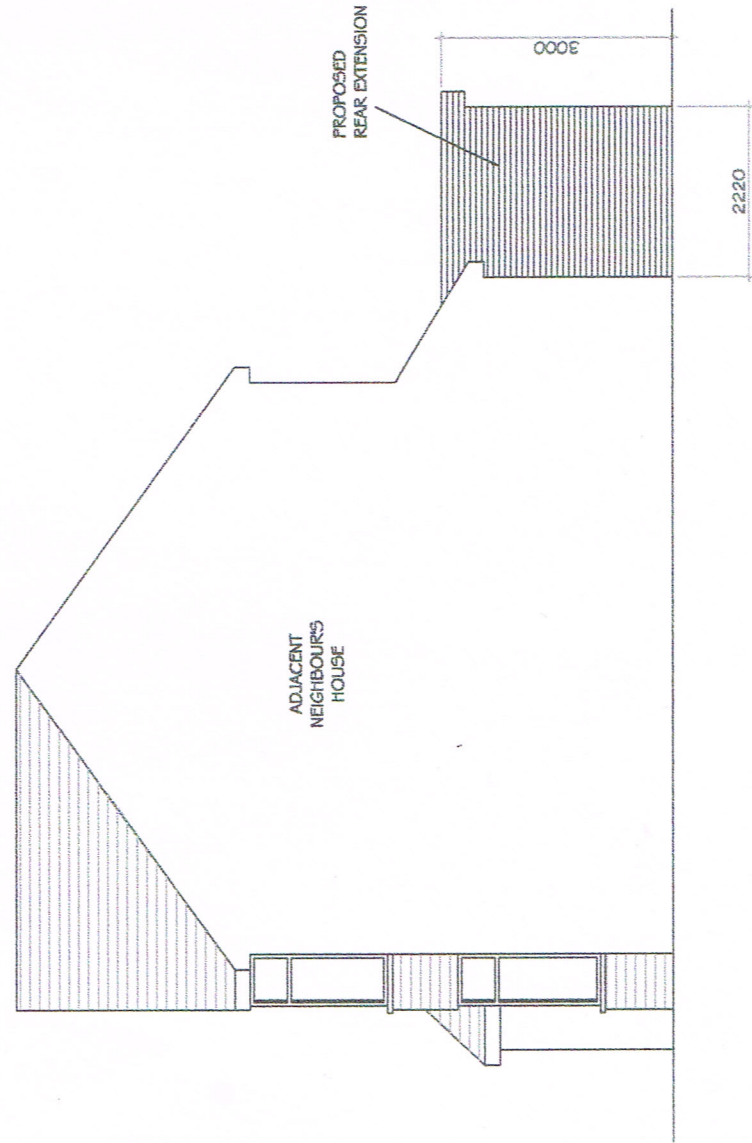

PROPOSED R SIDE ELEVATION
SCALE 1 : 100

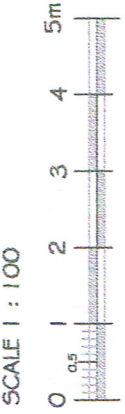

	16 Victoria Avenue, Uxbridge, UB10 9AQ Rear Extension Mr Akbar Salk Salim Proposed Floor Plan and Elevations			535/03			
	Job						
	Client						
	Drawing						
	Date						
Drawn S Emran	Checked	June 2018		Scale 1 : 100 @ A3	Draw No.		
		Date Revision 10/06/2018 (Other Date Revision Added)					