



EXISTING SITEPLAN
SCALE 1 : 200

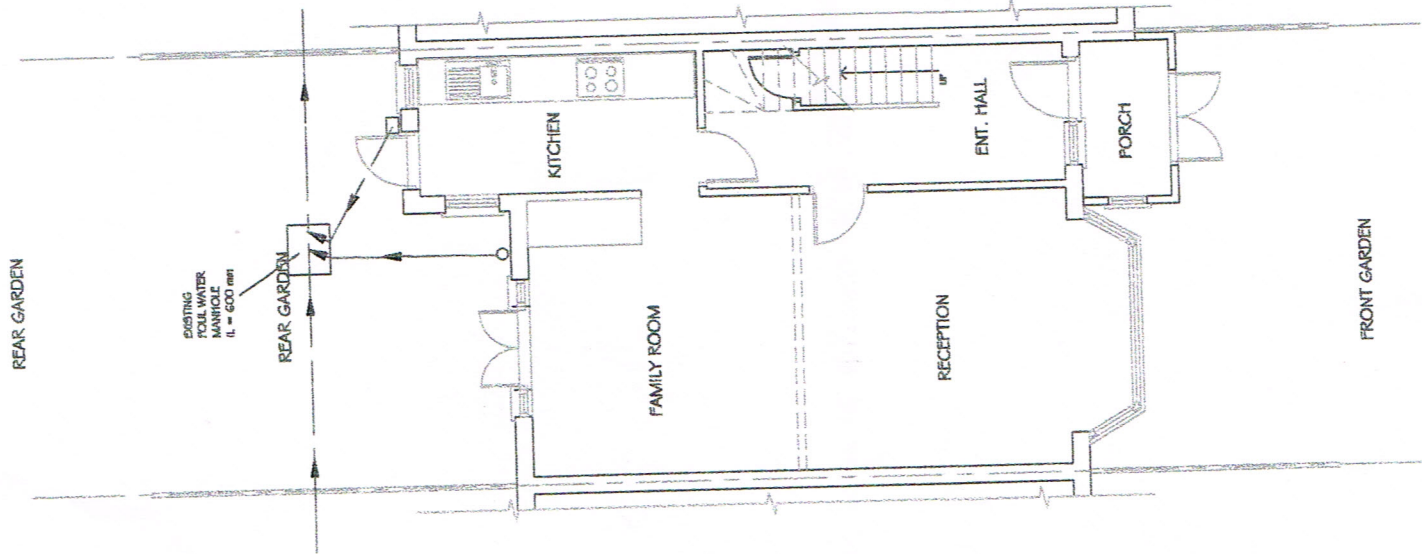

EXISTING GROUND F. PLAN
SCALE 1 : 100

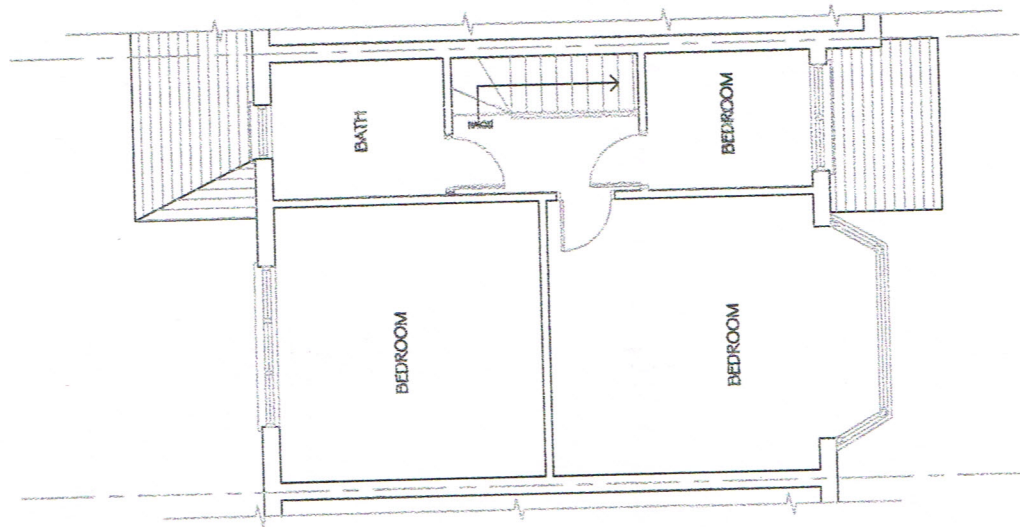

EXISTING FIRST F. PLAN
SCALE 1 : 100

	16 Victoria Avenue, Uxbridge, UB10 9AQ Rear Extension Mr Akbar	535/01
Drawn S Emran	Client Mr Akbar	Date October 2017
Checked S Emran	Drawing Existing Floor Plans and Stairplan	Scale 1 : 100 @ A3
Job 16 Victoria Avenue, Uxbridge, UB10 9AQ	Date October 2017	Drawn No. 535/01