




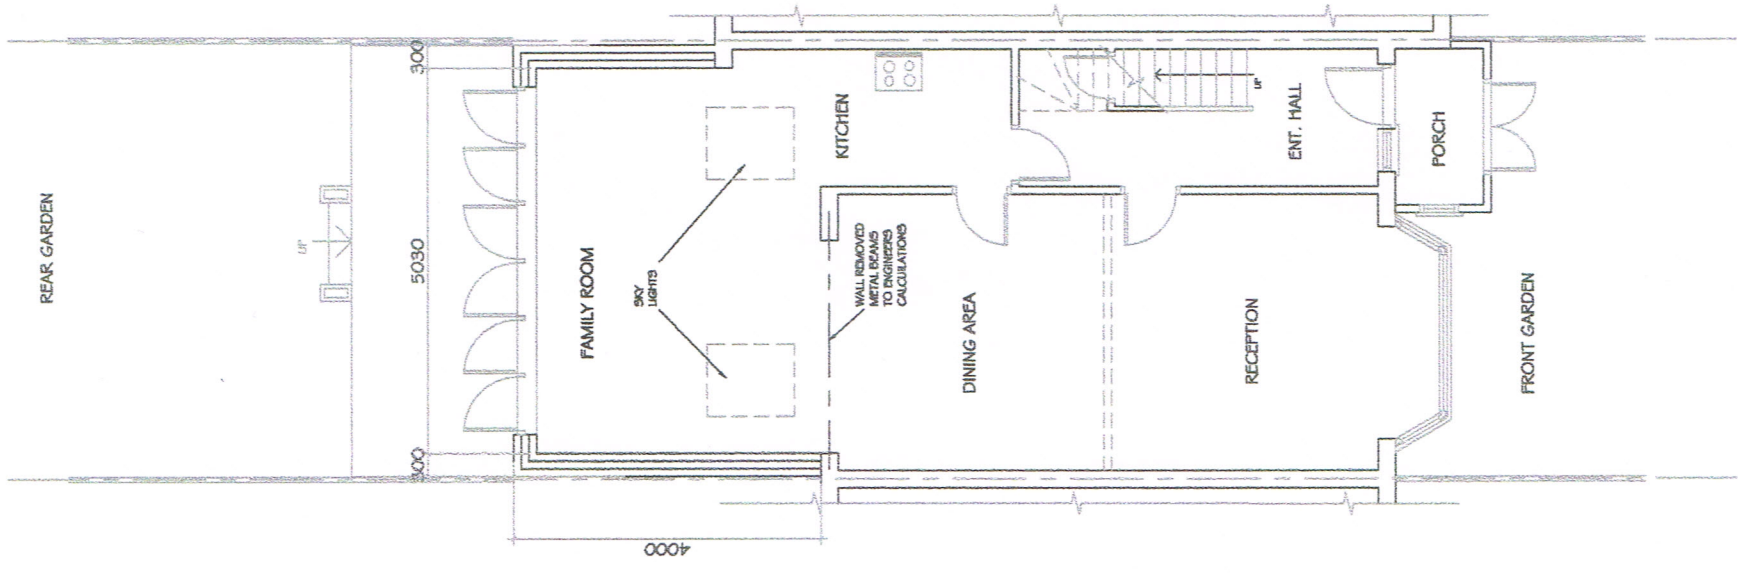


EXISTING GROUND F. PLAN
SCALE 1 : 100

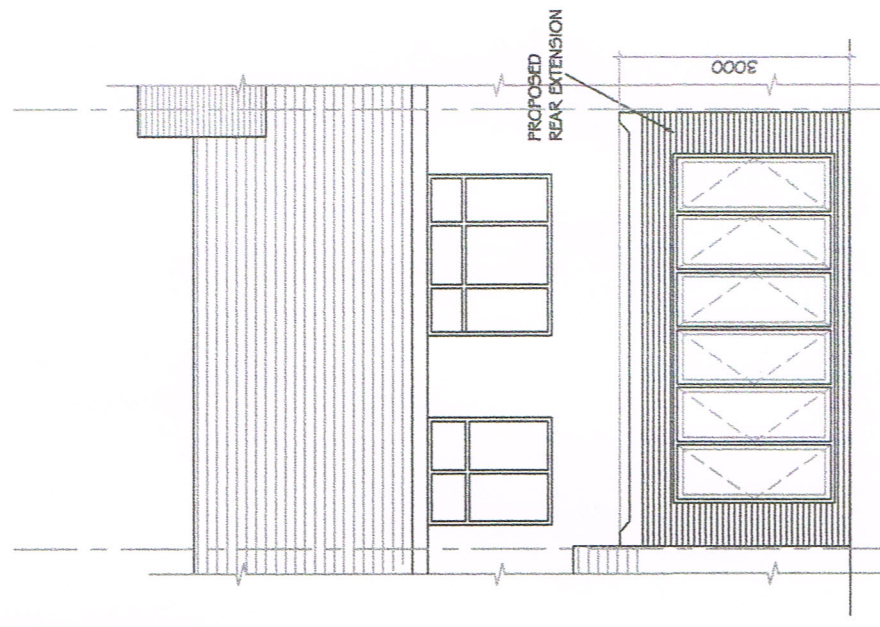


PROPOSED REAR ELEVATION
SCALE 1 : 100

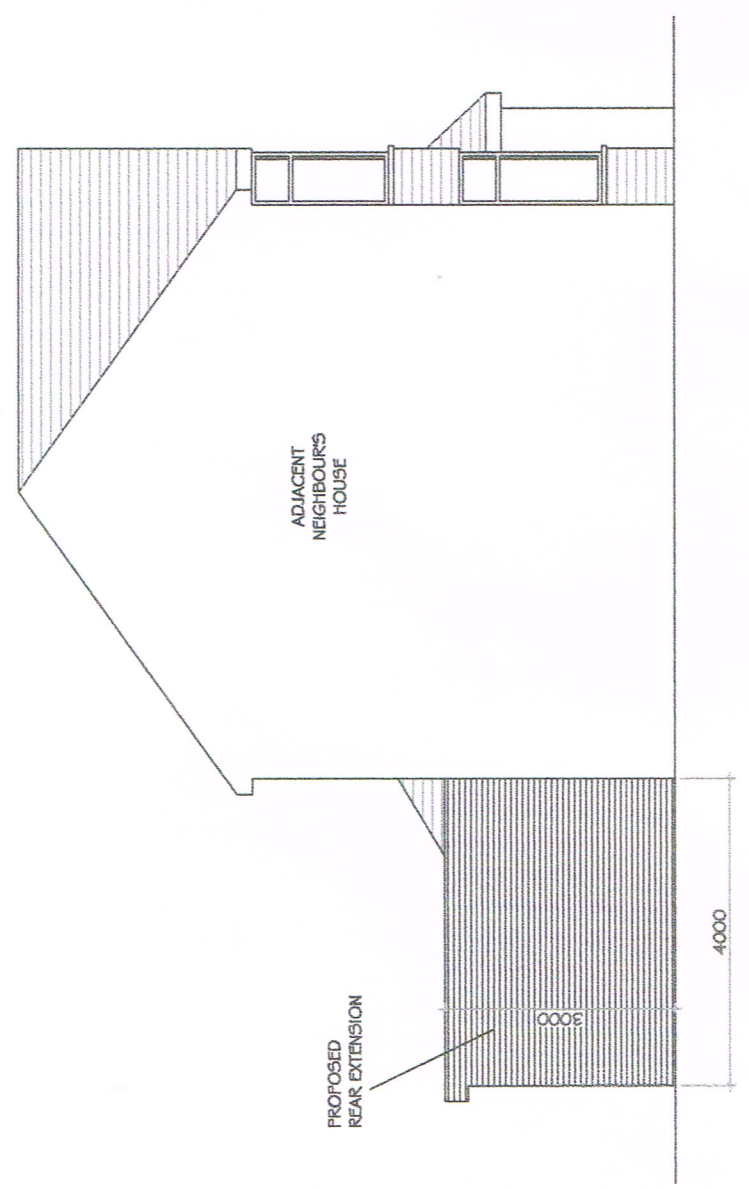

PROPOSED L SIDE ELEVATION
SCALE 1 : 100

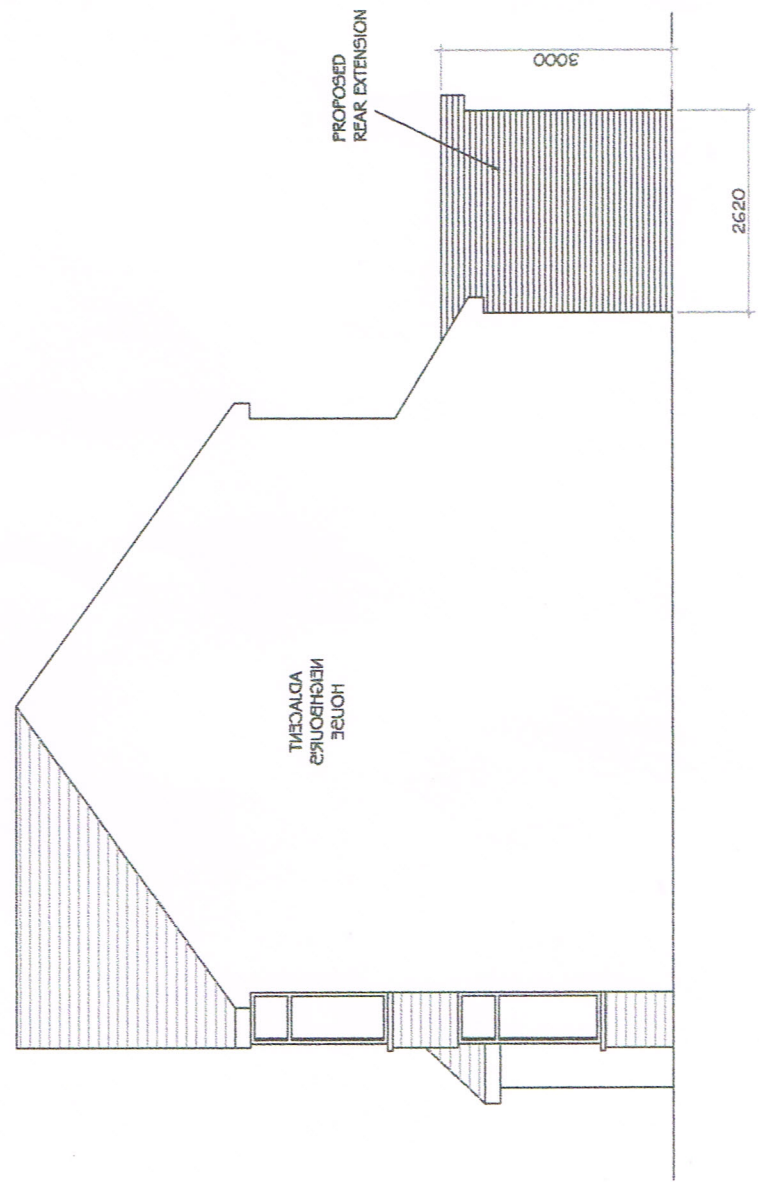

PROPOSED R SIDE ELEVATION
SCALE 1 : 100

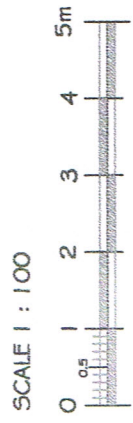

	Job	16 Victoria Avenue, Uxbridge, UB10 9AQ			Date	Revisions
	Client	Rear Extension			1/00/2018 Other Site Question Added	
	Drawing	Proposed Floor Plan and Elevations			Drawn No.	535/03
	Drawn	S Enran			Scale	1 : 100 @ A3
Checked	Date	June 2018	Scale	1 : 100 @ A3		