




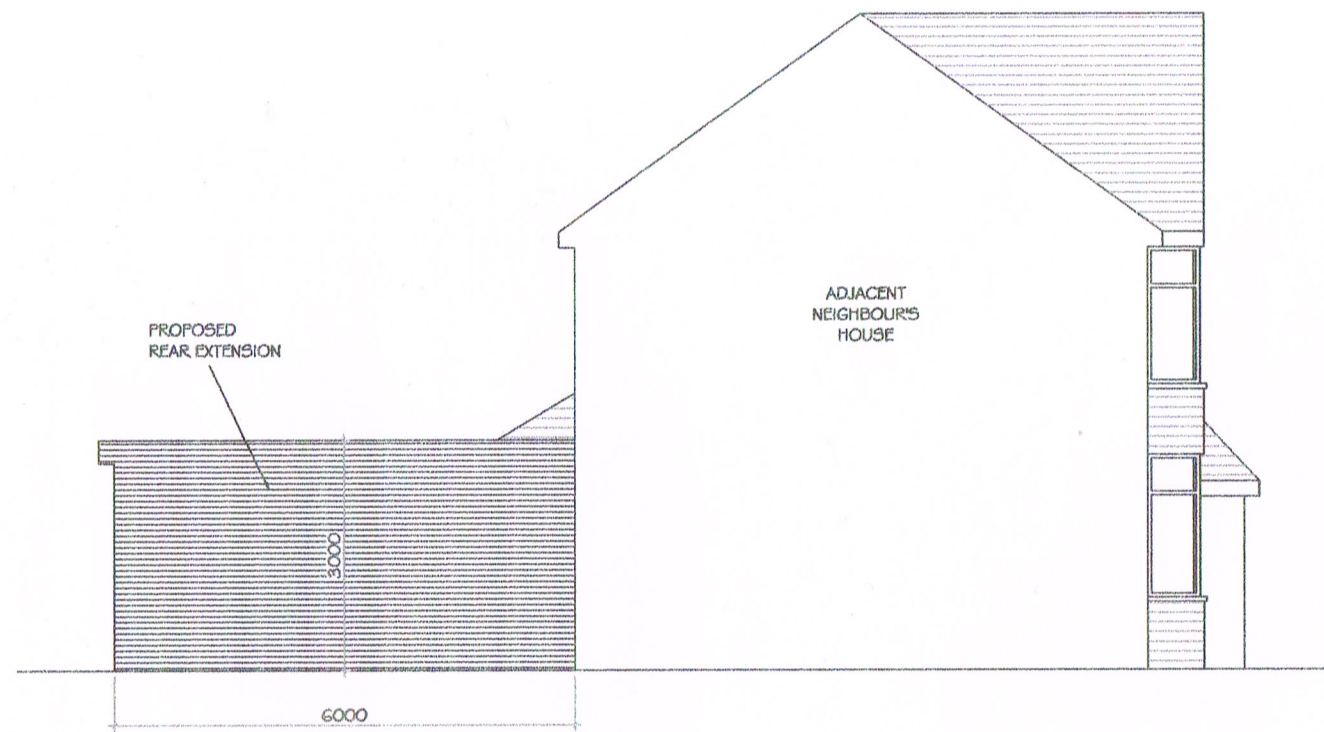


PROPOSED L SIDE ELEVATION
SCALE 1 : 100

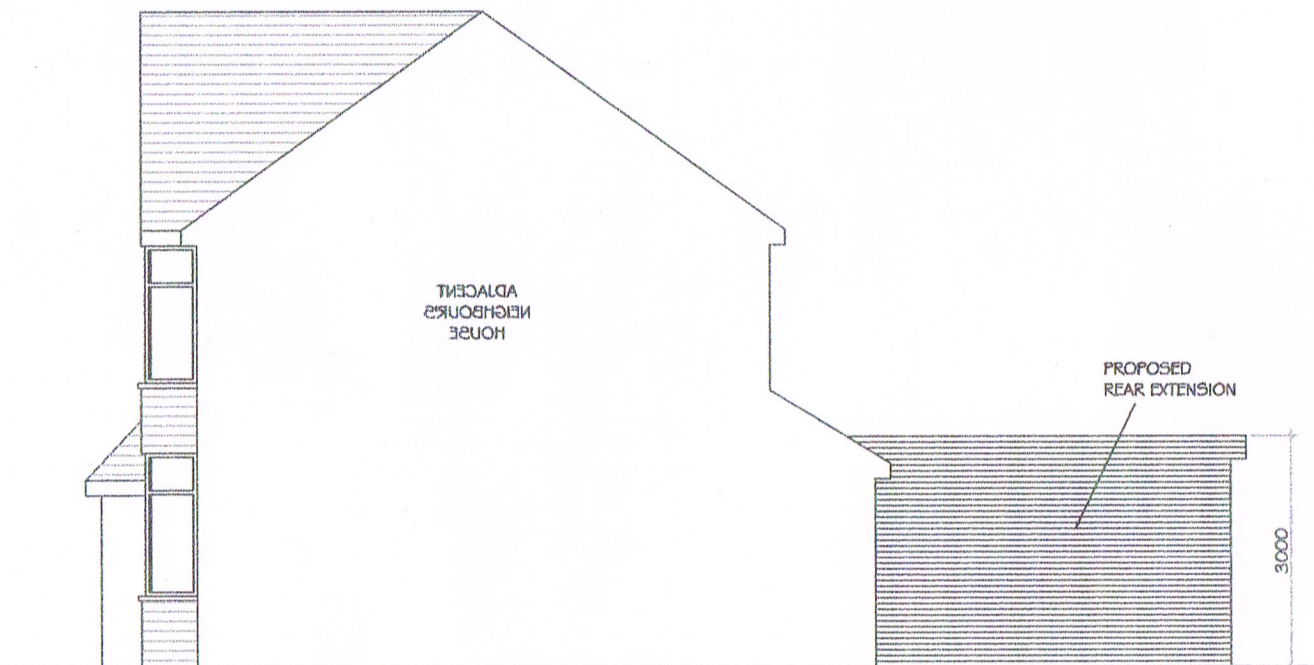


PROPOSED R SIDE ELEVATION
SCALE 1 : 100

SCALE 1 : 100

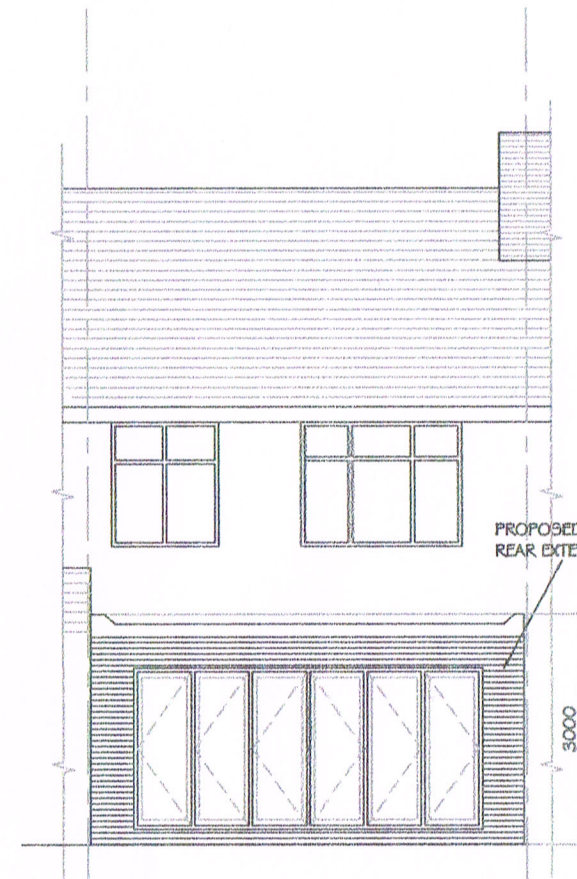 

PROPOSED REAR ELEVATION
SCALE 1 : 100

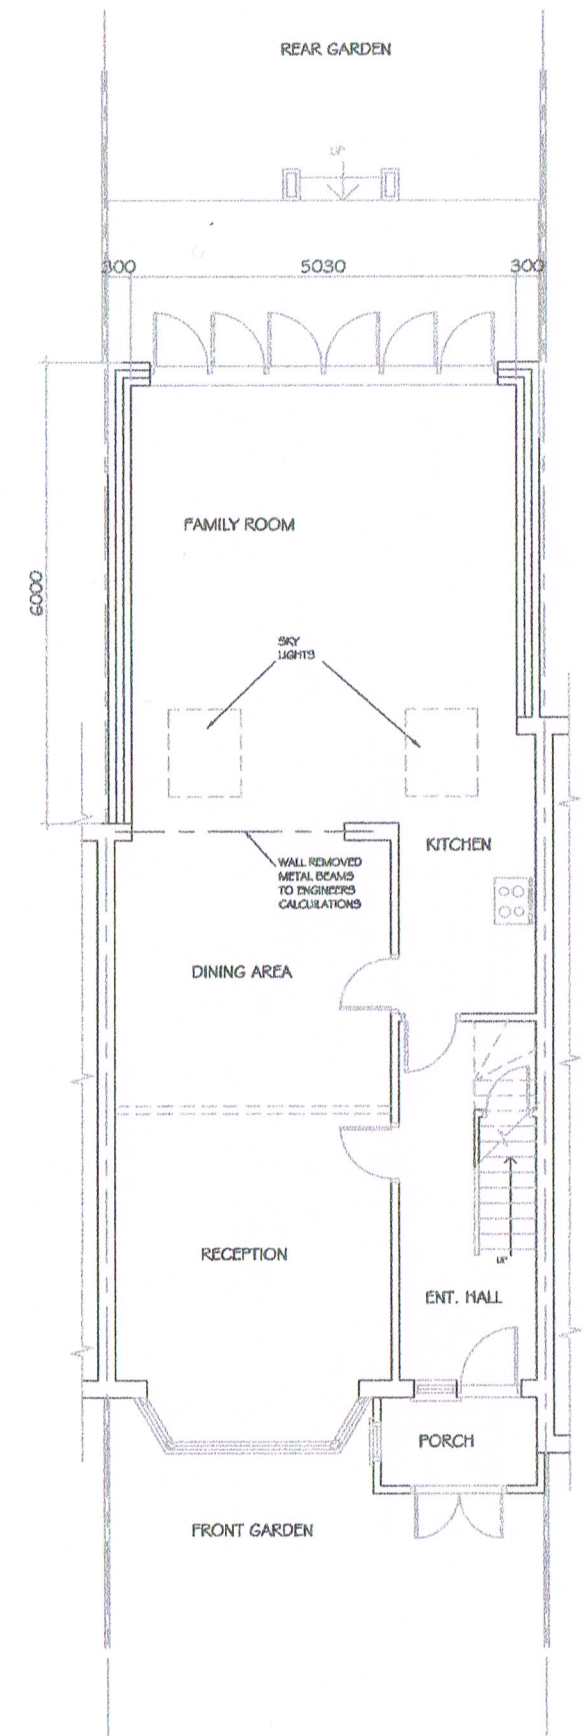

EXISTING GROUND F. PLAN
SCALE 1 : 100

	Job: 16 Victoria Avenue, Uxbridge, UB10 9AQ			Date: 16/03/2018	
	Client: Mr Akbar			Revised: 16/03/2018	
	Drawing: Proposed Floor Plan and Elevations			Drawn: S Emran	
	Date: October 2017			Scale: 1 : 100 @ A3	
Checked: S Emran		Date: October 2017		Drawn: S Emran	
		Scale: 1 : 100 @ A3		Drawn: S Emran	
		Date: October 2017		Drawn: S Emran	
		Scale: 1 : 100 @ A3		Drawn: S Emran	