

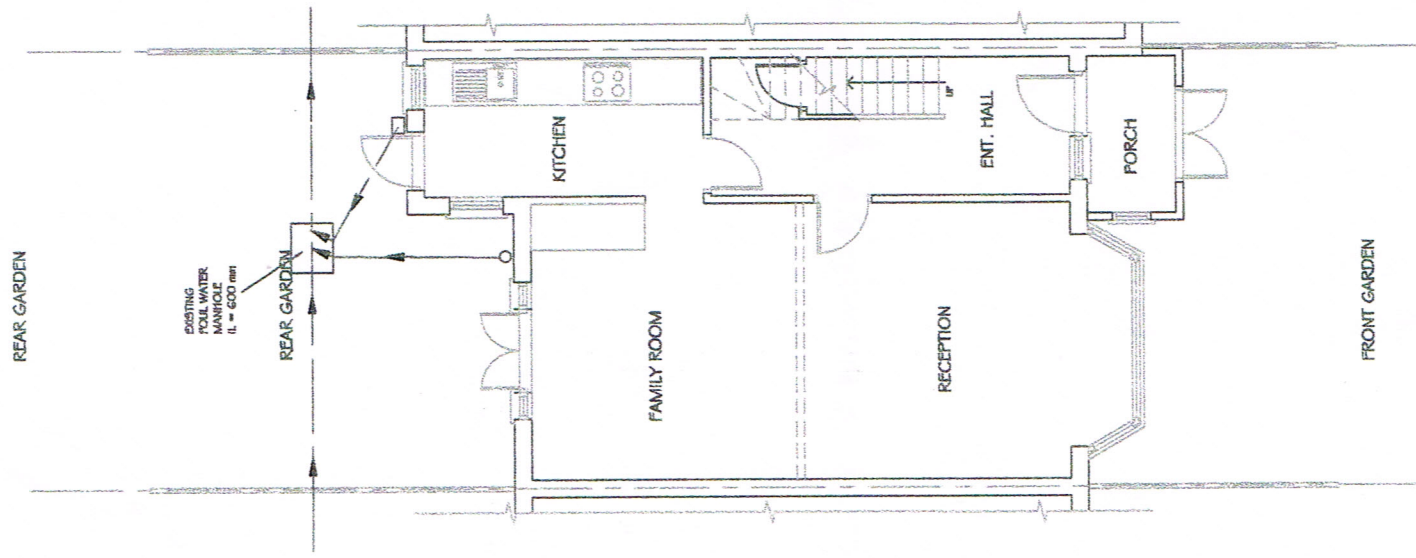


EXISTING SITEPLAN
SCALE 1 : 200

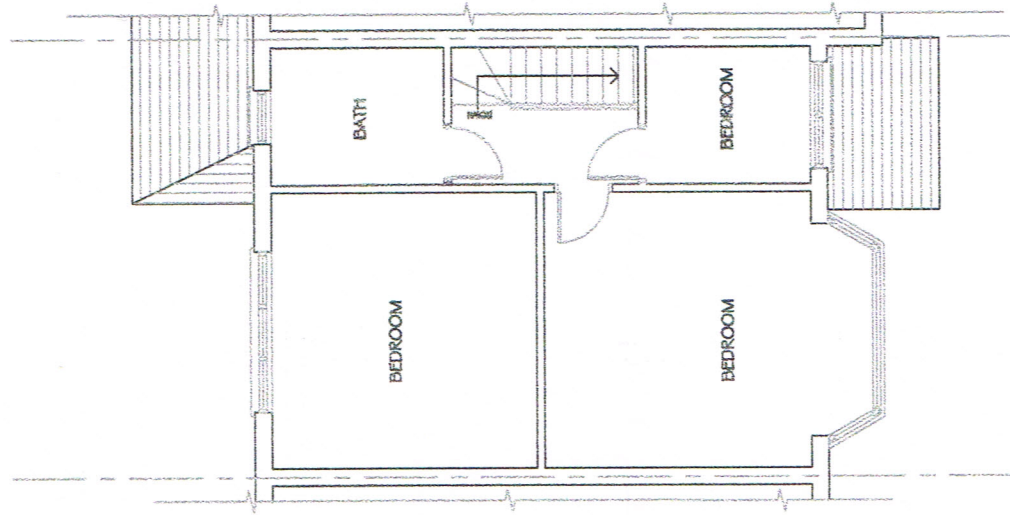

EXISTING GROUND F. PLAN
SCALE 1 : 100

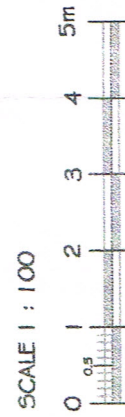

EXISTING FIRST F. PLAN
SCALE 1 : 100

	Job 16 Victoria Avenue, Unbridge, UB10 9AQ Rear Extension	Client Mr Akbar Drawing Existing Floor Plans and Shopplan Date October 2017 Scale 1 : 100 @ A3 Draw No. 535/01	Date October 2017 Scale 1 : 100 @ A3 Draw No. 535/01
--	---	--	--