


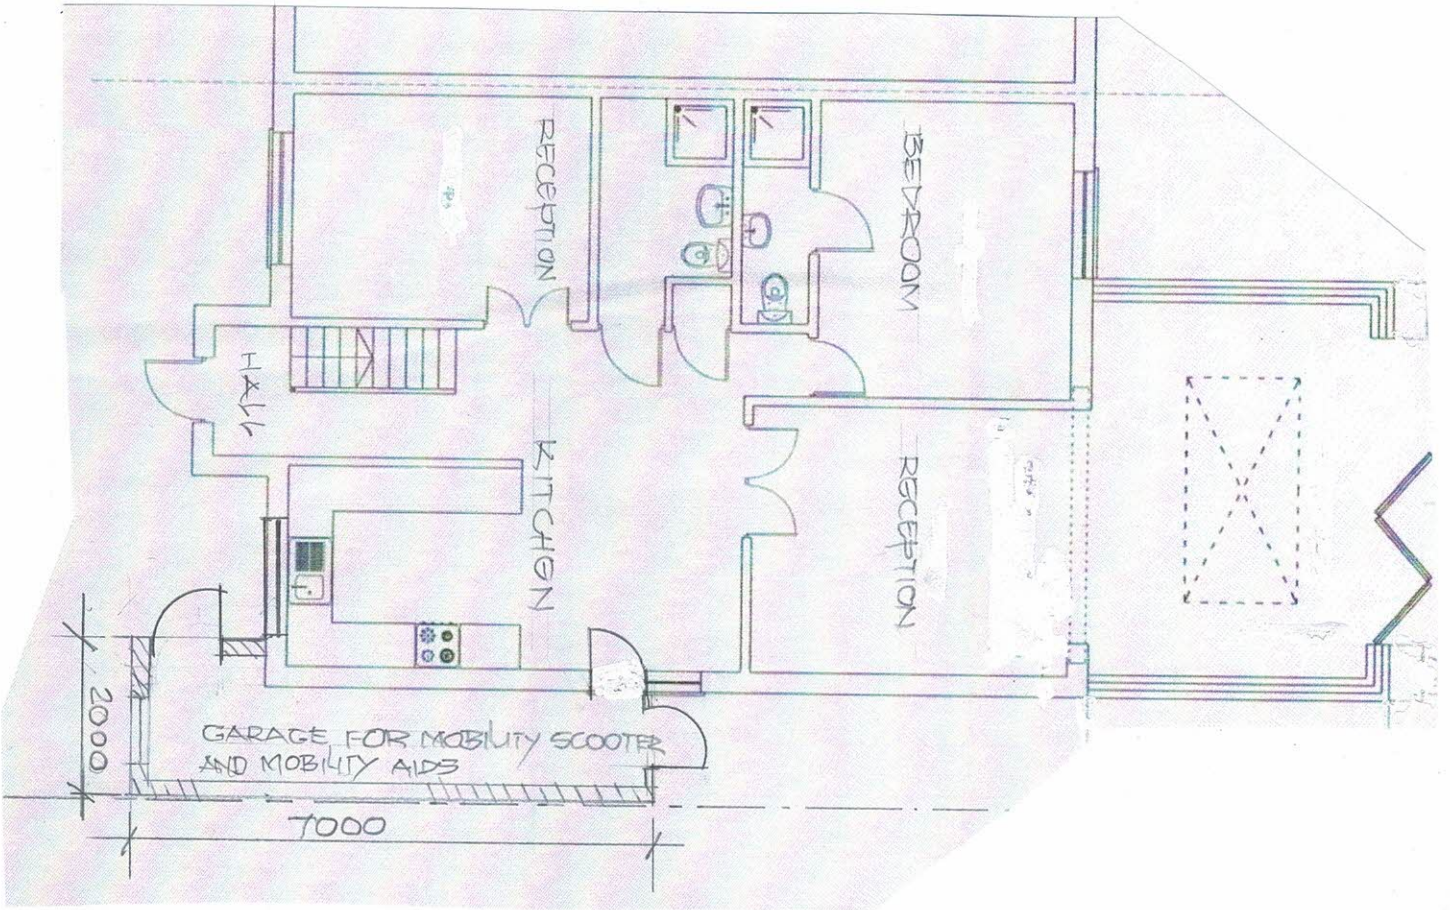


PROPOSED GROUND FLOOR PLAN

PROPOSED GARAGE FOR MOBILITY SCOOTER AT 1 STELIA CLOSE, URBIDGE UB8 3EZ


FOR: MR JEFFREY MATHIAS

SCALE: 1:100 DATE: MAY '21


DRG No H15/221/01

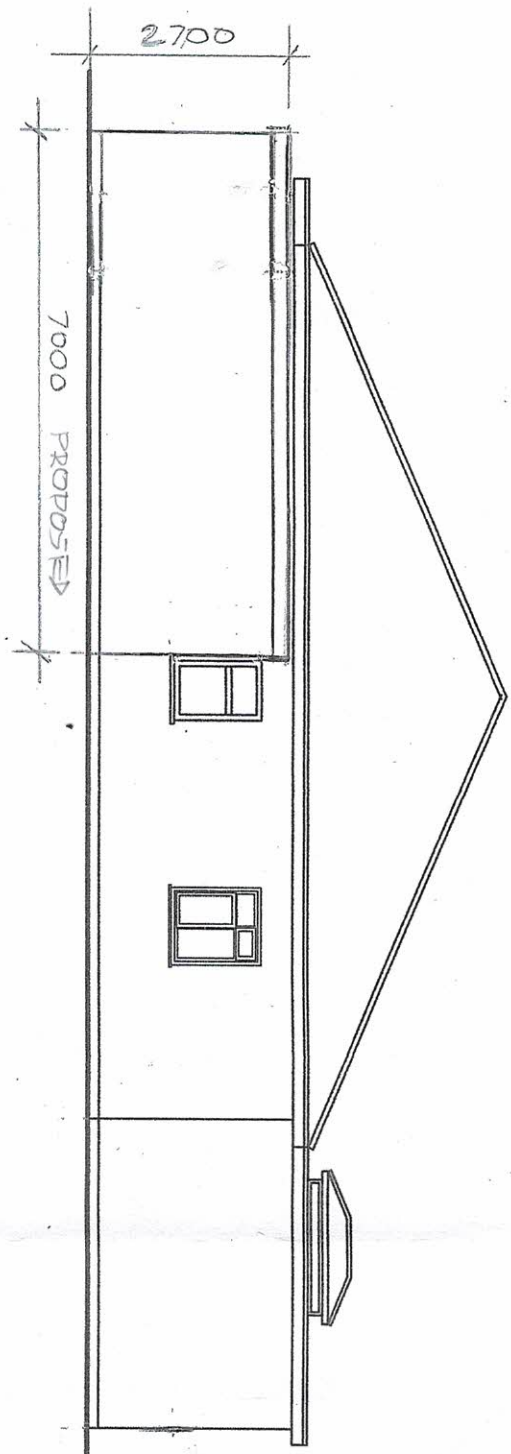


SIDE ELEVATION

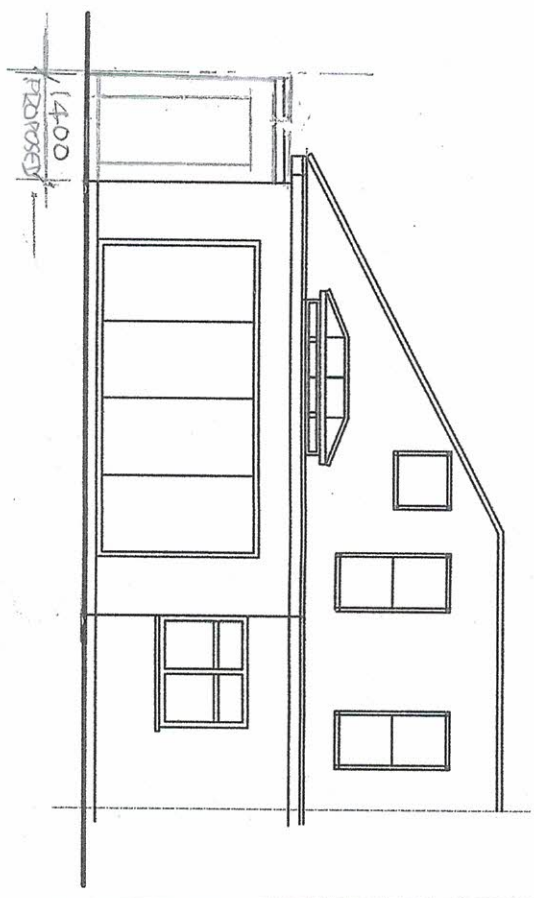

REAR ELEVATION

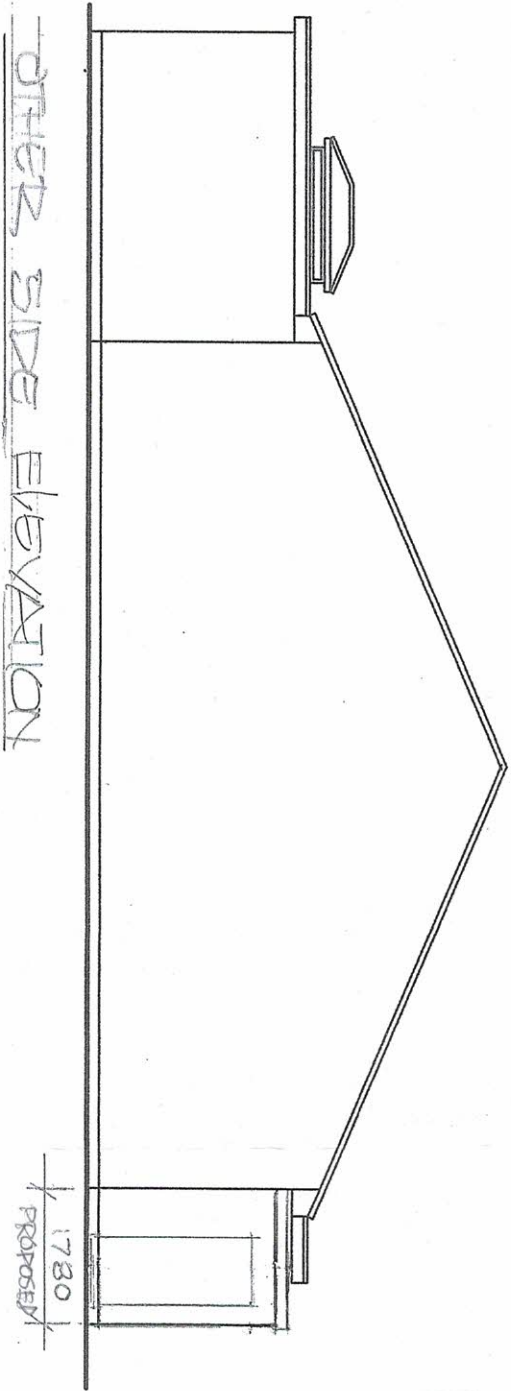

OTHER SIDE ELEVATION

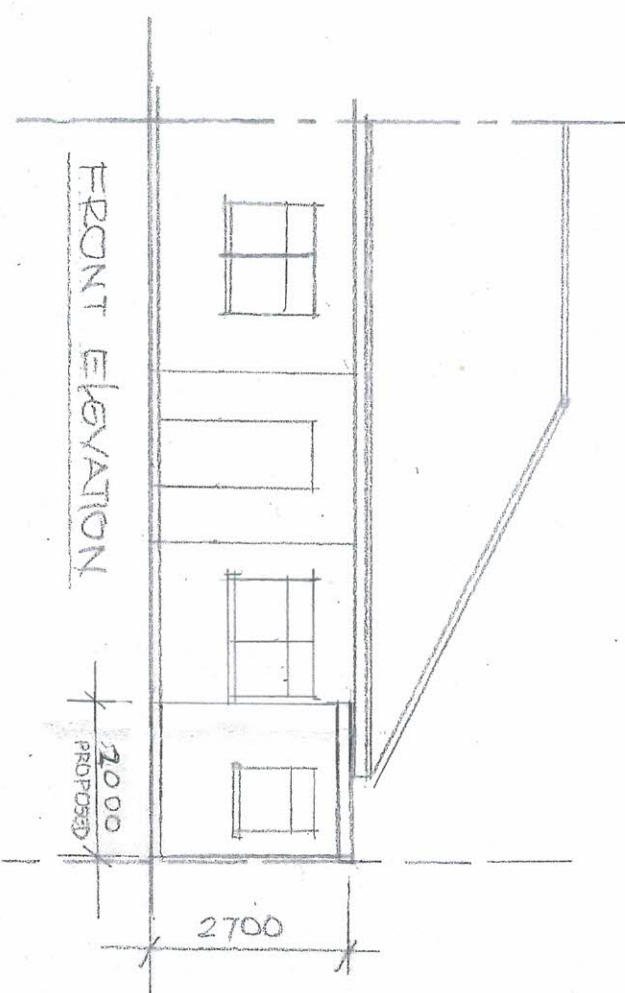

FRONT ELEVATION

PROPOSED GARAGE FOR MOBILITY SCOOTER AT 1 STELLA CLOSE, WERRIDGE VIC 362