




EXISTING GROUND FLOOR PLAN

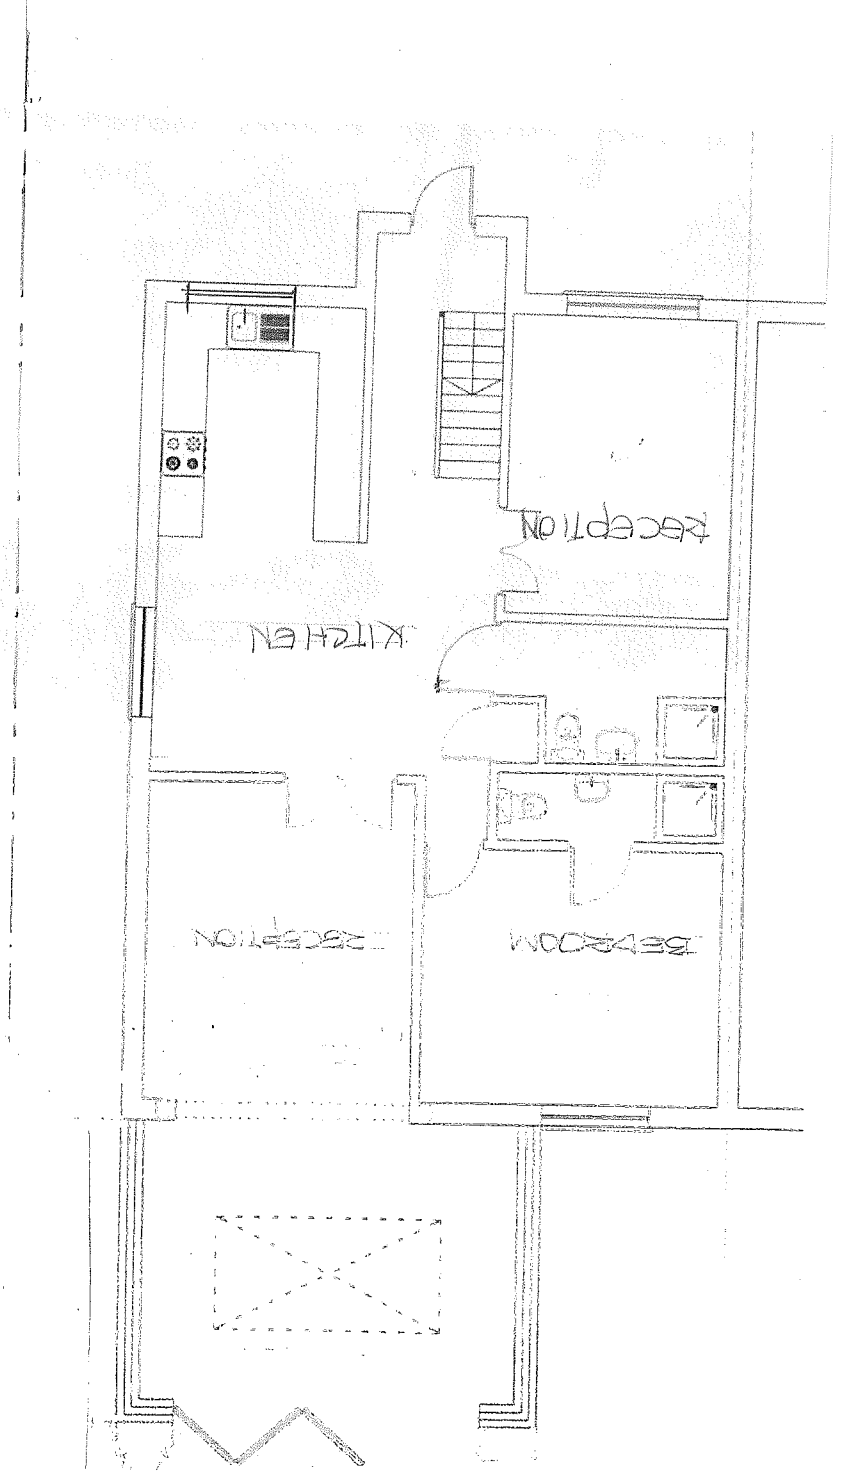

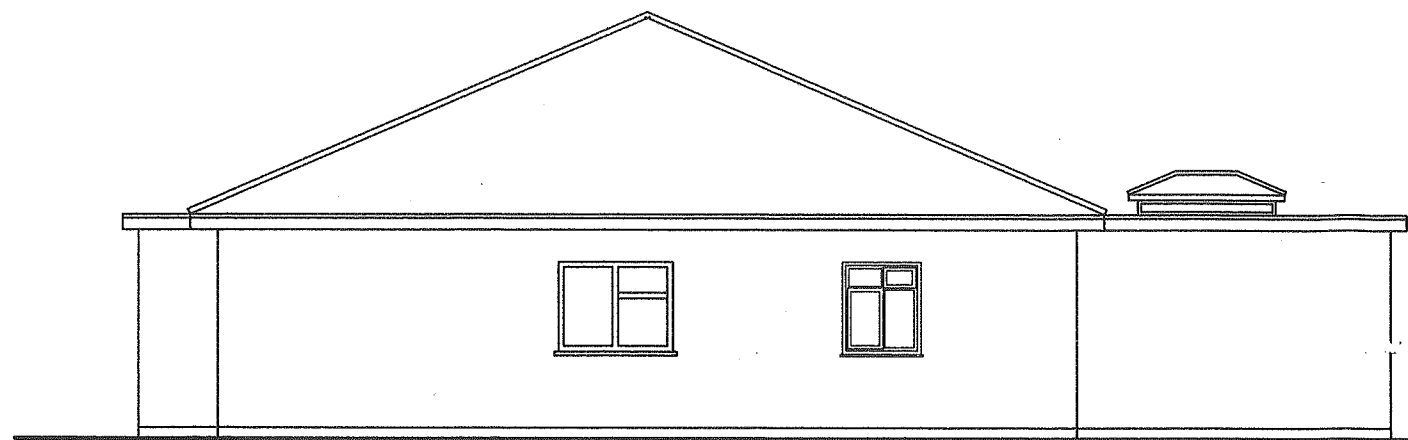


SIDE ELEVATION

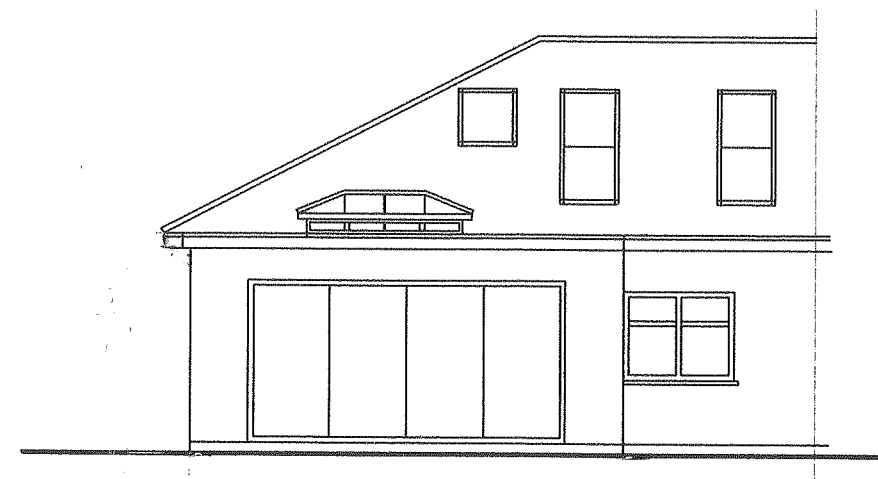


REAR ELEVATION

EXISTING ELEVATIONS

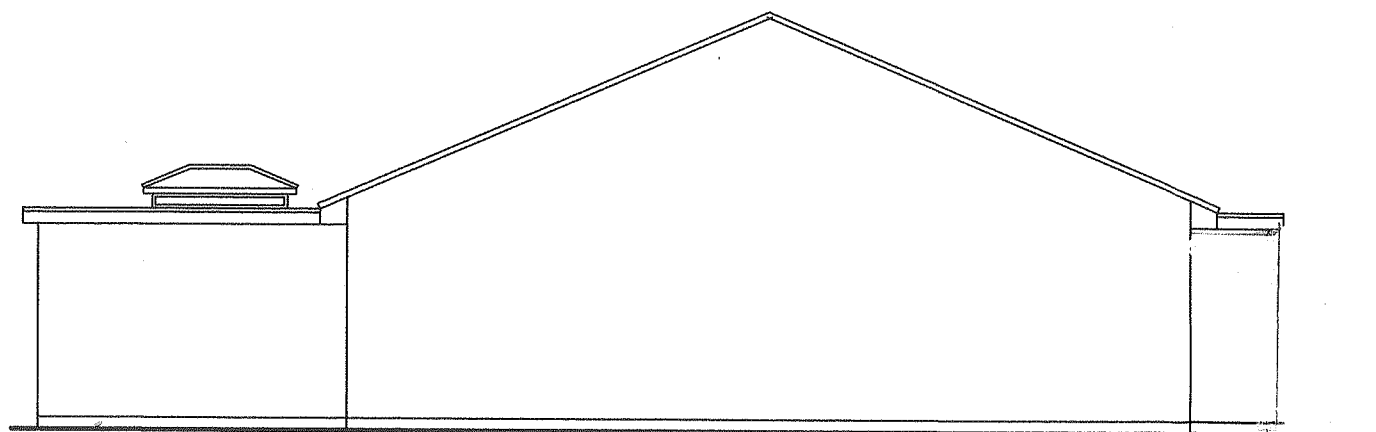

OTHER SIDE ELEVATION

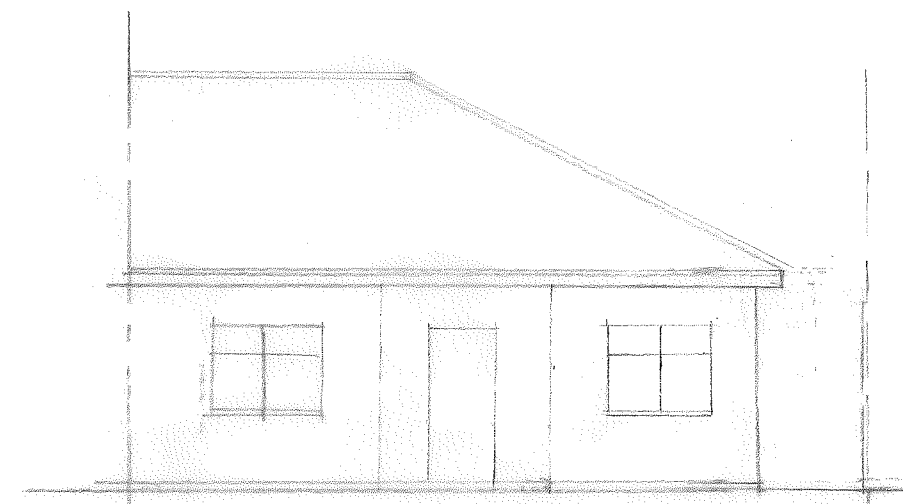

FRONT ELEVATION

PROPOSED GARAGE FOR MOBILITY/ SCOOTER AT 1 STELLA CLOSE, UXBRIDGE UB8 3EZ

FOR: MBURFMAN/ KHAMOOD

SCALE: 1:100 DATE: MAY '21

DRG No: 15/221/04