



SIDE ELEVATION

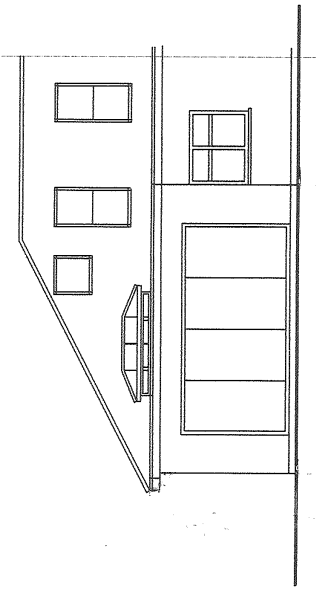


REAR ELEVATION

EXISTING ELEVATIONS

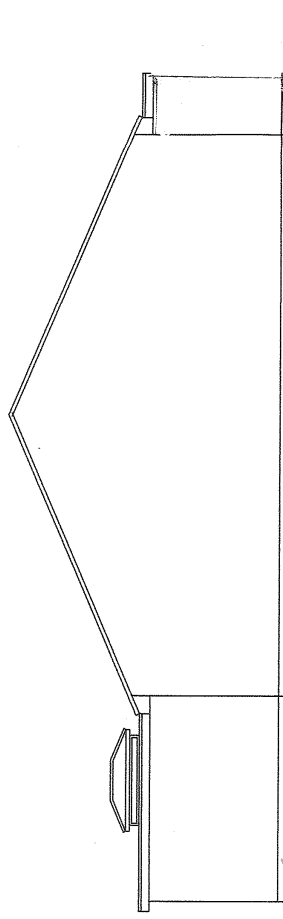

OTHER SIDE ELEVATION

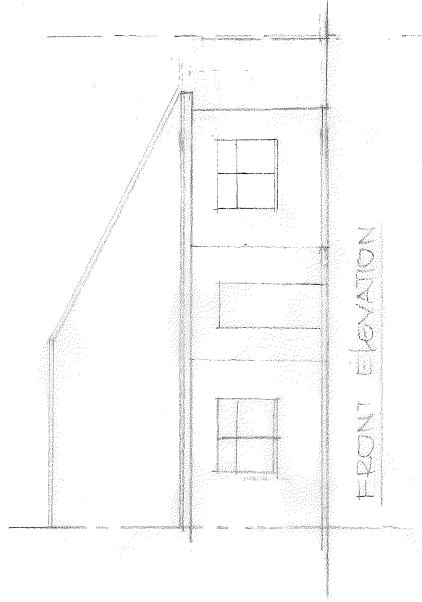

FRONT ELEVATION

PROPOSED GARAGE FOR MOBILITY SCOOTER AT 1 STELLA CLOSE, WYBRIDGE UB8 3EZ

FOR MR UZEF WELI 17/04/2004

SCALE: 1:100 DATE: 14/12/21

DRG No: 15/221/04