

GENERAL NOTES:


MATERIAL:

- ① Pitch Roof match existing
- ② White PVC double glazed frame match existing
- ③ Brick Wall match existing
- ④ White PVC double glazed frame

REV	DATE	DESCRIPTION	SYSTEM
KEYPLAN			
PAGE SIZE : A3			
L.F. LOFT FLOOR			
F.F. FIRST FLOOR			
G.F. GROUND FLOOR			
CLIENT: MISS ZAINAB M.			
26 COLLINGWOOD ROAD			
UXBRIDGE, UB8 3EH			
FACILITY:			
ARCHITECTURAL WORKS			
PROJECT TITLE:			
PROPOSED SINGLE STORY			
REAR EXTENSION - 4.0M			
DRAWING TITLE:			
EXISTING AND PROPOSED			
REAR ELEVATION PLAN			
DRAWN		SCALE 1 : 100	
ZAHID		DATE 27-11-17	
CHECKED		APPROVED	
JASON		REF NO.	
CERTIFIED		REV.	



EXISTING REAR ELEVATION
SCALE 1:100

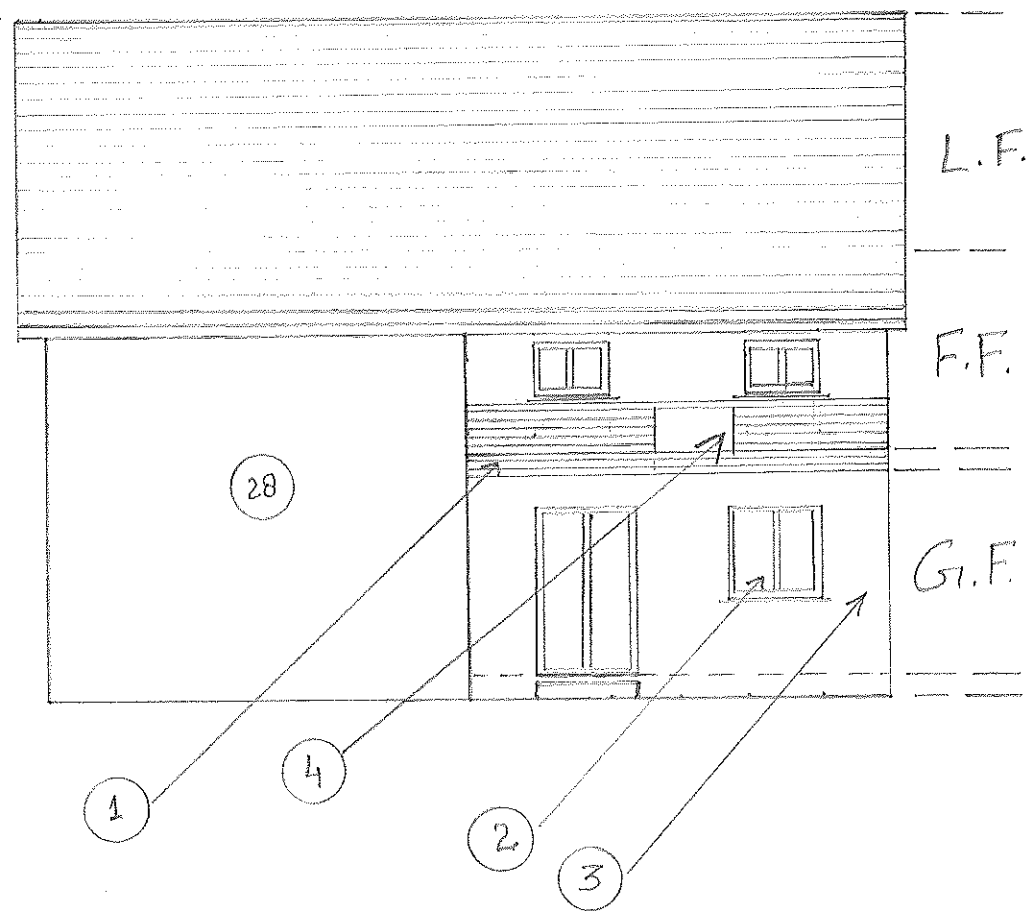


PROPOSED REAR ELEVATION
SCALE 1:100

GENERAL NOTES:

L.F. LOFT FLOOR
F.F. FIRST FLOOR
G.F. GROUND FLOOR

PAGE SIZE A3

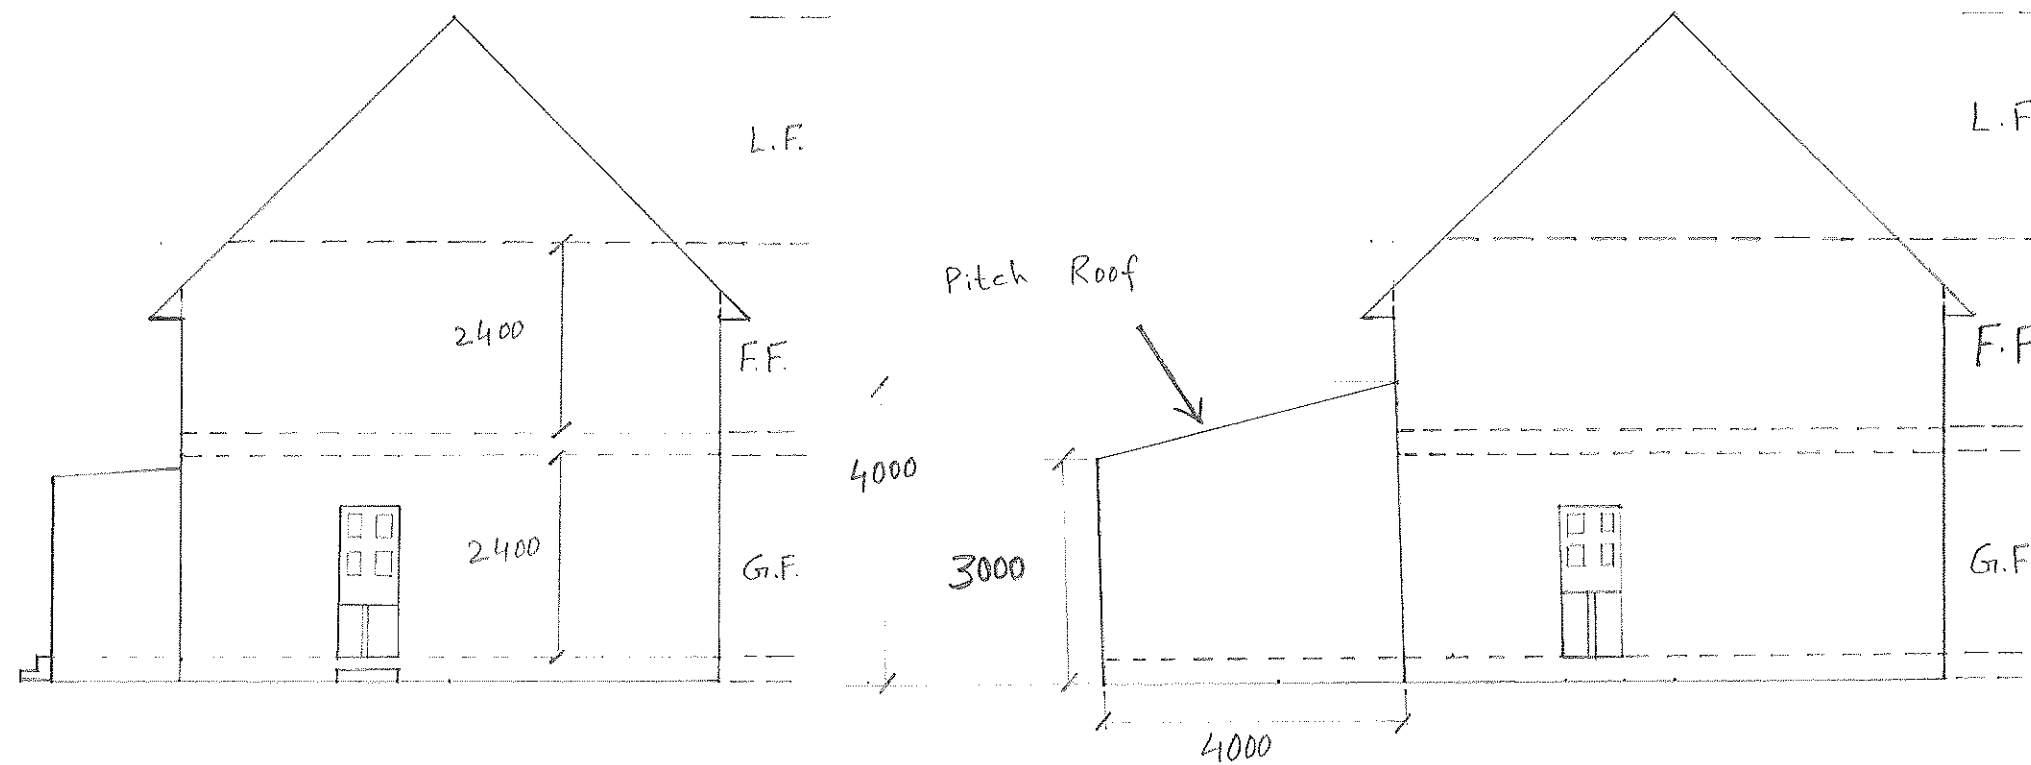

EXISTING SIDE ELEVATION

SCALE 1:100

PROPOSED SIDE ELEVATION

SCALE 1:100

REV	DATE	DESCRIPTION	REVISION
		KEYPLAN	

CLIENT: MISS ZAINAB M.
26 COLLINGWOOD ROAD
UXBRIDGE, UB8 3EH

FACILITY:

ARCHITECTURAL WORKS

PROJECT TITLE:

PROPOSED SINGLE STORY
REAR EXTENSION - 4.0M

DRAWING TITLE:

EXISTING AND PROPOSED
SIDE ELEVATION PLAN

DRAWN ZAHID	SCALE 1:100
CHECKED JASON	DATE: 27-11-17
CERTIFIED	APPROVED REF. NO. REV.