




REV/NOTES:

Where building to the boundaries the adjacent owner is to be informed under the terms of the Party Wall Act 1996 and its provisions followed. Where building over boundaries the adjacent owner is to be served notice under section 65 of the Town & Country Planning Act 1990.

© This drawing and the works depicted are the copyright of GT Designz LTD and may not be reproduced or amended except by written permission of GT Designz LTD.

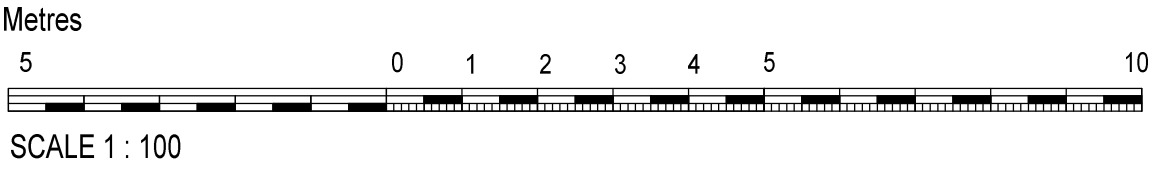

PROPOSED SITE PLAN

SCALE 1:100


Application: FPA – Erection of 2 ½ storey building incorporating 4 x two bed flats and 2 x one bed flats			
Client:	Norfolk Road Developments	Date:	26 th July 2017
Site:	Land R / O 12 - 14 Cornwall Road, Uxbridge, UB8 1BB	Drawn By:	Gurps Benning
Scale:	Refer to Drawing @ A3	Dwg.No:	GTD718 – 03

G T DESIGNZ LTD
Building Designs & Technical services

GT Designz Ltd, 5th Floor,
Hyde Park Hayes 3,
11 Millington Road,
Hayes,
UB3 4AZ.

Tel : 0208 212 7981
Mob : 07854 351 934
Email : enquiries@gtdesignzLtd.com

Copyright © 2017 GT Designz LTD
(All rights reserved)



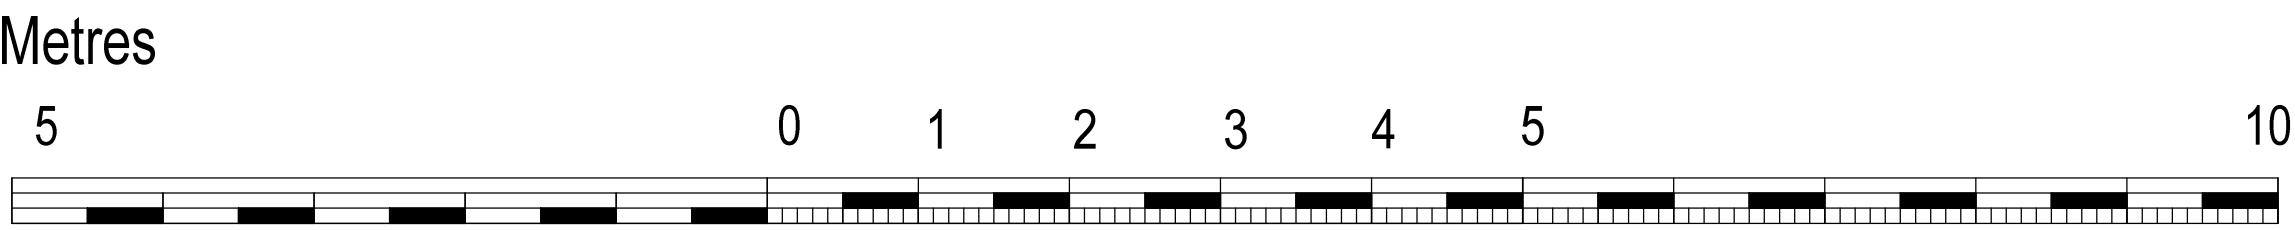


SCALE 1 : 50

REV/NOTES:

Where building to the boundaries the adjacent owner is to be informed under the terms of the Party Wall Act 1996 and its provisions followed. Where building over boundaries the adjacent owner is to be served notice under section 65 of the Town & Country Planning Act 1990.

© This drawing and the works depicted are the copyright of GT Designz LTD and may not be reproduced or amended except by written permission of GT Designz LTD.

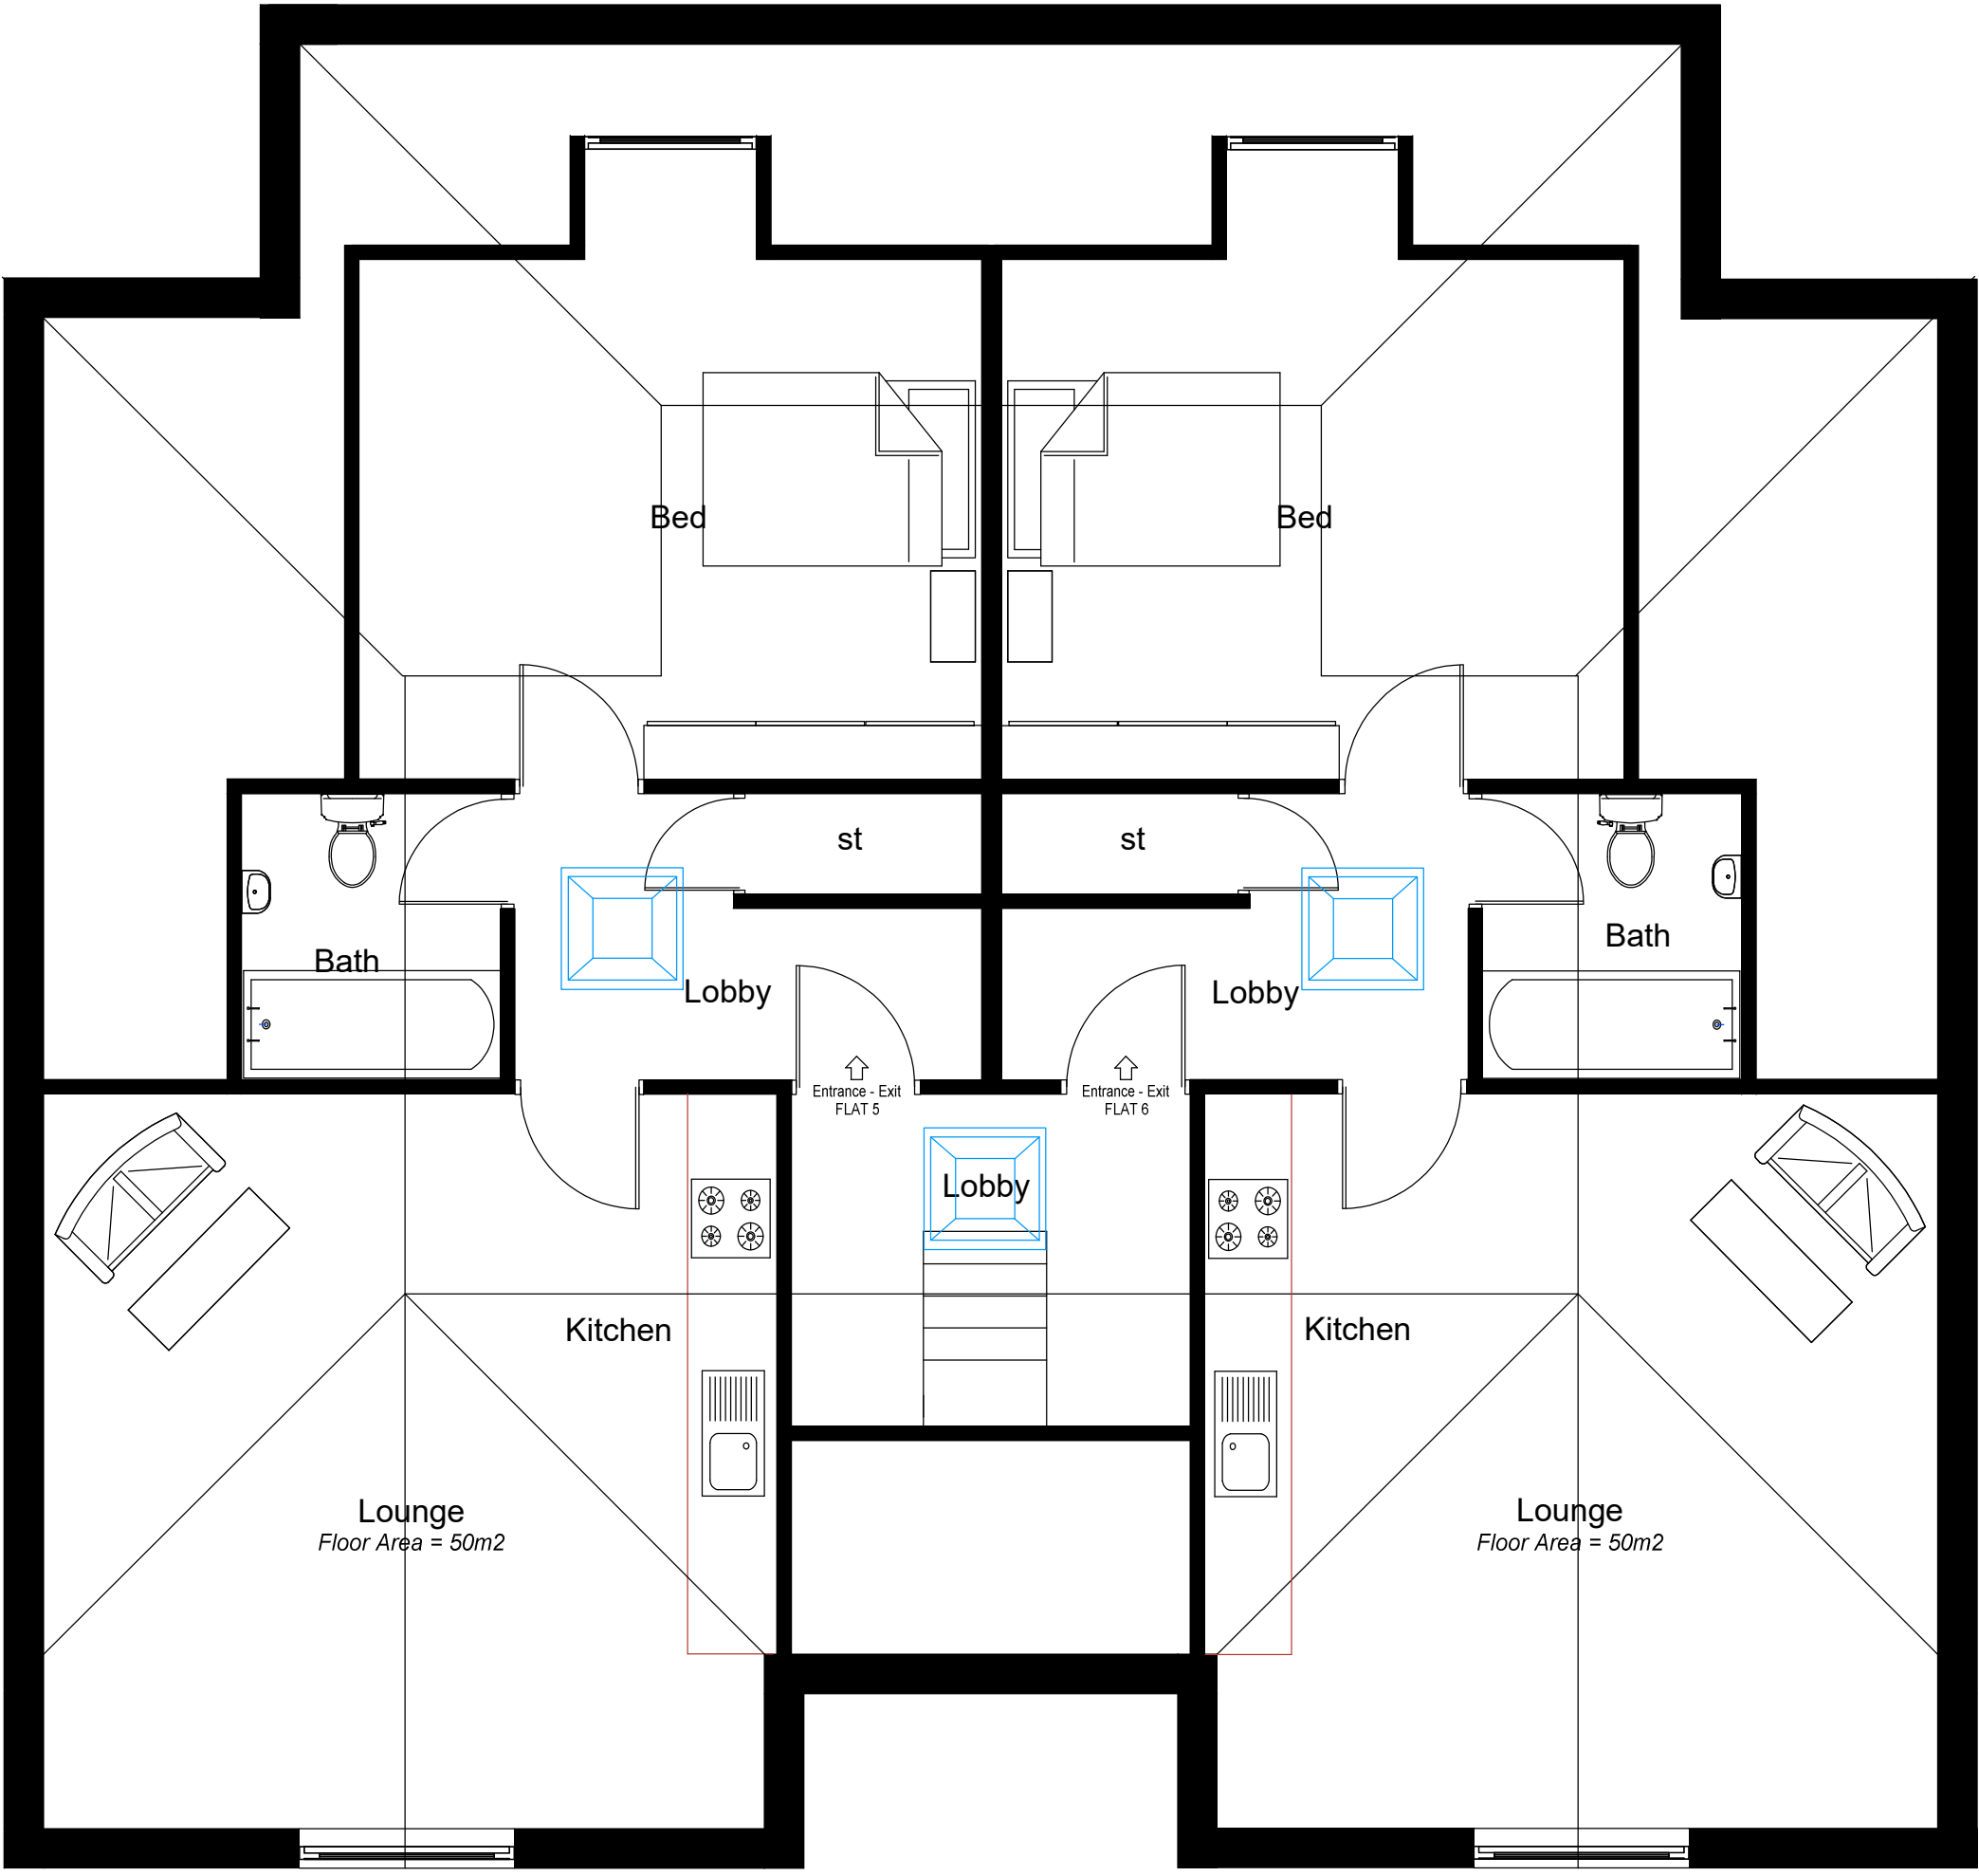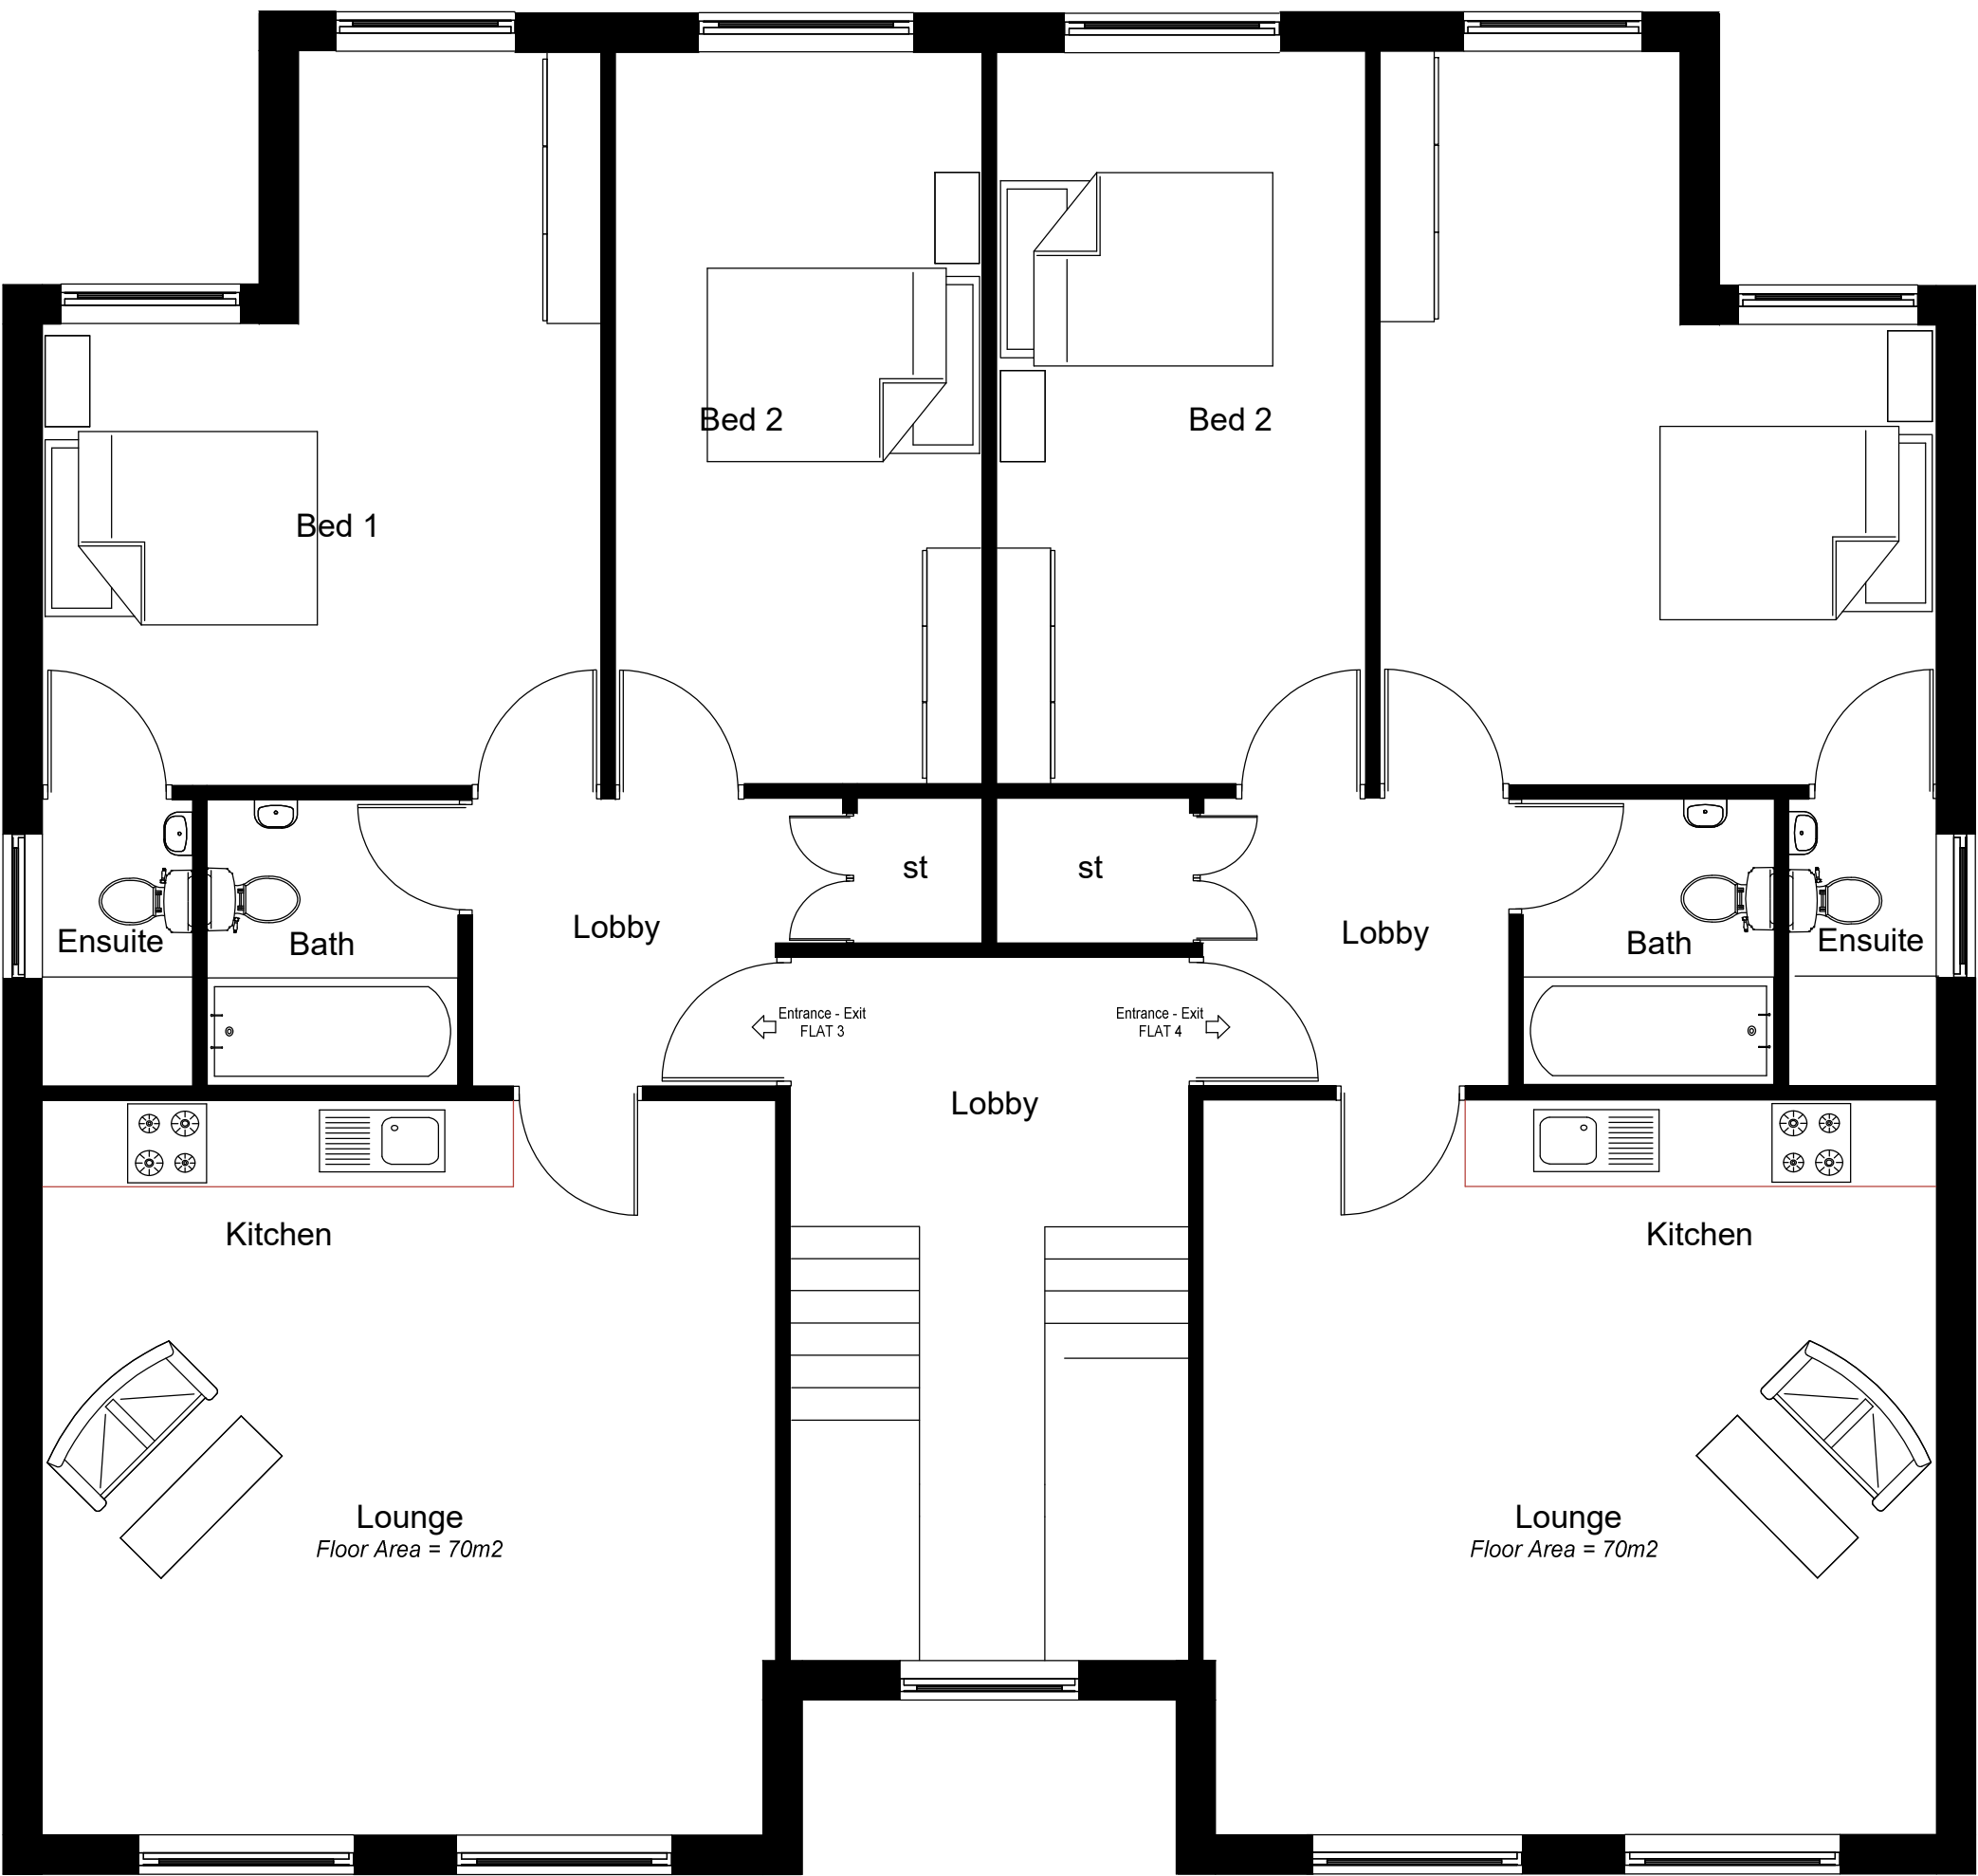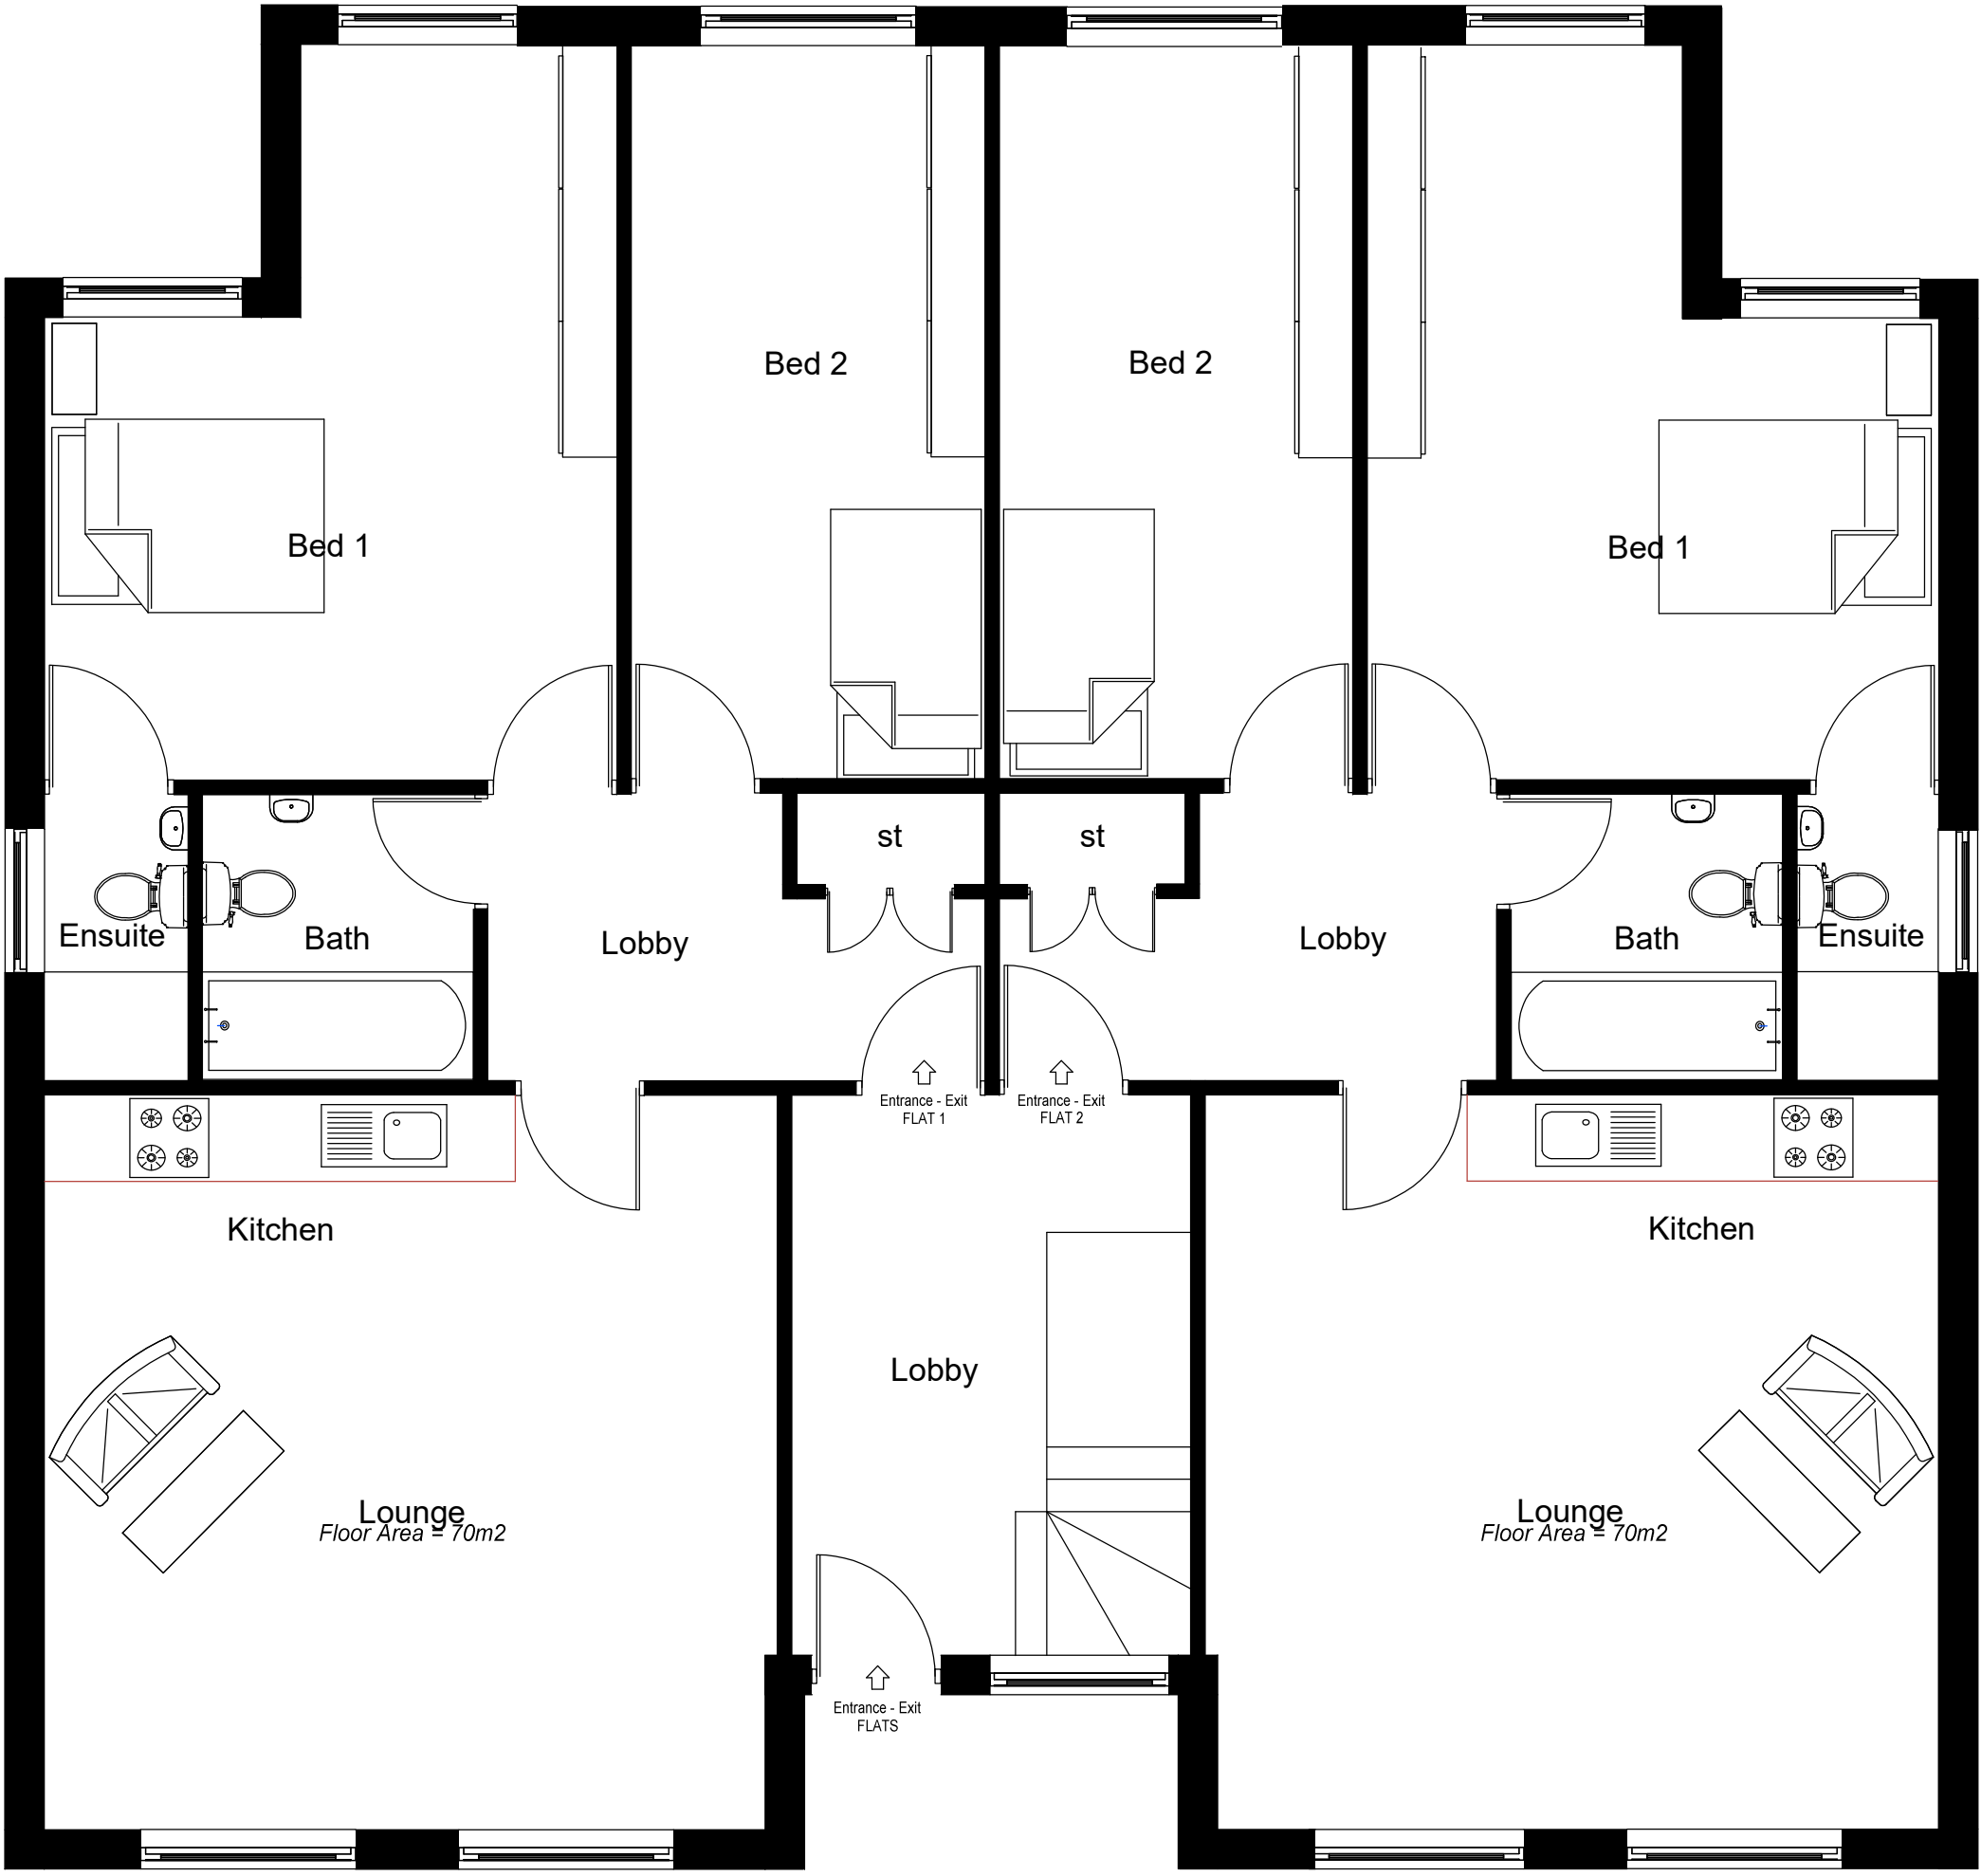

PROPOSED GF / FF & SF LAYOUTS


SCALE 1:50

Application: FPA – Erection of 2 ½ storey building incorporating 4 x two bed flats and 2 x one bed flats		
Client:	Norfolk Road Developments	Date: 26 th July 2017
Site:	Land R / O 12 - 14 Cornwall Road, Uxbridge, UB8 1BB	Drawn By: Gurps Benning
Scale:	Refer to Drawing @ A3	Dwg.No: GTD718 – 04

G T DESIGNZ LTD
Building Designs & Technical services

GT Designz Ltd, 5th Floor,
Hyde Park Hayes 3,
11 Millington Road,
Hayes,
UB3 4AZ.

Tel : 0208 212 7981
Mob : 07854 351 934
Email : enquiries@gtdesignzLtd.com

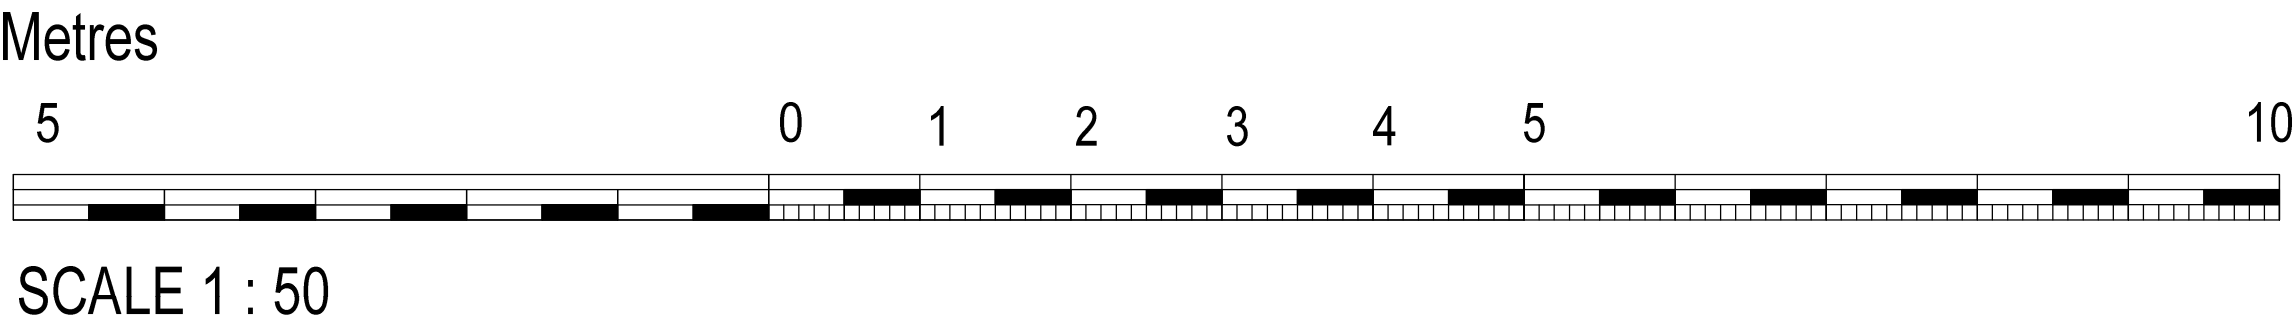

REV/NOTES:

Where building to the boundaries the adjacent owner is to be informed under the terms of the Party Wall Act 1996 and its provisions followed. Where building over boundaries the adjacent owner is to be served notice under section 65 of the Town & Country Planning Act 1990.

© This drawing and the works depicted are the copyright of GT Designz LTD and may not be reproduced or amended except by written permission of GT Designz LTD.




PROPOSED FRONT & REAR ELEVATION
SCALE 1:50

Application: FPA – Erection of 2 ½ storey building incorporating 4 x two bed flats and 2 x one bed flats			
Client:	Norfolk Road Developments	Date:	26 th July 2017
Site:	Land R / O 12 - 14 Cornwall Road, Uxbridge, UB8 1BB	Drawn By:	Gurps Benning
Scale:	Refer to Drawing @ A3	Dwg.No:	GTD718 – 05

G T DESIGNZ LTD
Building Designs & Technical services

GT Designz Ltd, 5th Floor,
Hyde Park Hayes 3,
11 Millington Road,
Hayes,
UB3 4AZ.


Tel : 0208 212 7981
Mob : 07854 351 934
Email : enquiries@gtdesignzLtd.com

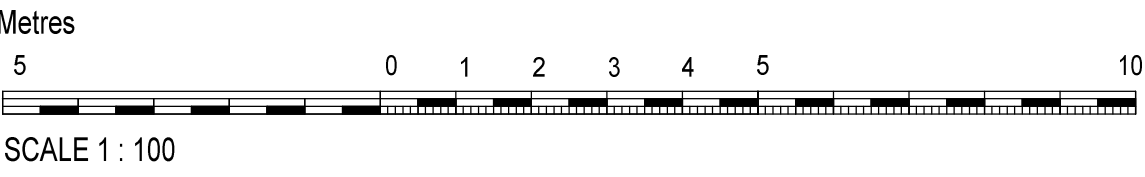

REV/NOTES:

Where building to the boundaries the adjacent owner is to be informed under the terms of the Party Wall Act 1996 and its provisions followed. Where building over boundaries the adjacent owner is to be served notice under section 65 of the Town & Country Planning Act 1990.

© This drawing and the works depicted are the copyright of GT Designz LTD and may not be reproduced or amended except by written permission of GT Designz LTD.

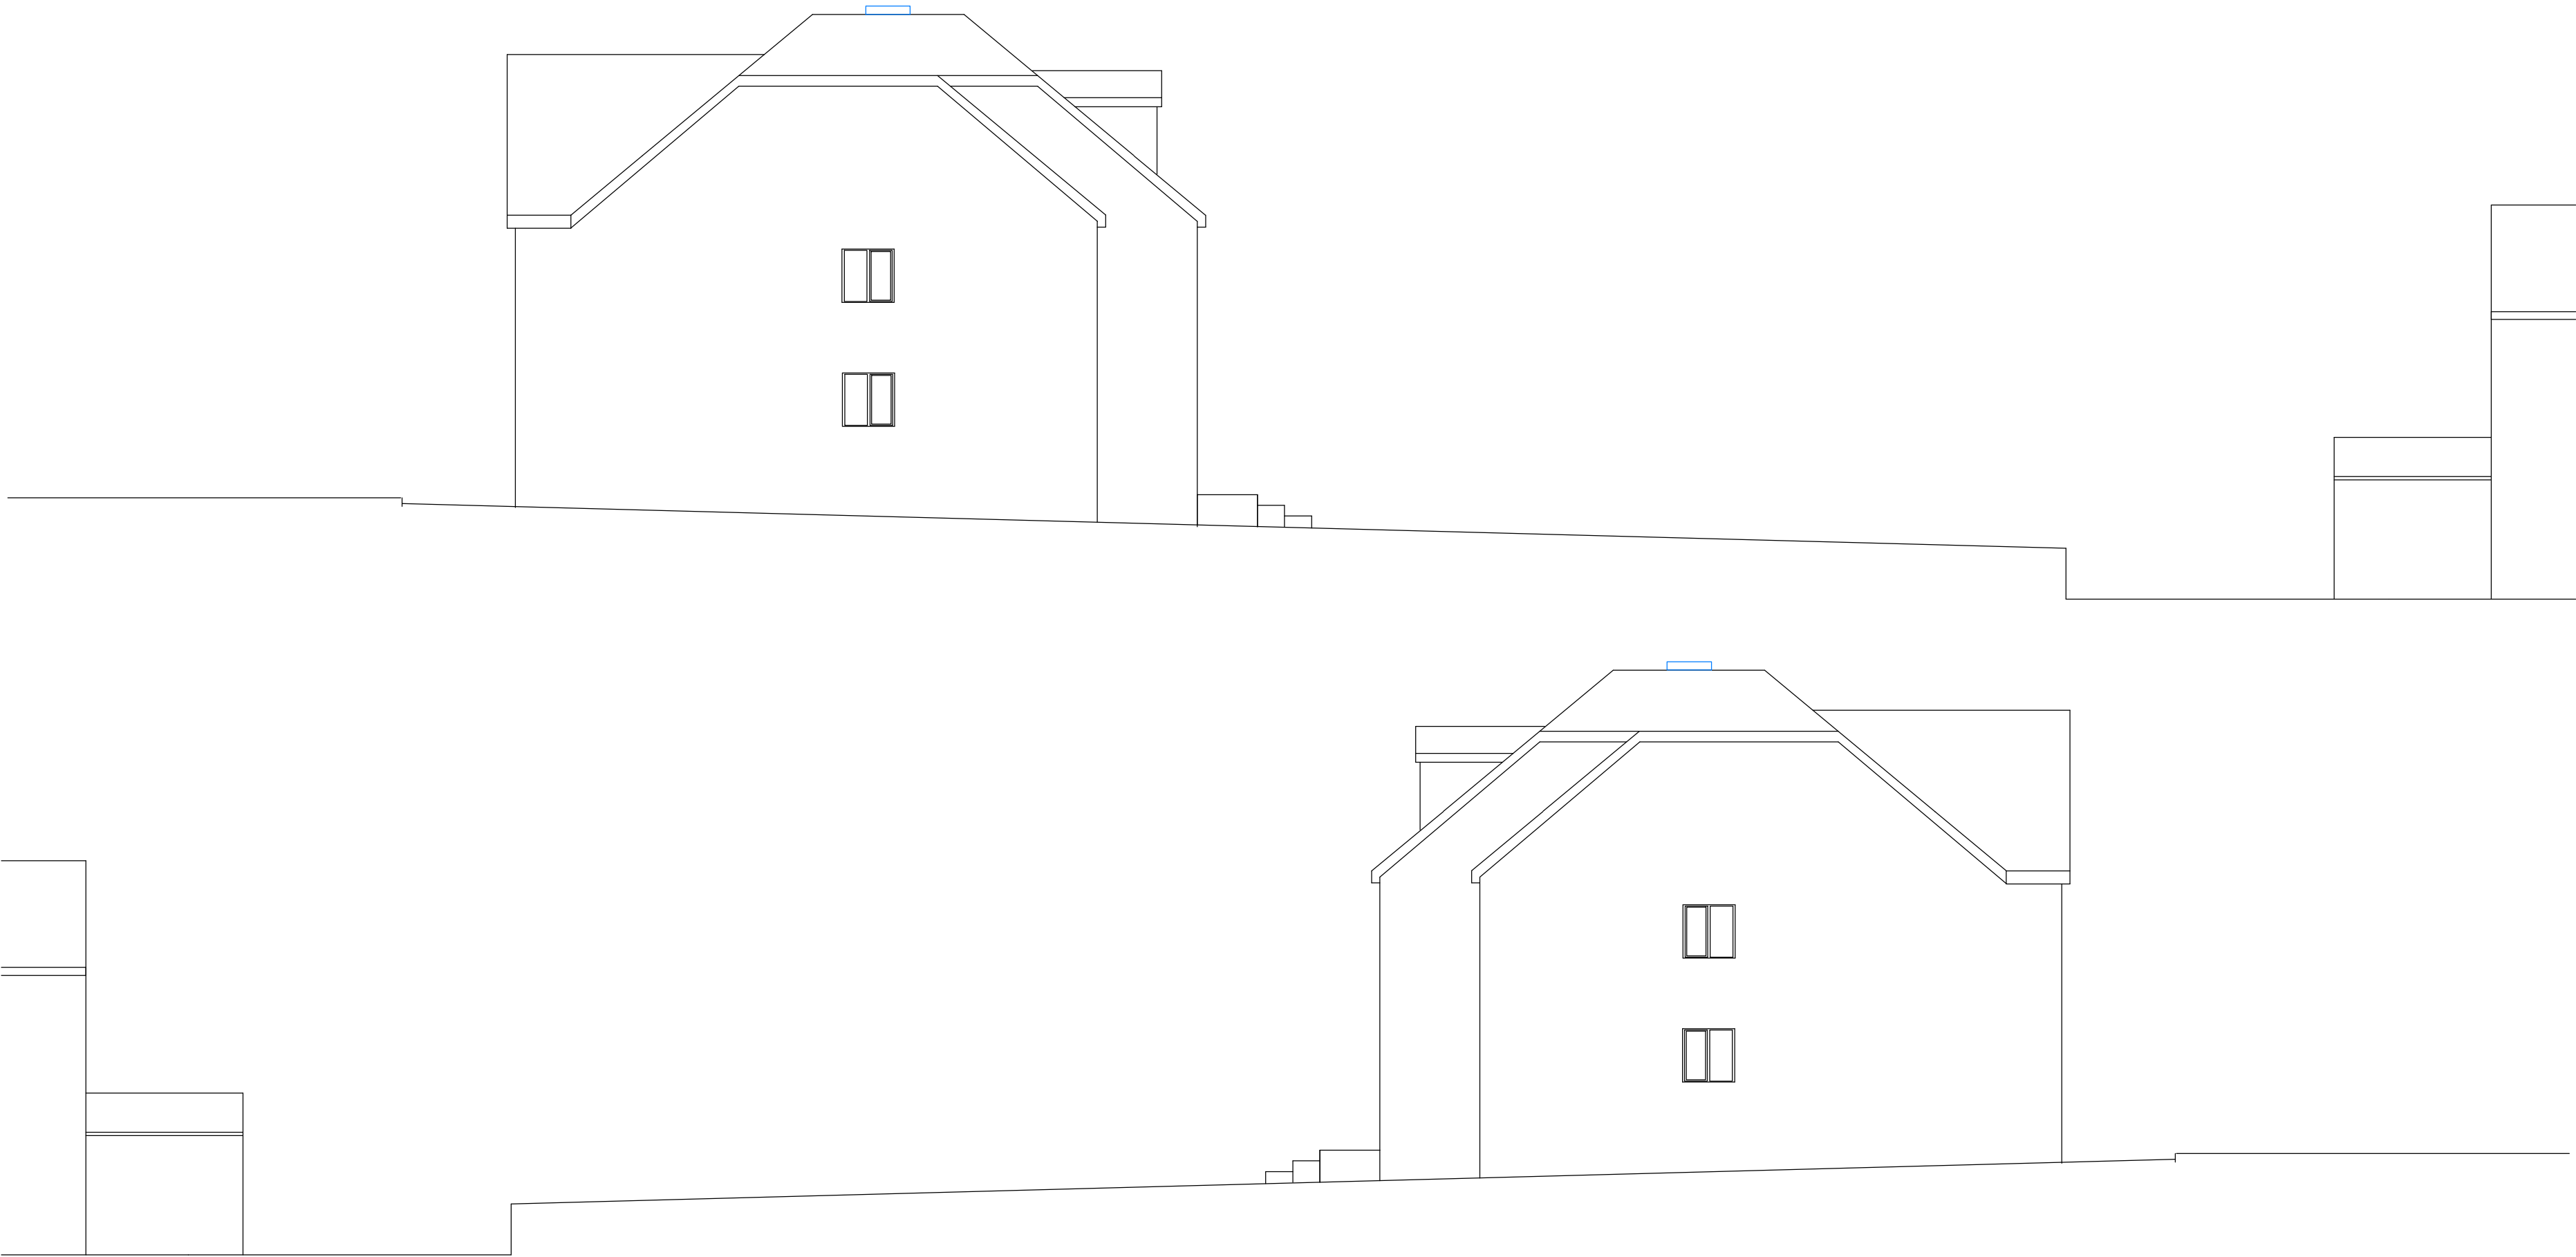

PROPOSED ELEVATIONS
SCALE 1:100

Application: FPA – Erection of 2 ½ storey building incorporating 4 x two bed flats and 2 x one bed flats			
Client:	Norfolk Road Developments	Date:	26 th July 2017
Site:	Land R / O 12 - 14 Cornwall Road, Uxbridge, UB8 1BB	Drawn By:	Gurps Benning
Scale:	Refer to Drawing @ A3	Dwg.No:	GTD718 – 06

G T DESIGNZ LTD
Building Designs & Technical services

GT Designz Ltd, 5th Floor,
Hyde Park Hayes 3,
11 Millington Road,
Hayes,
UB3 4AZ.

Tel : 0208 212 7981
Mob : 07854 351 934
Email : enquiries@gtdesignzltd.com