



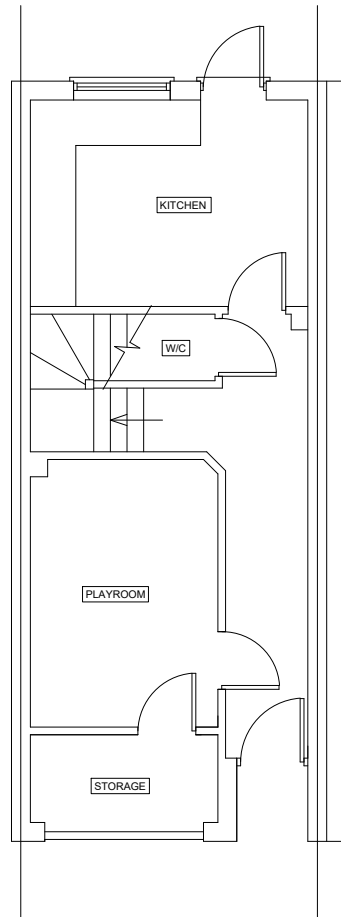


EXISTING GROUND FLOOR PLAN
Scale 1:100

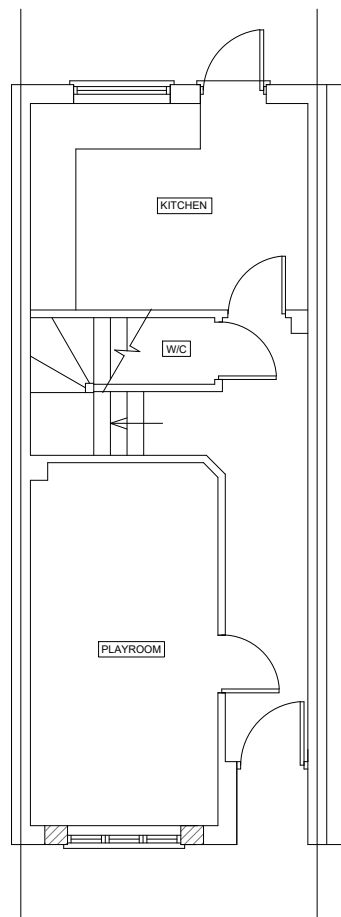


PROPOSED GROUND FLOOR PLAN
Scale 1:100



EXISTING FRONT ELEVATION
Scale 1:100

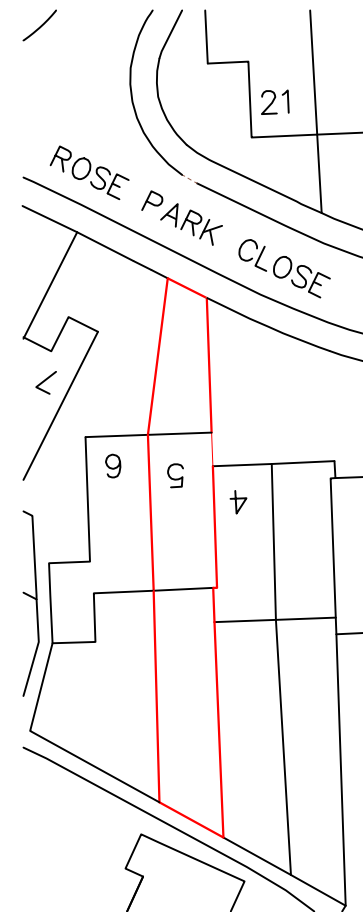



LOCATION PLAN
Scale 1:500

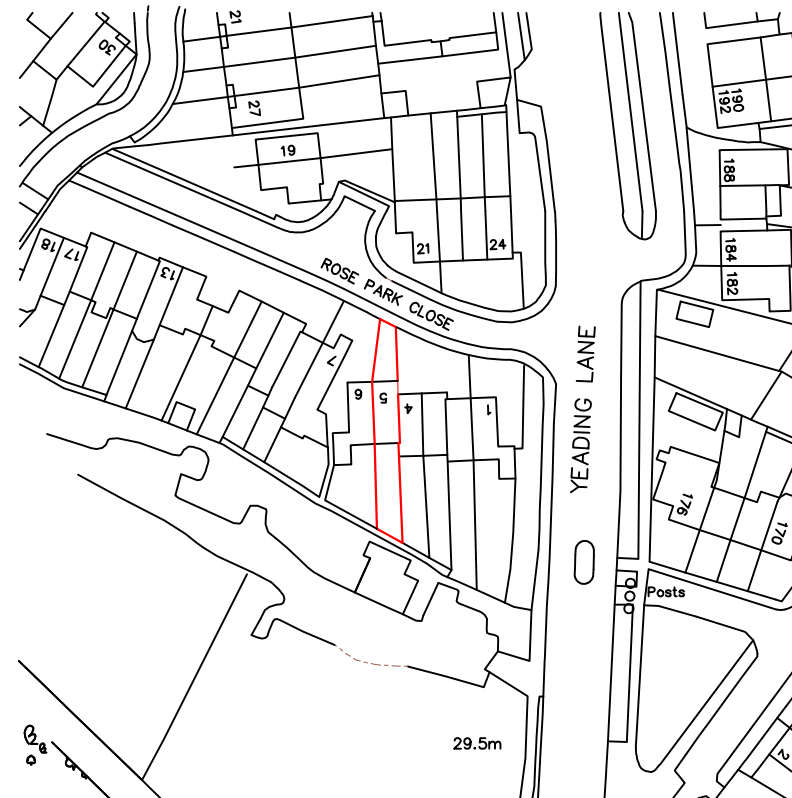

LOCATION PLAN
Scale 1:1250



PROPOSED FRONT ELEVATION
Scale 1:100

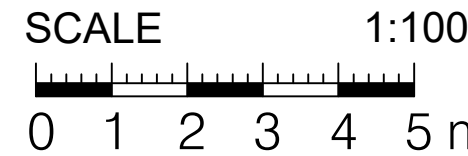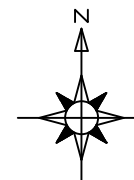

PRELIMINARY

These drawings should be approved by local Authority
No dimensions to be scaled from this drawing. All dimensions to be checked on site.
This drawing is copyright and should not be reproduced without permission of the Architects

Rev	Description

Project
5 Rose Park Close
HAYES
UB4 9AT

Drawing
Existing and Proposed Plans / Elevations

SCALE	Rev	Drawing no.
As Shown		