



Existing

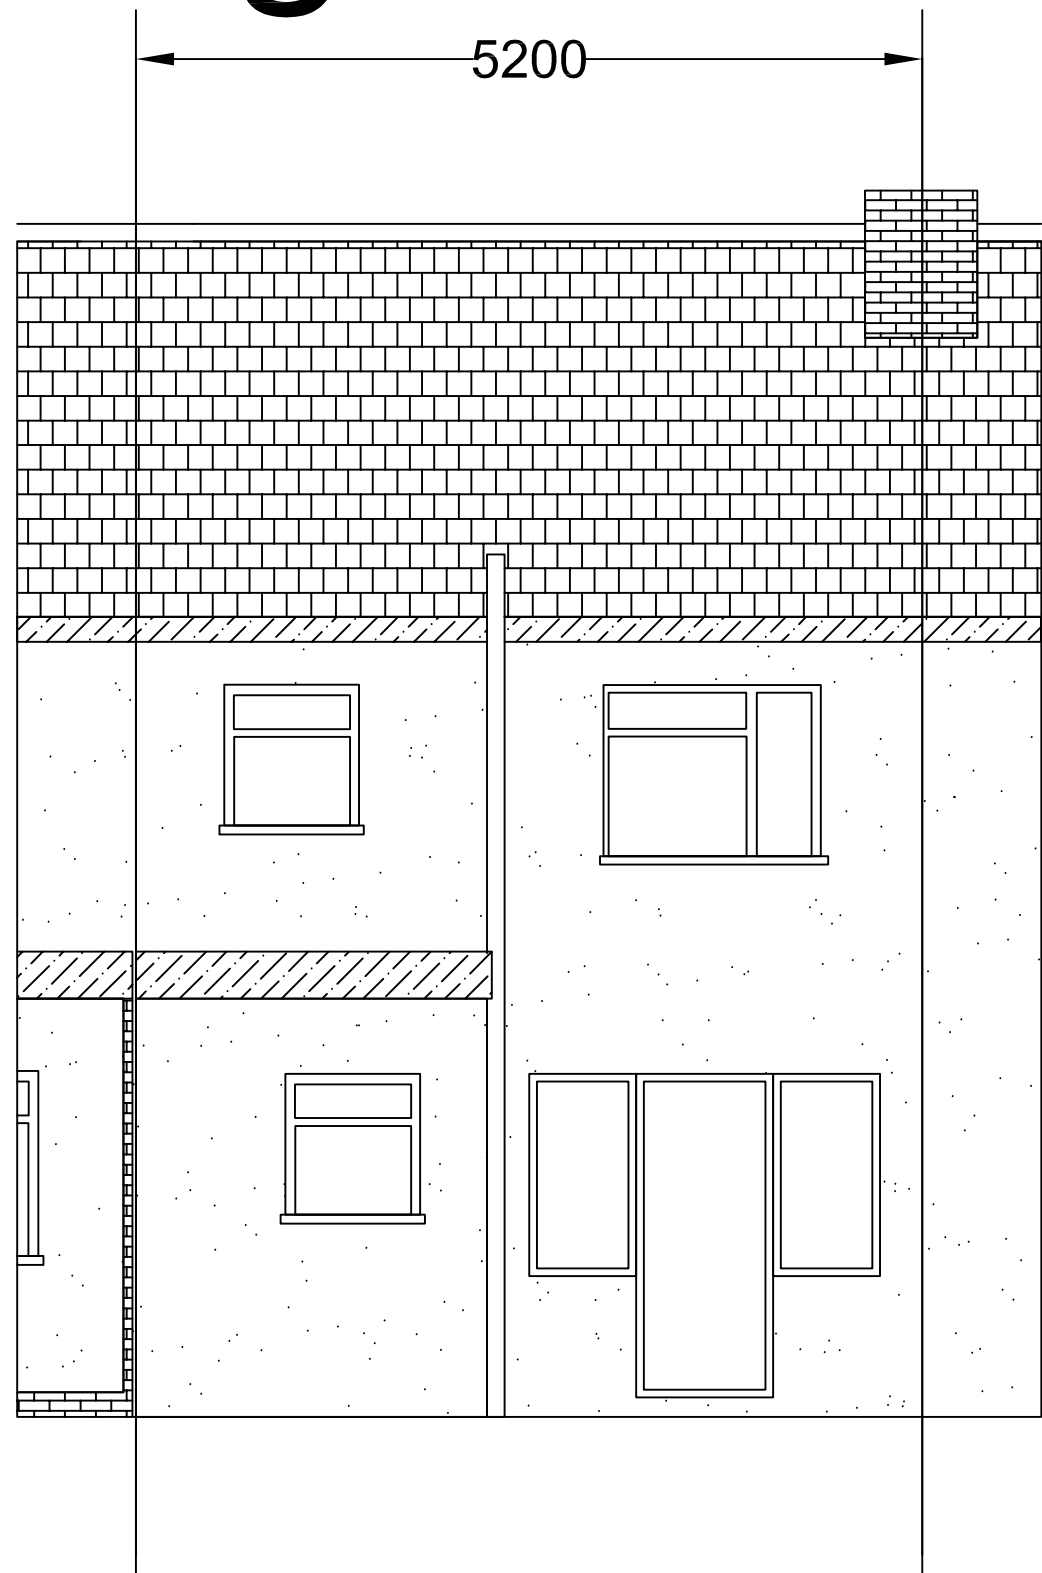


Rear Elevation

Proposed

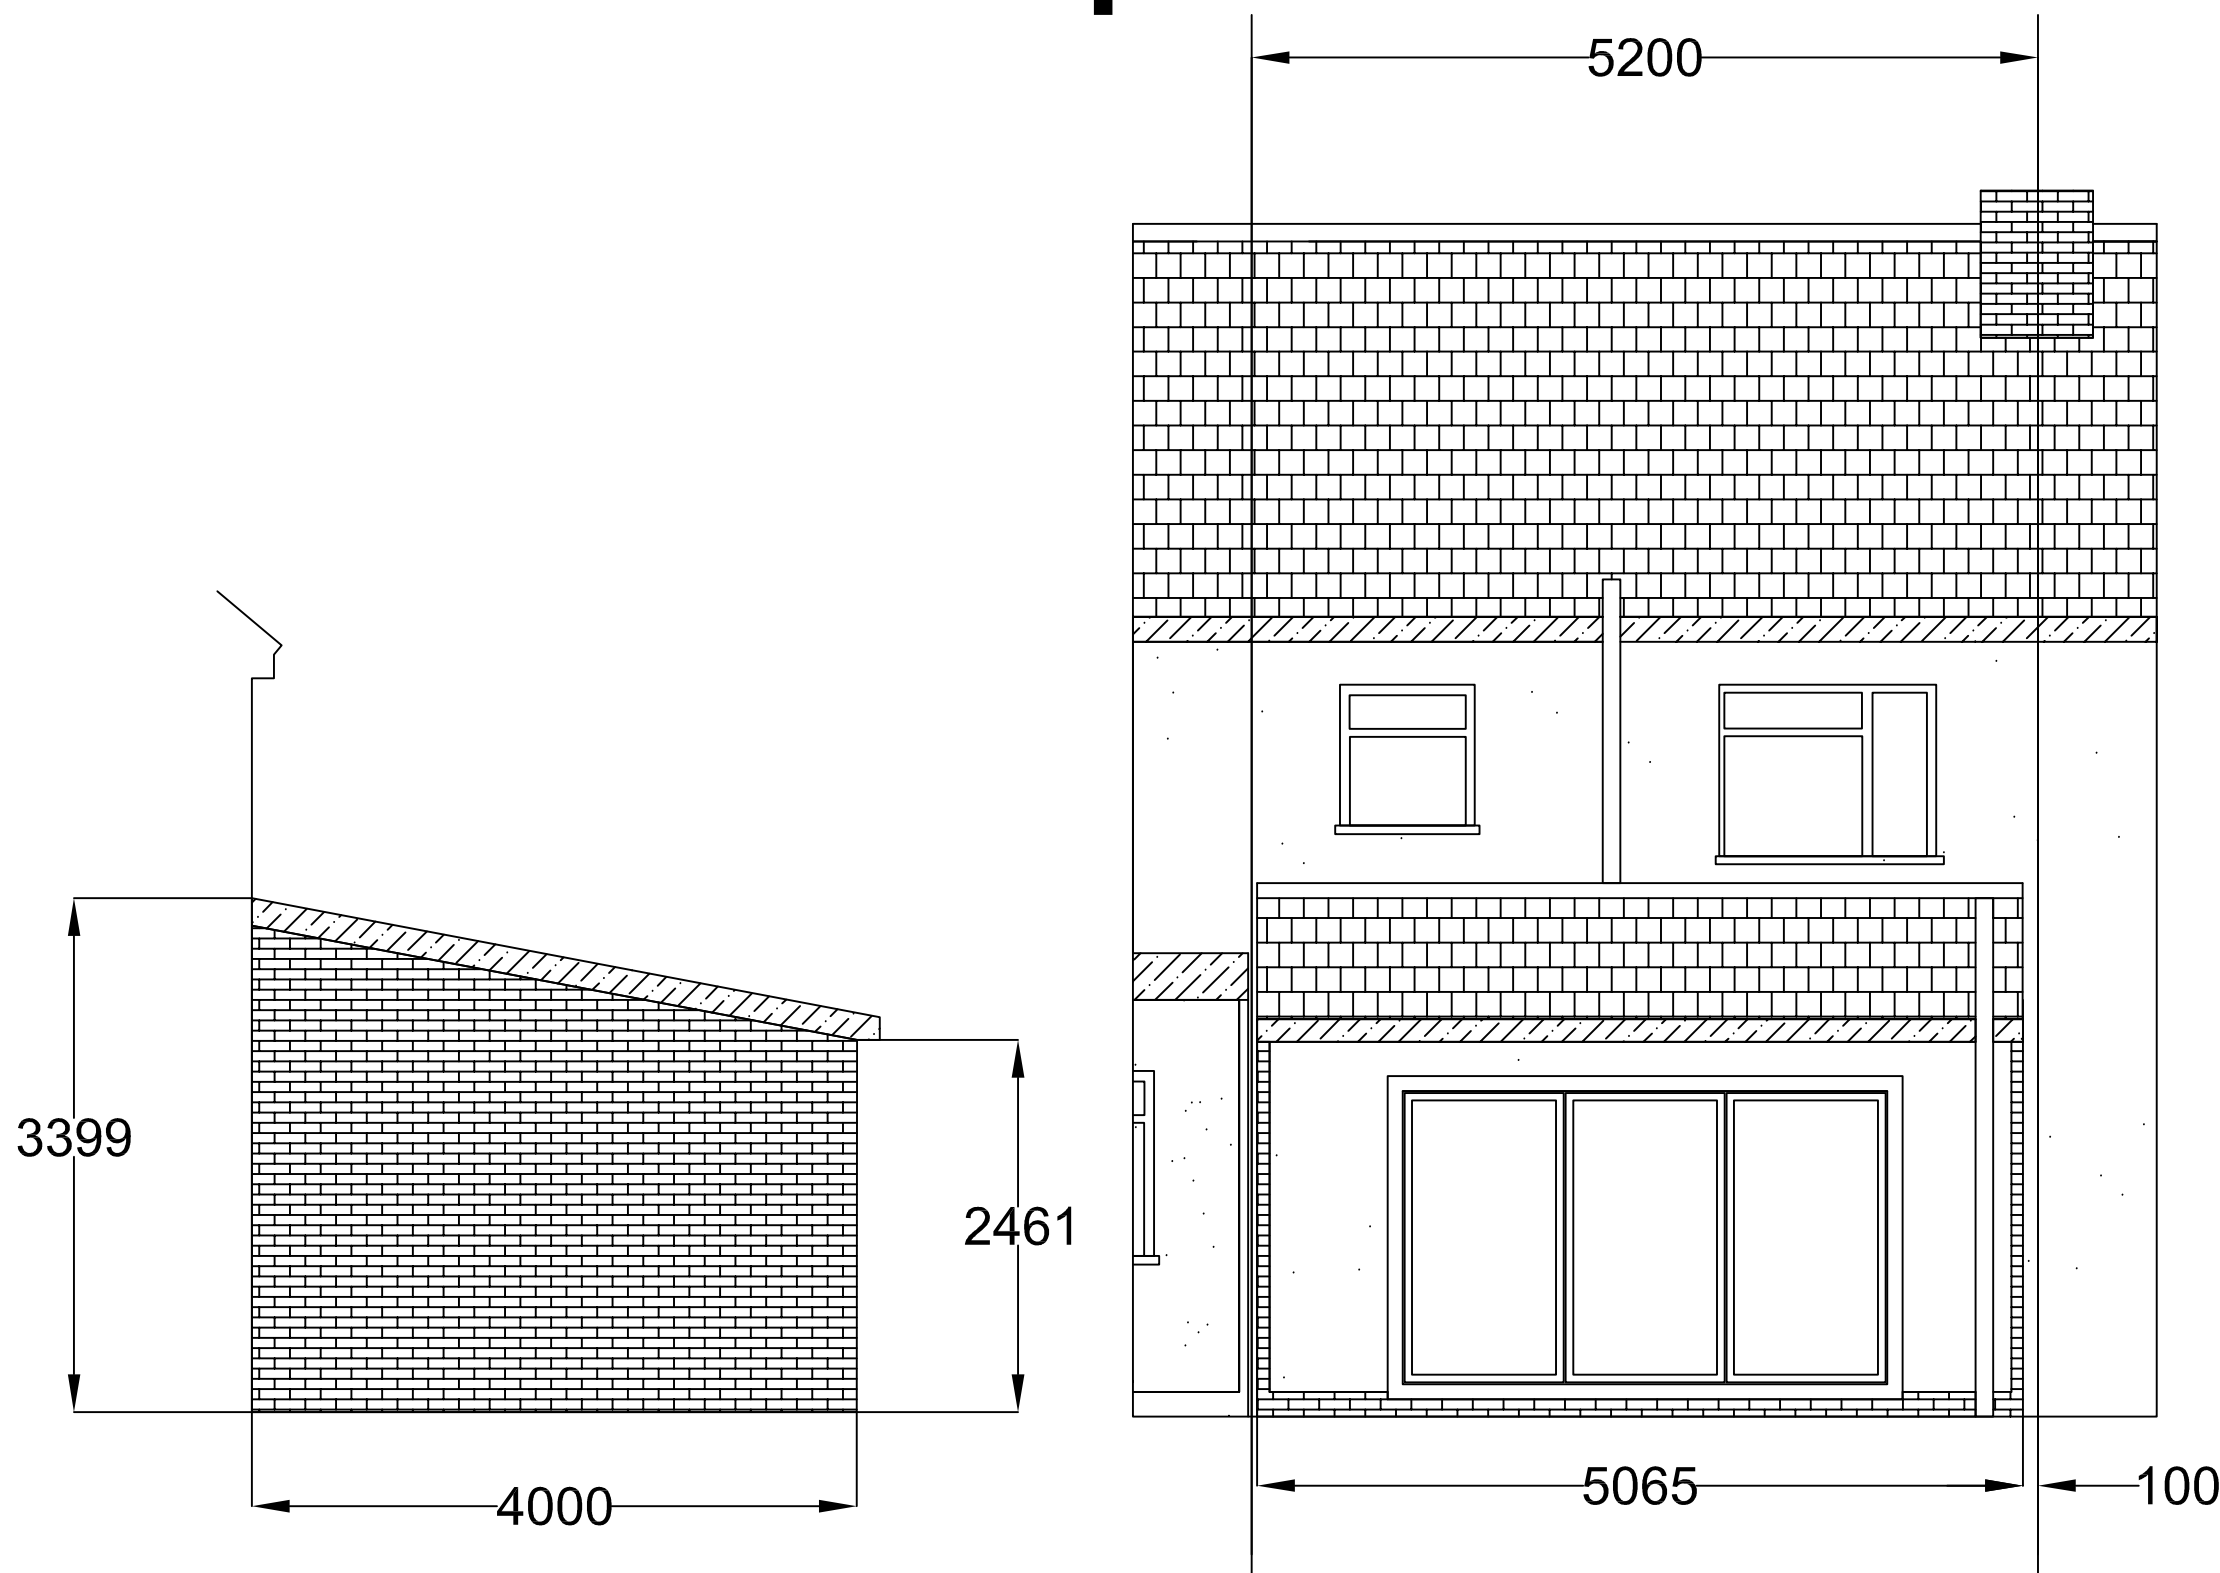


Side Elevation

Rear Elevation

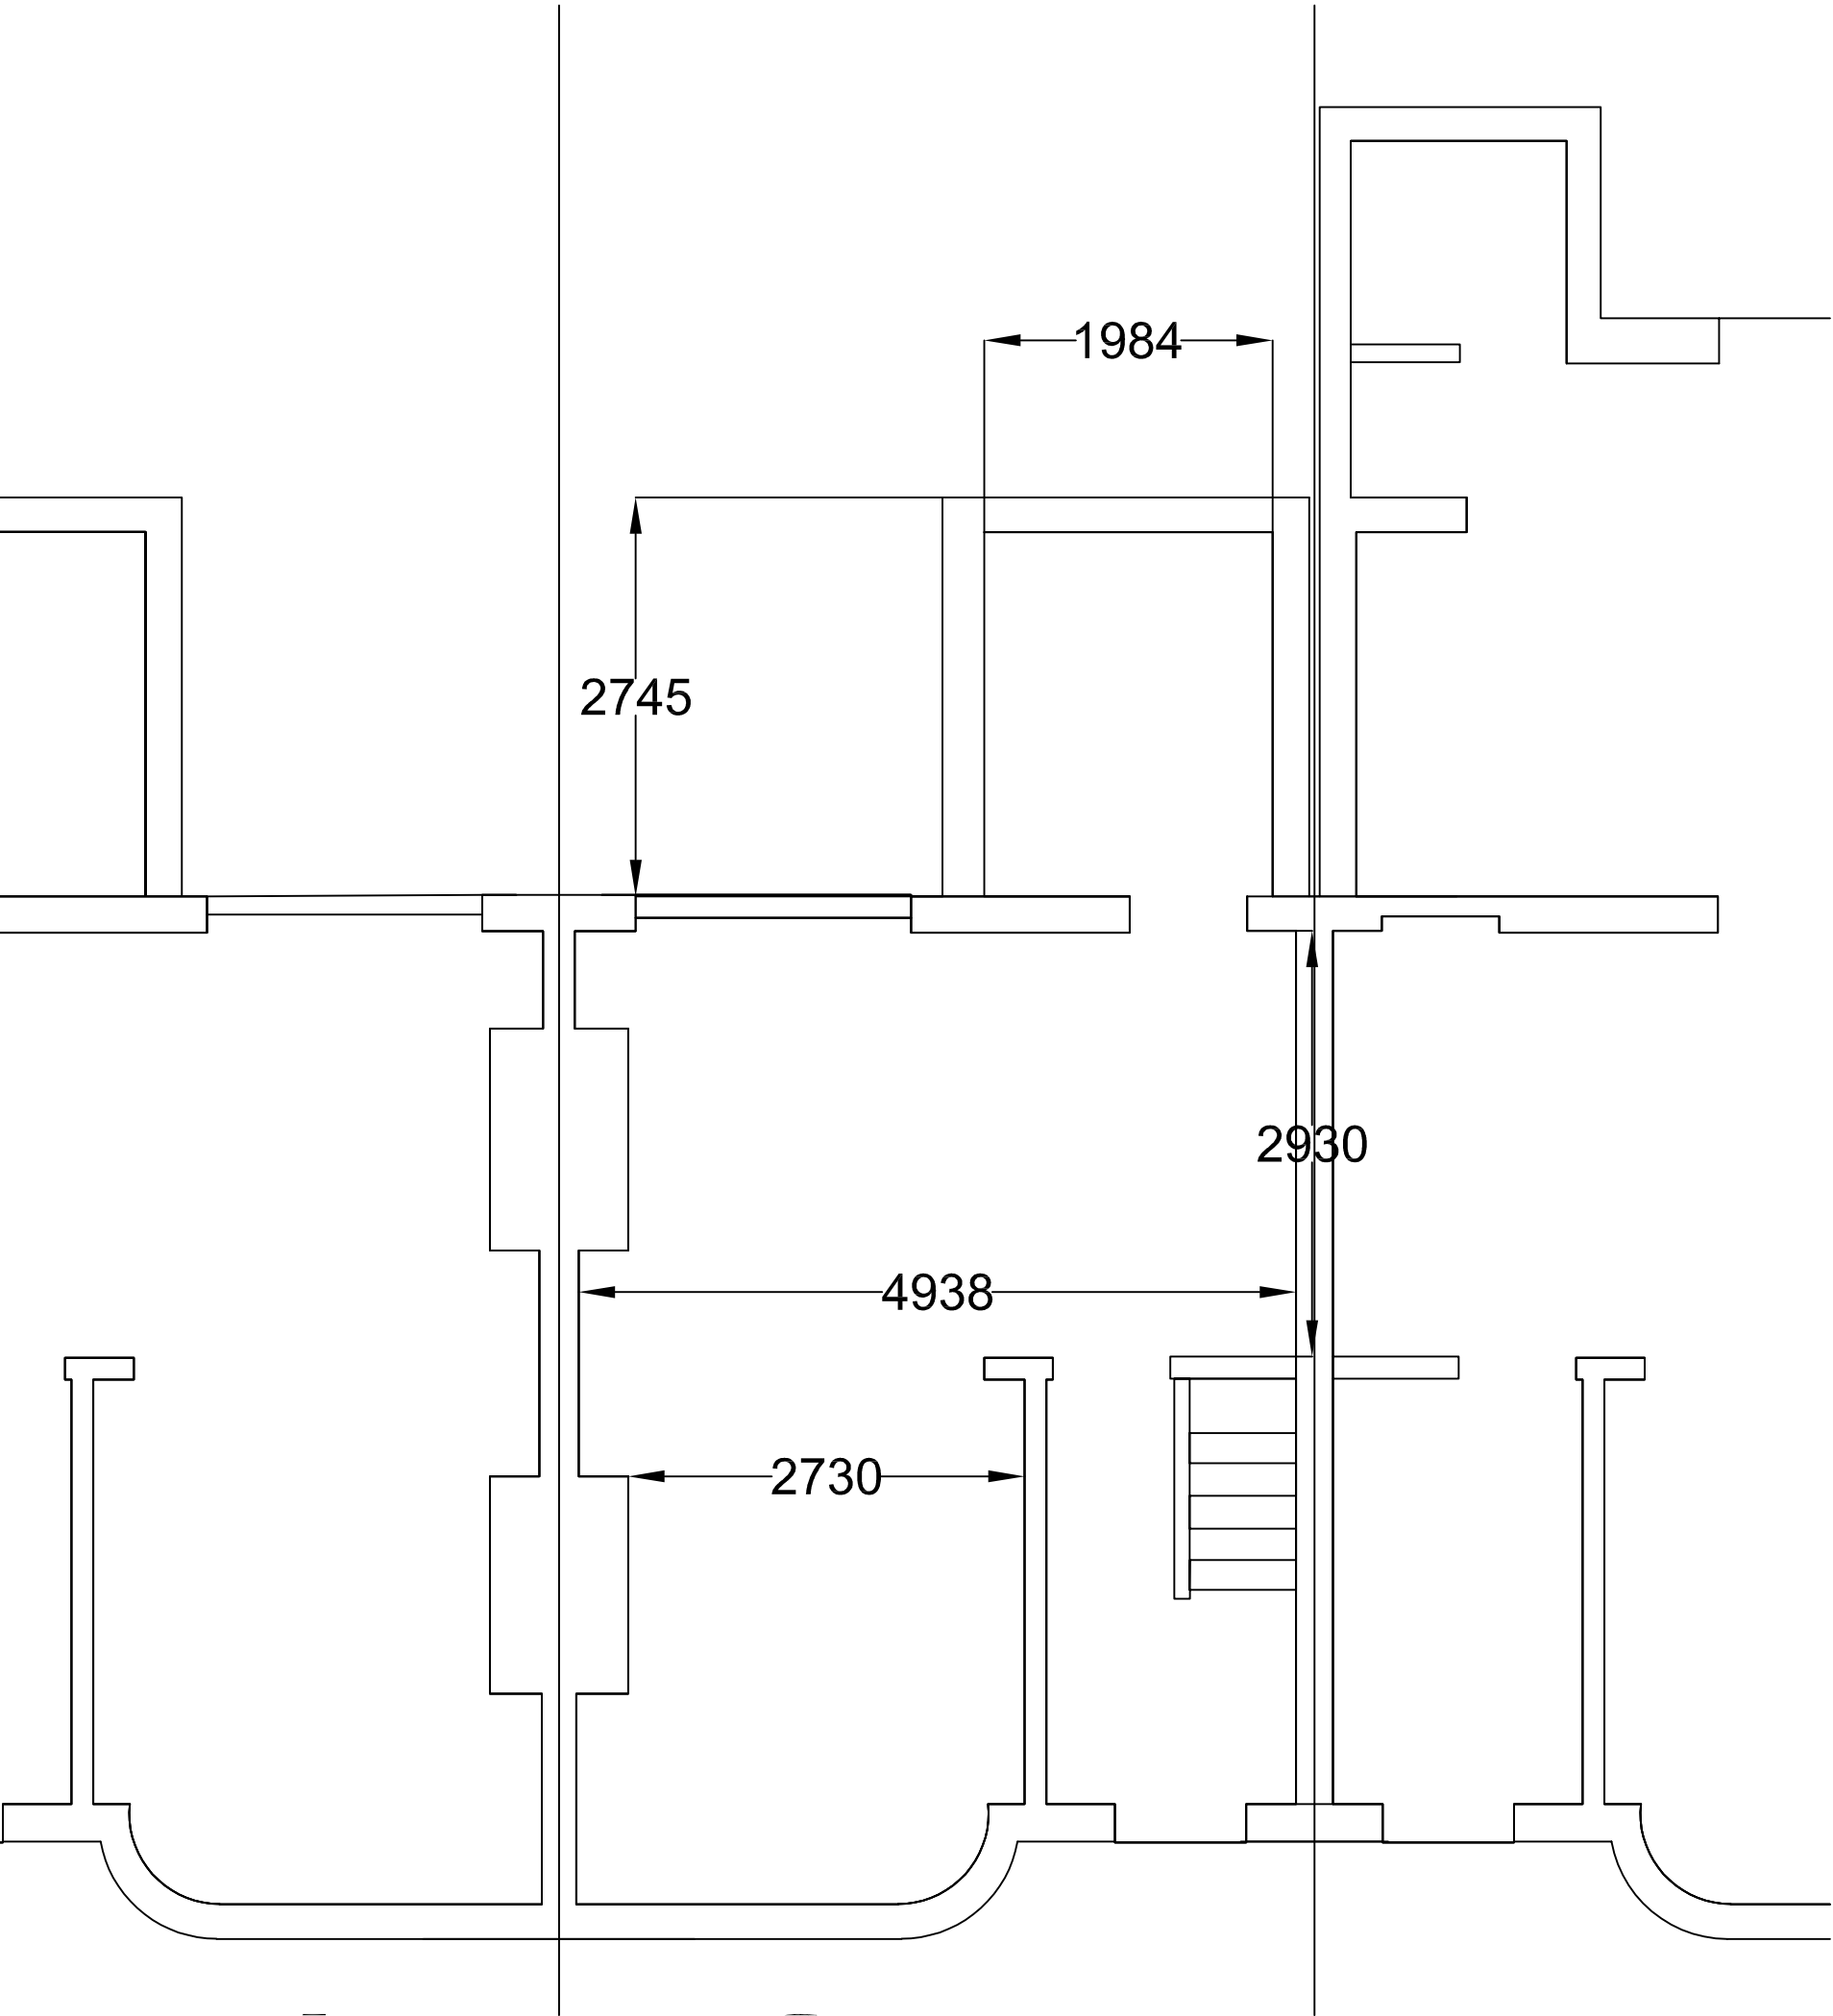

Ground Floor Layout

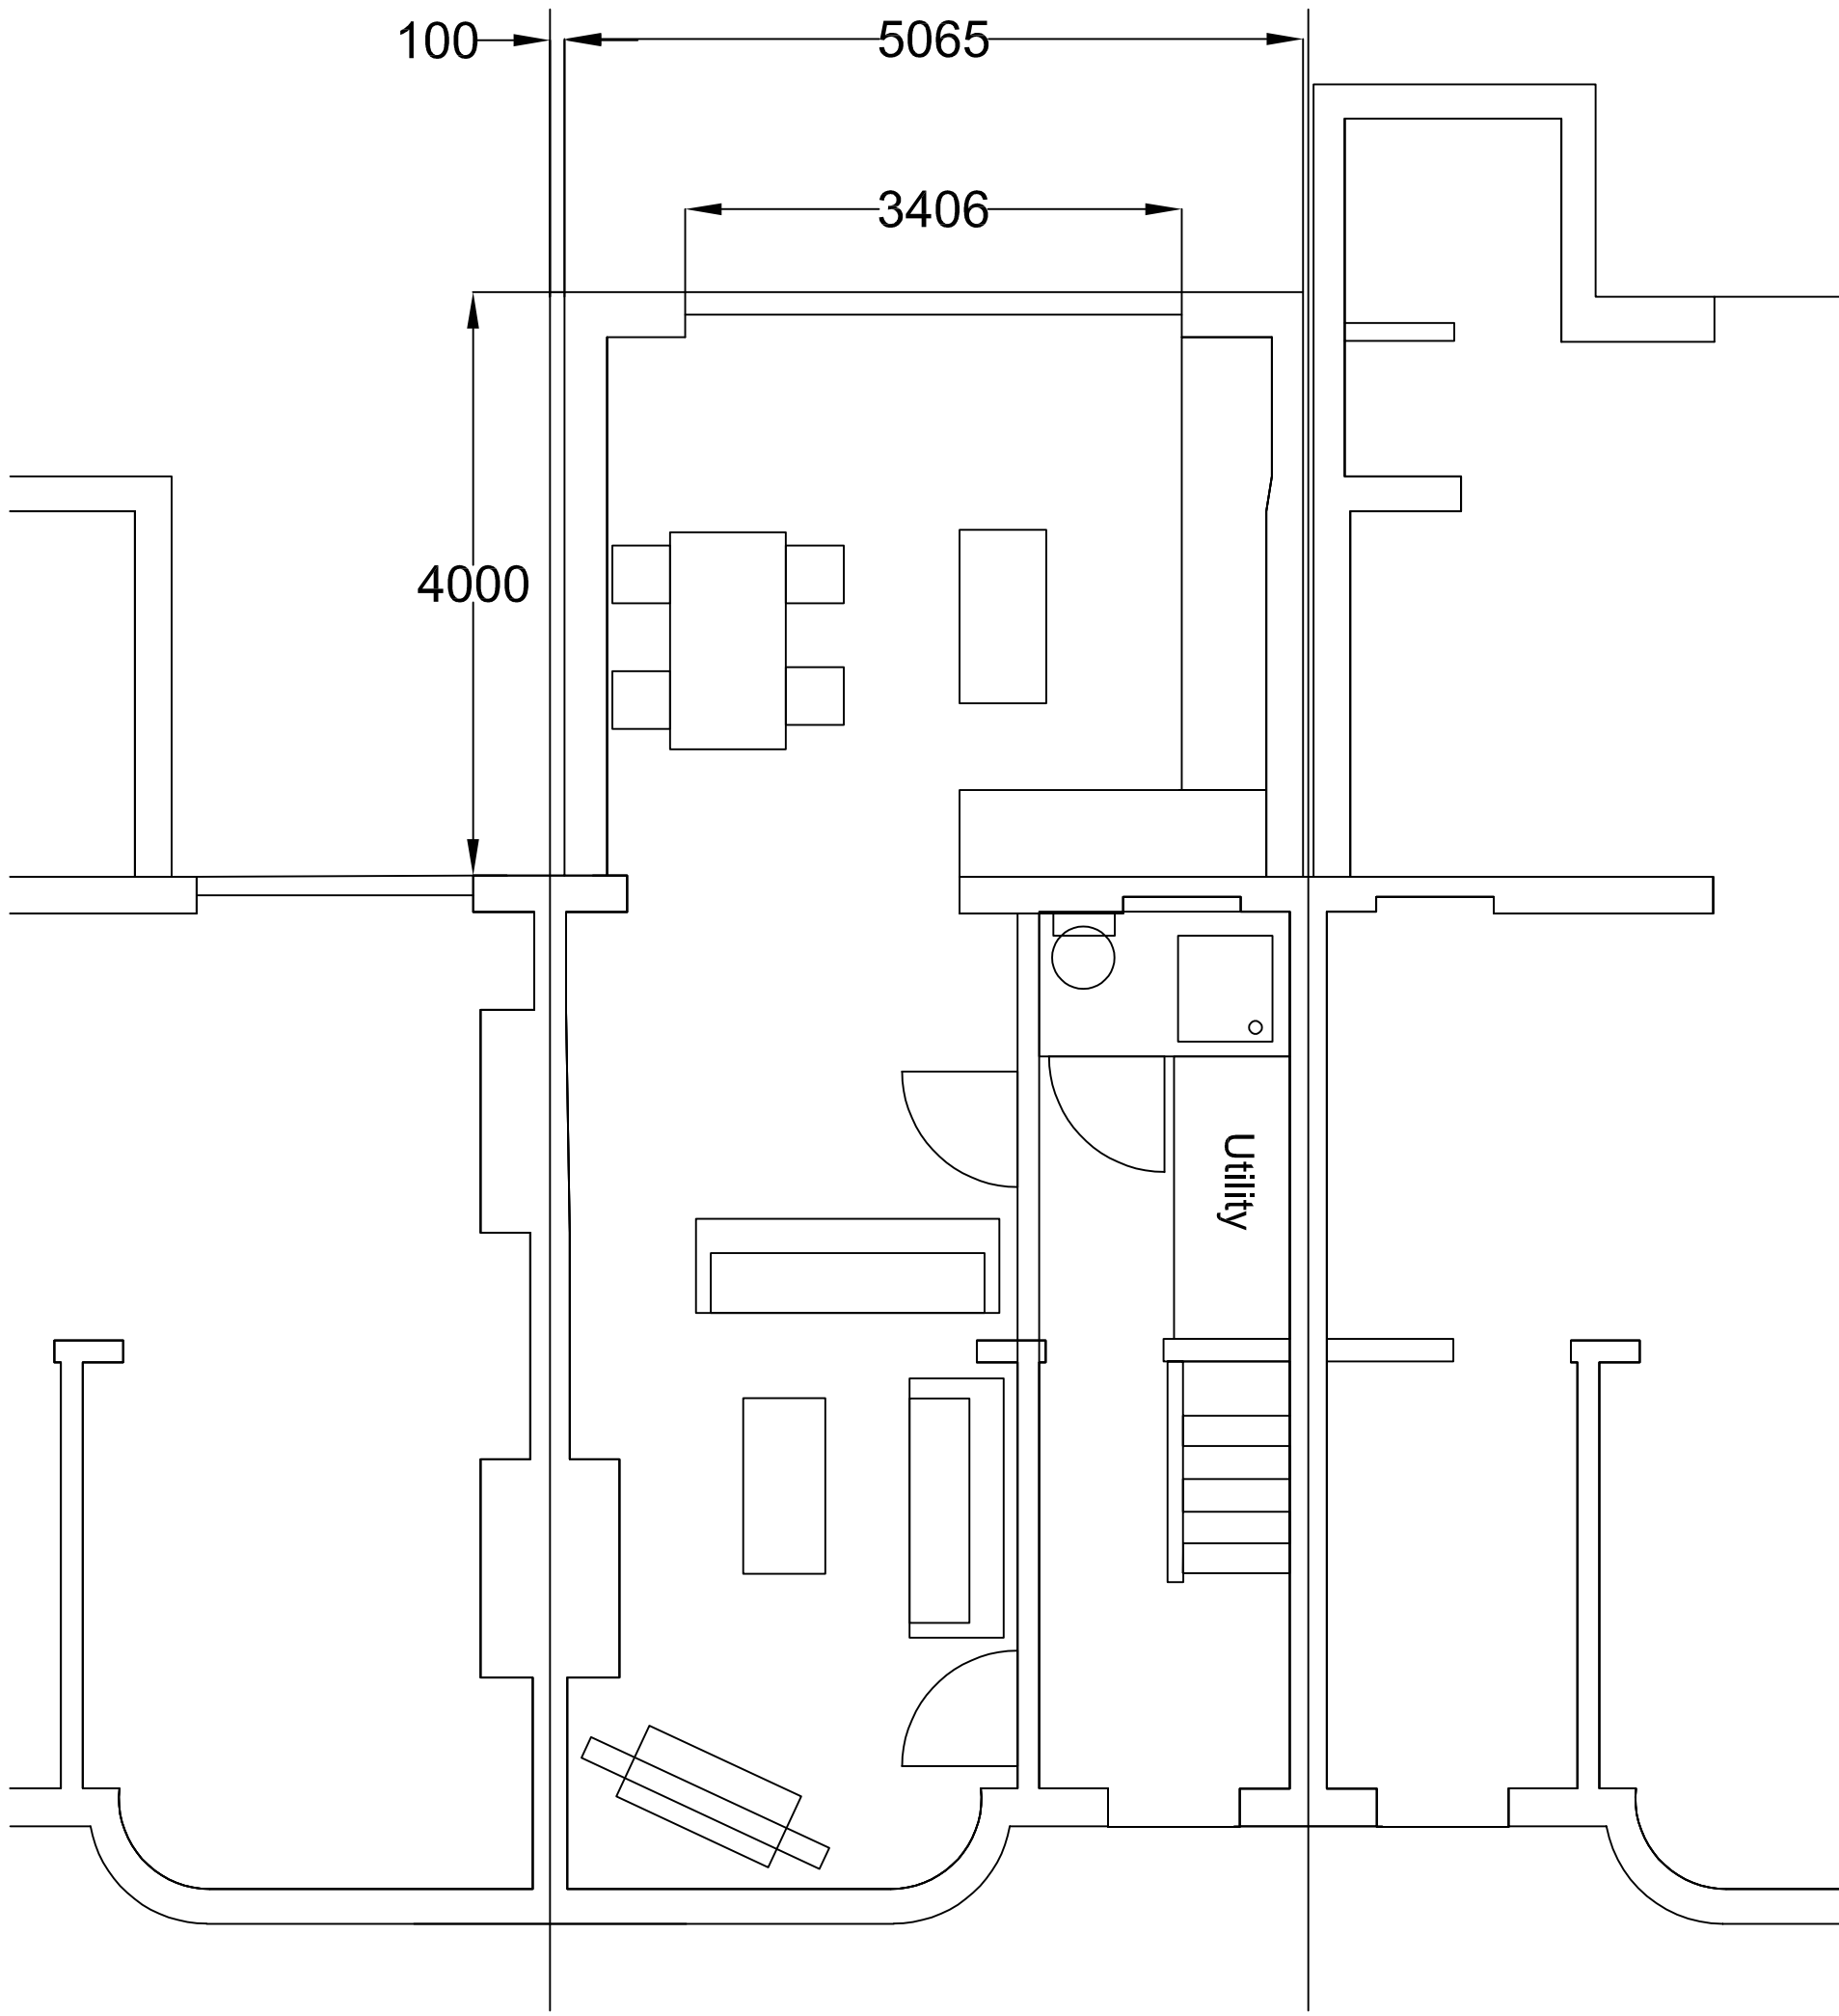

Ground Floor Layout

- Notes:
1. Do not scale from this drawing
 2. All dimensions to be checked on site before starting works
 3. For any information not covered on this drawing or any discrepancies on this drawing, please contact Ryan O'Connor
 4. The Contractor must ensure that the works are being carried out to the latest revision of the drawing
 5. It is the Contractor's responsibility to inform the Local Authority before work commences on site, and at all prescribed stages of the works. All to the District Surveyor's satisfaction
 6. This drawing is property of Ryan O'Connor

Project: 3 Sidmouth Drive Ruislip		
Title: Rear Extension Existing/ Proposed		
DRG. No.	ROC003-01	Rev A
DRN. BY	ROC	
DATE	02-12-2017	
CHECKED	DOC	
DATE	11-12-2017	
SCALE	1:50 @ A1	
Ryan O'Connor 73 Sweetcroft Lane Uxbridge UB10 9LF 07909683806		