



Existing

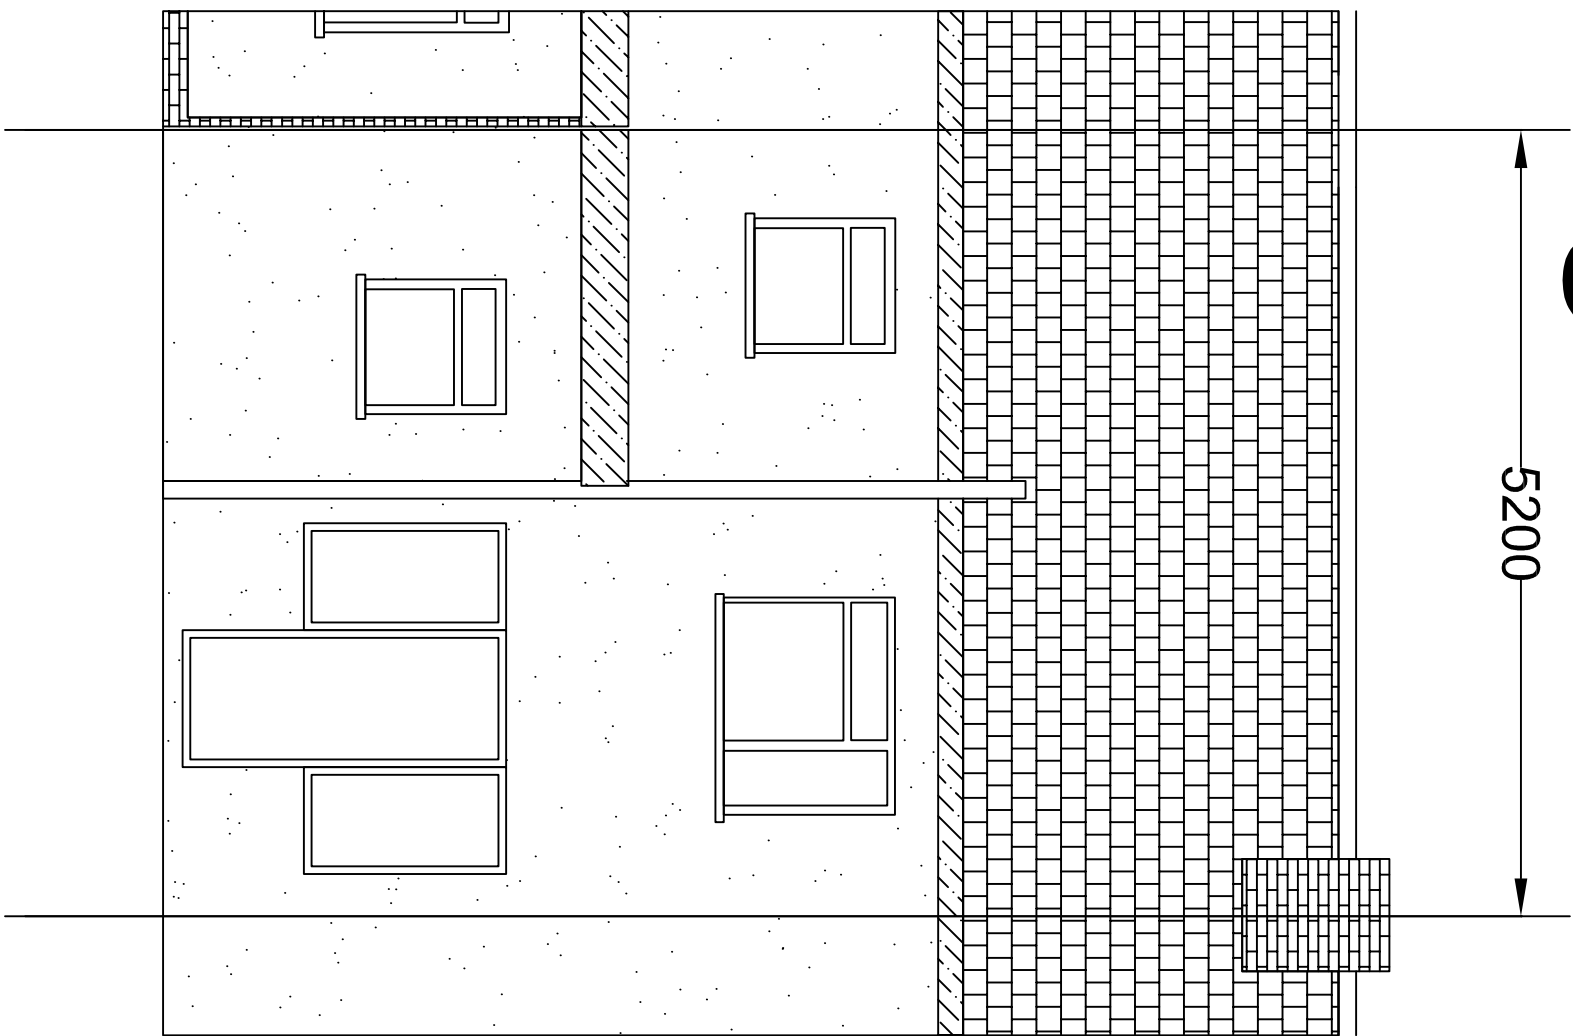


Rear Elevation

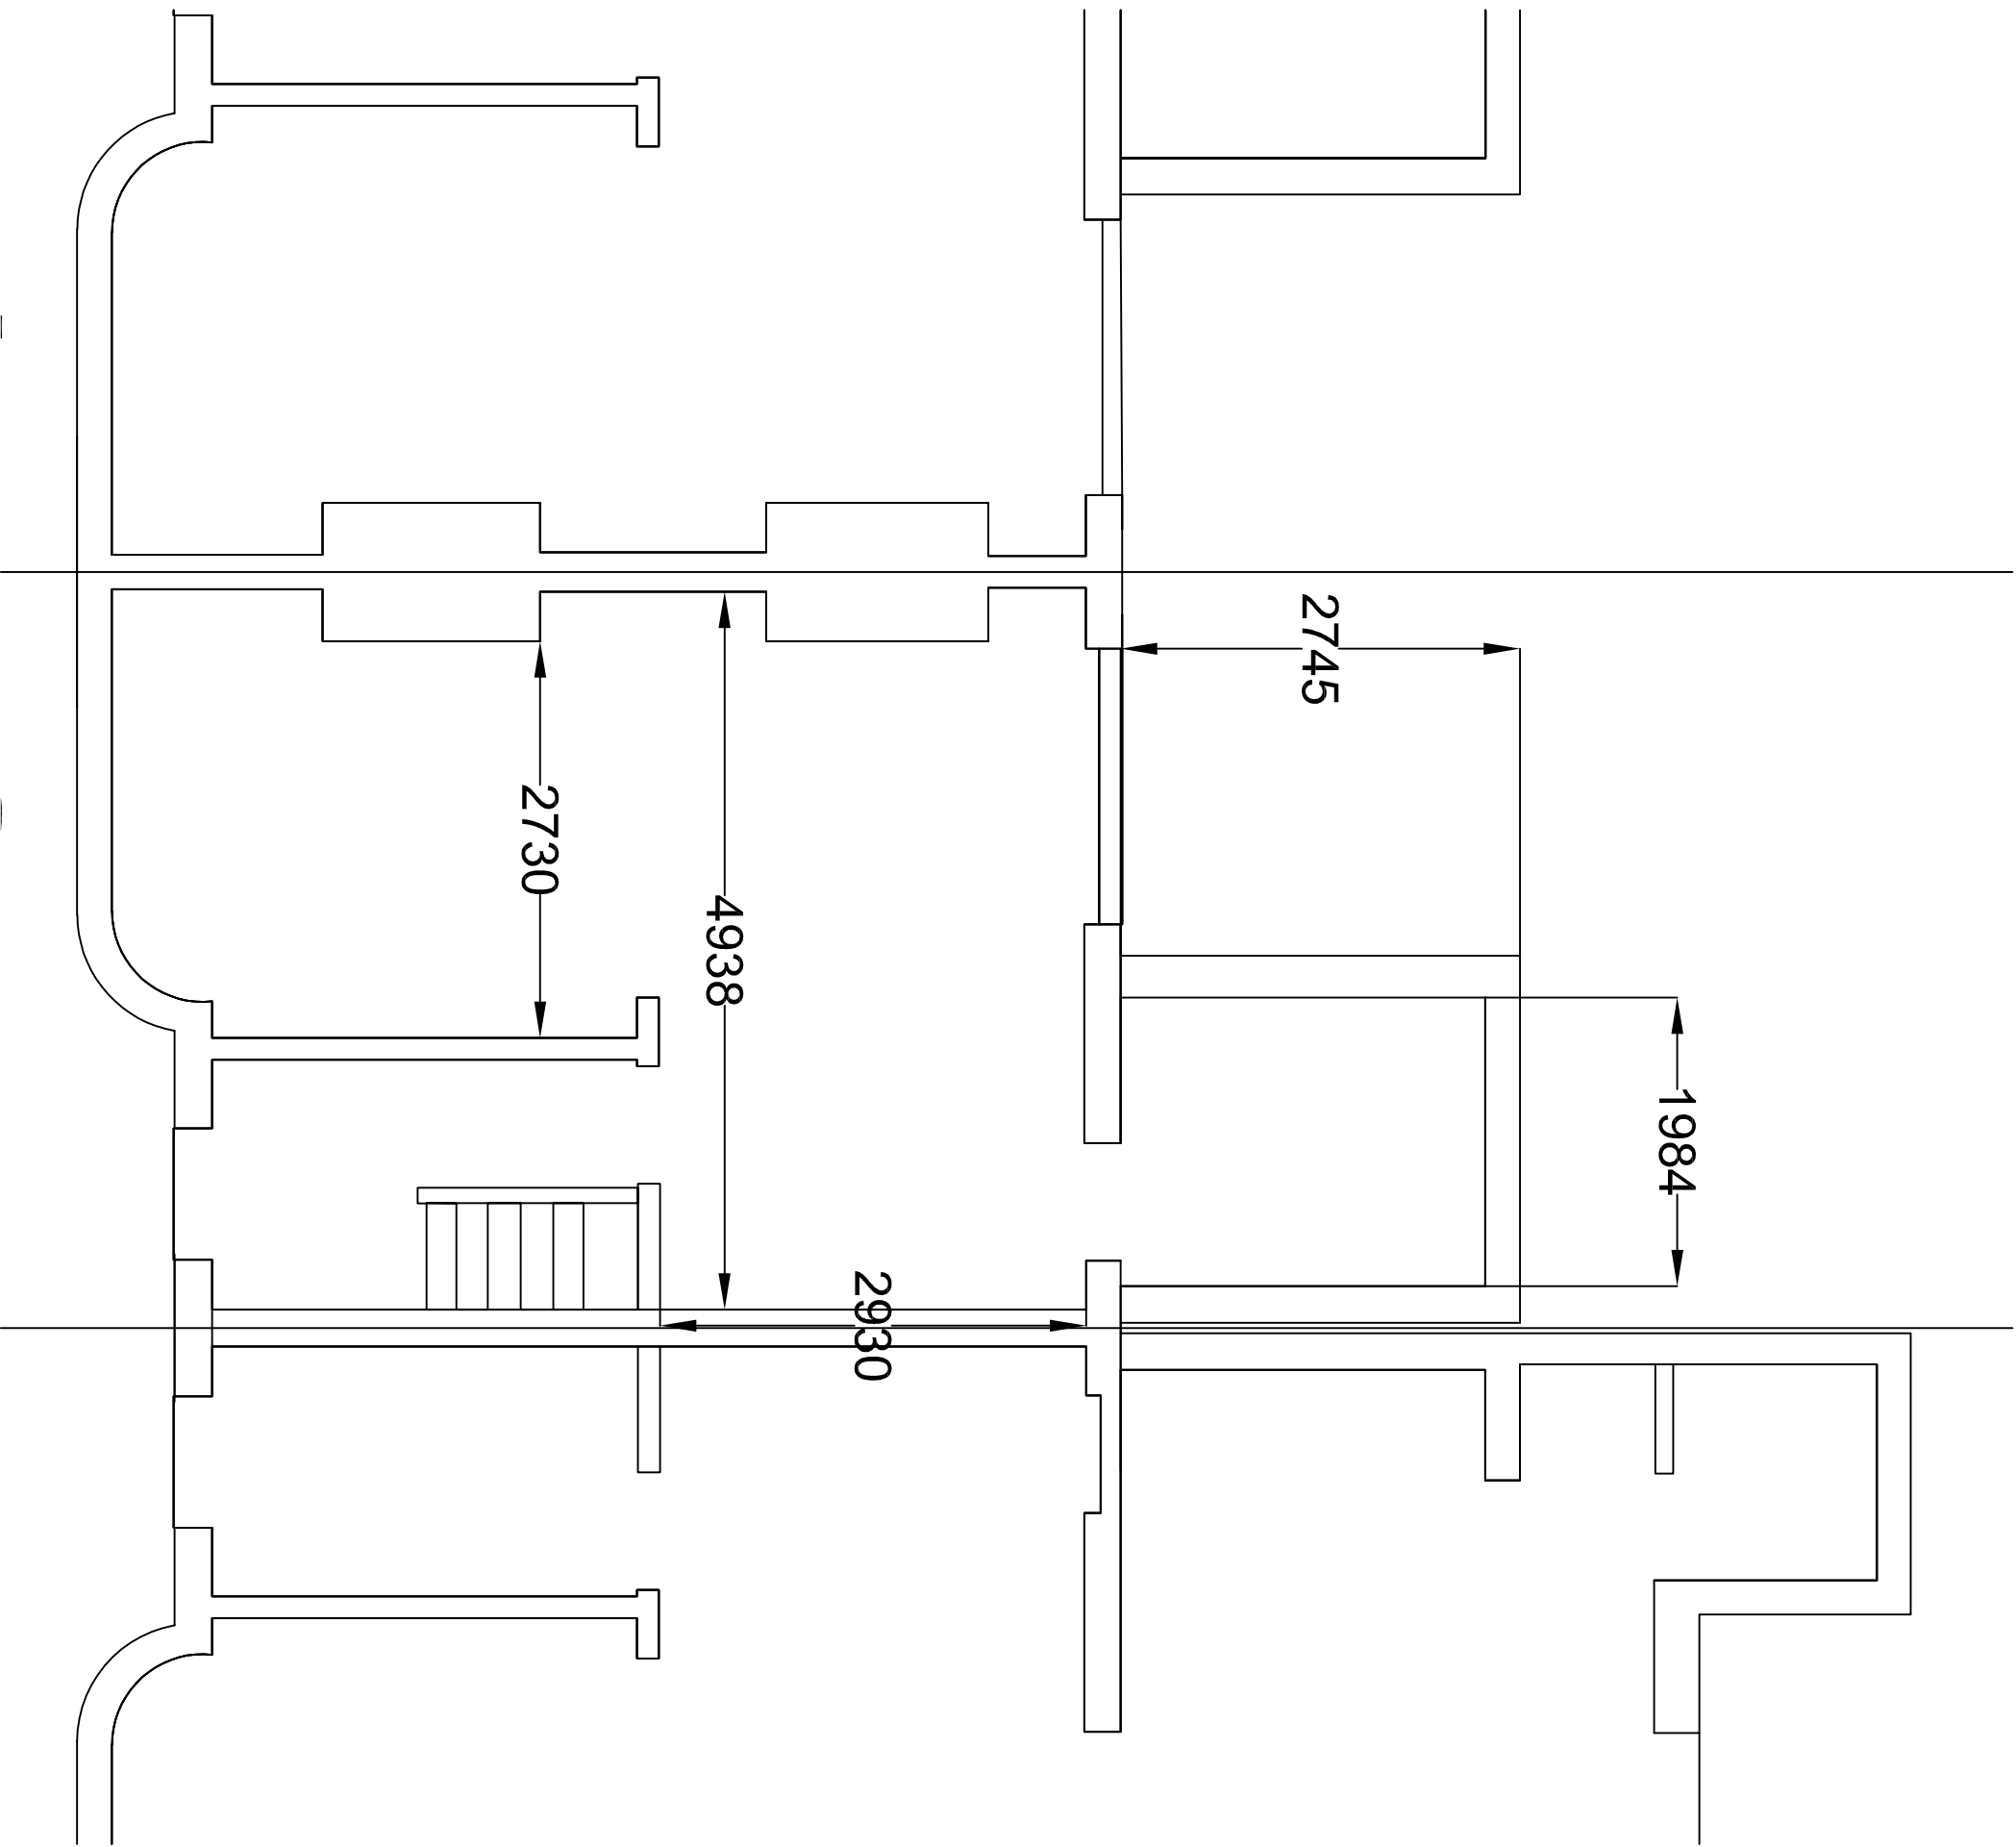


Ground Floor Layout

Proposed

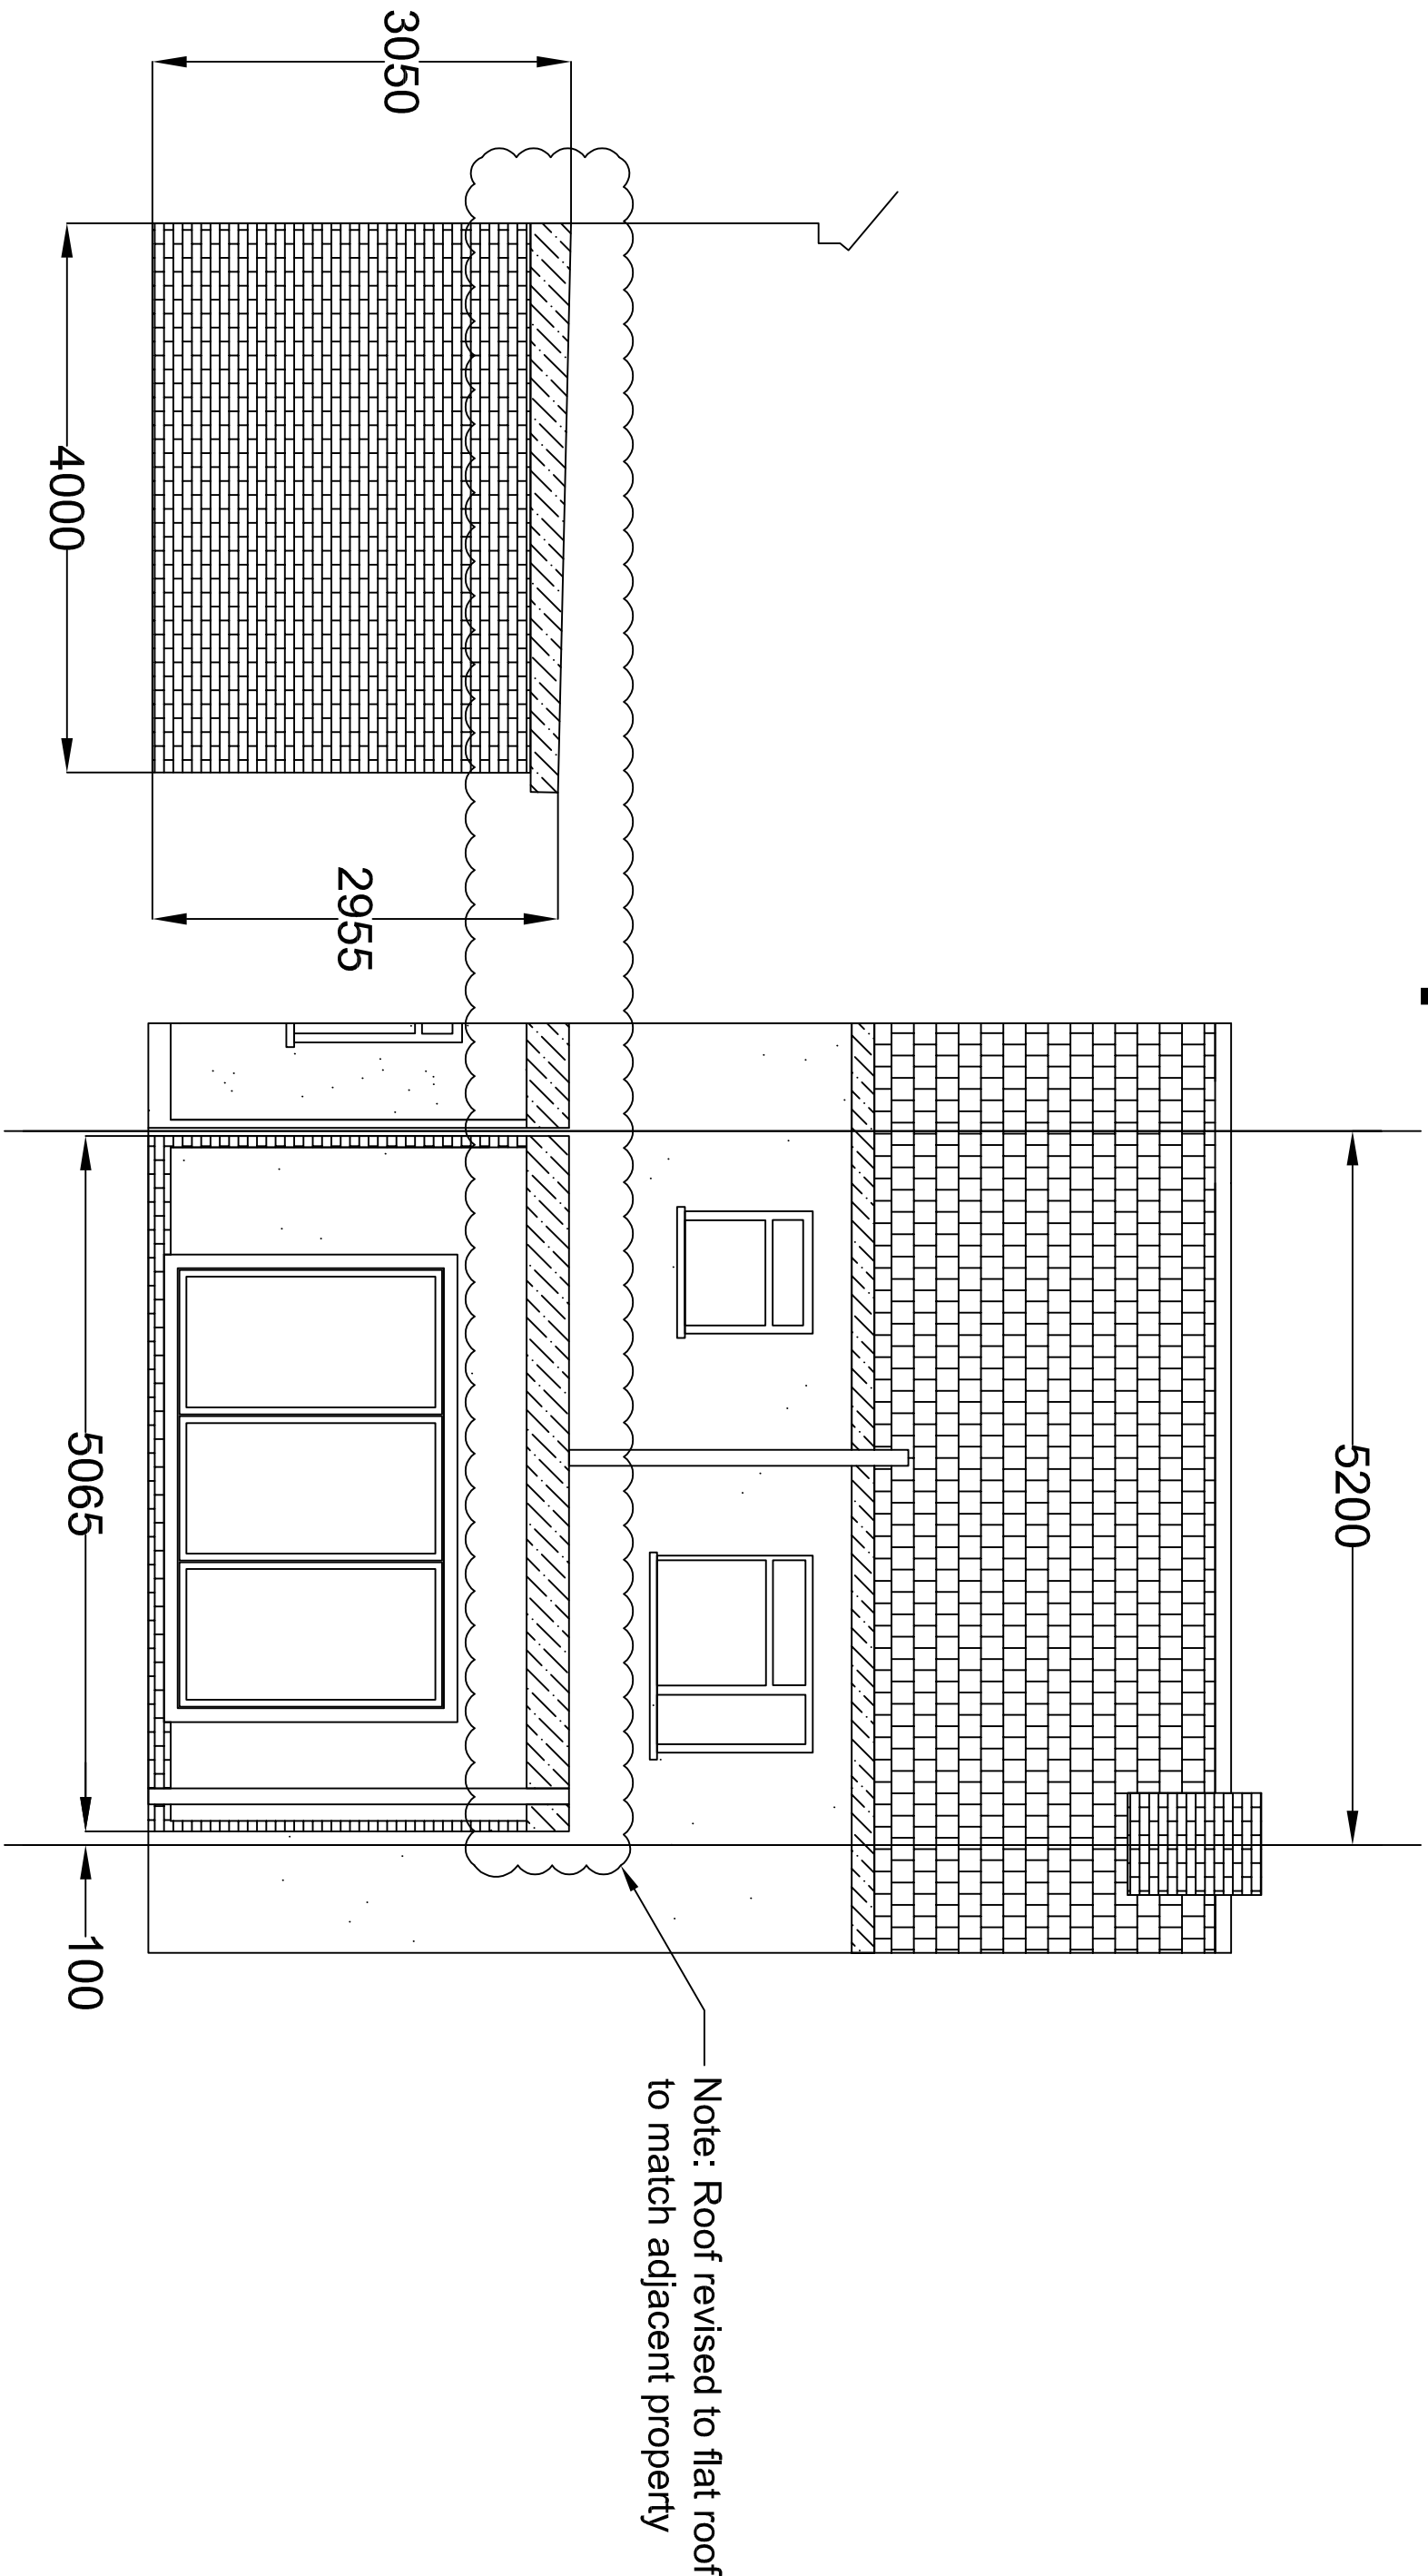

Side Elevation

Rear Elevation

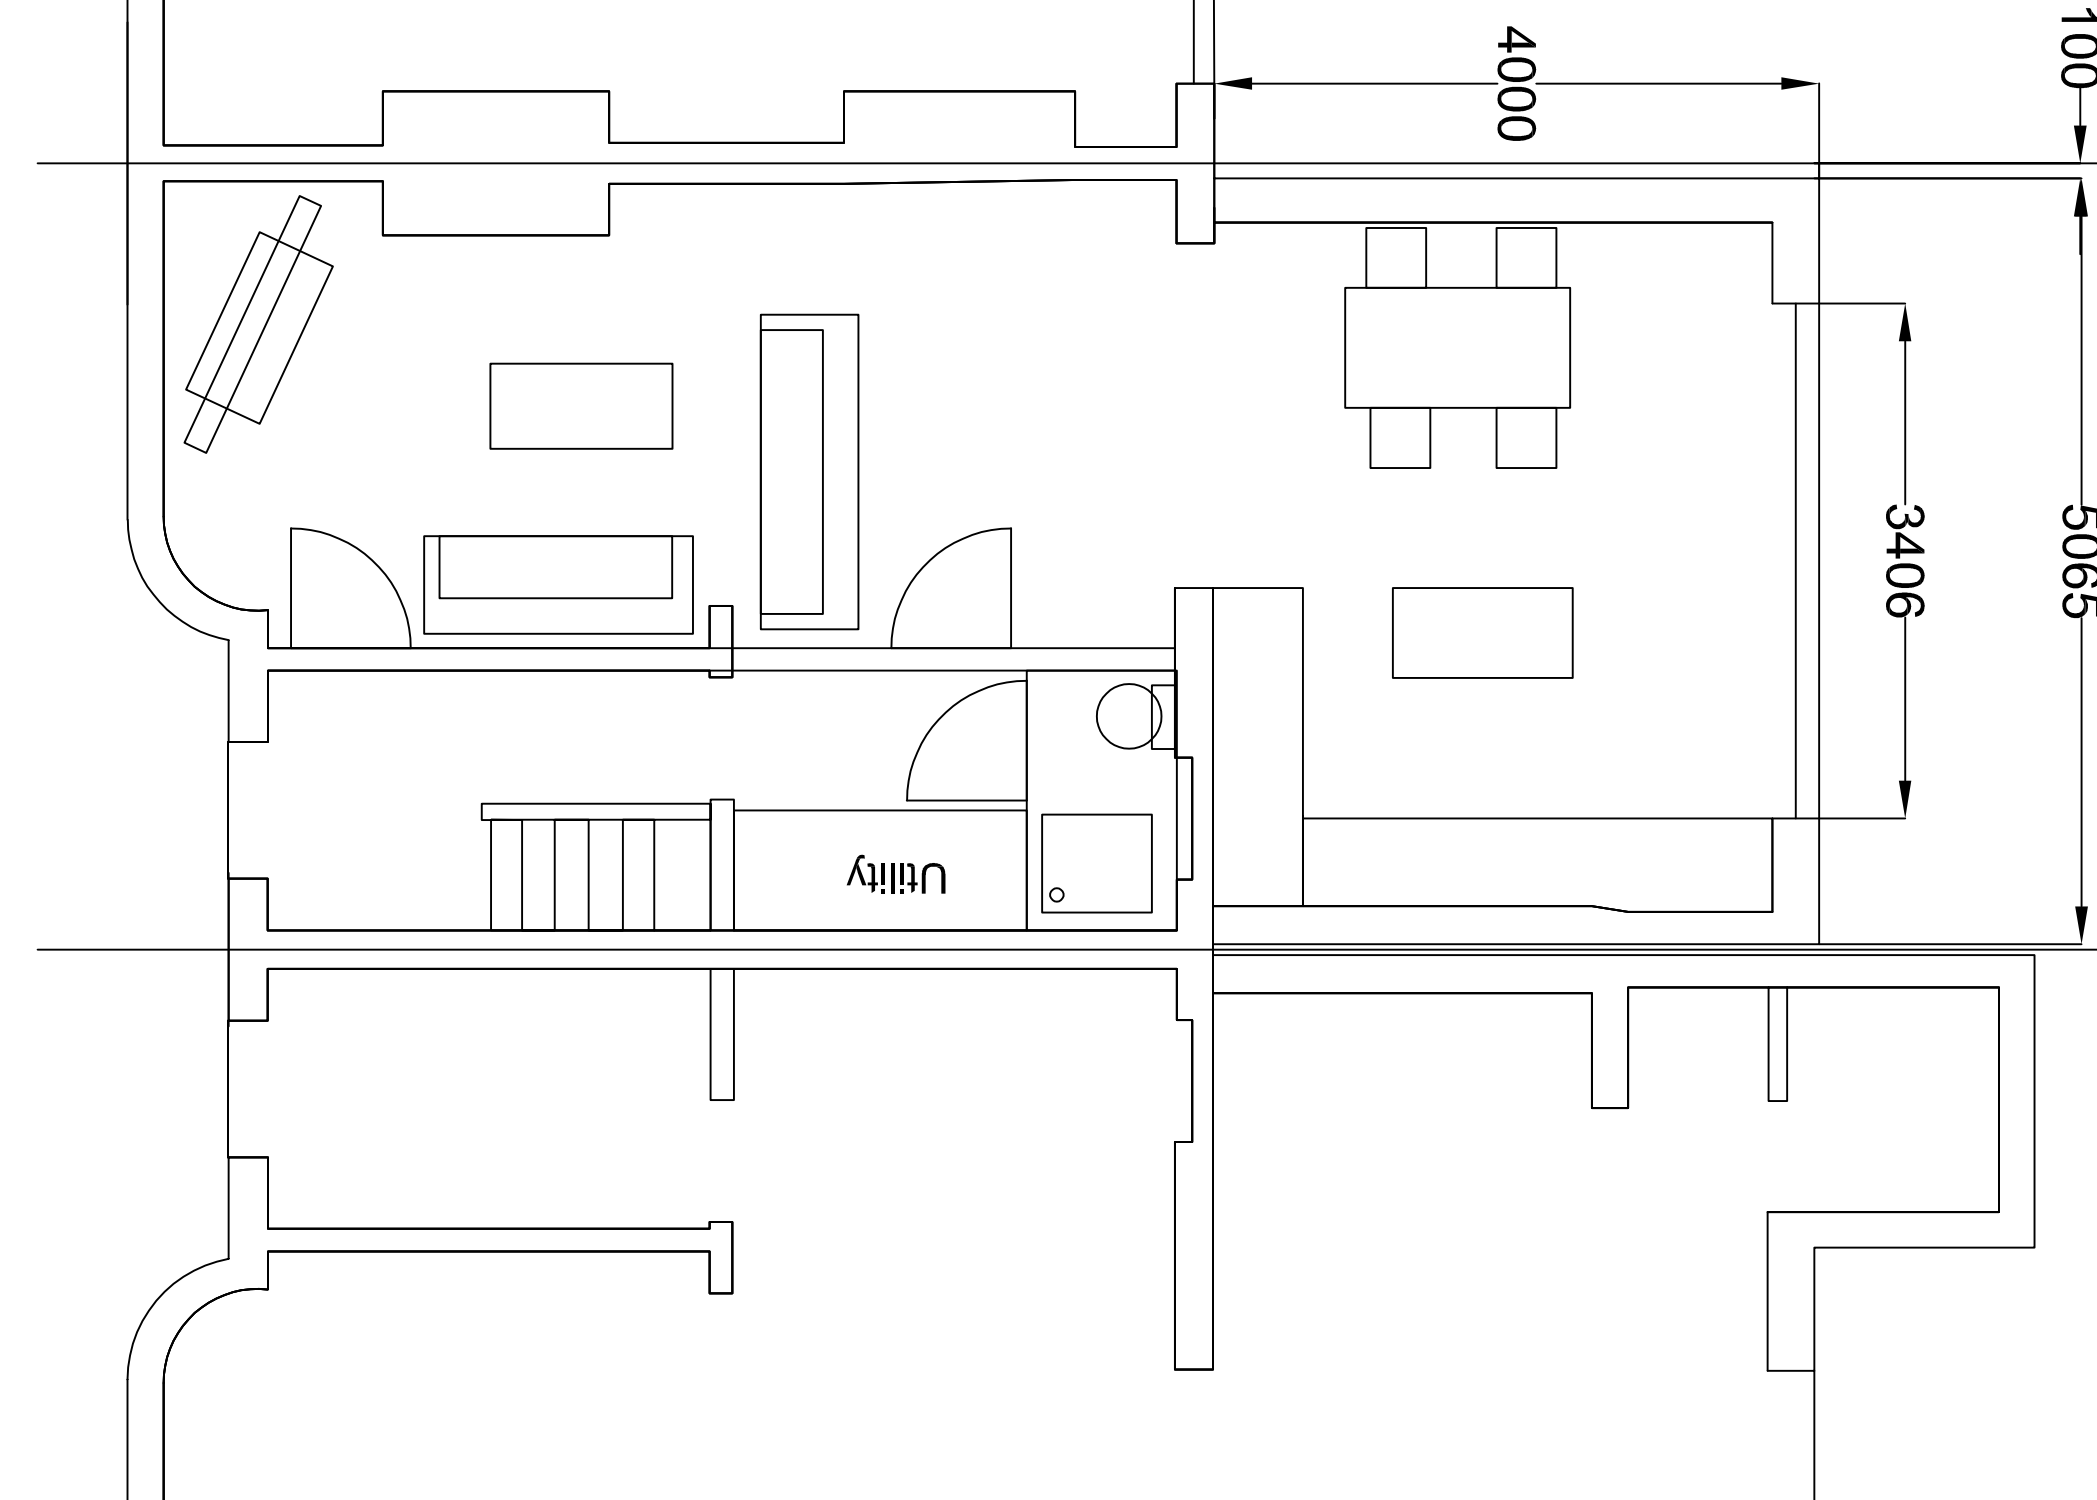

Ground Floor Layout

Notes:

1. Do not scale from this drawing
2. All dimensions to be checked on site before starting works
3. For any information not covered on this drawing or any discrepancies on this drawing, please contact Ryan O'Connor
4. The Contractor must ensure that the works are being carried out to the latest revision of the drawing
5. It is the Contractor's responsibility to inform the Local Authority before work commences on site, and at all prescribed stages of the works. All to the District Surveyor's satisfaction
6. This drawing is property of Ryan O'Connor

Project:
3 Sidmouth Drive
Ruislip

Title:

Rear Extension
Existing/ Proposed

DRG. No.	ROC003-01	Rev B
DRN. BY	ROC	
DATE	19-01-2018	
CHECKED	DOC	
DATE	19-01-2018	
SCALE	1:50 @ A1	

Ryan O'Connor
73 Sweetcroft Lane
Uxbridge
UB10 9LF
07909683806