




SITE LOCATION PLAN
SCALE 1:1250



BLOCK PLAN
SCALE 1:500 EXISTING PROPOSED

Project	Proposed Loft Conversion	
Title	Location & Block Plan	
Site	No 47 Oakwood road Pinner Middlesex HA5 3UD	
Client	Mr.M Bharmal	
Date	27.11.2017	Scale
Dwg. No. LDMB/47OW/001	Rev.	

OAKWOOD ROAD

 


1:100

45

Front garden



Rear garden

APPLICATION SITE
47 OAKWOOD ROAD
Site area:298.1sqm/3207.5sqft


 


SIDE ACCESS ROAD


Project	Proposed Loft Conversion		
Title	Existing Site Plan		
Site	No 47 Oakwood road Pinner Middlesex HA5 3UD		
Client	Mr.M Bharmal		
Date	27.11.2017	Scale	1:100 @A3
Dwg. No.	LDMB/47OW/002	Rev.	

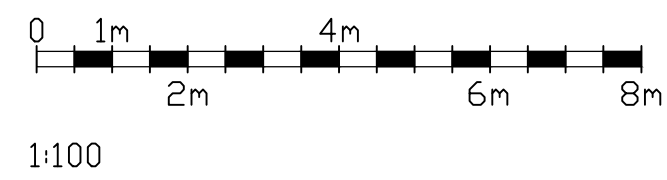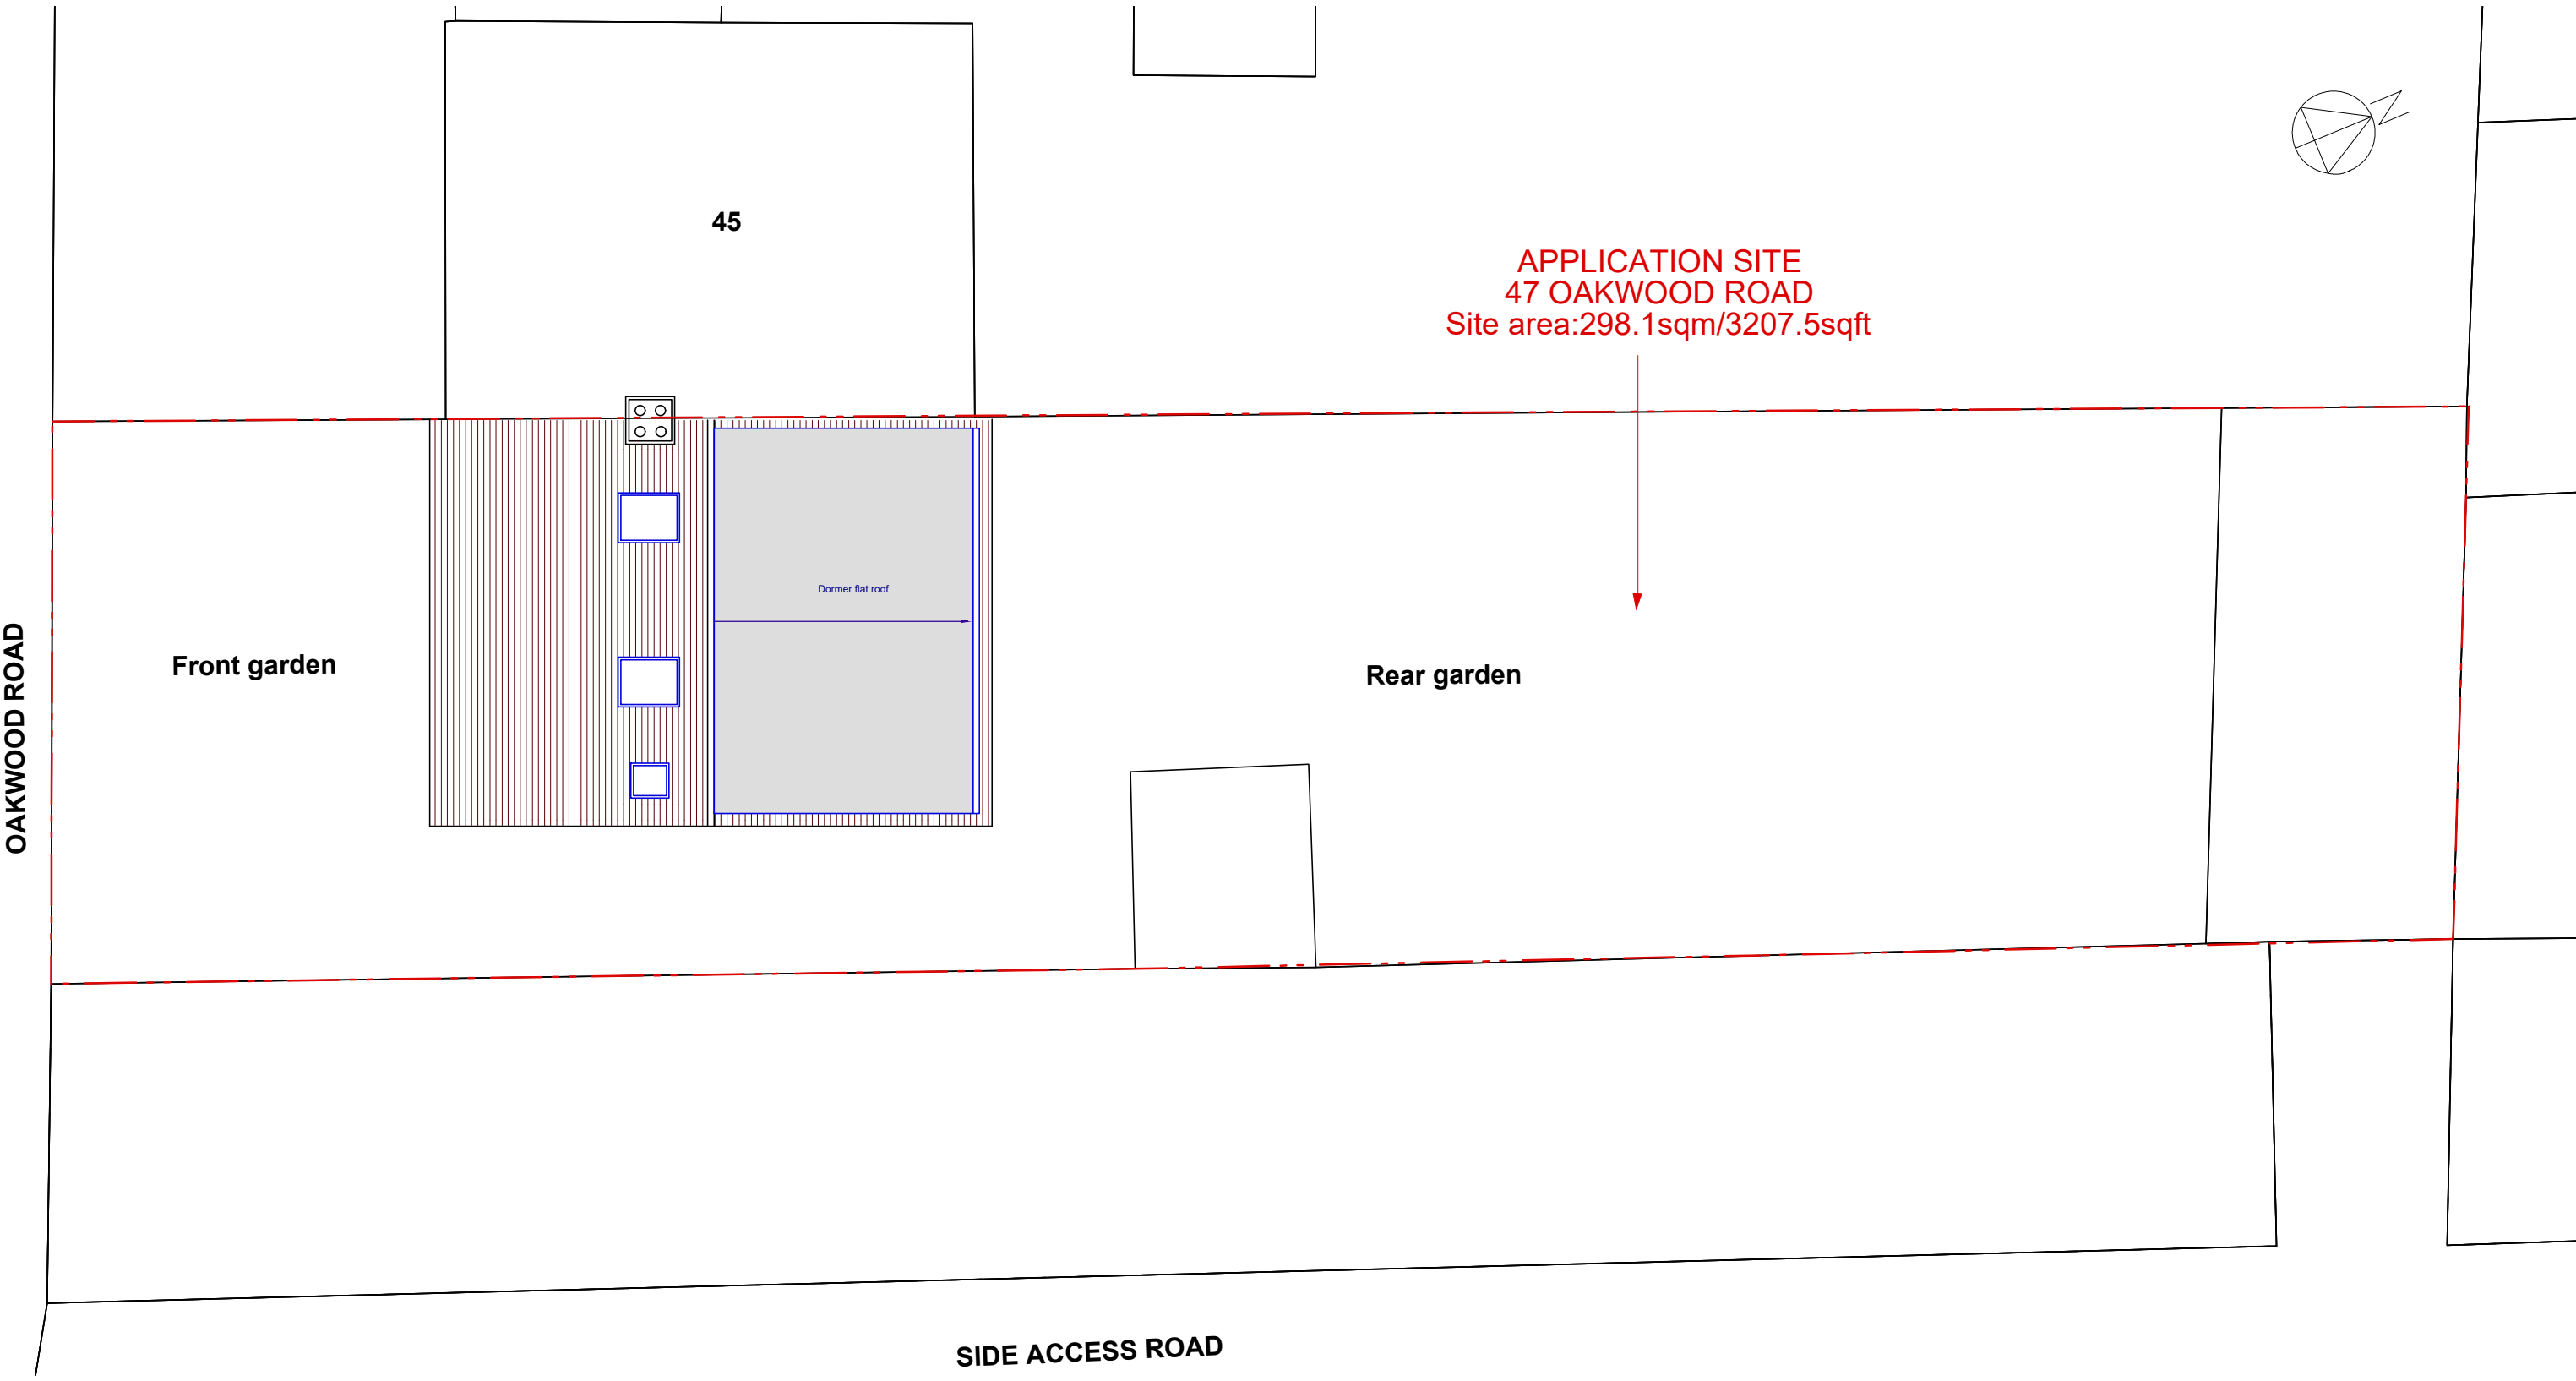


Project	Proposed Loft Conversion		
Title	Proposed Site Plan		
Site	No 47 Oakwood road Pinner Middlesex HA5 3UD		
Client	Mr.M Bharmal		
Date	27.11.2017	Scale	1:100 @A3
Dwg. No. LDMB/47OW/003		Rev.	

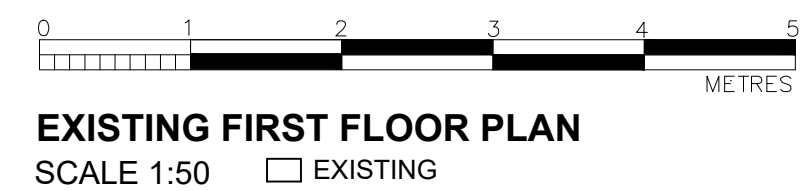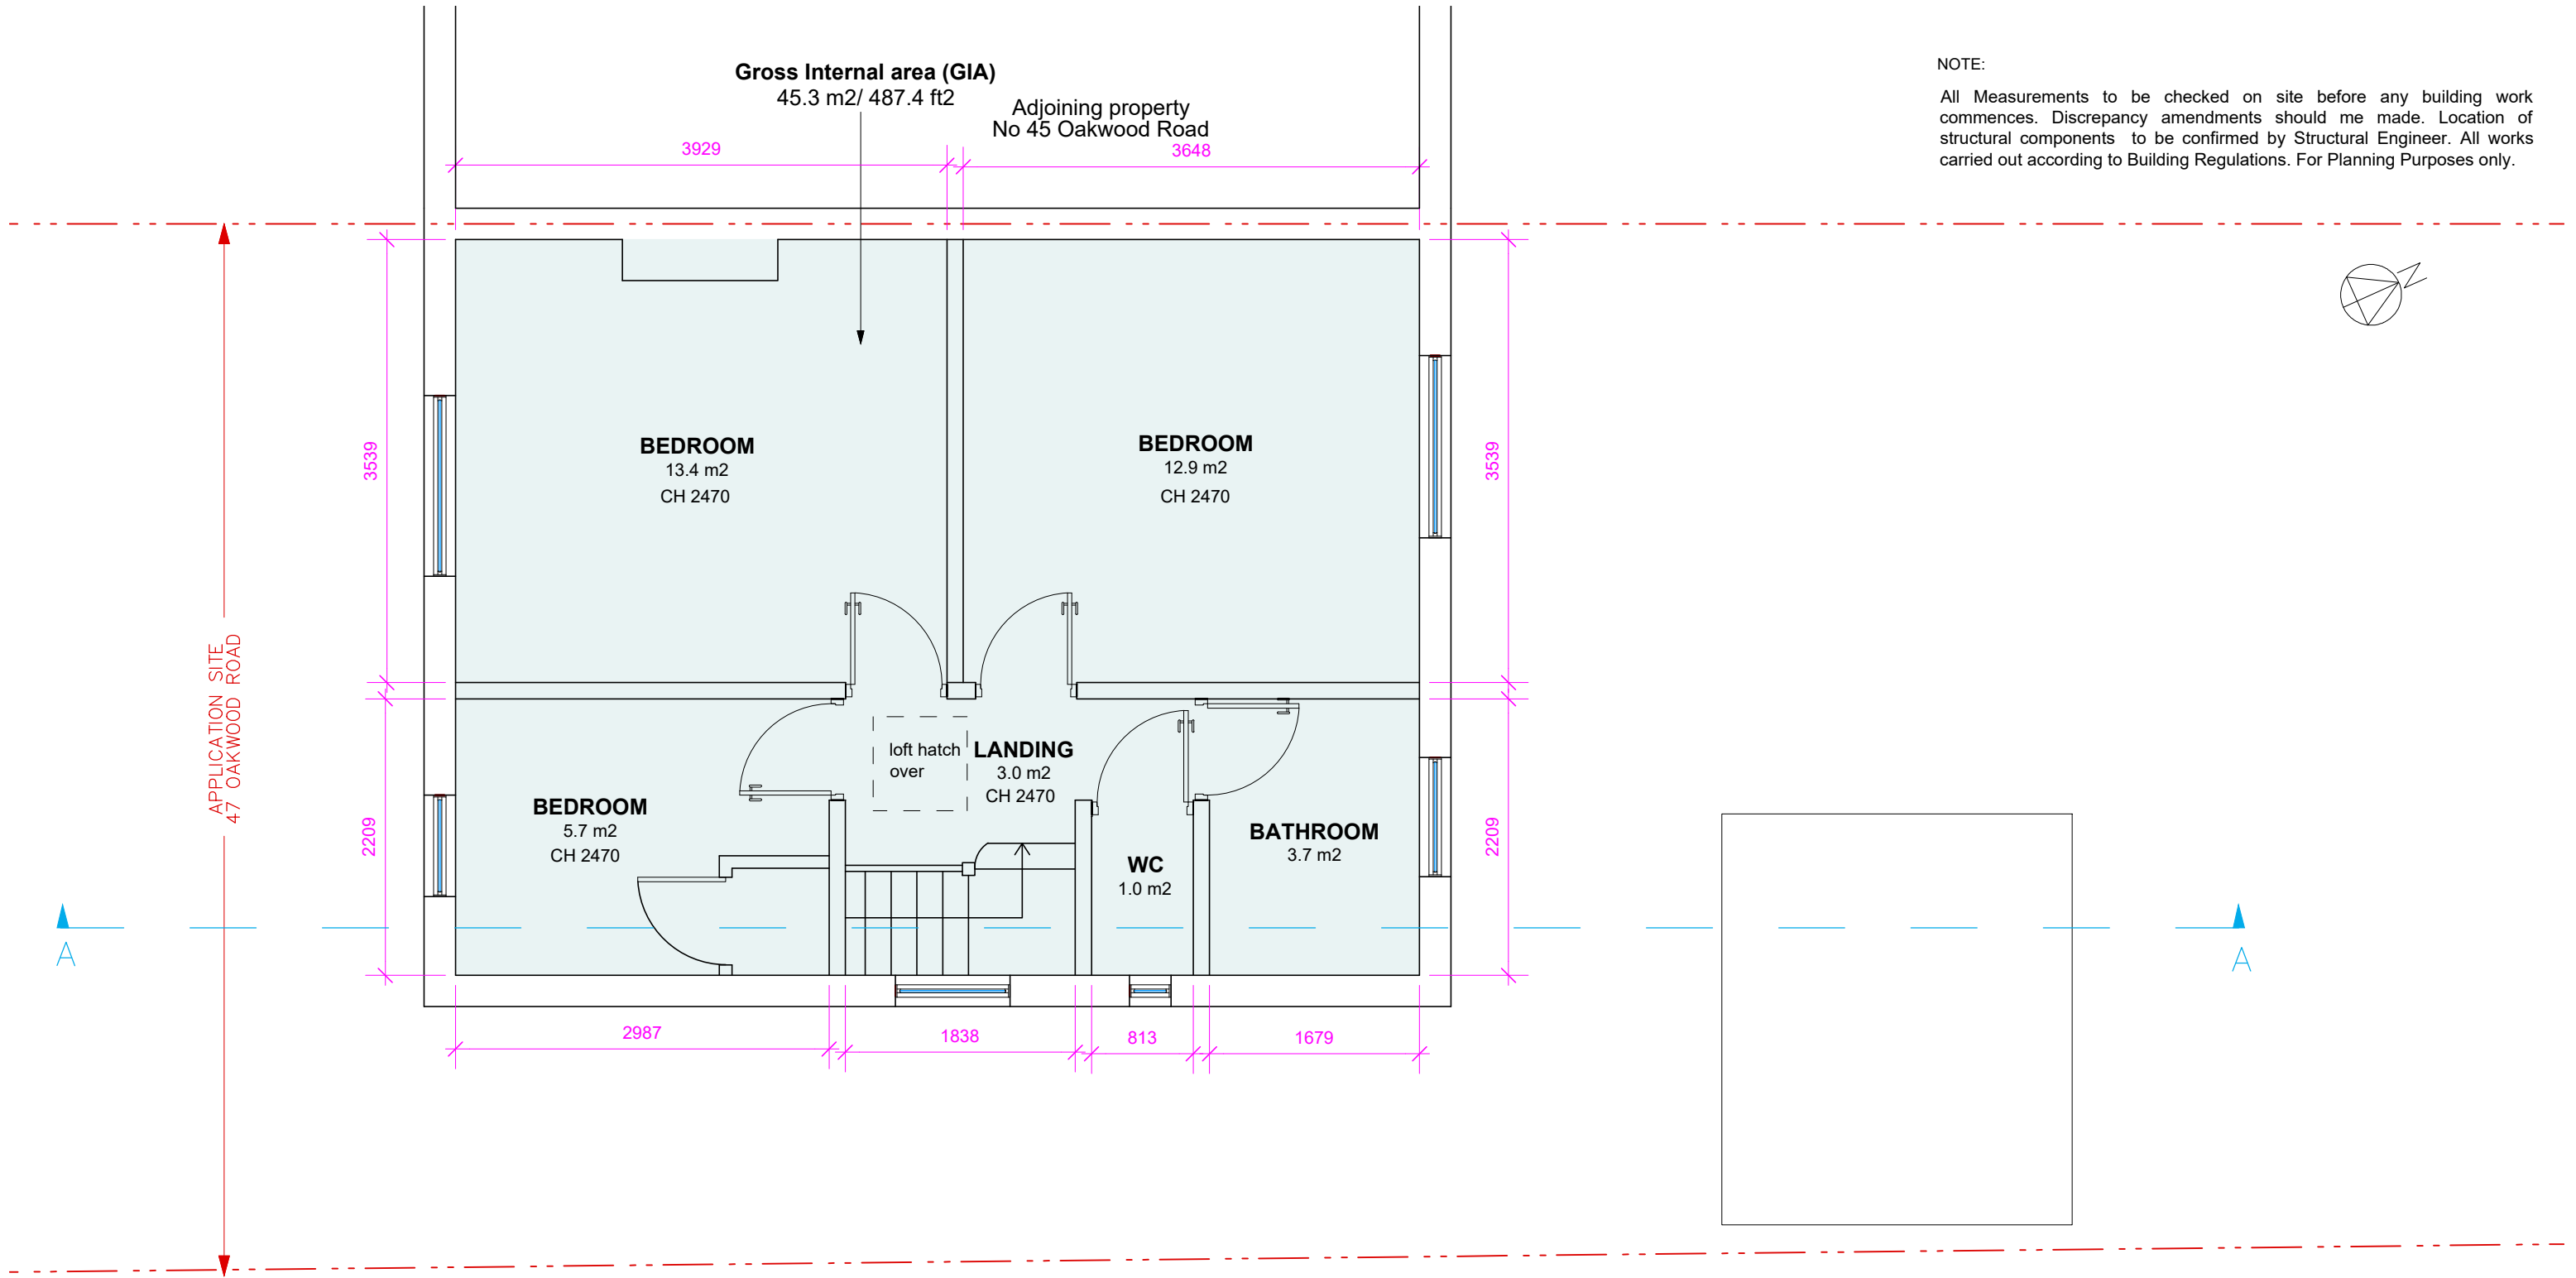

Project	Proposed Loft Conversion		
Title	Existing First Floor Plan		
Site	No 47 Oakwood road Pinner Middlesex HA5 3UD		
Client	Mr.M Bharmal		
Date	27.11.2017	Scale	1:50 @A3
Dwg. No.	LDMB/47OW/004	Rev.	

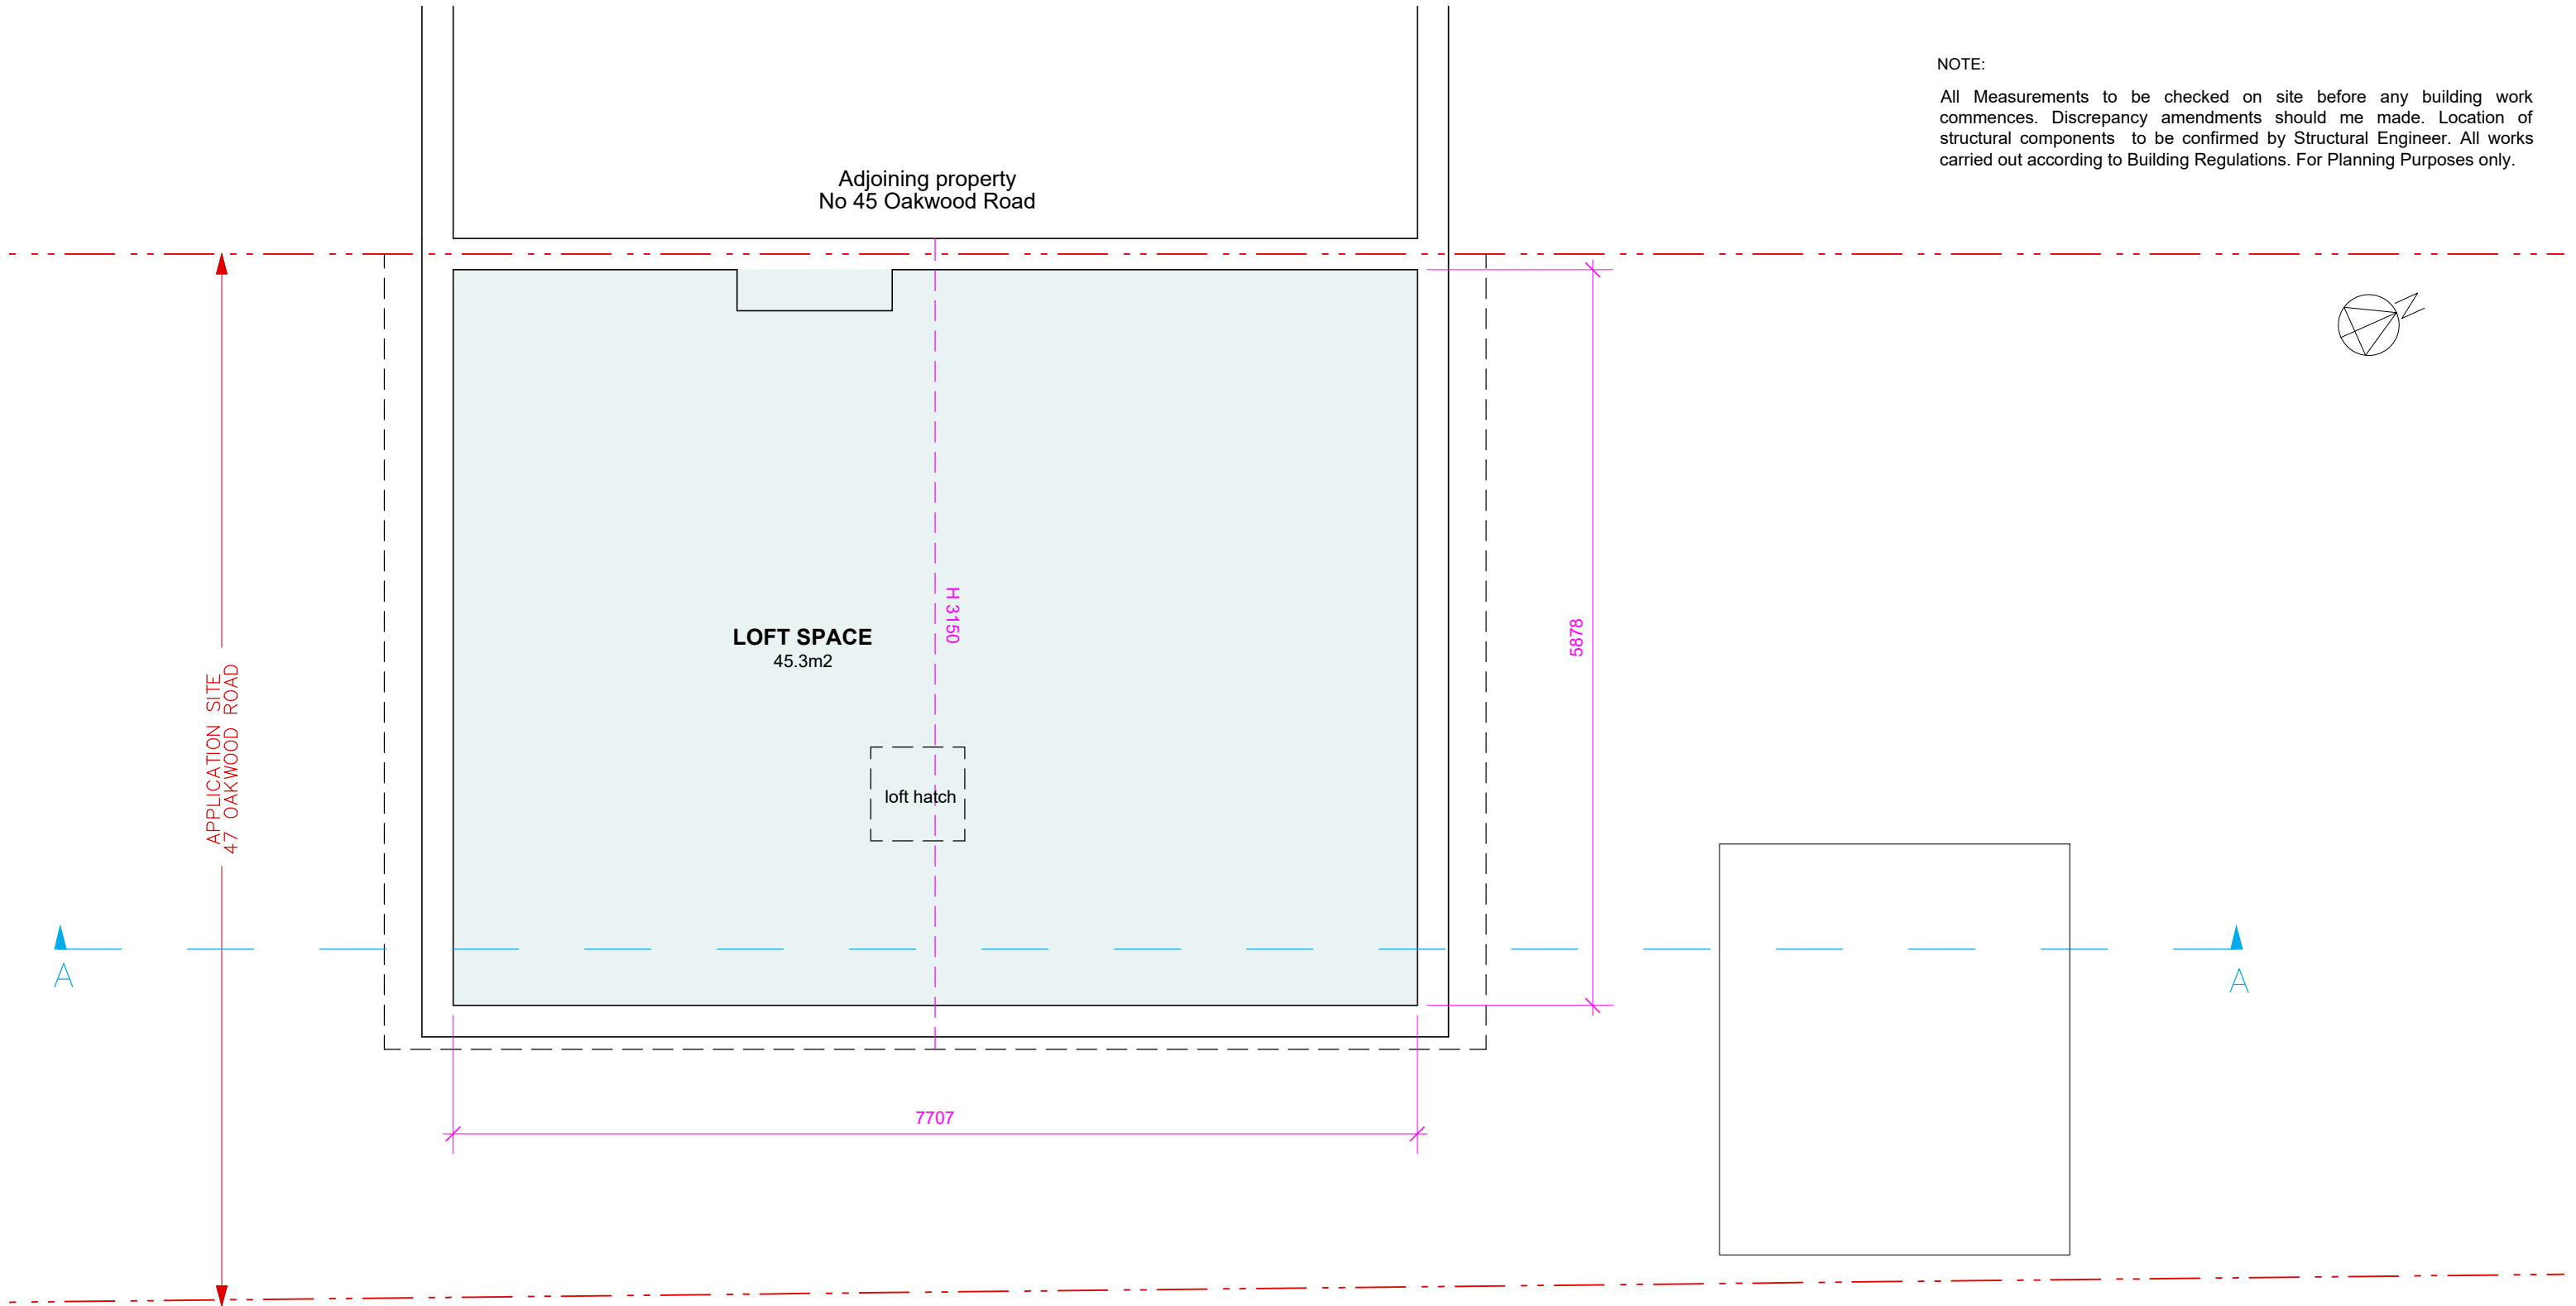


NOTE:
All Measurements to be checked on site before any building work commences. Discrepancy amendments should me made. Location of structural components to be confirmed by Structural Engineer. All works carried out according to Building Regulations. For Planning Purposes only.

 

EXISTING LOFT PLAN
SCALE 1:50 EXISTING

Project	Proposed Loft Conversion		
Title	Existing Loft Plan		
Site	No 47 Oakwood road Pinner Middlesex HA5 3UD		
Client	Mr.M Bharmal		
Date	27.11.2017	Scale	1:50 @A3
Dwg. No.	LDMB/47OW/005	Rev.	

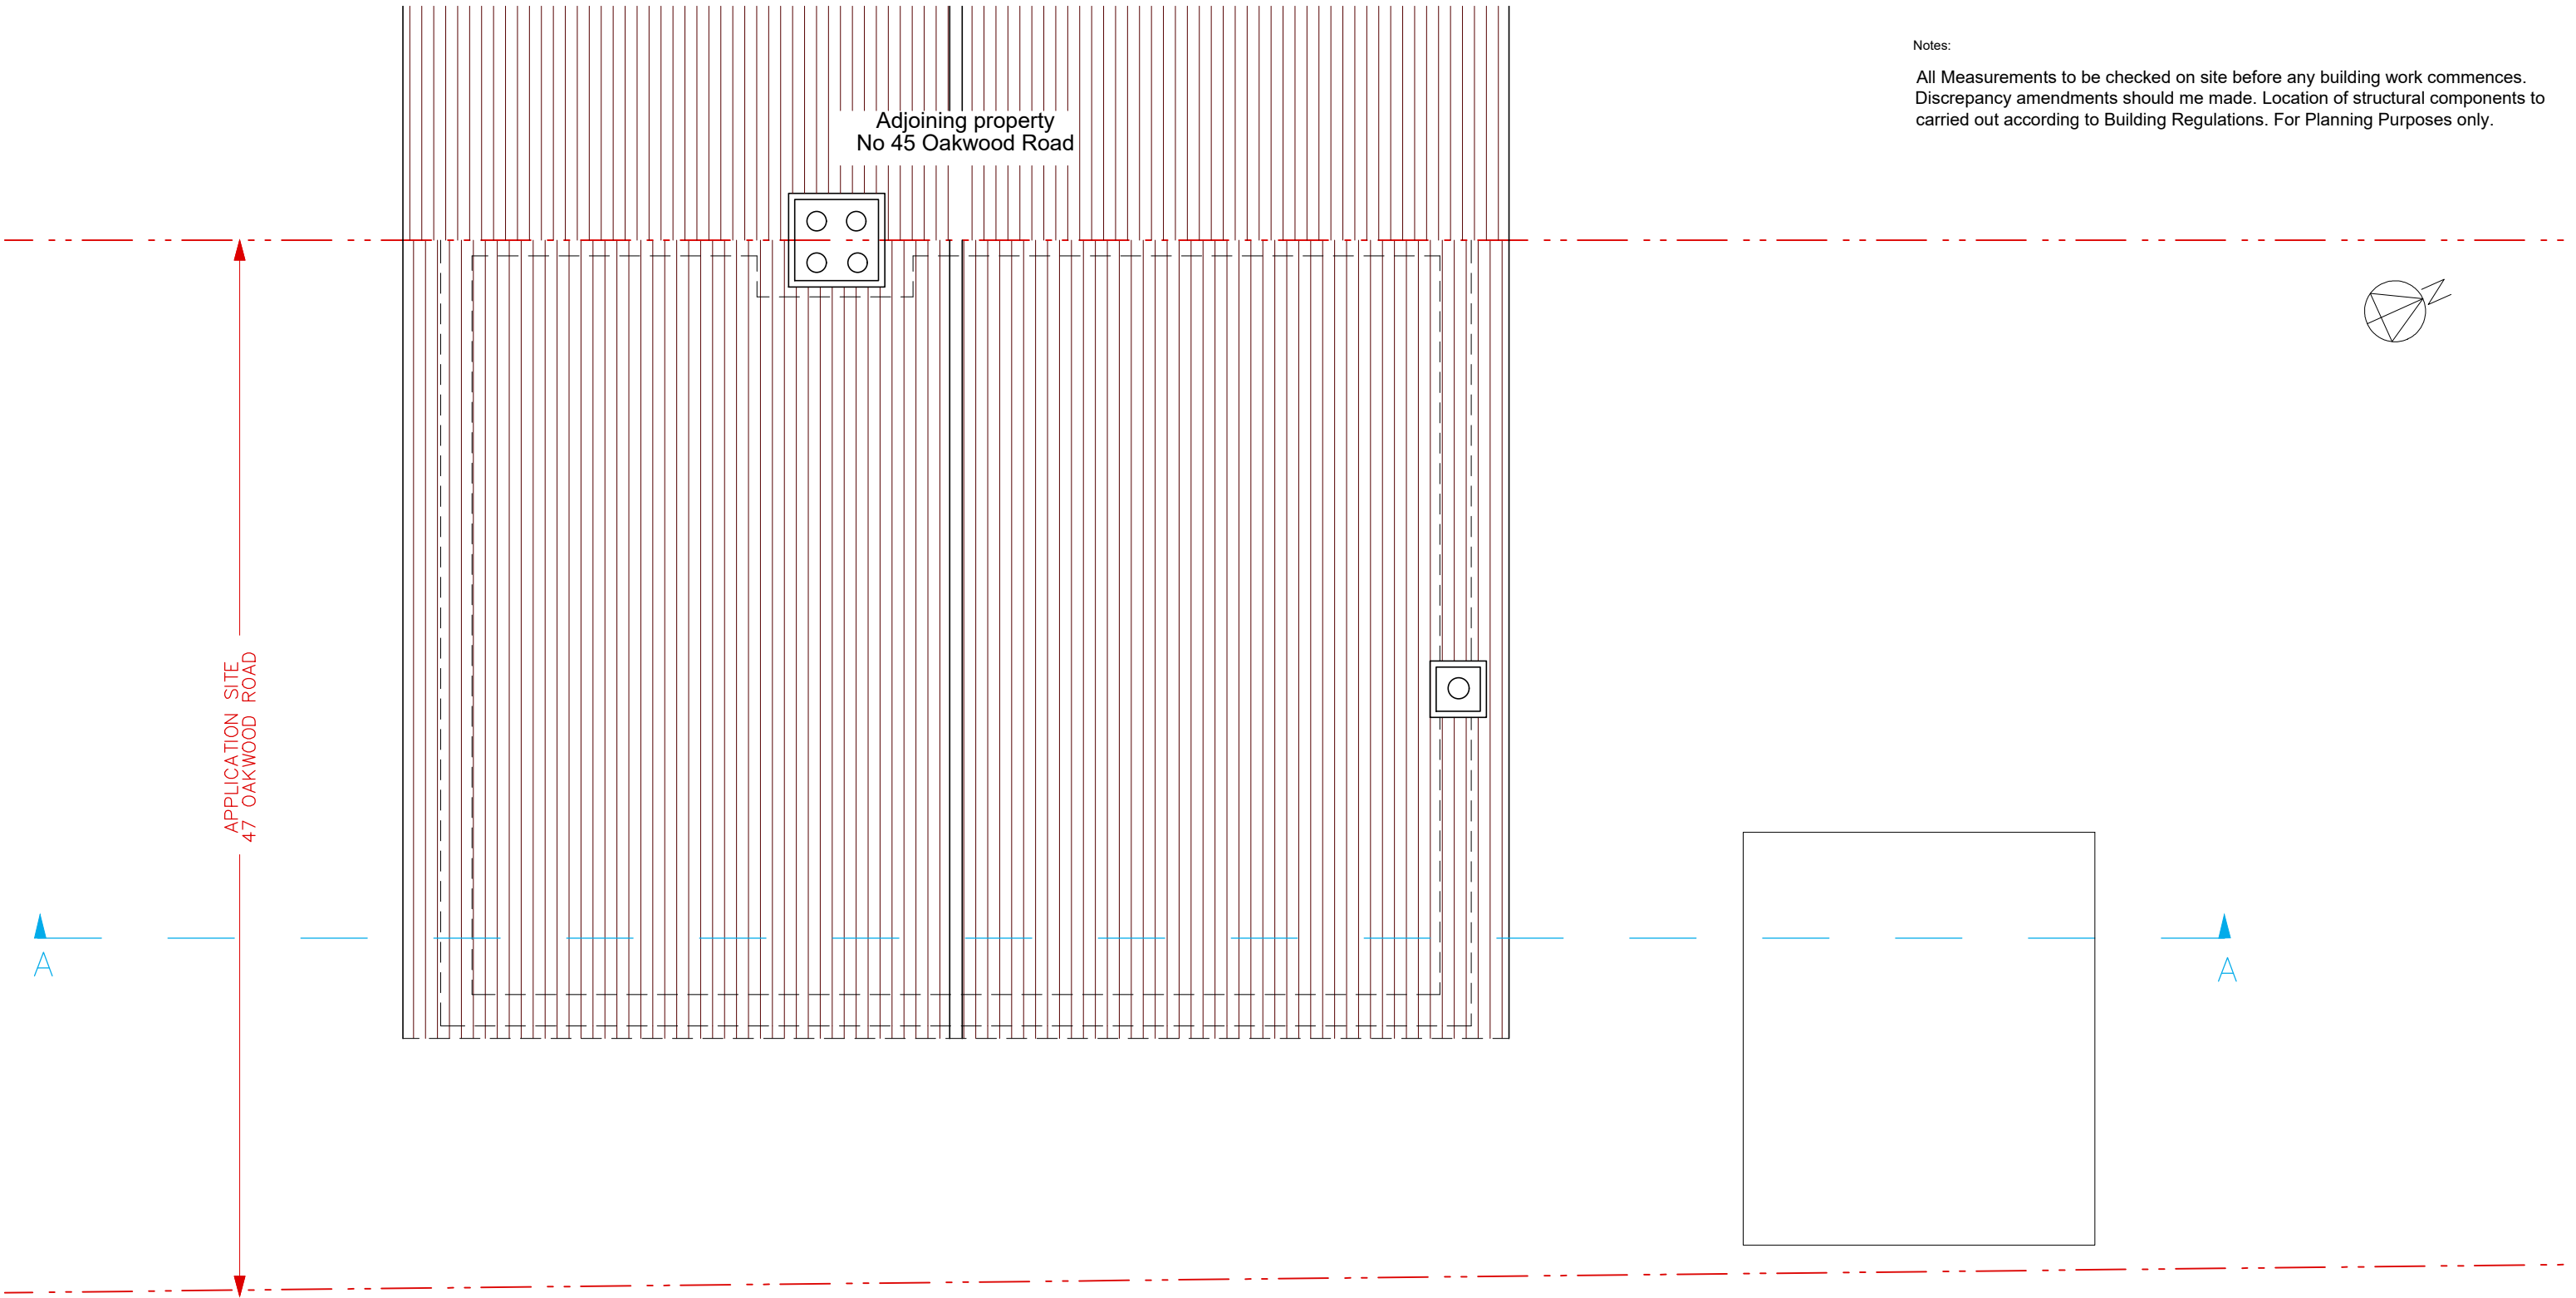


Notes:

All Measurements to be checked on site before any building work commences.
Discrepancy amendments should me made. Location of structural components to
carried out according to Building Regulations. For Planning Purposes only.



EXISTING ROOF PLAN
SCALE 1:50 ☐ EXISTING

Project	Proposed Loft Conversion		
Title	Existing Roof plan		
Site	No 47 Oakwood road Pinner Middlesex HA5 3UD		
Client	Mr.M Bharmal		
Date	27.11.2017	Scale	1: 50 @A3
Dwg. No. LDMB/47OW/006		Rev.	

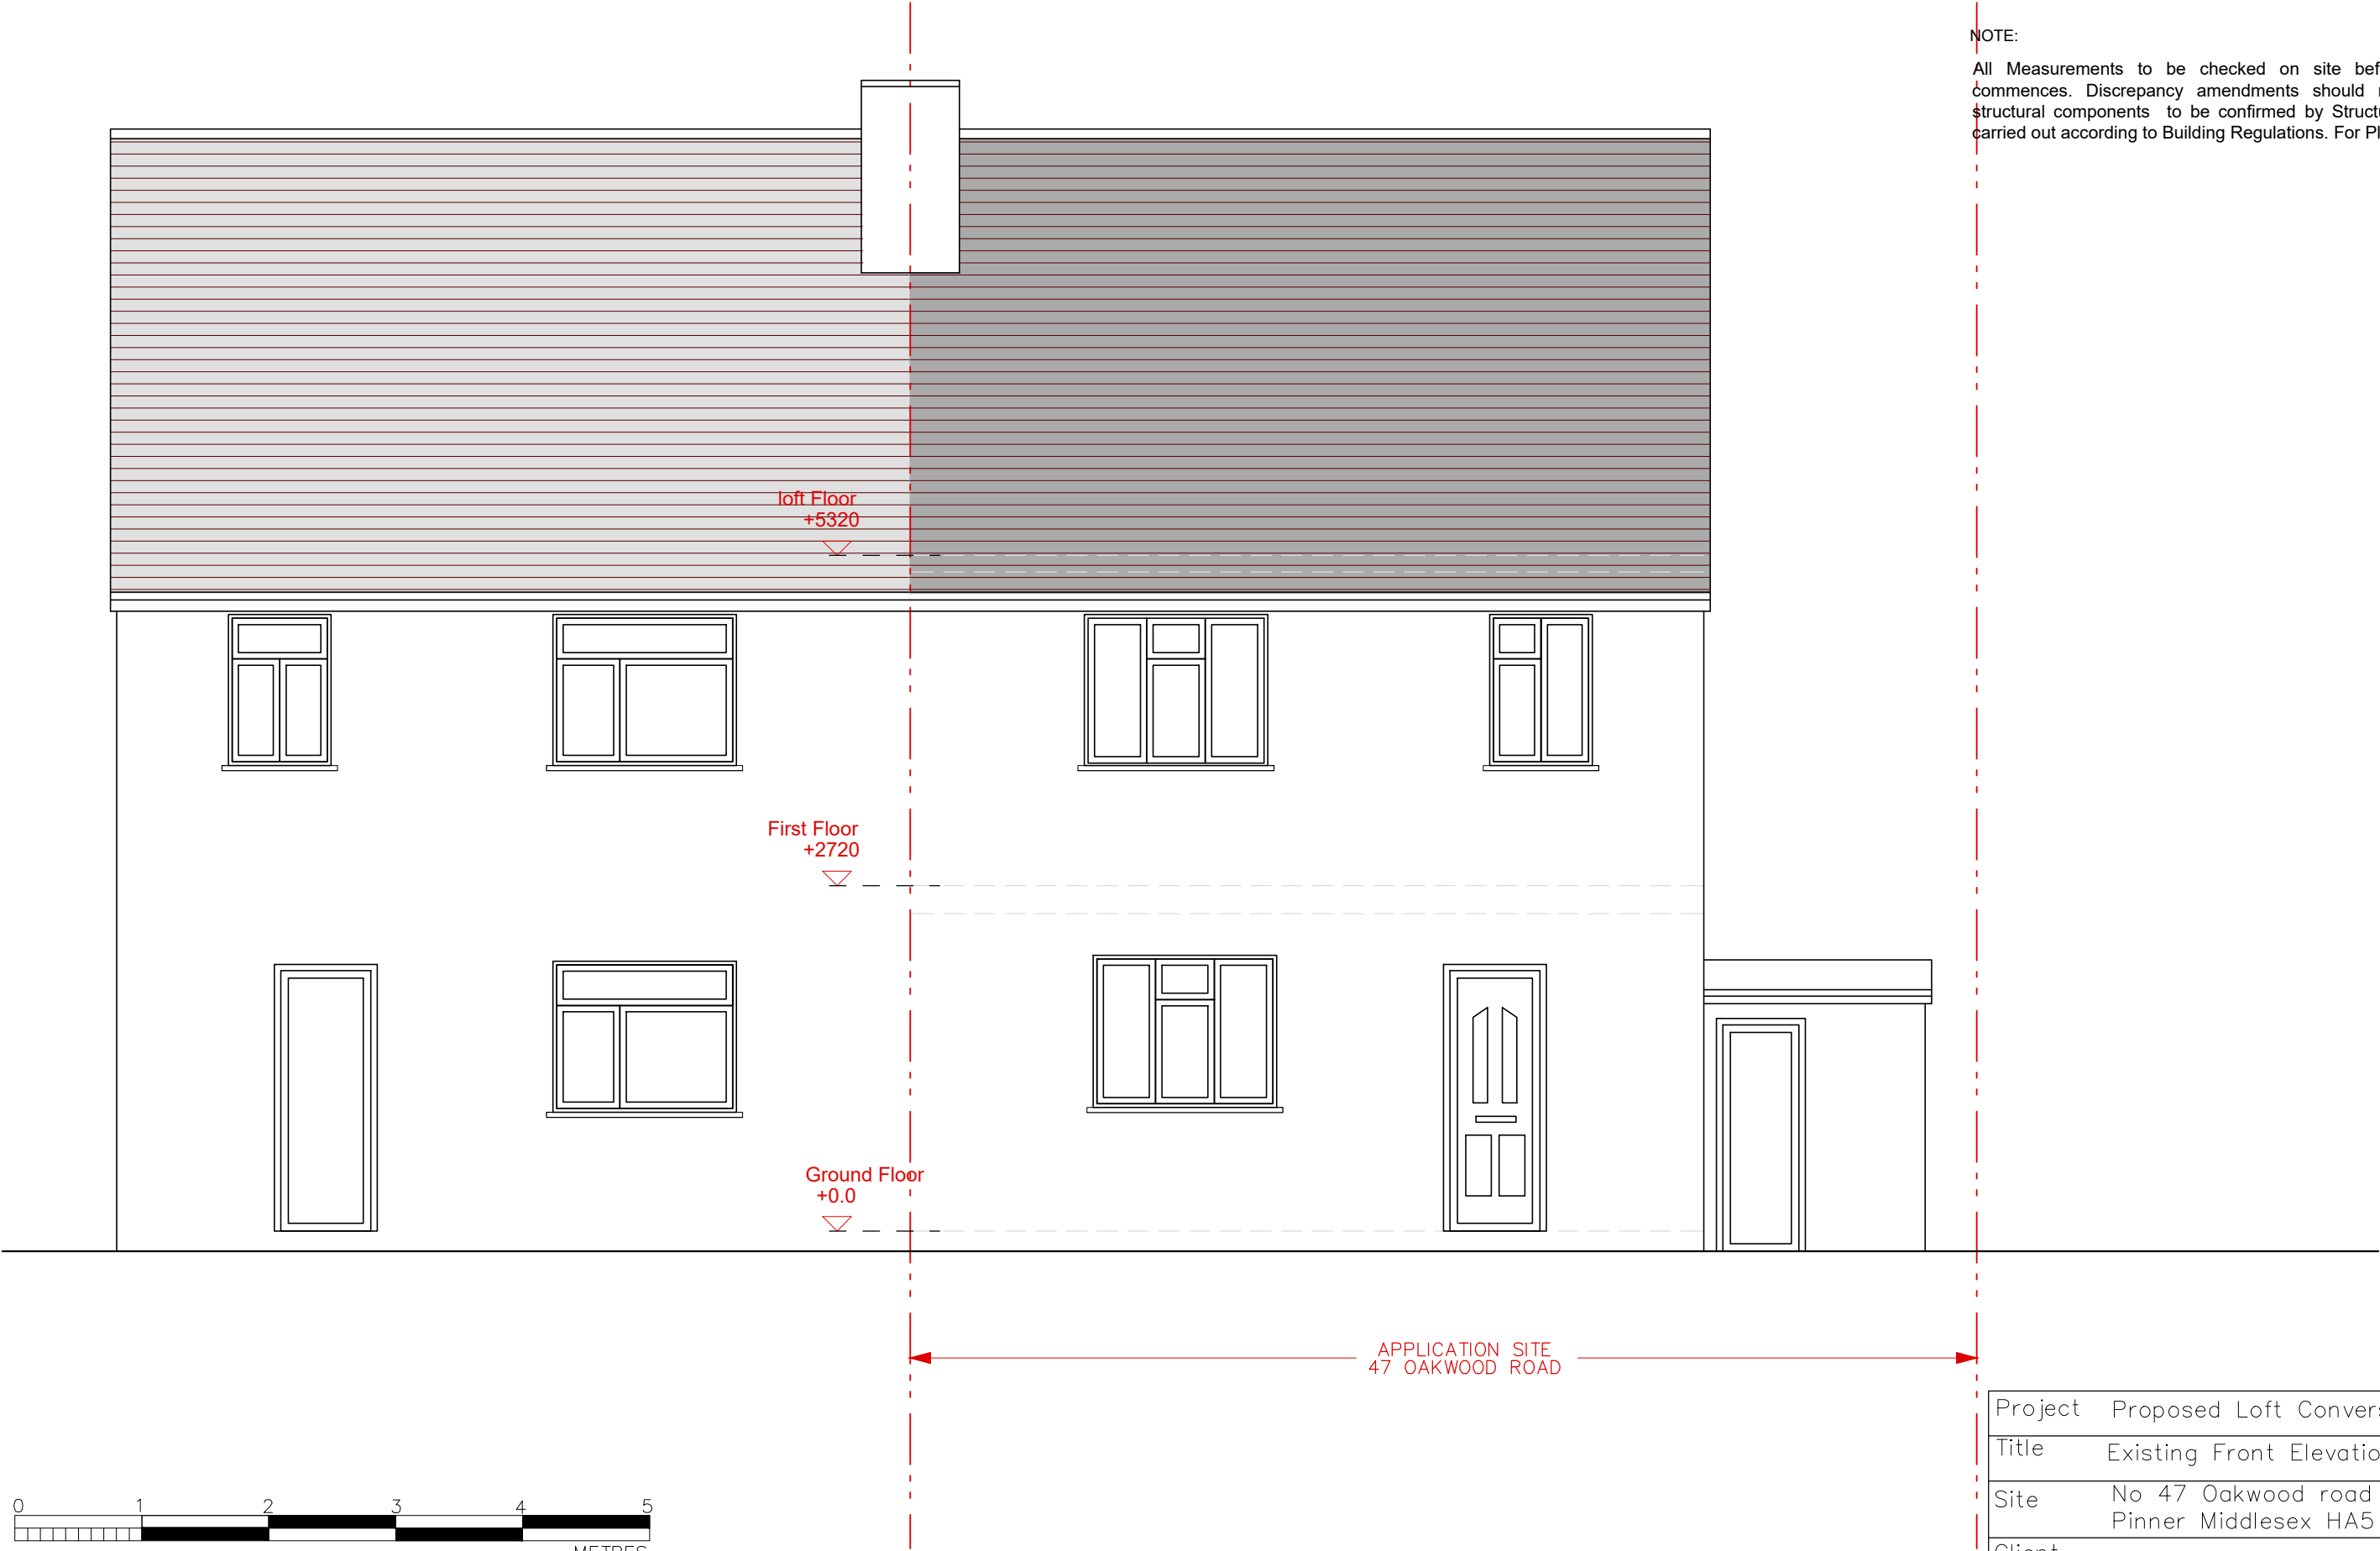


NOTE:
All Measurements to be checked on site before any building work commences. Discrepancy amendments should me made. Location of \$tructural components to be confirmed by Structural Engineer. All works carried out according to Building Regulations. For Planning Purposes only.



EXISTING FRONT ELEVATION
SCALE 1:50 ☐ EXISTING

Project	Proposed Loft Conversion		
Title	Existing Front Elevation		
Site	No 47 Oakwood road Pinner Middlesex HA5 3UD		
Client	Mr.M Bharmal		
Date	27.11.2017	Scale	1: 50 @A3
Dwg. No.LDMB/47OW/007		Rev.	

NOTE:
All Measurements to be checked on site before any building work commences. Discrepancy amendments should me made. Location of structural components to be confirmed by Structural Engineer. All works carried out according to Building Regulations. For Planning Purposes only.

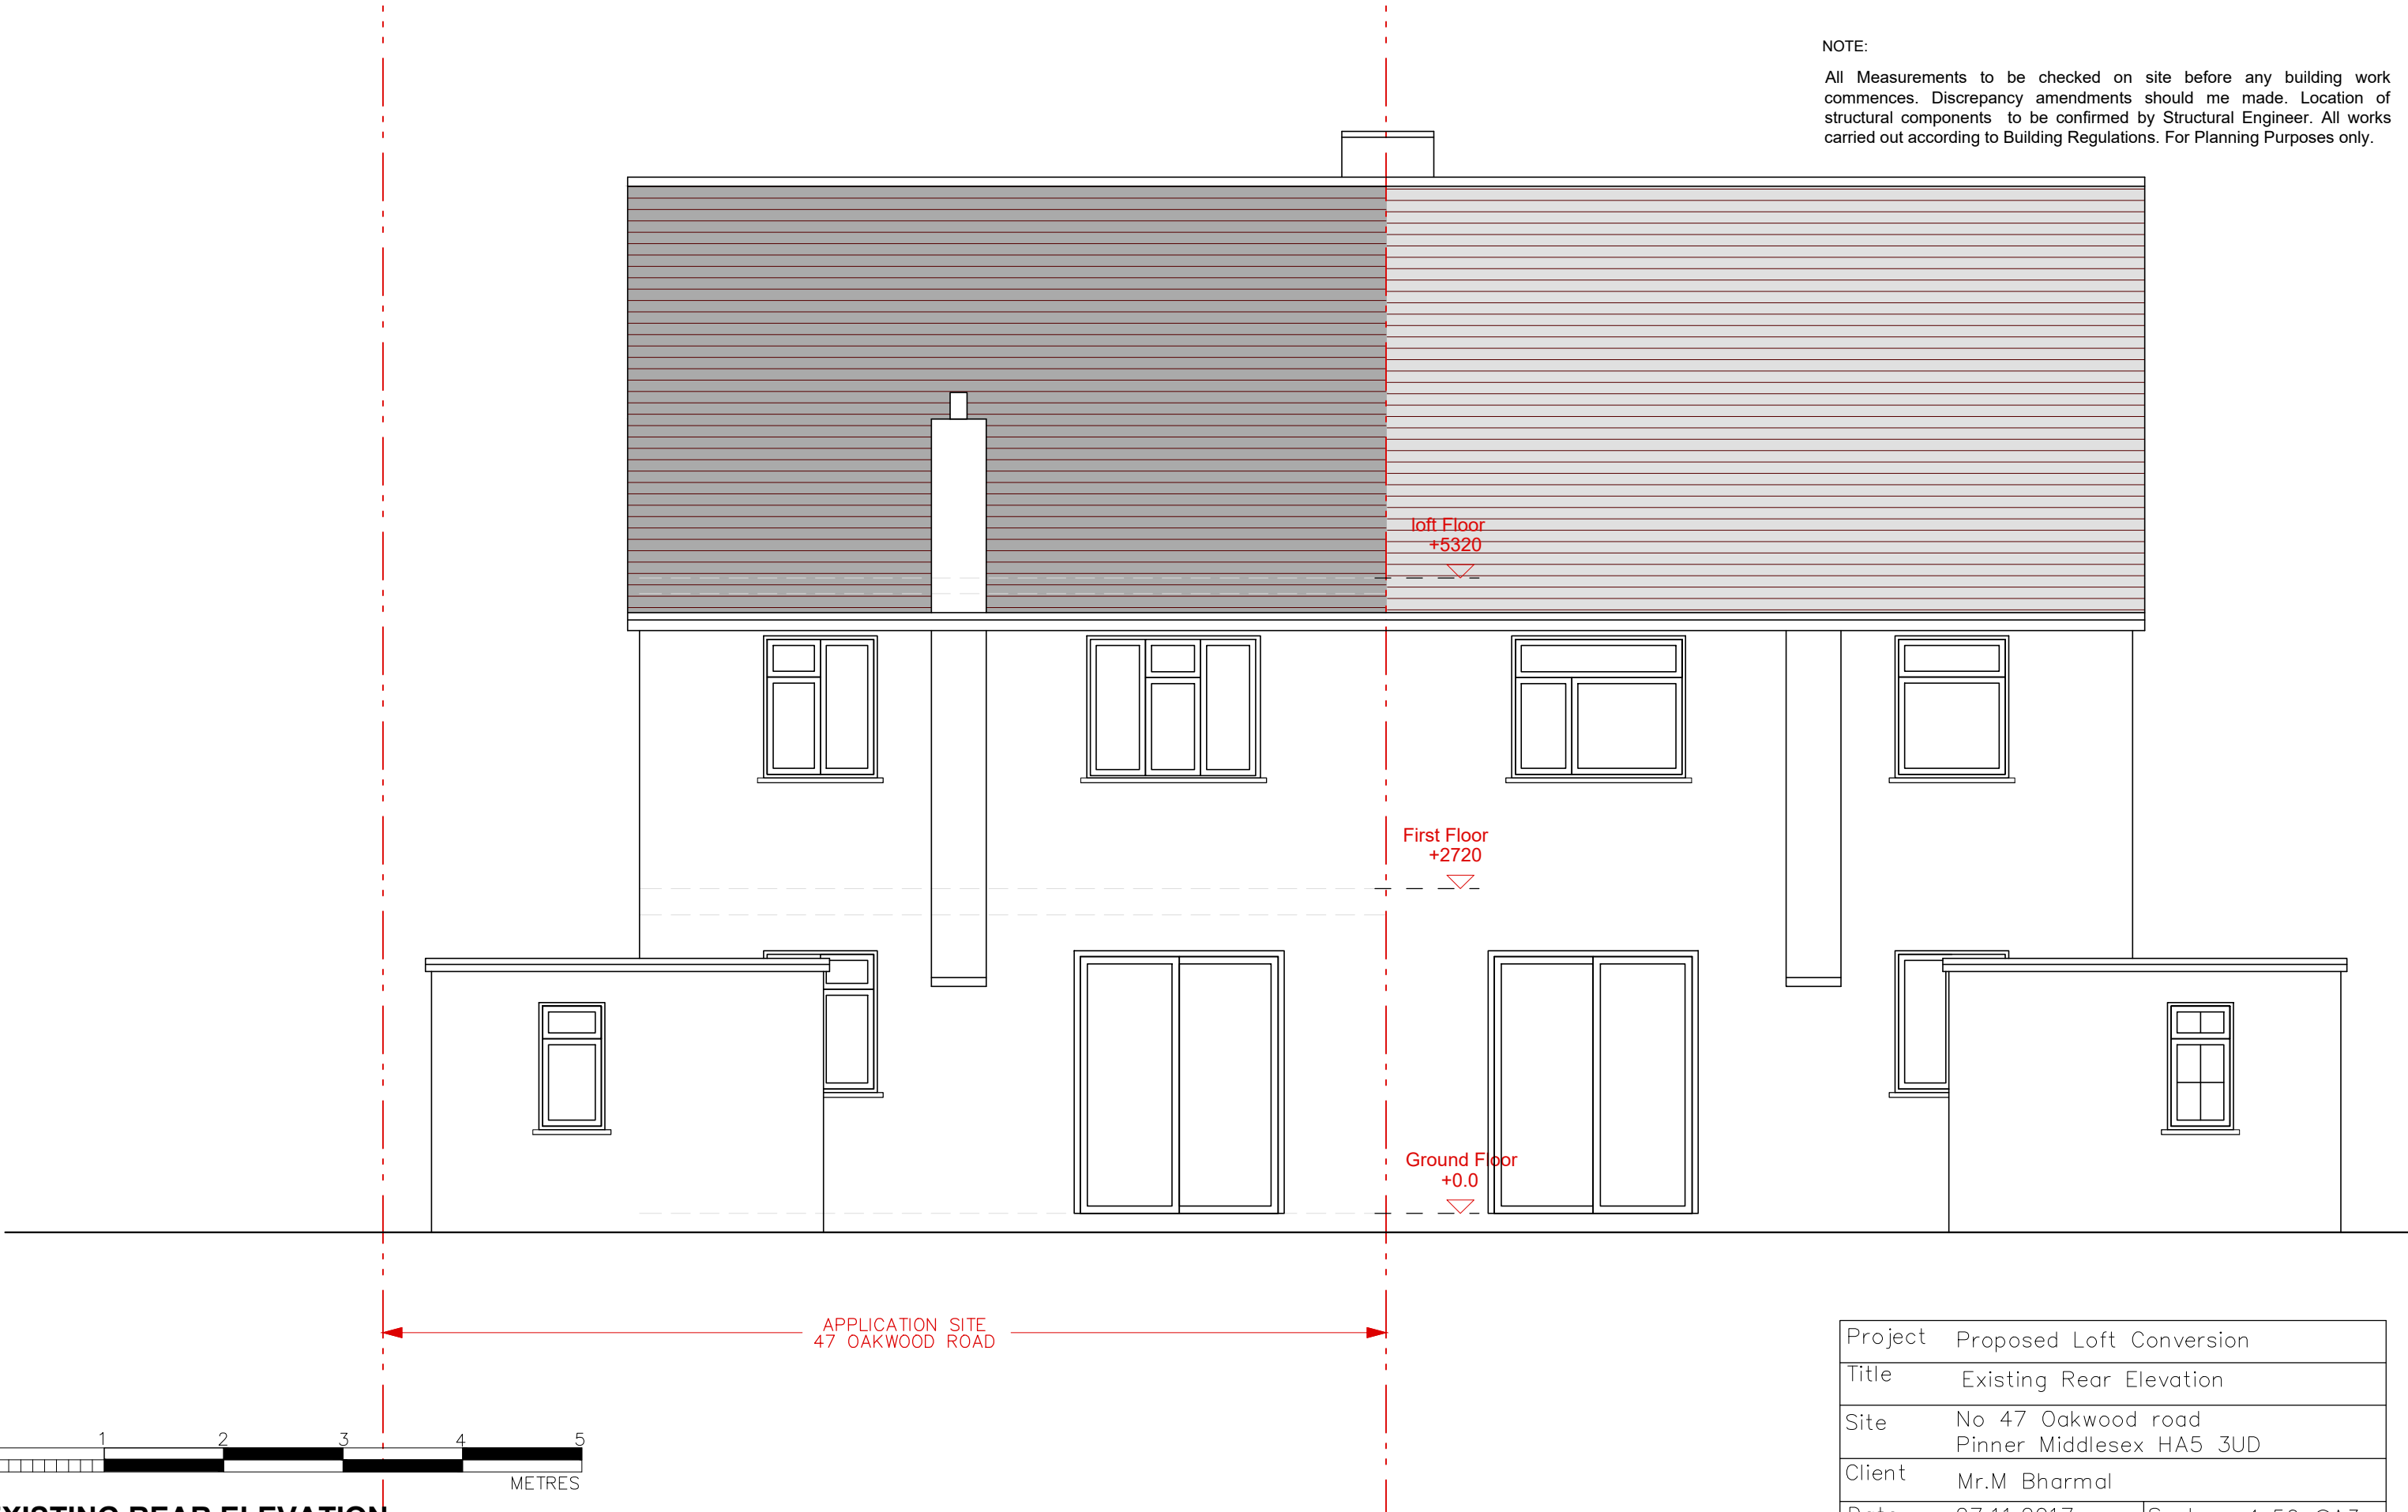

EXISTING REAR ELEVATION
SCALE 1:50 ☐ EXISTING

Project	Proposed Loft Conversion		
Title	Existing Rear Elevation		
Site	No 47 Oakwood road Pinner Middlesex HA5 3UD		
Client	Mr.M Bharmal		
Date	27.11.2017	Scale	1:50 @A3
Dwg. No.	LDMB/47OW/008	Rev.	


NOTE:
All Measurements to be checked on site before any building work commences. Discrepancy amendments should me made. Location of structural components to be confirmed by Structural Engineer. All works carried out according to Building Regulations. For Planning Purposes only.



EXISTING SIDE ELEVATION
SCALE 1:50 ☐ EXISTING

Project	Proposed Loft Conversion		
Title	Existing side elevation		
Site	No 47 Oakwood road Pinner Middlesex HA5 3UD		
Client	Mr.M Bharmal		
Date	27.11.2017	Scale	1:50 @A3
Dwg. No.	LDMB/47OW/009	Rev.	


NOTE:
All Measurements to be checked on site before any building work commences. Discrepancy amendments should me made. Location of structural components to be confirmed by Structural Engineer. All works carried out according to Building Regulations. For Planning Purposes only.

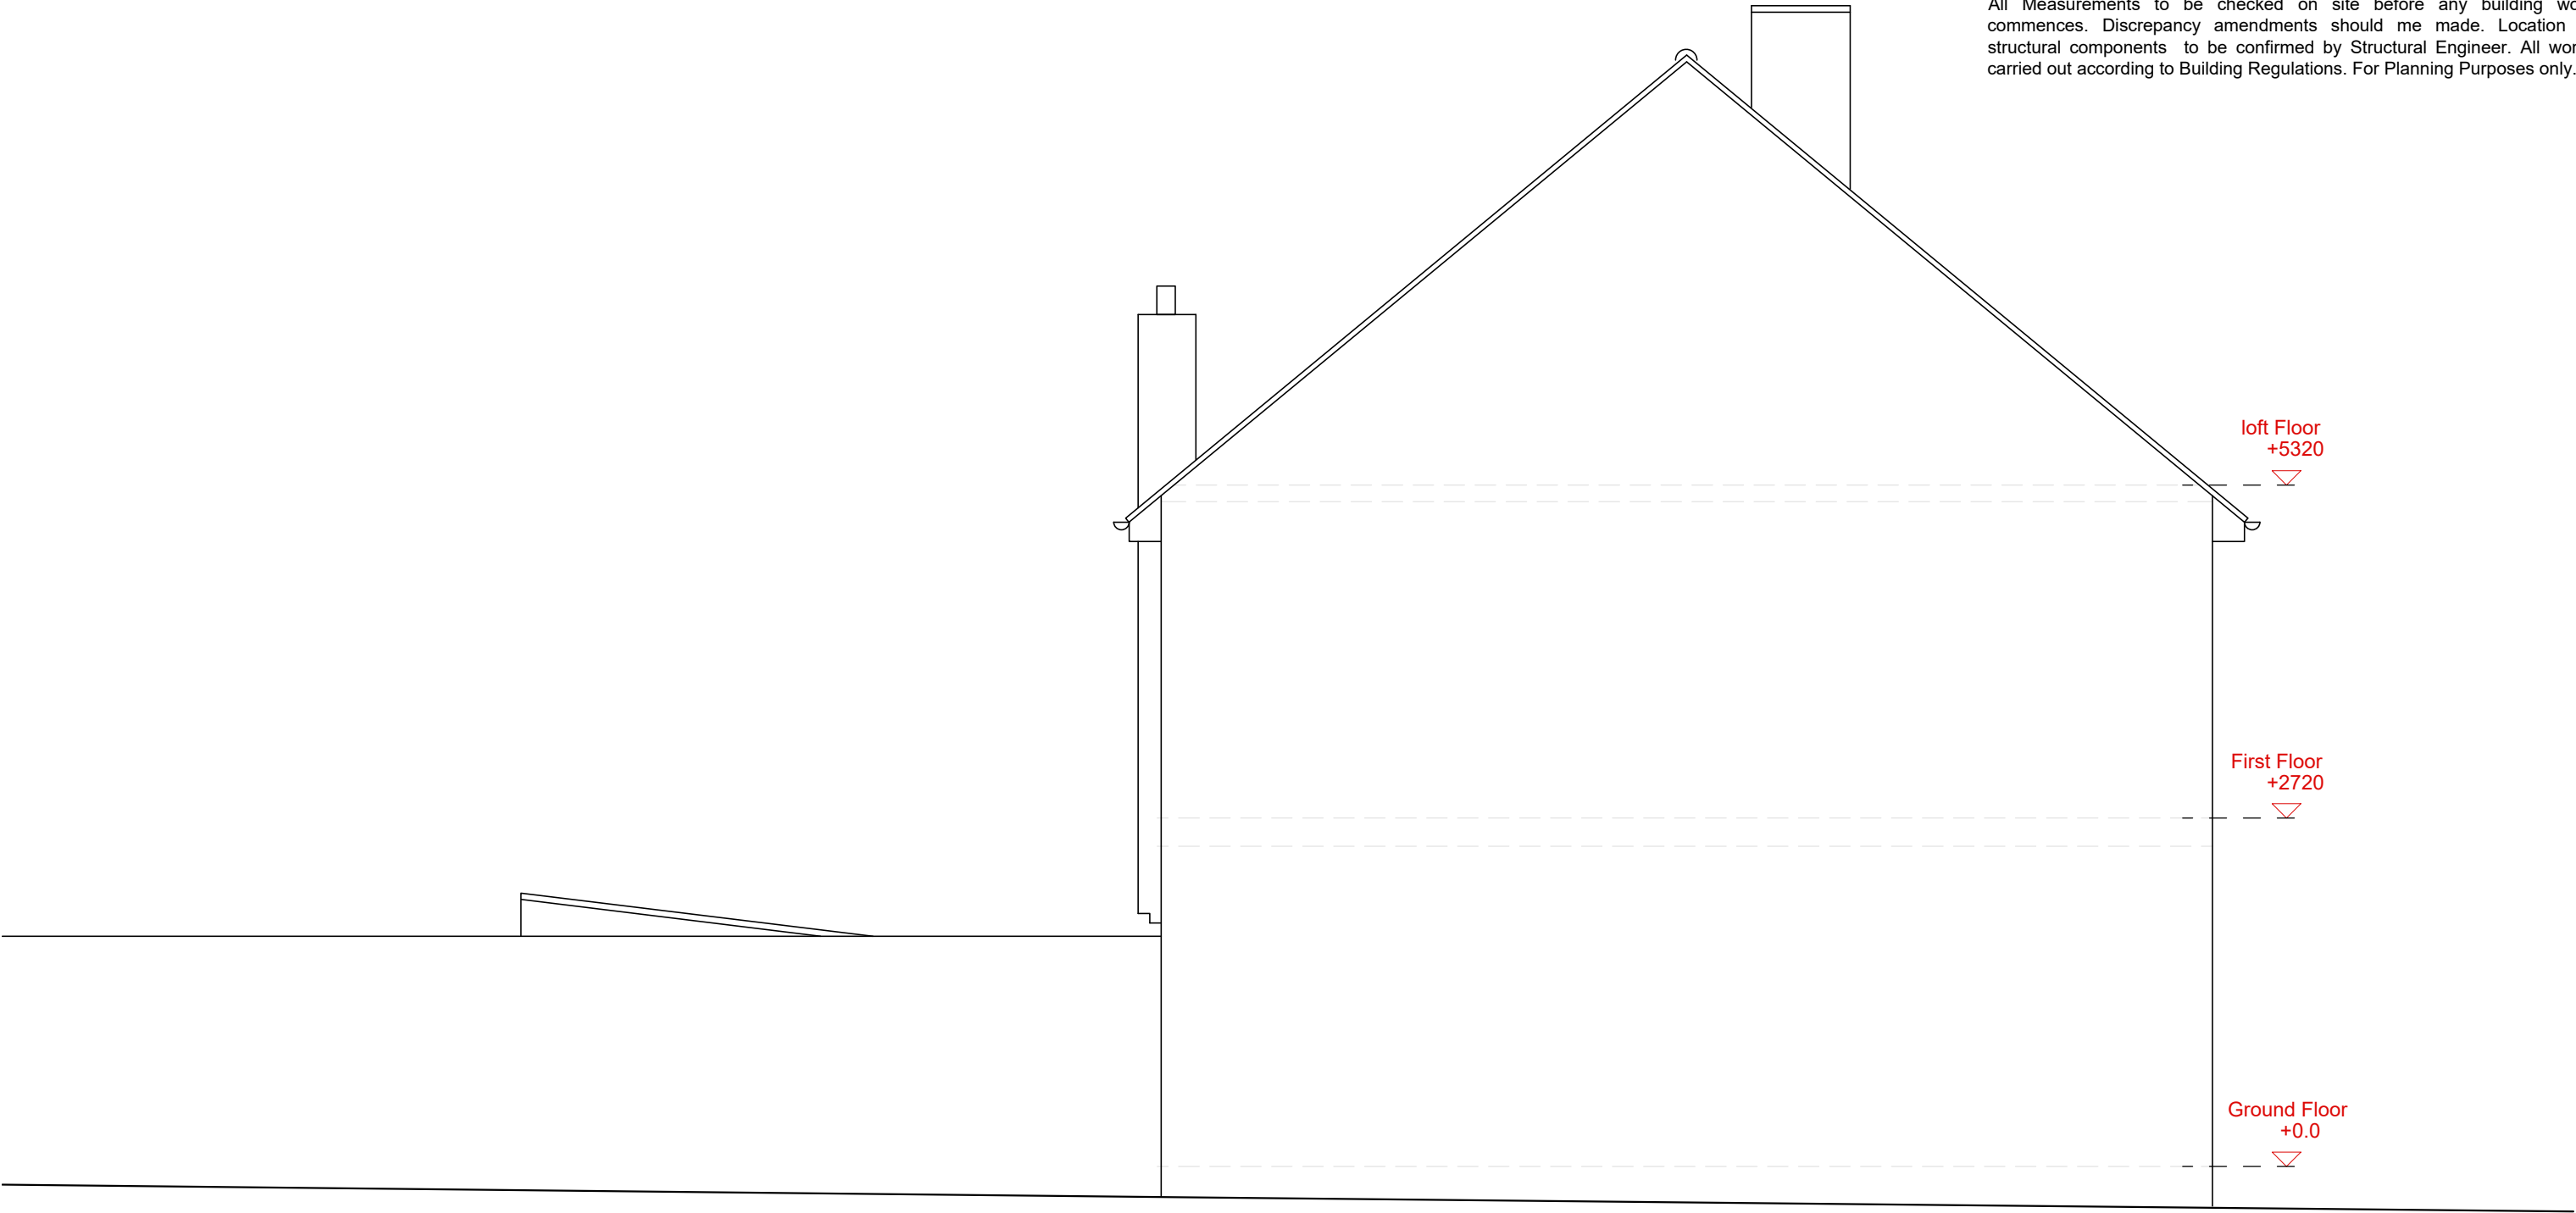

EXISTING SIDE ELEVATION
SCALE 1:50 ☐ EXISTING


Project	Proposed Loft Conversion		
Title	Existing side elevation		
Site	No 47 Oakwood road Pinner Middlesex HA5 3UD		
Client	Mr.M Bharmal		
Date	27.11.2017	Scale	1:50 @A3
Dwg. No.	LDMB/470W/010	Rev.	

NOTE:
All Measurements to be checked on site before any building work commences. Discrepancy amendments should me made. Location of structural components to be confirmed by Structural Engineer. All works carried out according to Building Regulations. For Planning Purposes only.

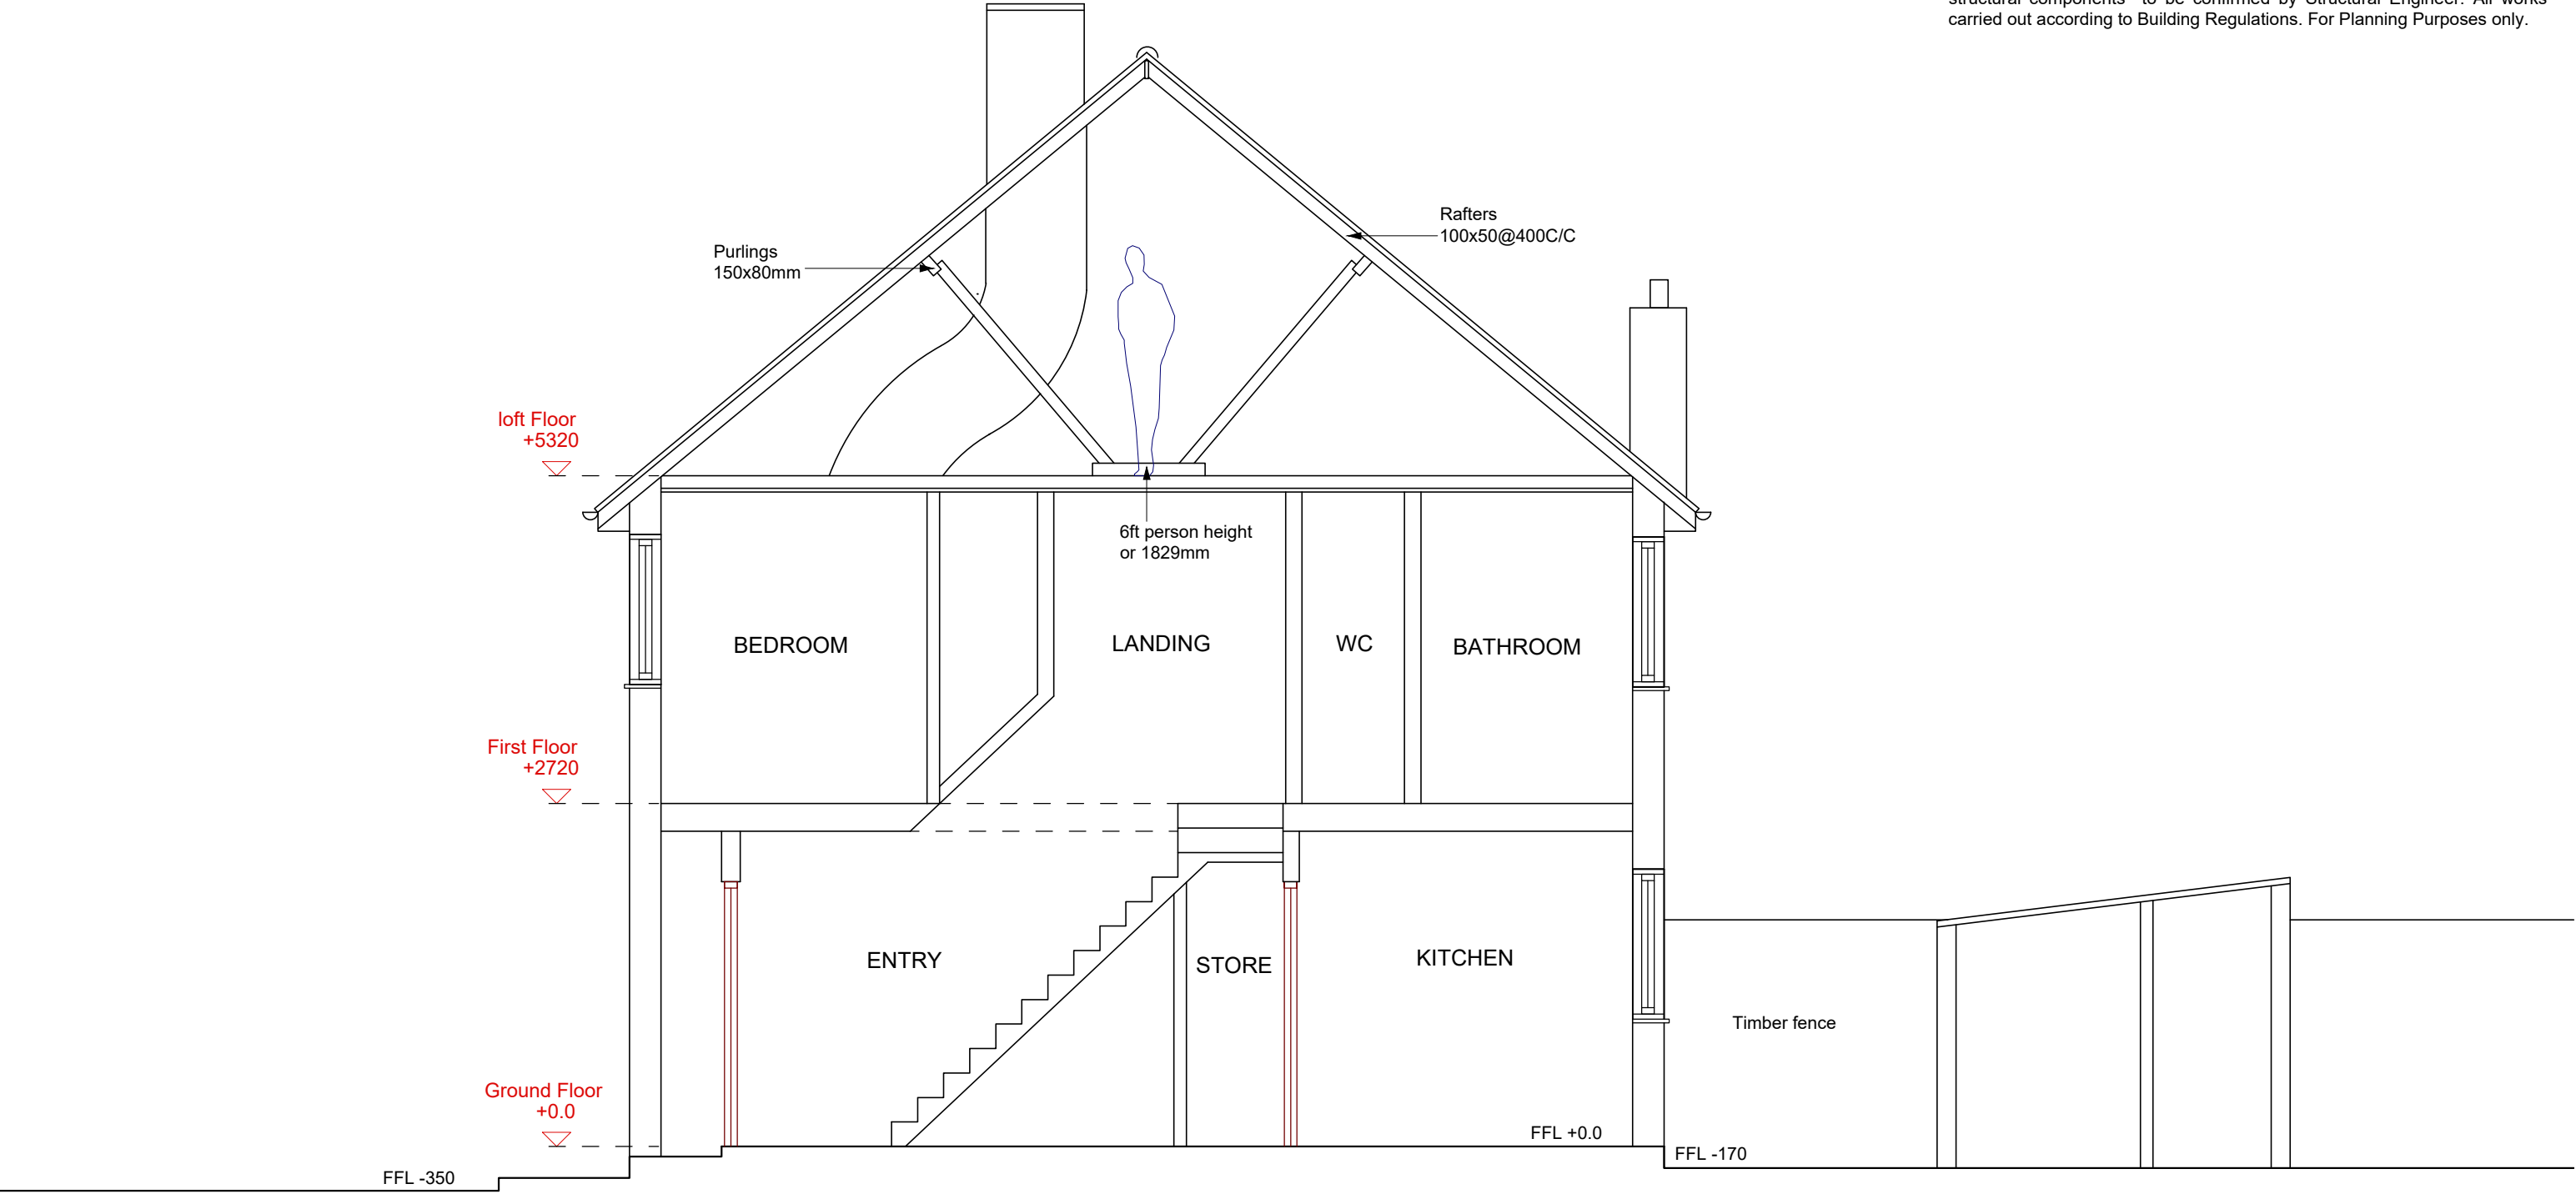

EXISTING SECTION AA
SCALE 1:50 ☐ EXISTING

Project	Proposed Loft Conversion		
Title	Existing Section AA		
Site	No 47 Oakwood road Pinner Middlesex HA5 3UD		
Client	Mr.M Bharmal		
Date	27.11.2017	Scale	1: 50 @A3
Dwg. No.	LDMB/470W/011	Rev.	

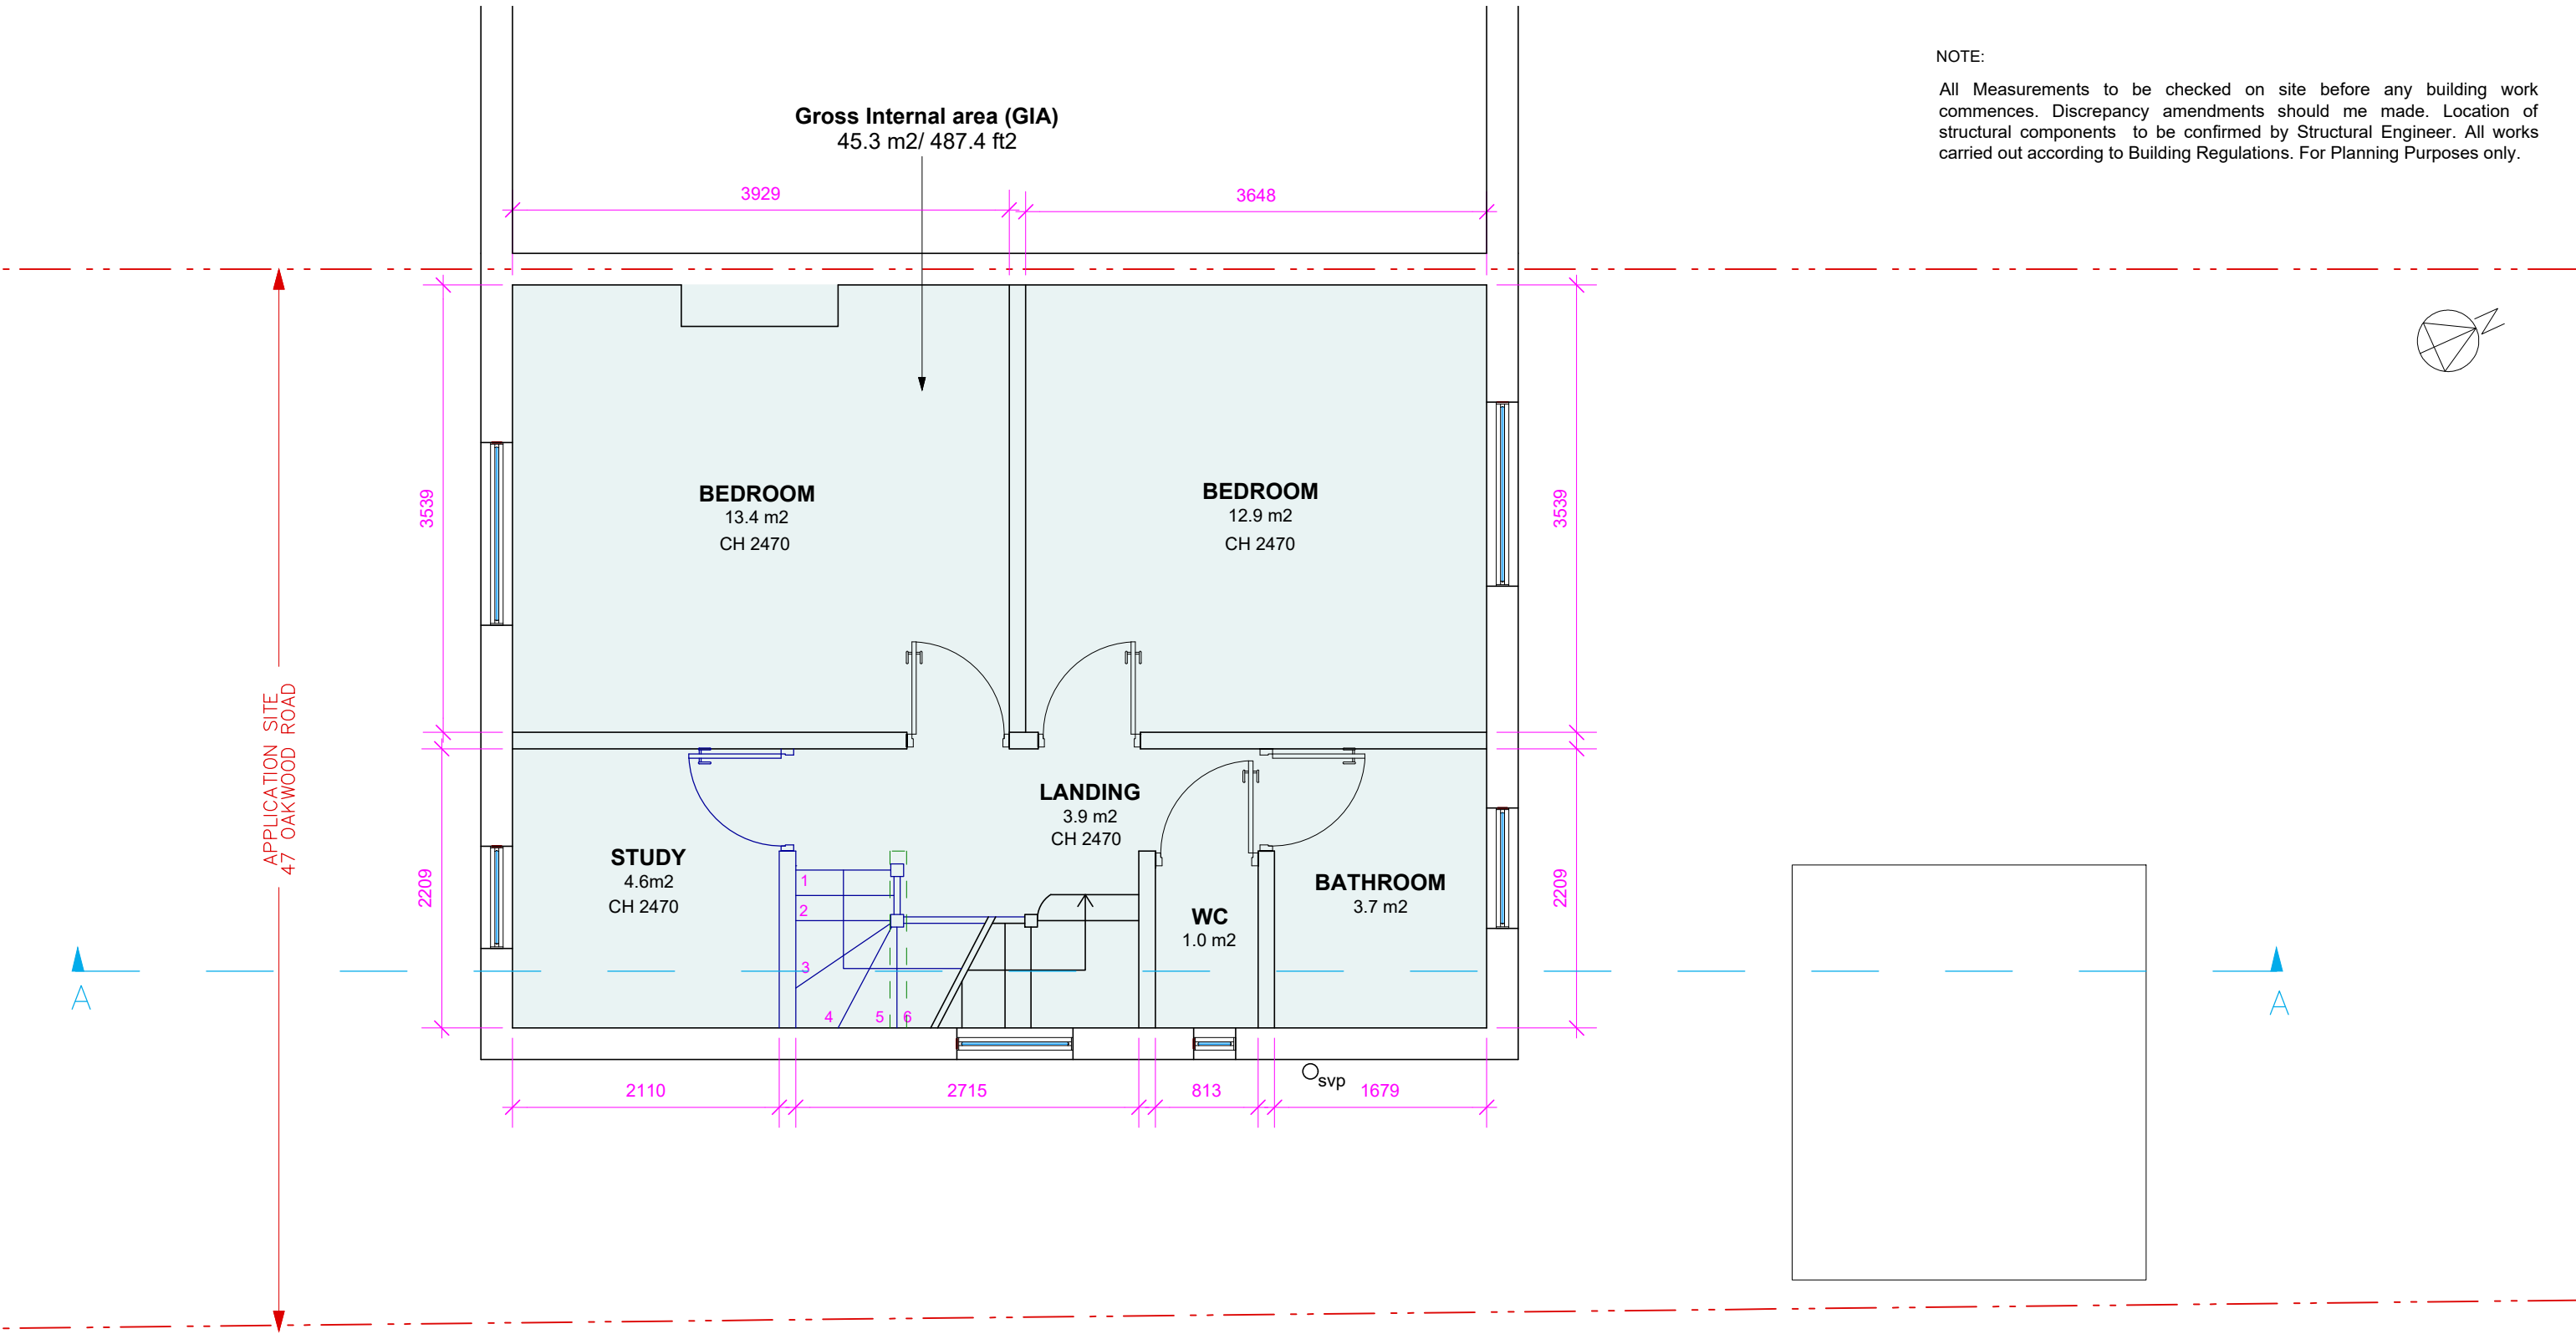


NOTE:
All Measurements to be checked on site before any building work commences. Discrepancy amendments should me made. Location of structural components to be confirmed by Structural Engineer. All works carried out according to Building Regulations. For Planning Purposes only.



PROPOSED FIRST FLOOR PLAN
SCALE 1:50 EXISTING PROPOSED REMOVE


Project	Proposed Loft Conversion		
Title	Proposed First Floor plan		
Site	No 47 Oakwood road Pinner Middlesex HA5 3UD		
Client	Mr.M Bharmal		
Date	27.11.2017	Scale	1: 50 @A3
Dwg. No.	LDMB/47OW/012	Rev.	

NOTE:
All Measurements to be checked on site before any building work commences. Discrepancy amendments should me made. Location of structural components to be confirmed by Structural Engineer. All works carried out according to Building Regulations. For Planning Purposes only.

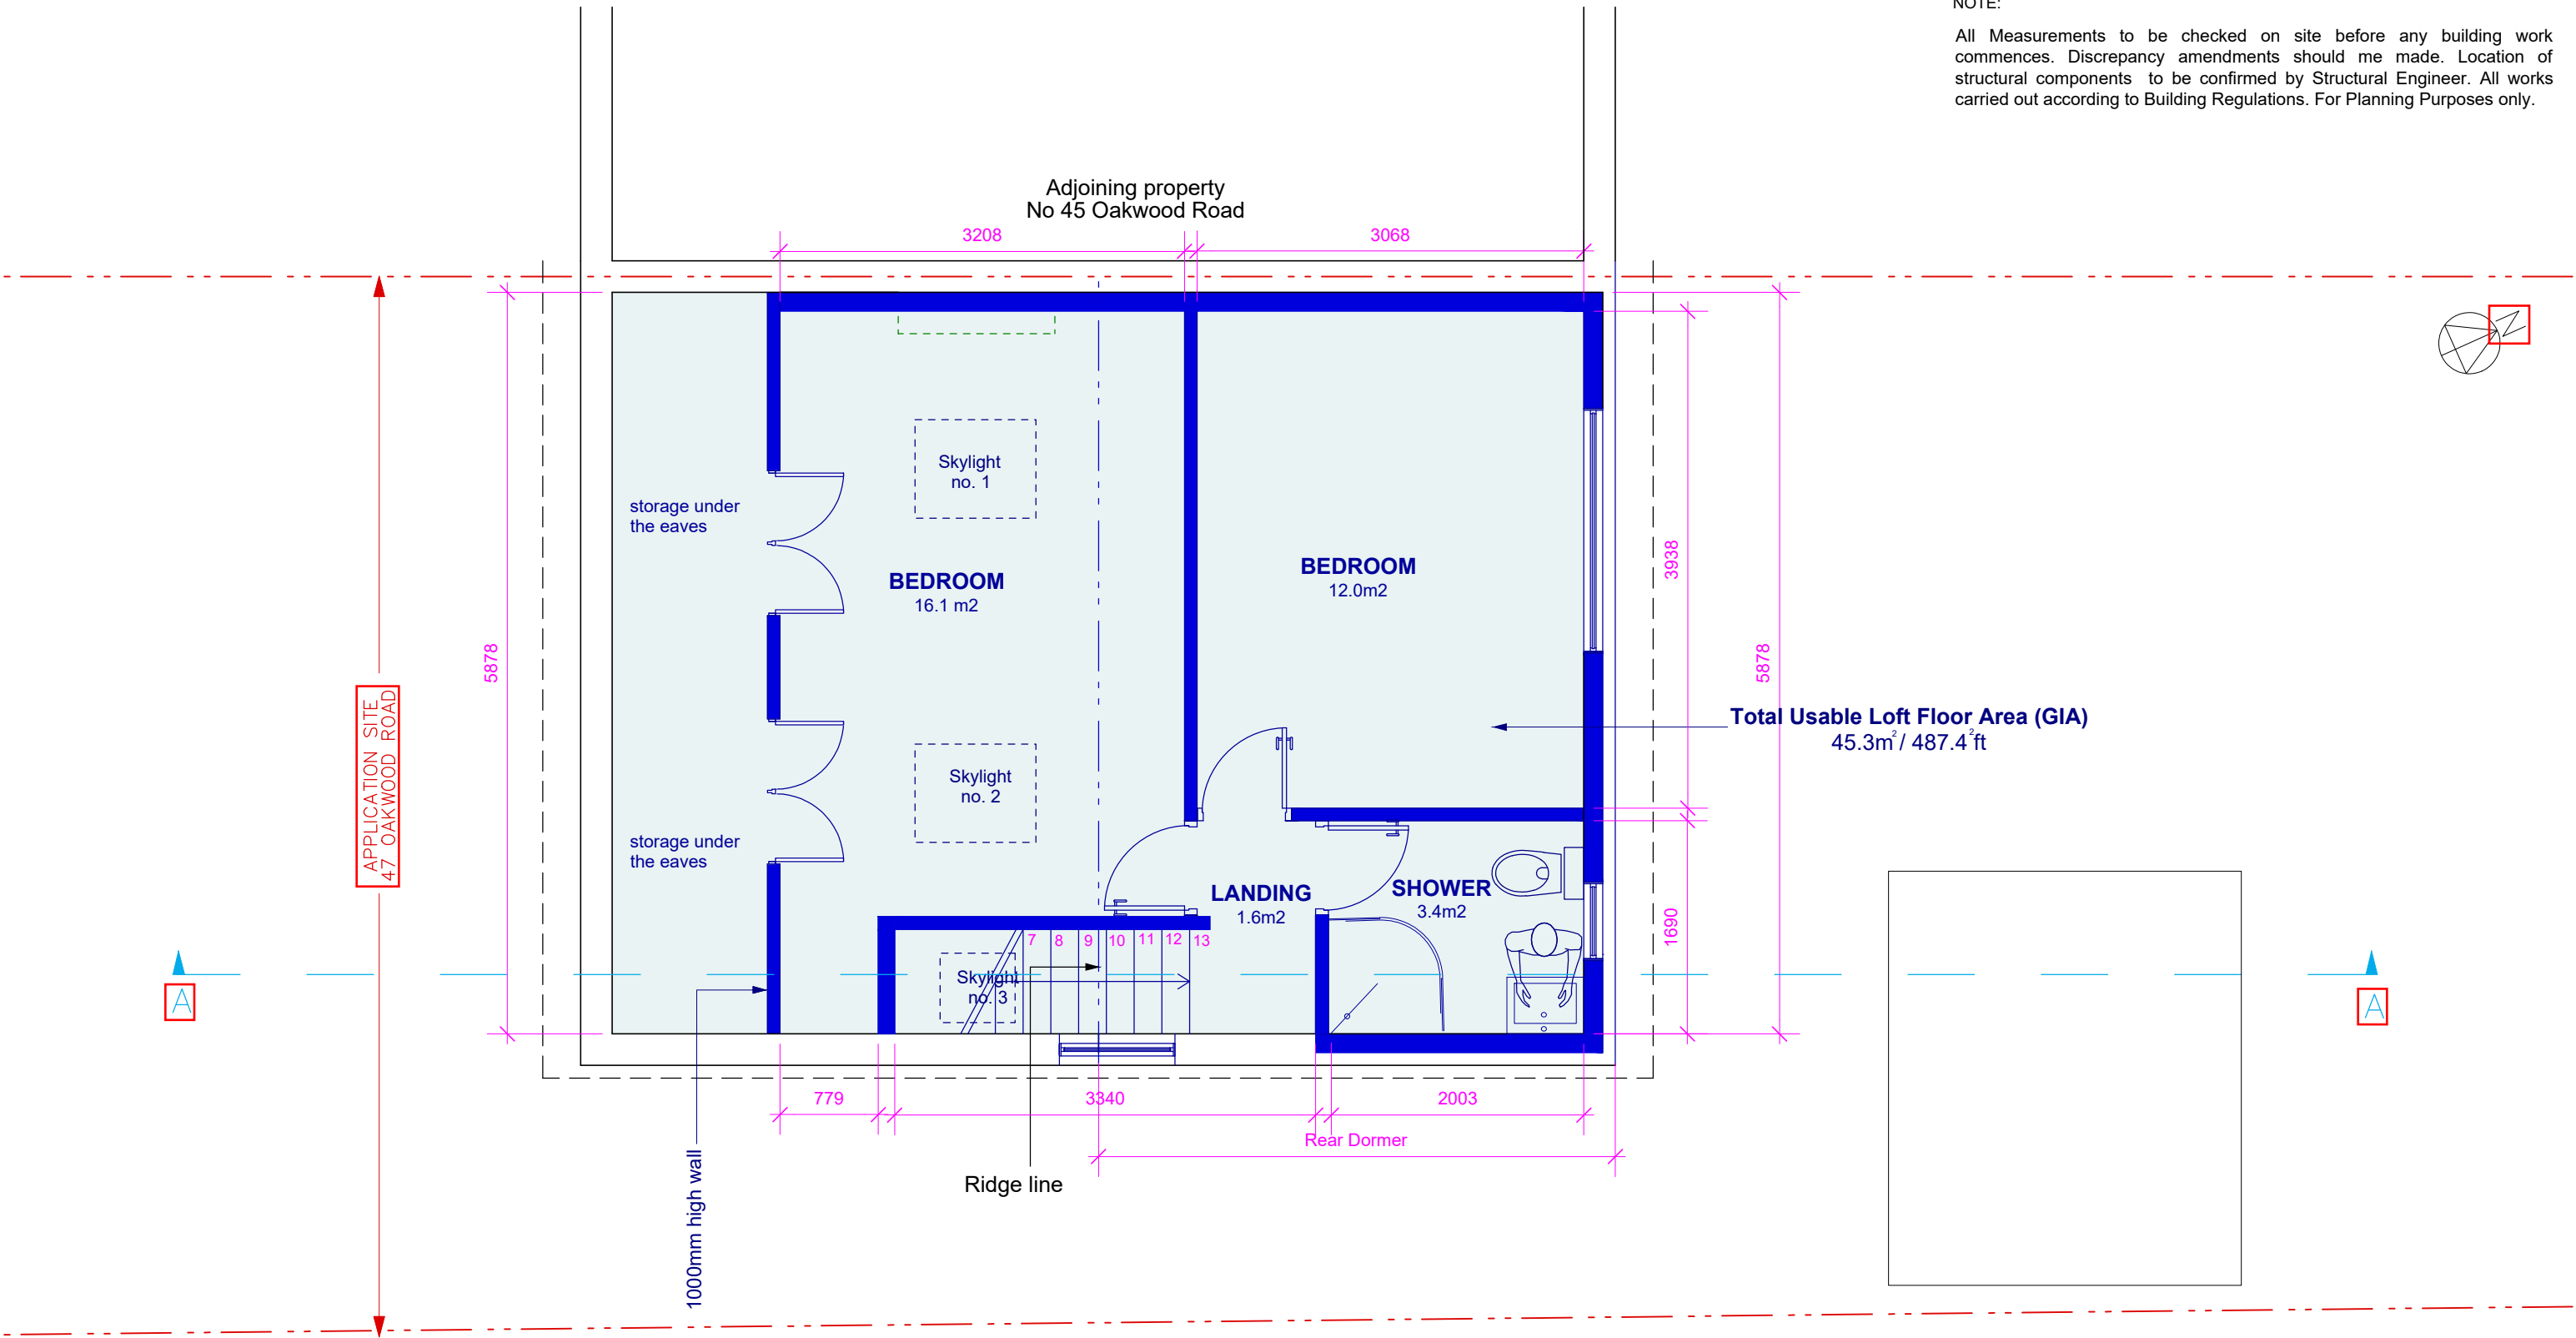

PROPOSED LOFT PLAN
SCALE 1:50 ☐ EXISTING ☐ PROPOSED

Project	Proposed Loft Conversion		
Title	Proposed Loft plan		
Site	No 47 Oakwood road Pinner Middlesex HA5 3UD		
Client	Mr.M Bharmal		
Date	27.11.2017	Scale	1: 50 @A3
Dwg. No.	LDMB/47OW/013	Rev.	

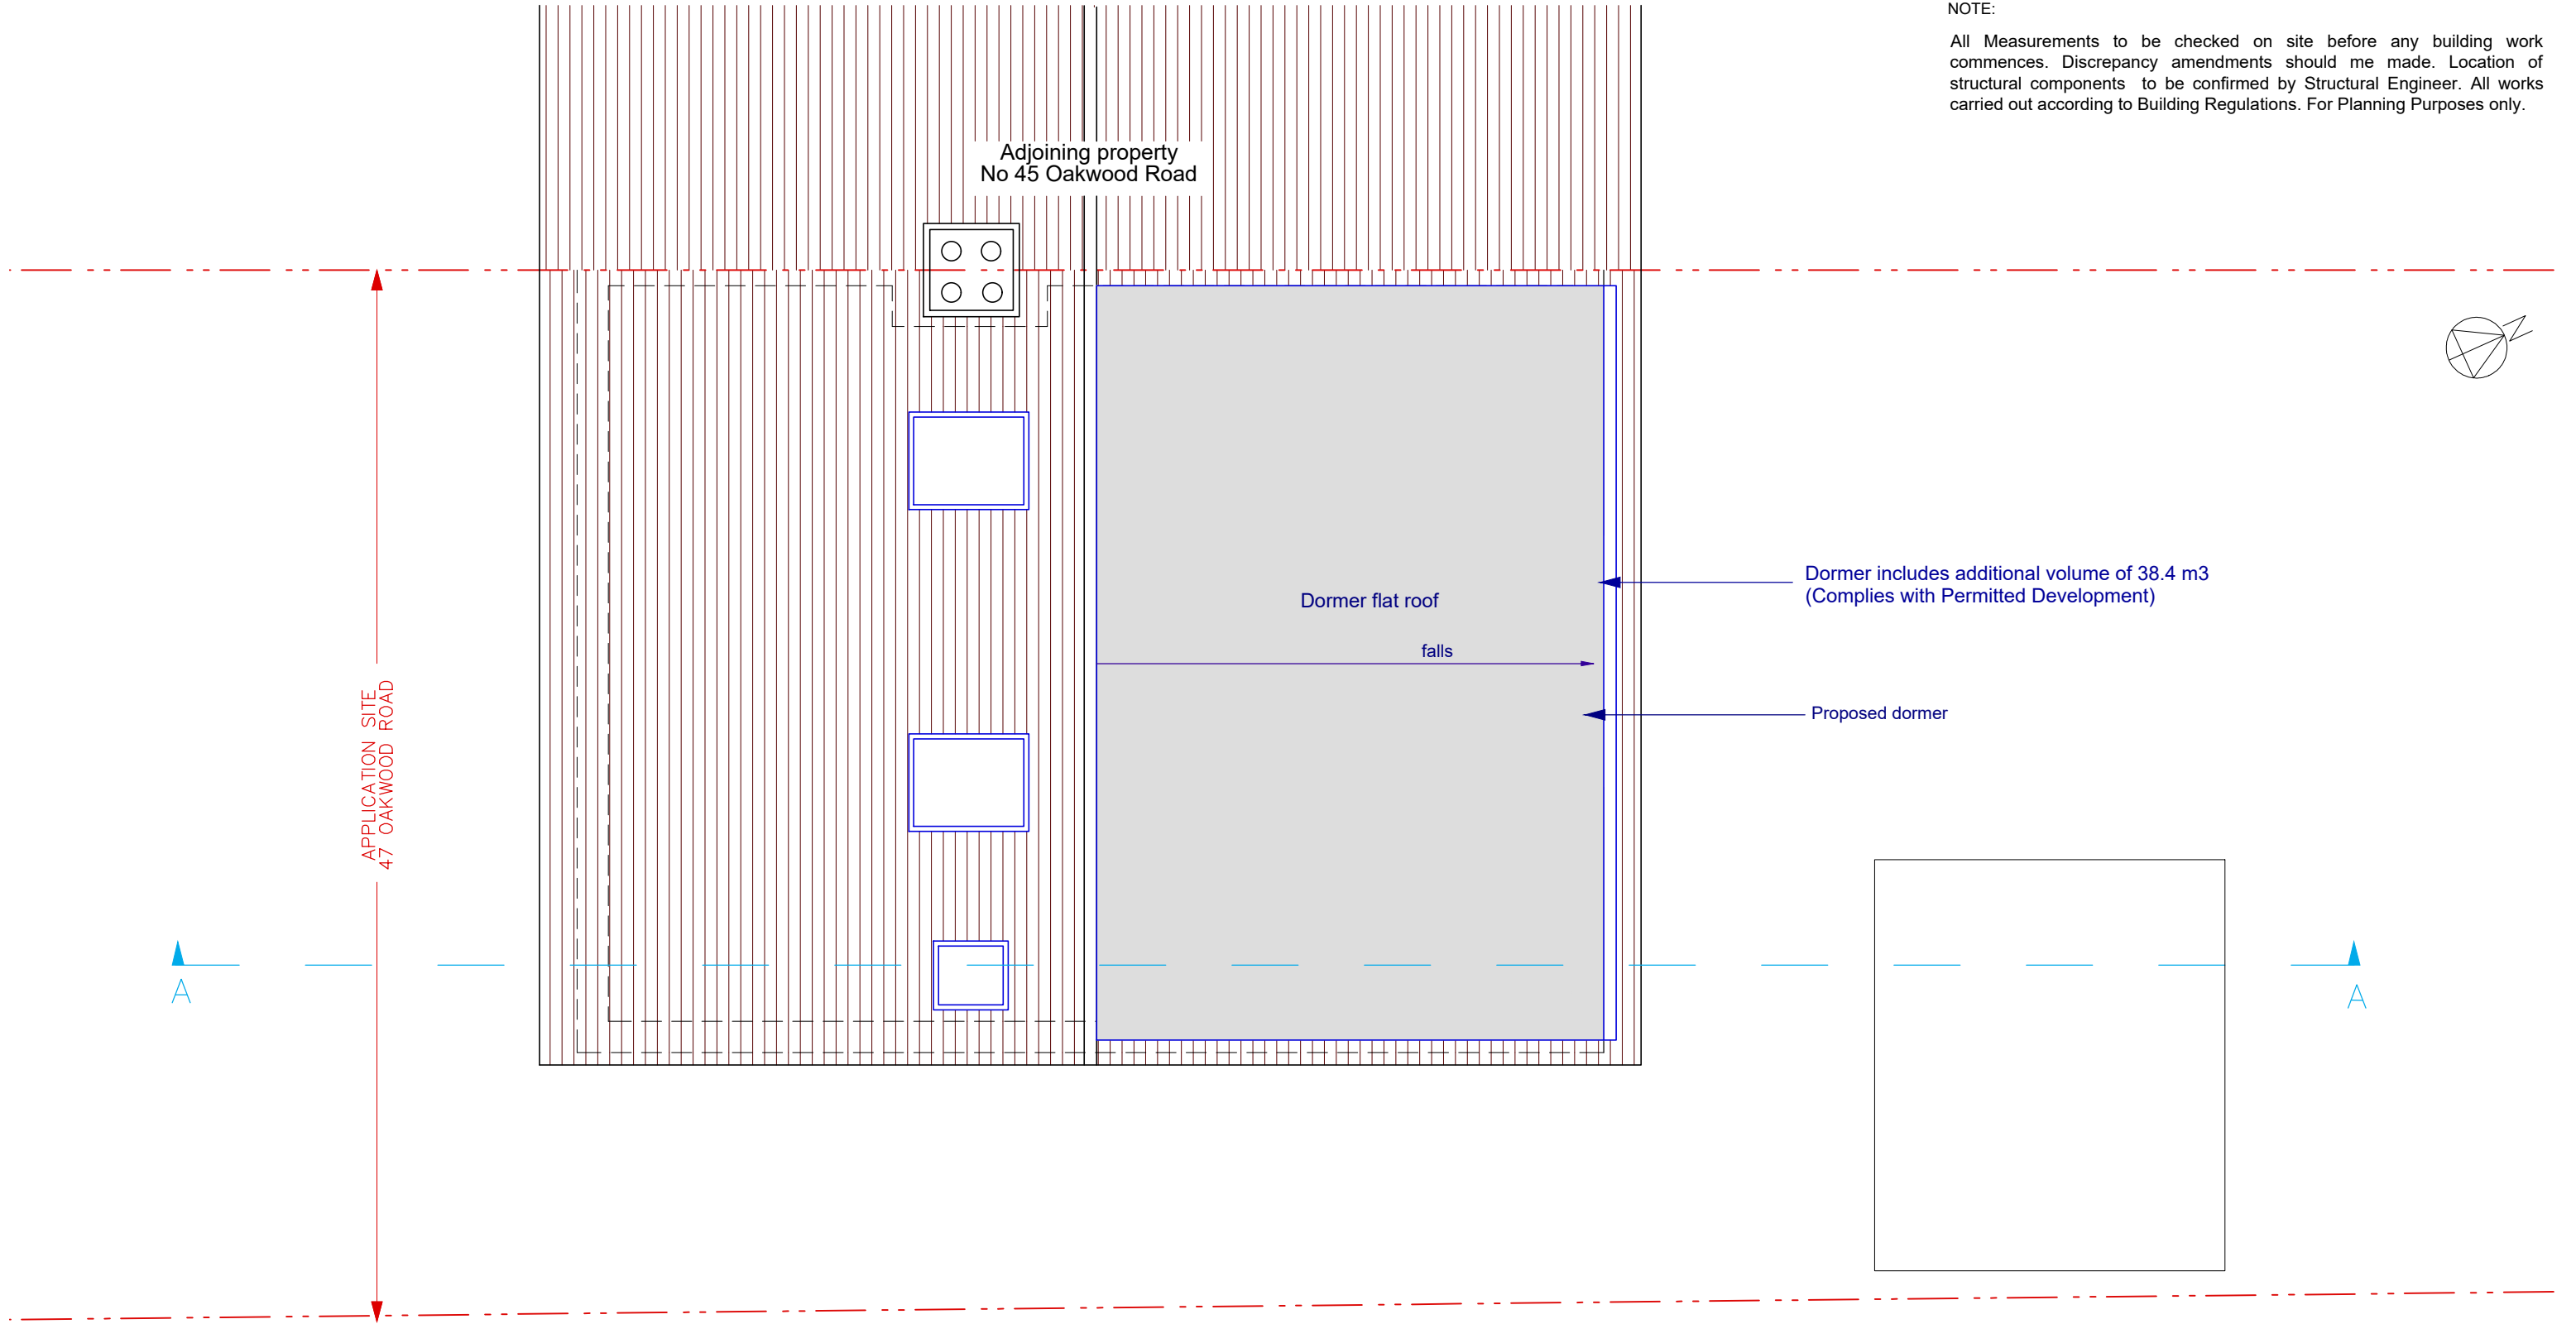


NOTE:
All Measurements to be checked on site before any building work commences. Discrepancy amendments should me made. Location of structural components to be confirmed by Structural Engineer. All works carried out according to Building Regulations. For Planning Purposes only.



PROPOSED ROOF PLAN
SCALE 1:50 EXISTING PROPOSED

Project	Proposed Loft Conversion		
Title	Proposed Roof plan		
Site	No 47 Oakwood road Pinner Middlesex HA5 3UD		
Client	Mr.M Bharmal		
Date	27.11.2017	Scale	1: 50 @A3
Dwg. No.	LDMB/47OW/014	Rev.	

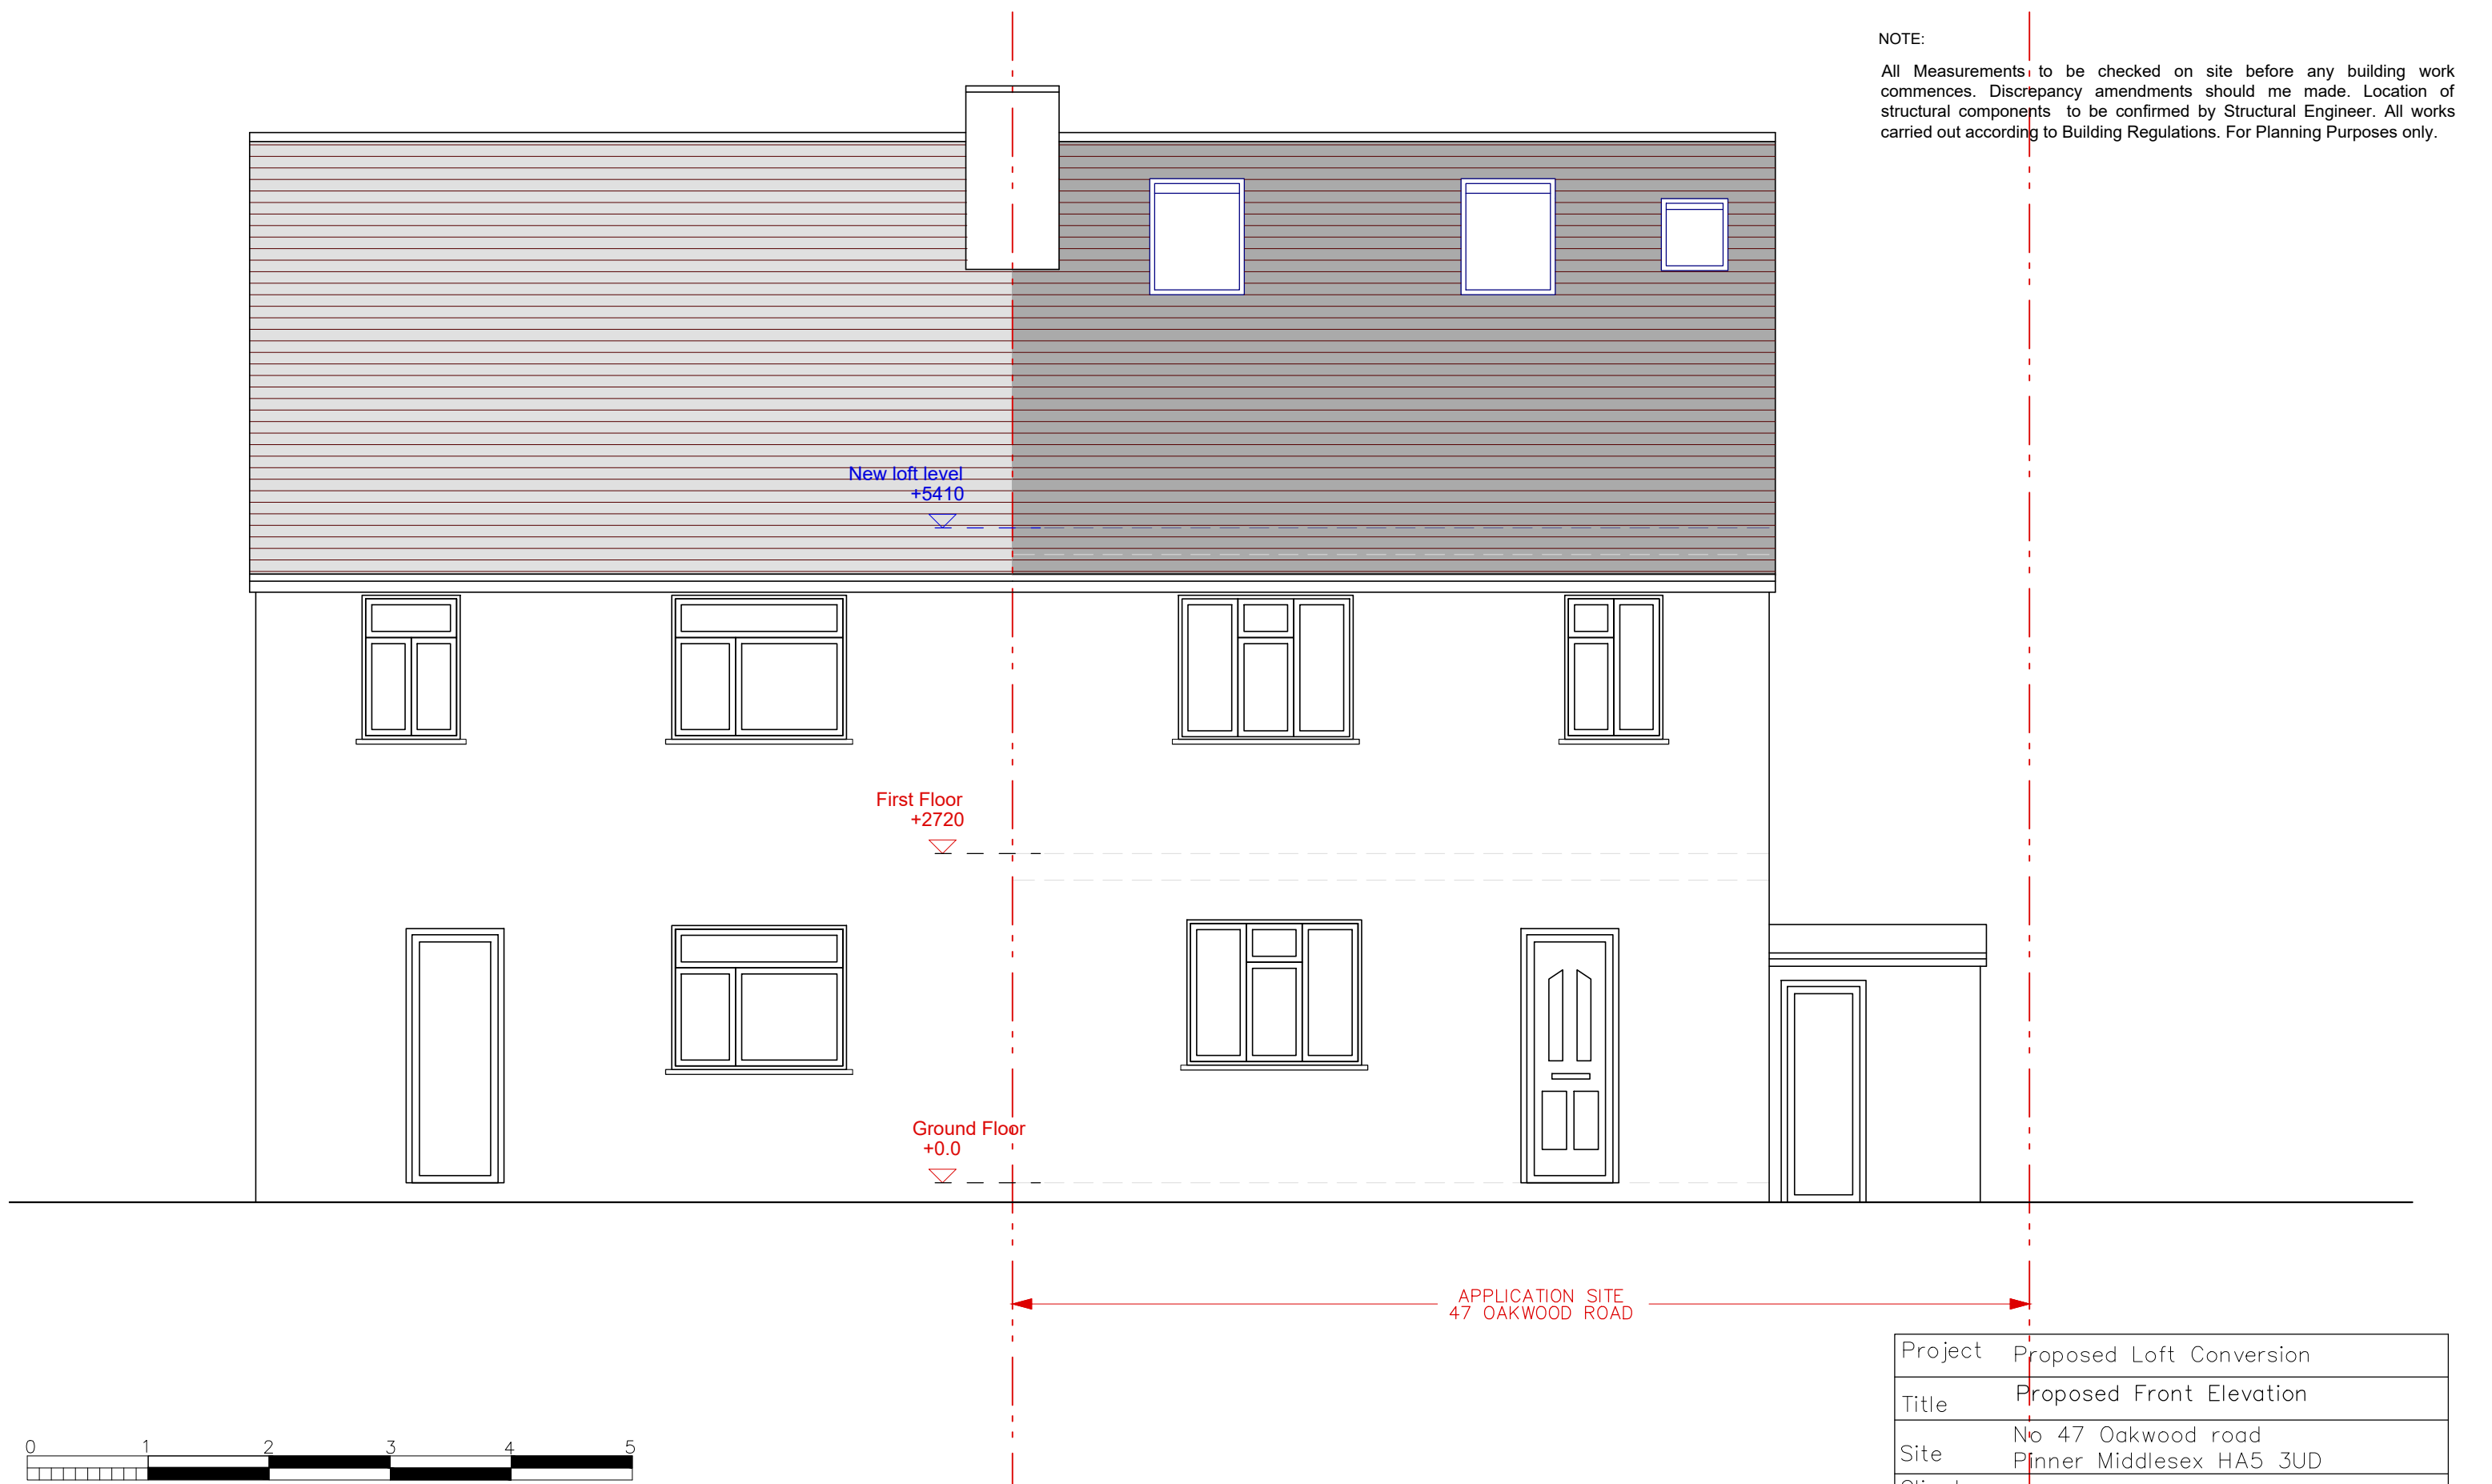


NOTE:
All Measurements, to be checked on site before any building work commences. Discrepancy amendments should me made. Location of structural components to be confirmed by Structural Engineer. All works carried out according to Building Regulations. For Planning Purposes only.



PROPOSED FRONT ELEVATION
SCALE 1:50 EXISTING PROPOSED


Project	Proposed Loft Conversion		
Title	Proposed Front Elevation		
Site	No 47 Oakwood road Pinner Middlesex HA5 3UD		
Client	Mr.M Bharmal		
Date	27.11.2017	Scale	1:50 @A3
Dwg. No.	LDMB/47OW/015	Rev.	

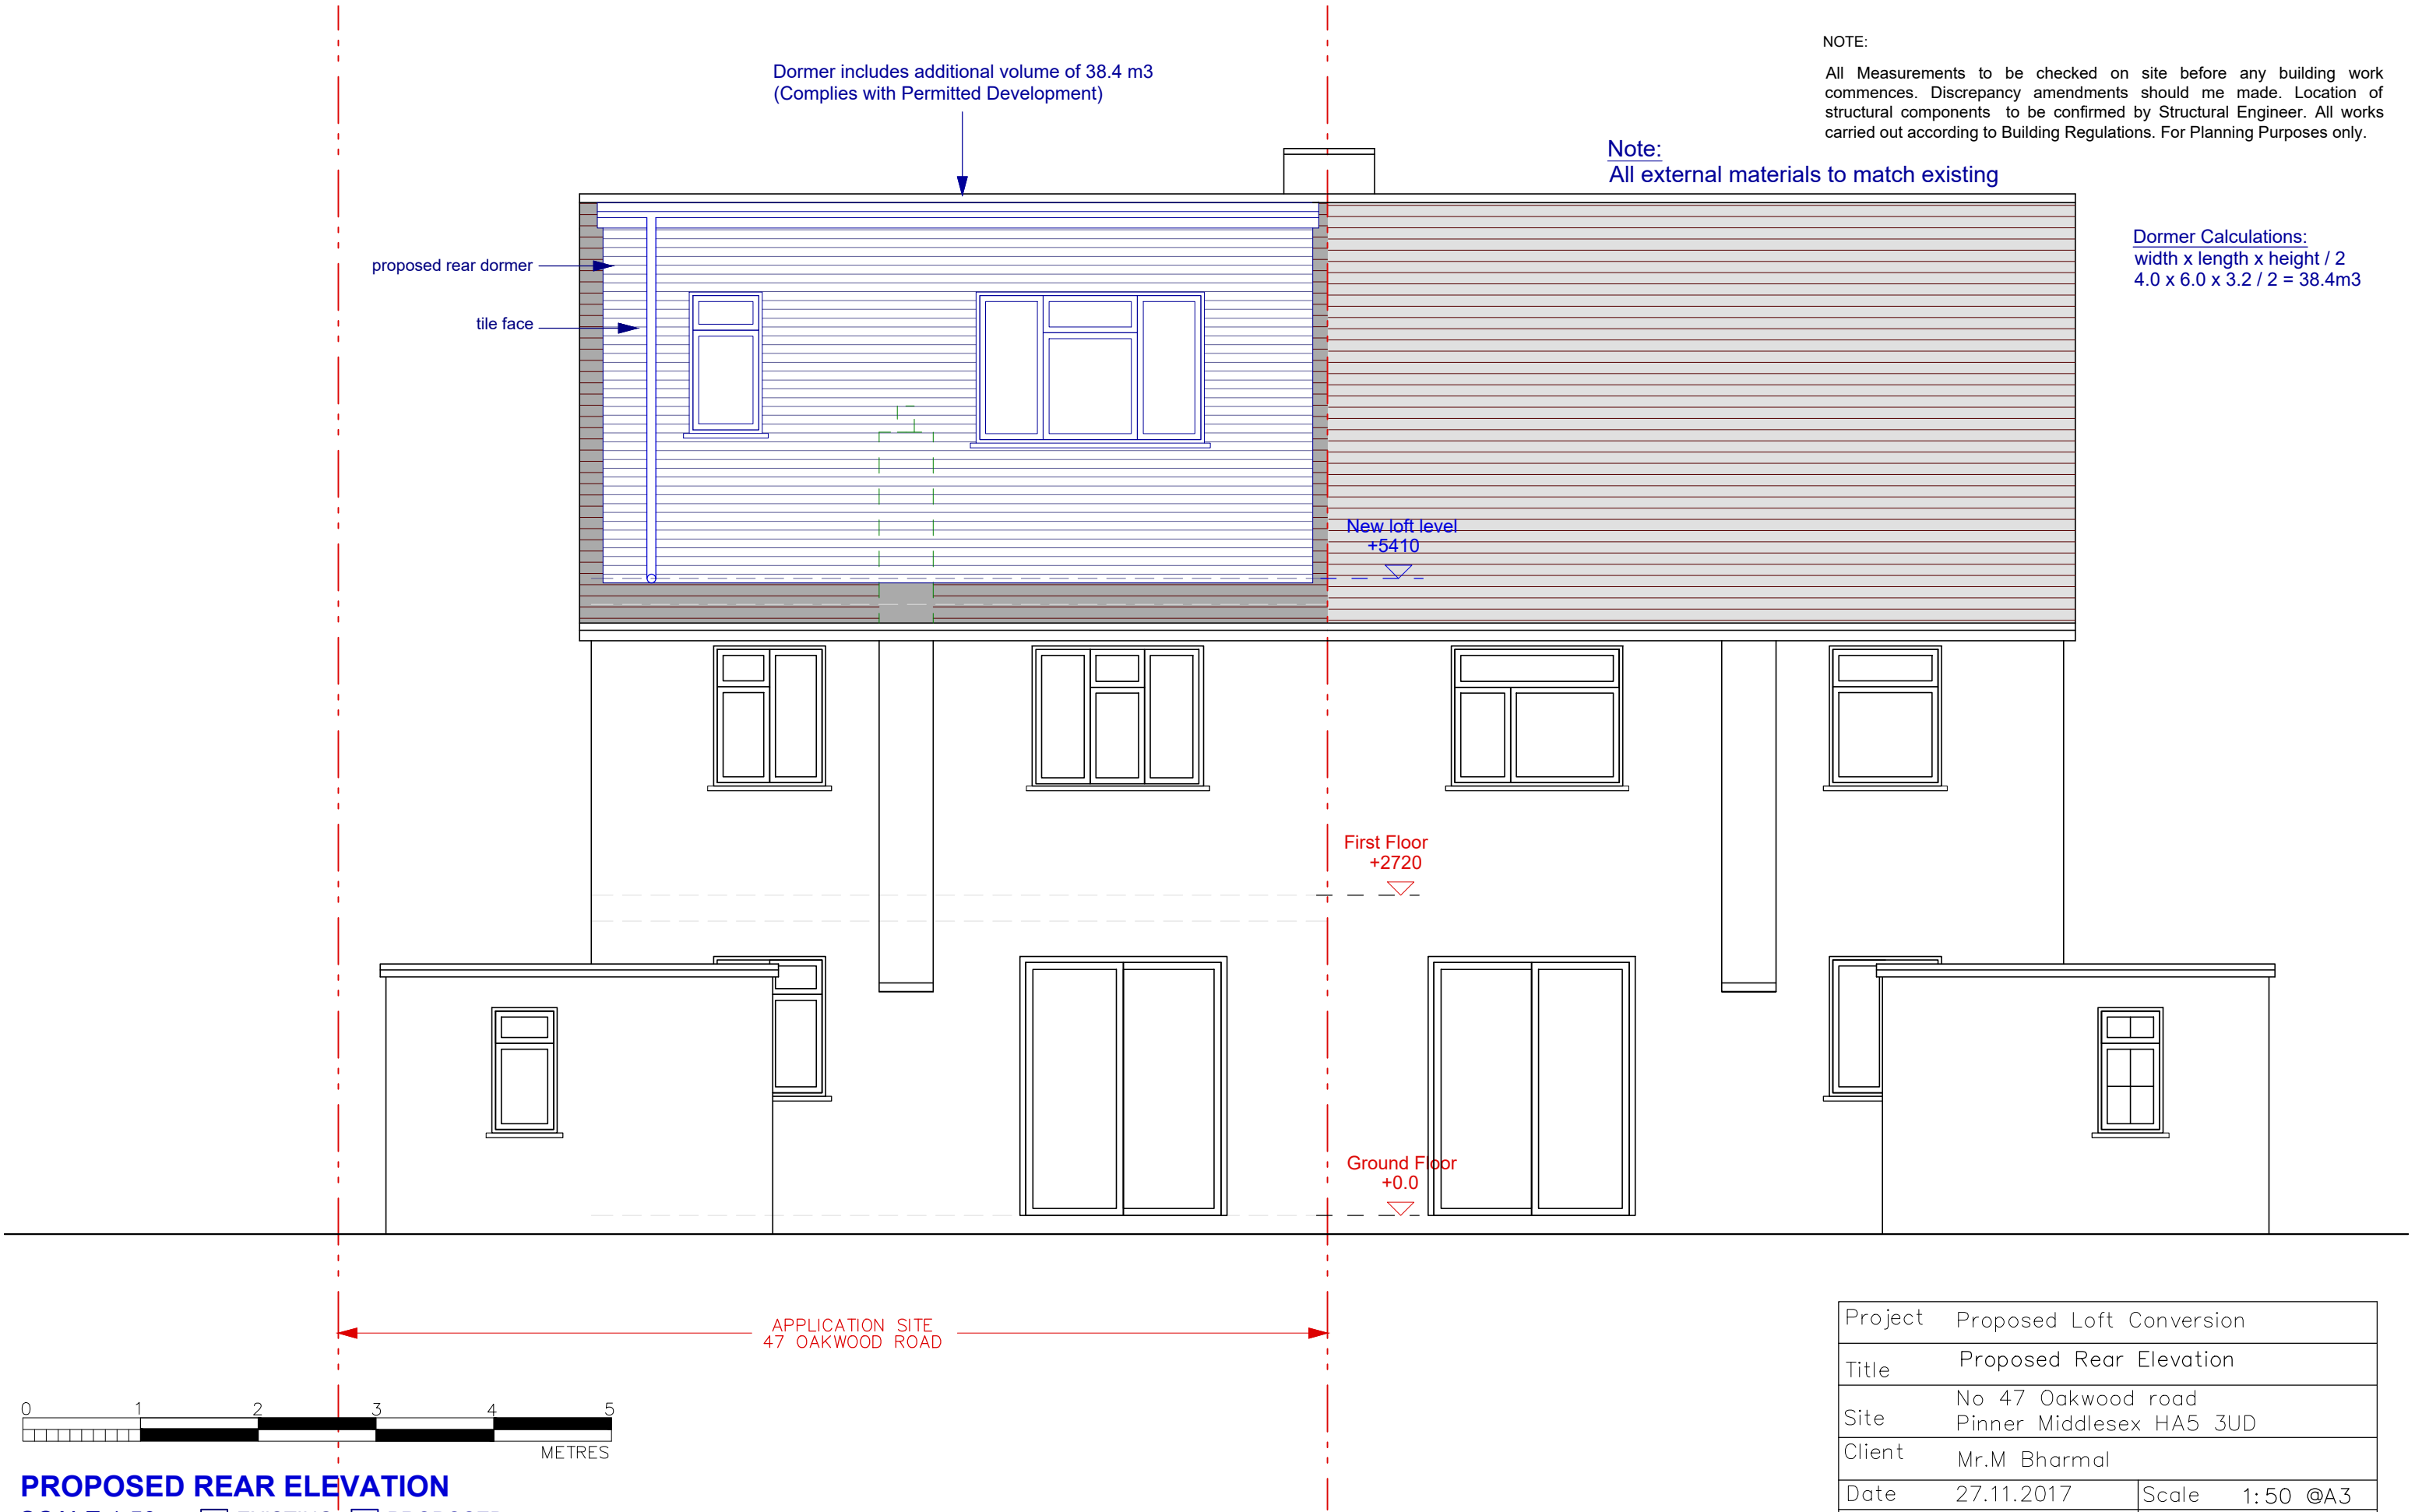

PROPOSED REAR ELEVATION
SCALE 1:50 ☐ EXISTING ☐ PROPOSED

Project	Proposed Loft Conversion		
Title	Proposed Rear Elevation		
Site	No 47 Oakwood road Pinner Middlesex HA5 3UD		
Client	Mr.M Bharmal		
Date	27.11.2017	Scale	1:50 @A3
Dwg. No.	LDMB/47OW/015	Rev.	


NOTE:
All Measurements to be checked on site before any building work commences. Discrepancy amendments should me made. Location of structural components to be confirmed by Structural Engineer. All works carried out according to Building Regulations. For Planning Purposes only.

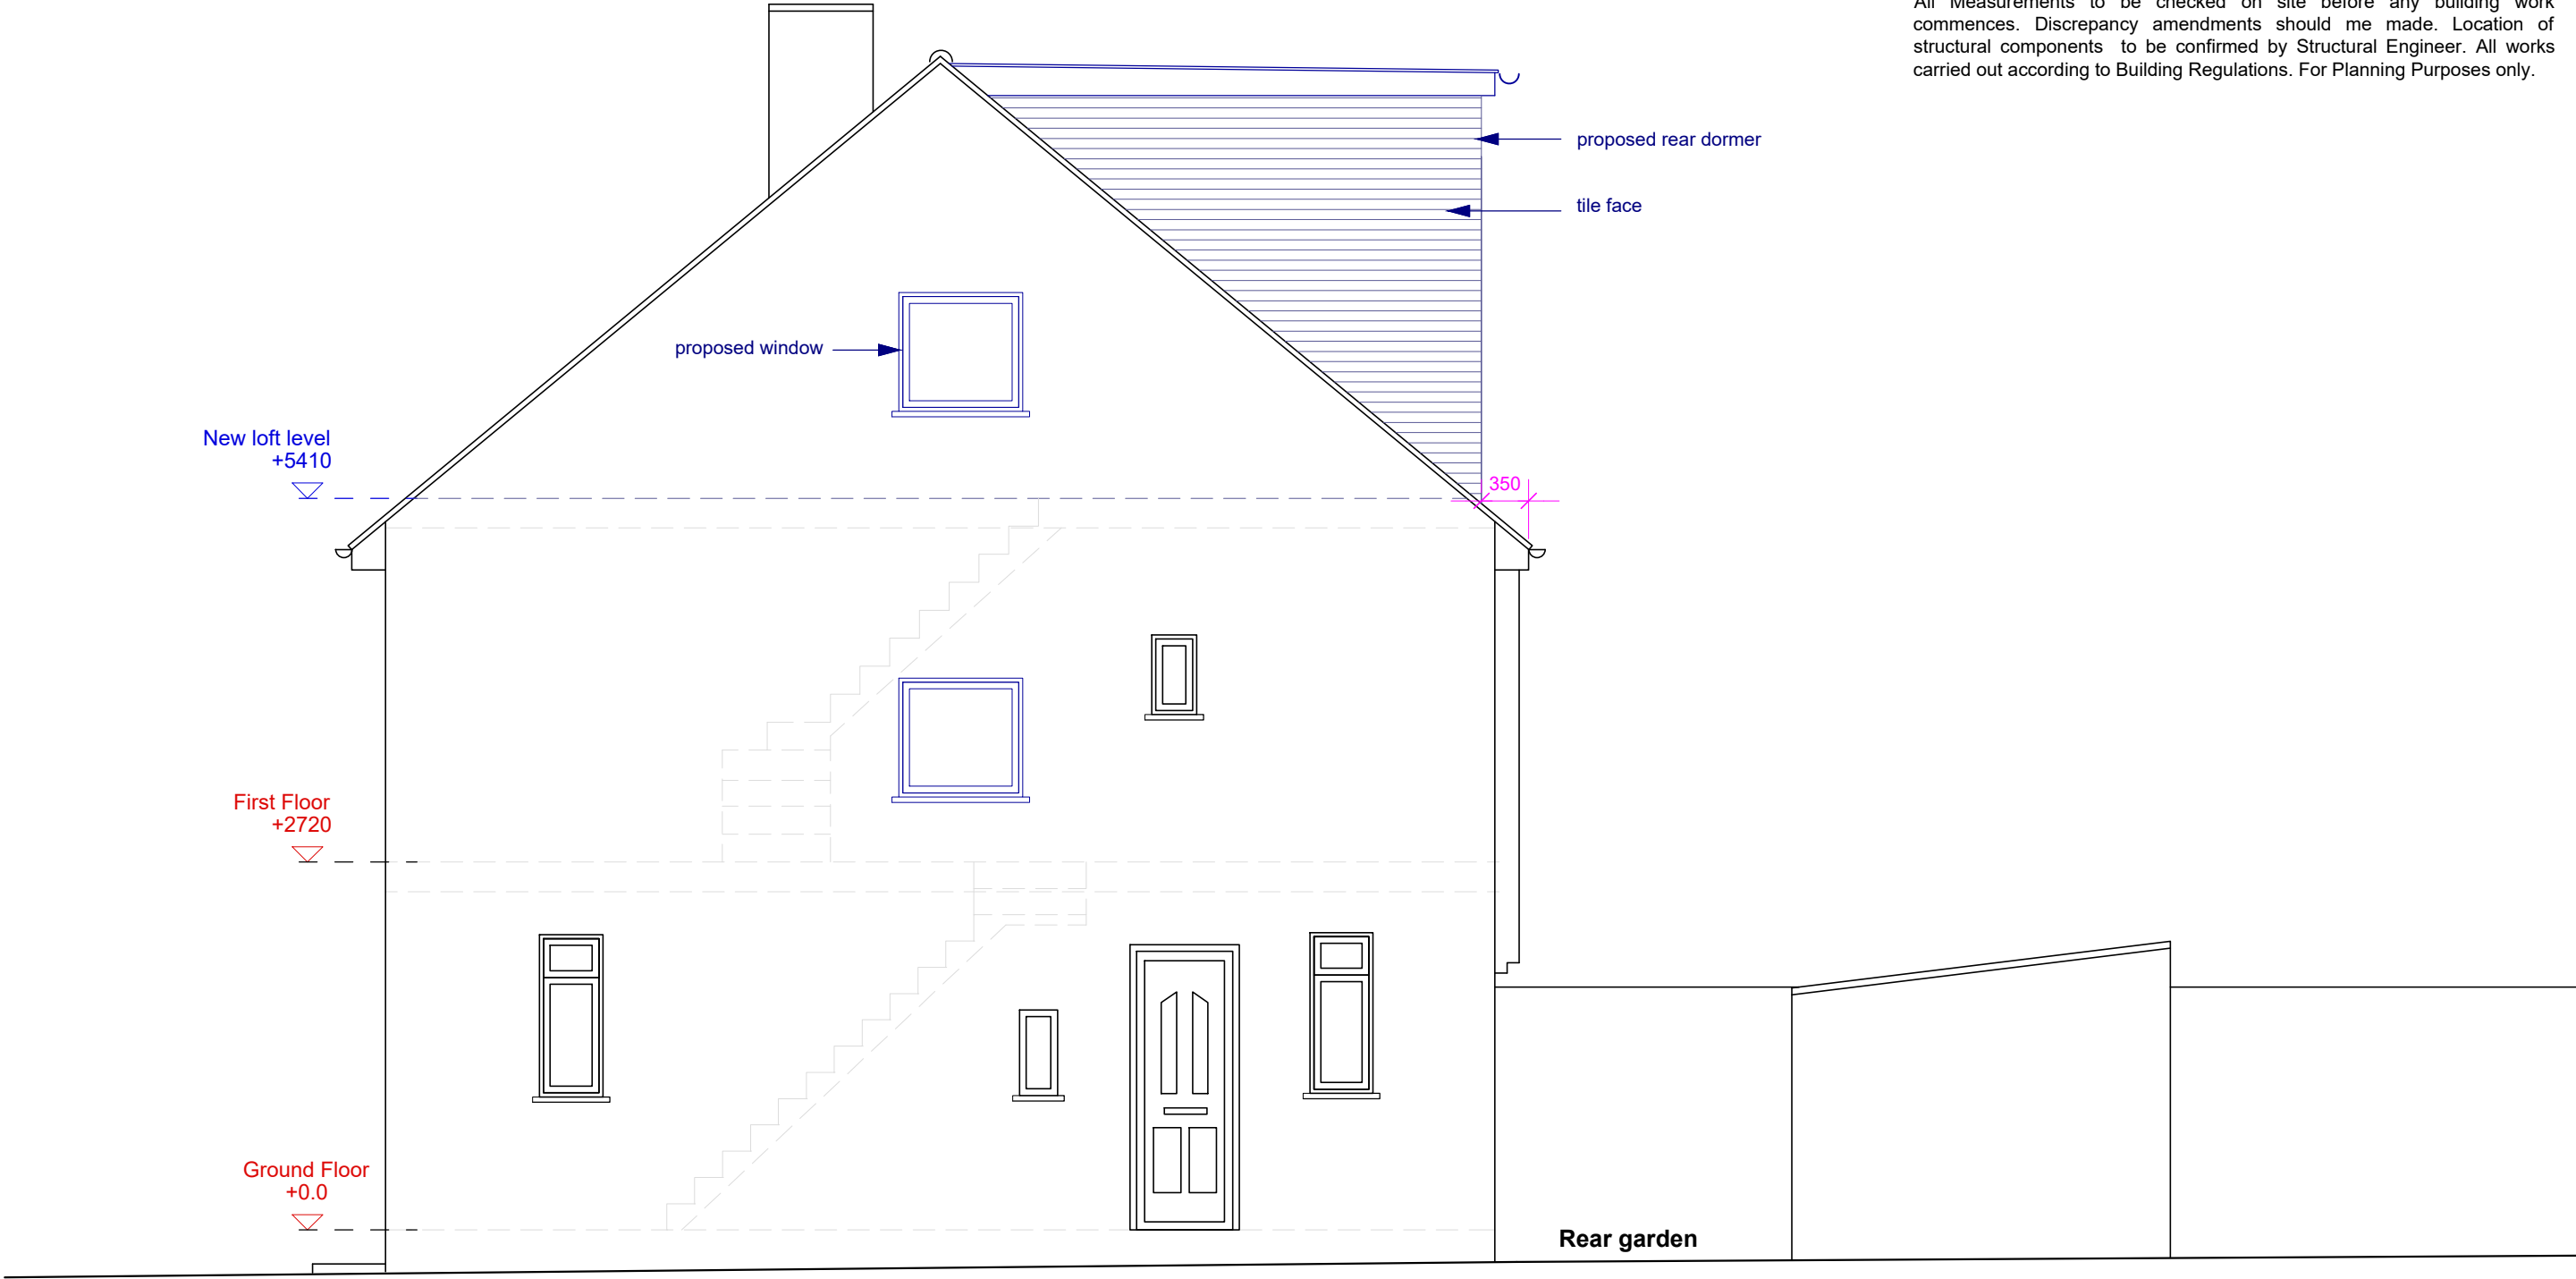

PROPOSED SIDE ELEVATION
SCALE 1:50 ☐ EXISTING ☐ PROPOSED

Project	Proposed Loft Conversion		
Title	Proposed Side Elevation		
Site	No 47 Oakwood road Pinner Middlesex HA5 3UD		
Client	Mr.M Bharmal		
Date	27.11.2017	Scale	1:50 @A3
Dwg. No	LDMB/470W/016	Rev.	


NOTE:
All Measurements to be checked on site before any building work commences. Discrepancy amendments should me made. Location of structural components to be confirmed by Structural Engineer. All works carried out according to Building Regulations. For Planning Purposes only.

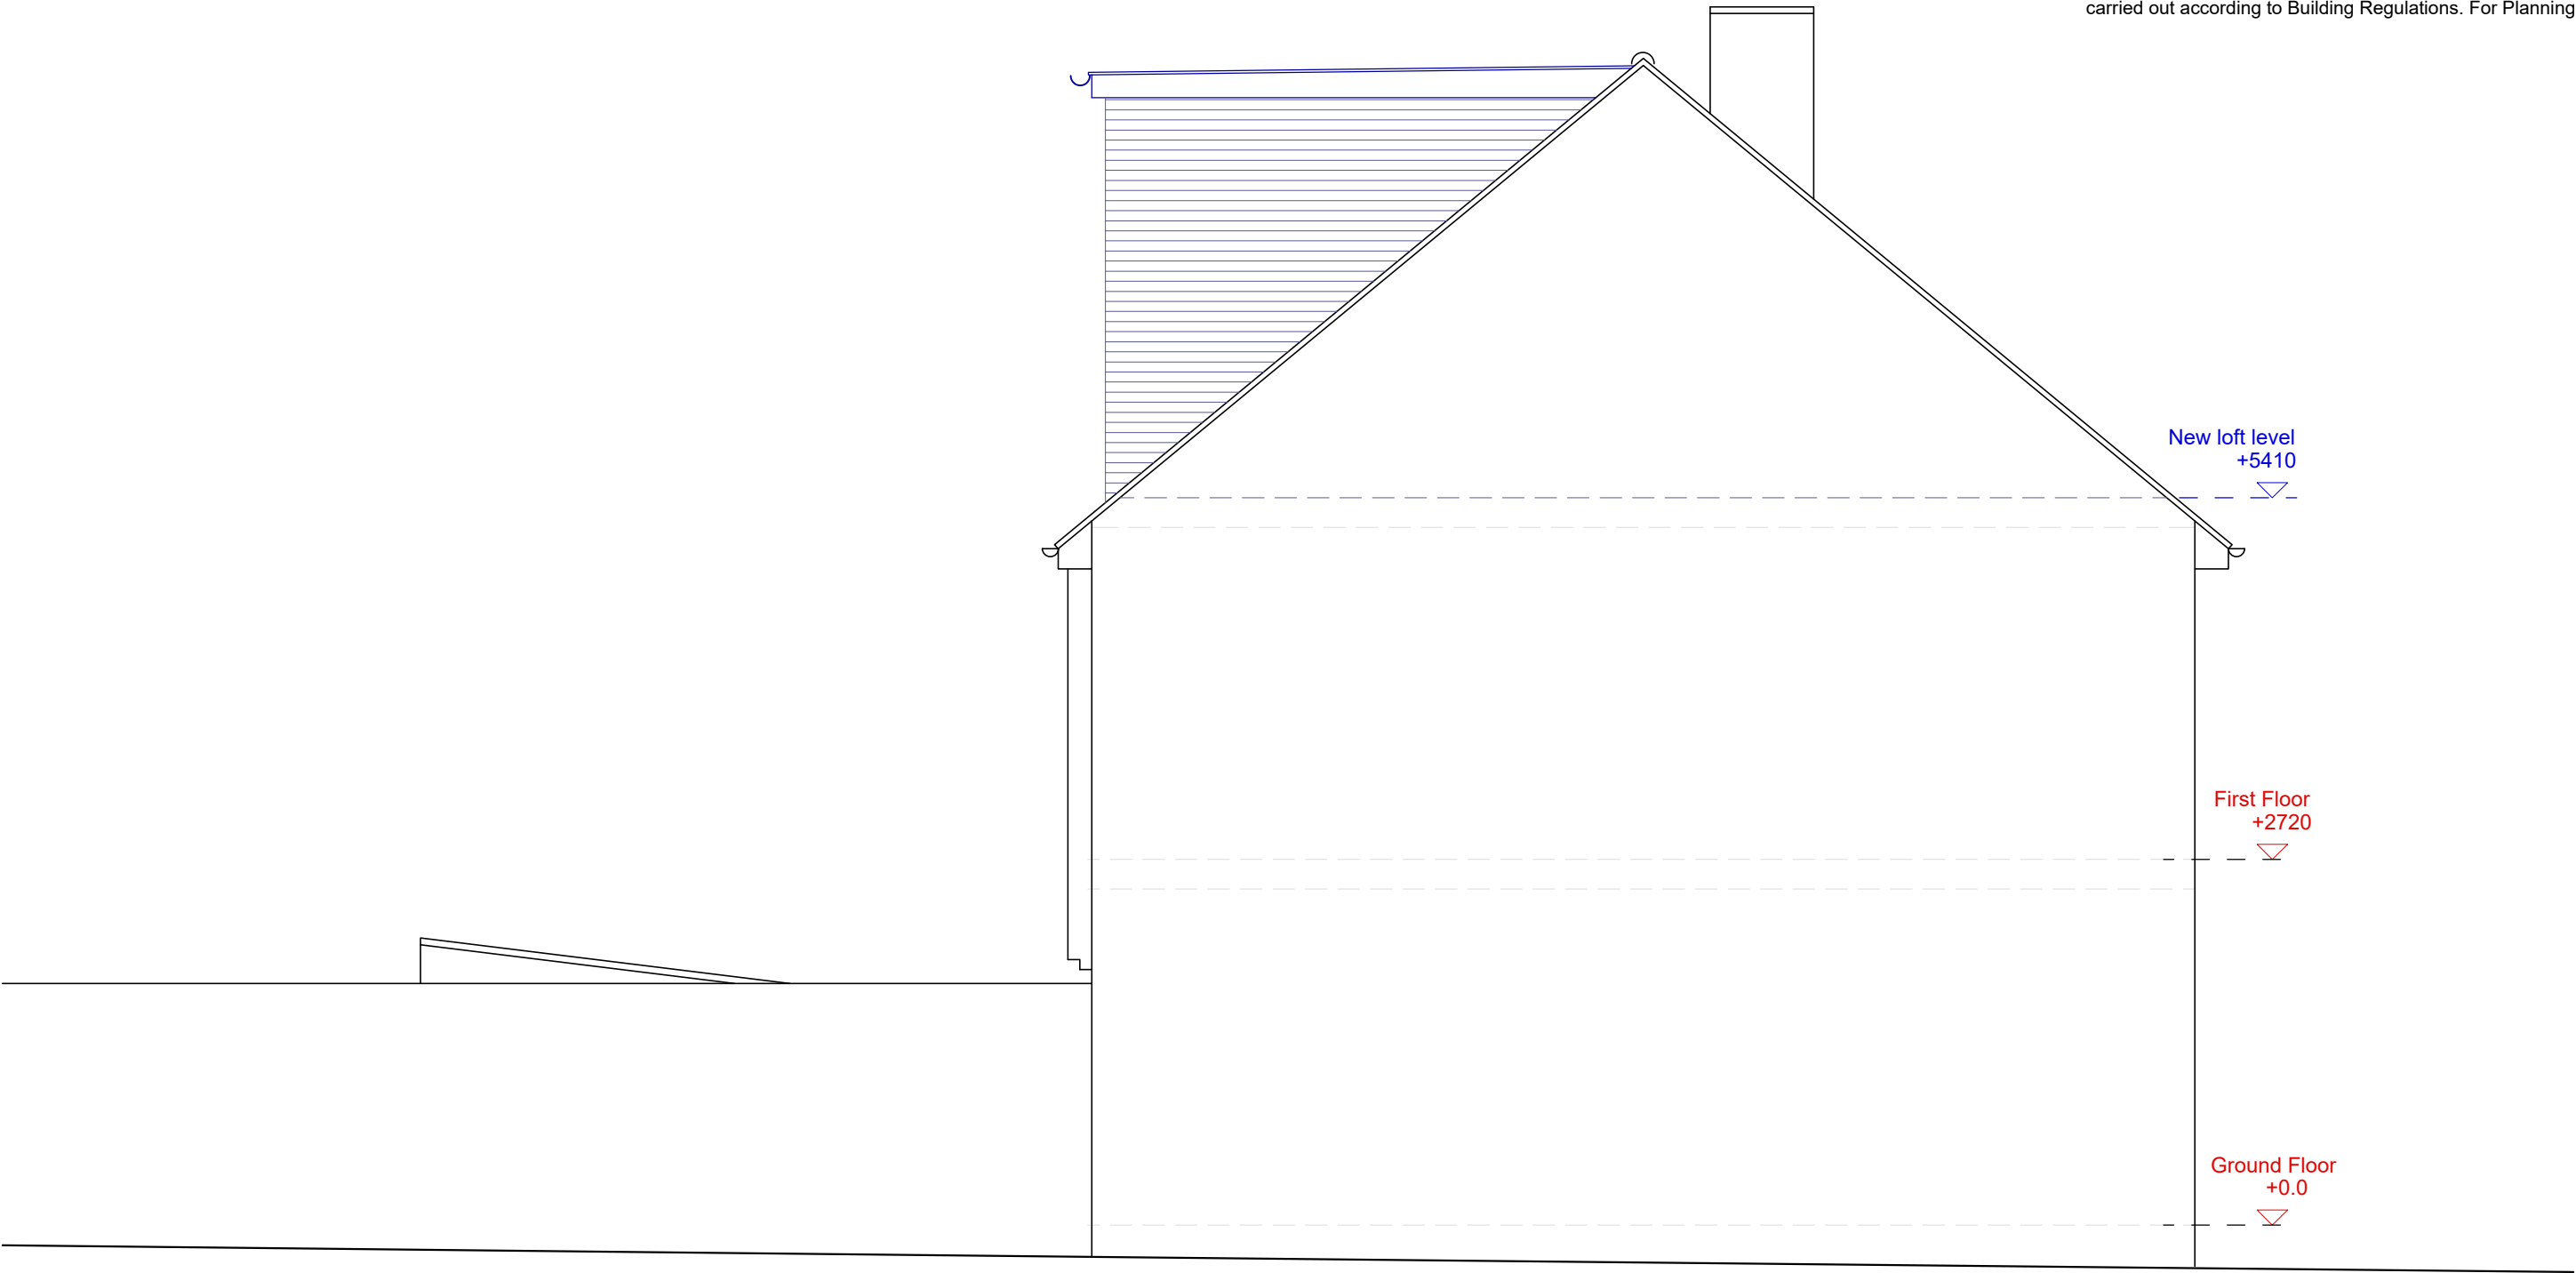

PROPOSED SIDE ELEVATION
SCALE 1:50 ☐ EXISTING ☐ PROPOSED

Project	Proposed Loft Conversion		
Title	Proposed Side Elevation		
Site	No 47 Oakwood road Pinner Middlesex HA5 3UD		
Client	Mr.M Bharmal		
Date	27.11.2017	Scale	1:50 @A3
Dwg. No.	LDMB/47OW/017	Rev.	

NOTE:
All Measurements to be checked on site before any building work commences. Discrepancy amendments should me made. Location of structural components to be confirmed by Structural Engineer. All works carried out according to Building Regulations. For Planning Purposes only.

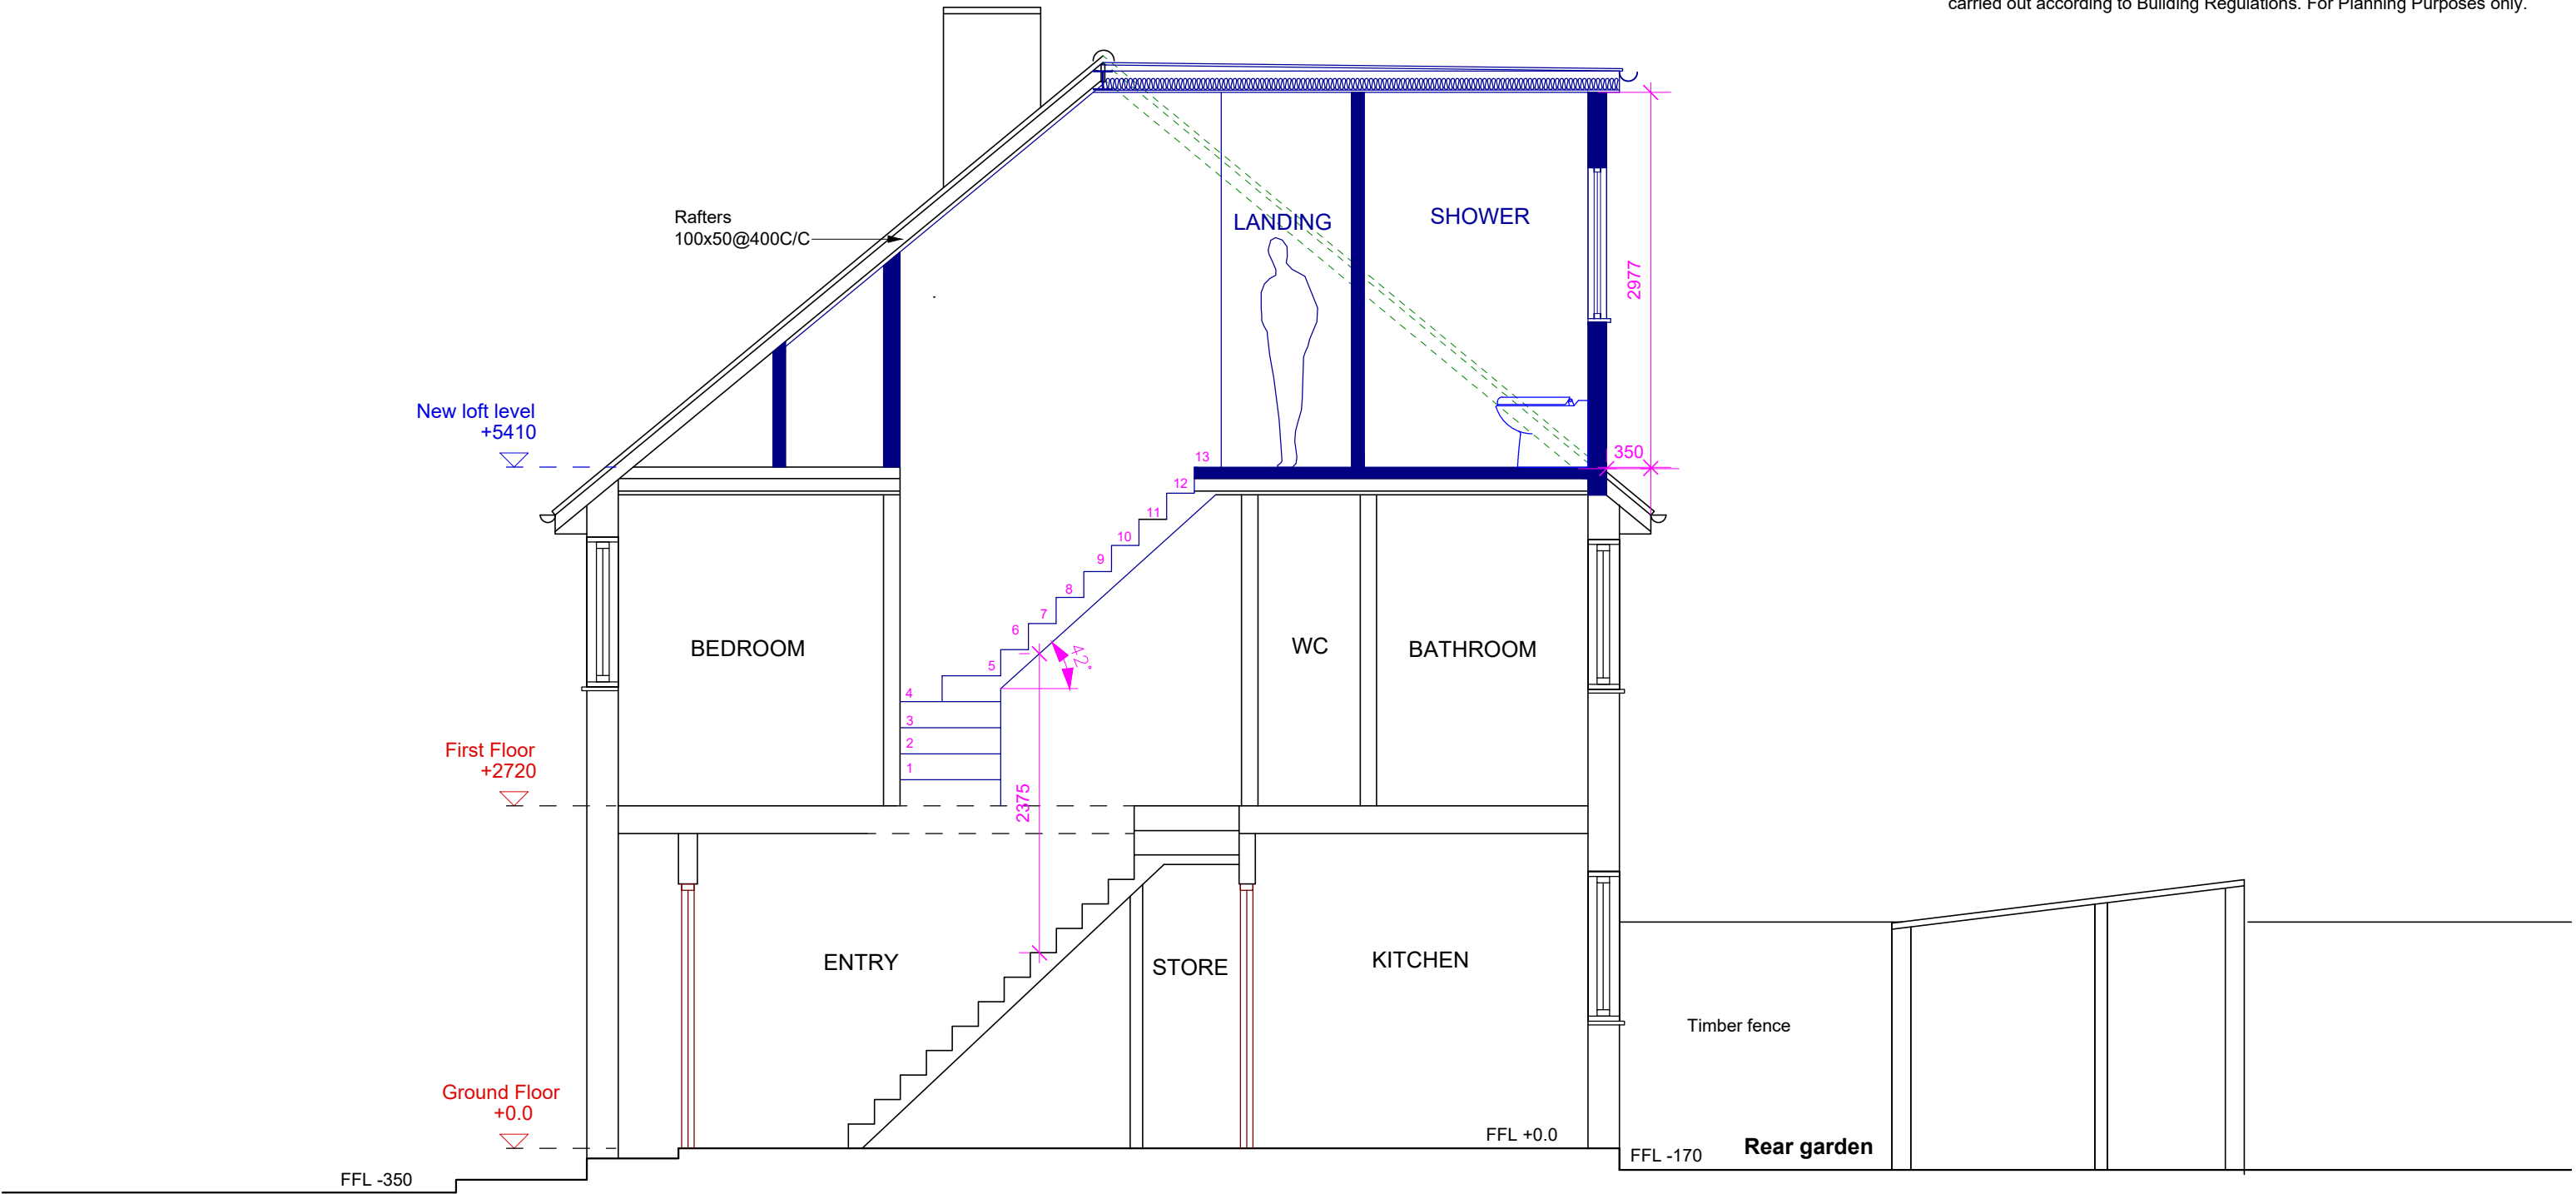

PROPOSED SECTION AA
SCALE 1:50 EXISTING PROPOSED REMOVE

Project	Proposed Loft Conversion		
Title	Proposed Section AA		
Site	No 47 Oakwood road Pinner Middlesex HA5 3UD		
Client	Mr.M Bharmal		
Date	27.11.2017	Scale	1: 50 @A3
Dwg. No.	LDMB/47OW/018	Rev.	