
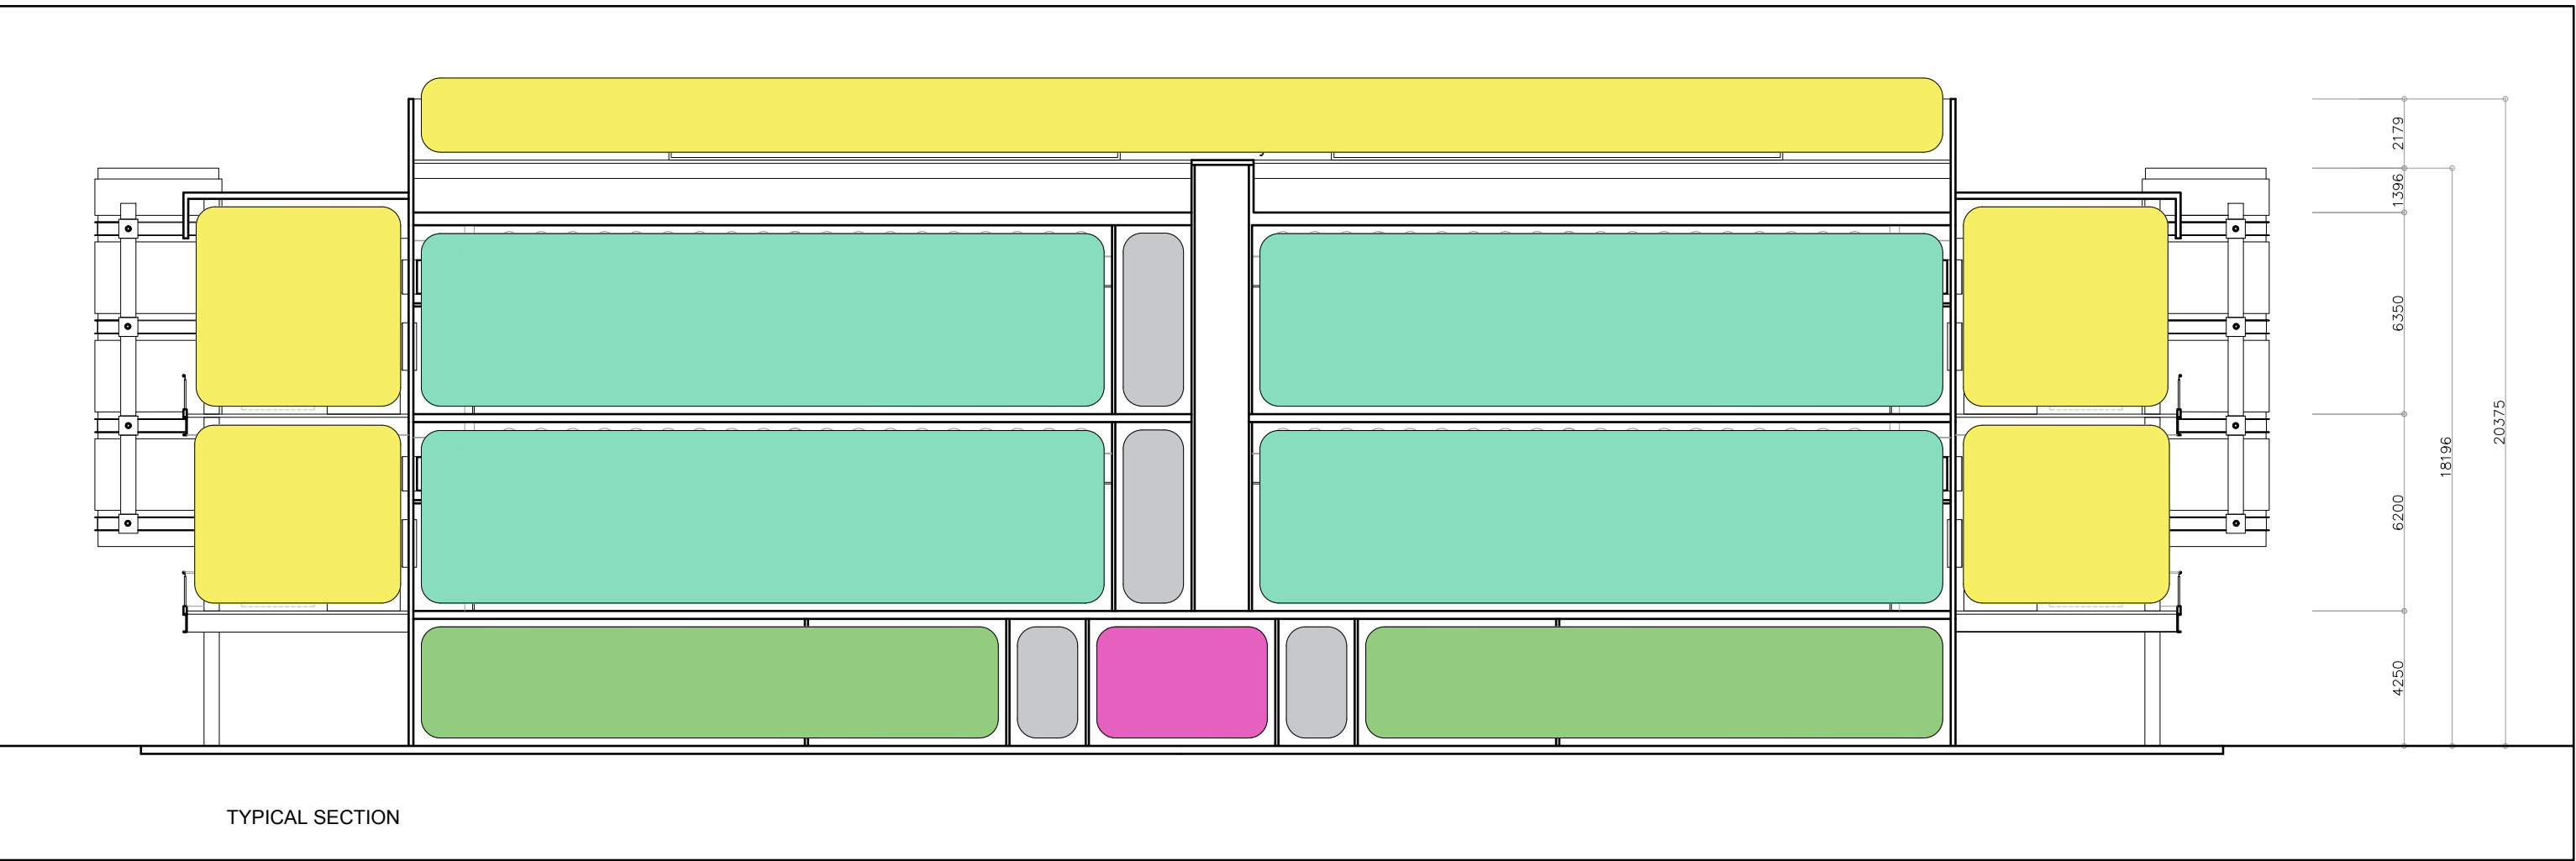


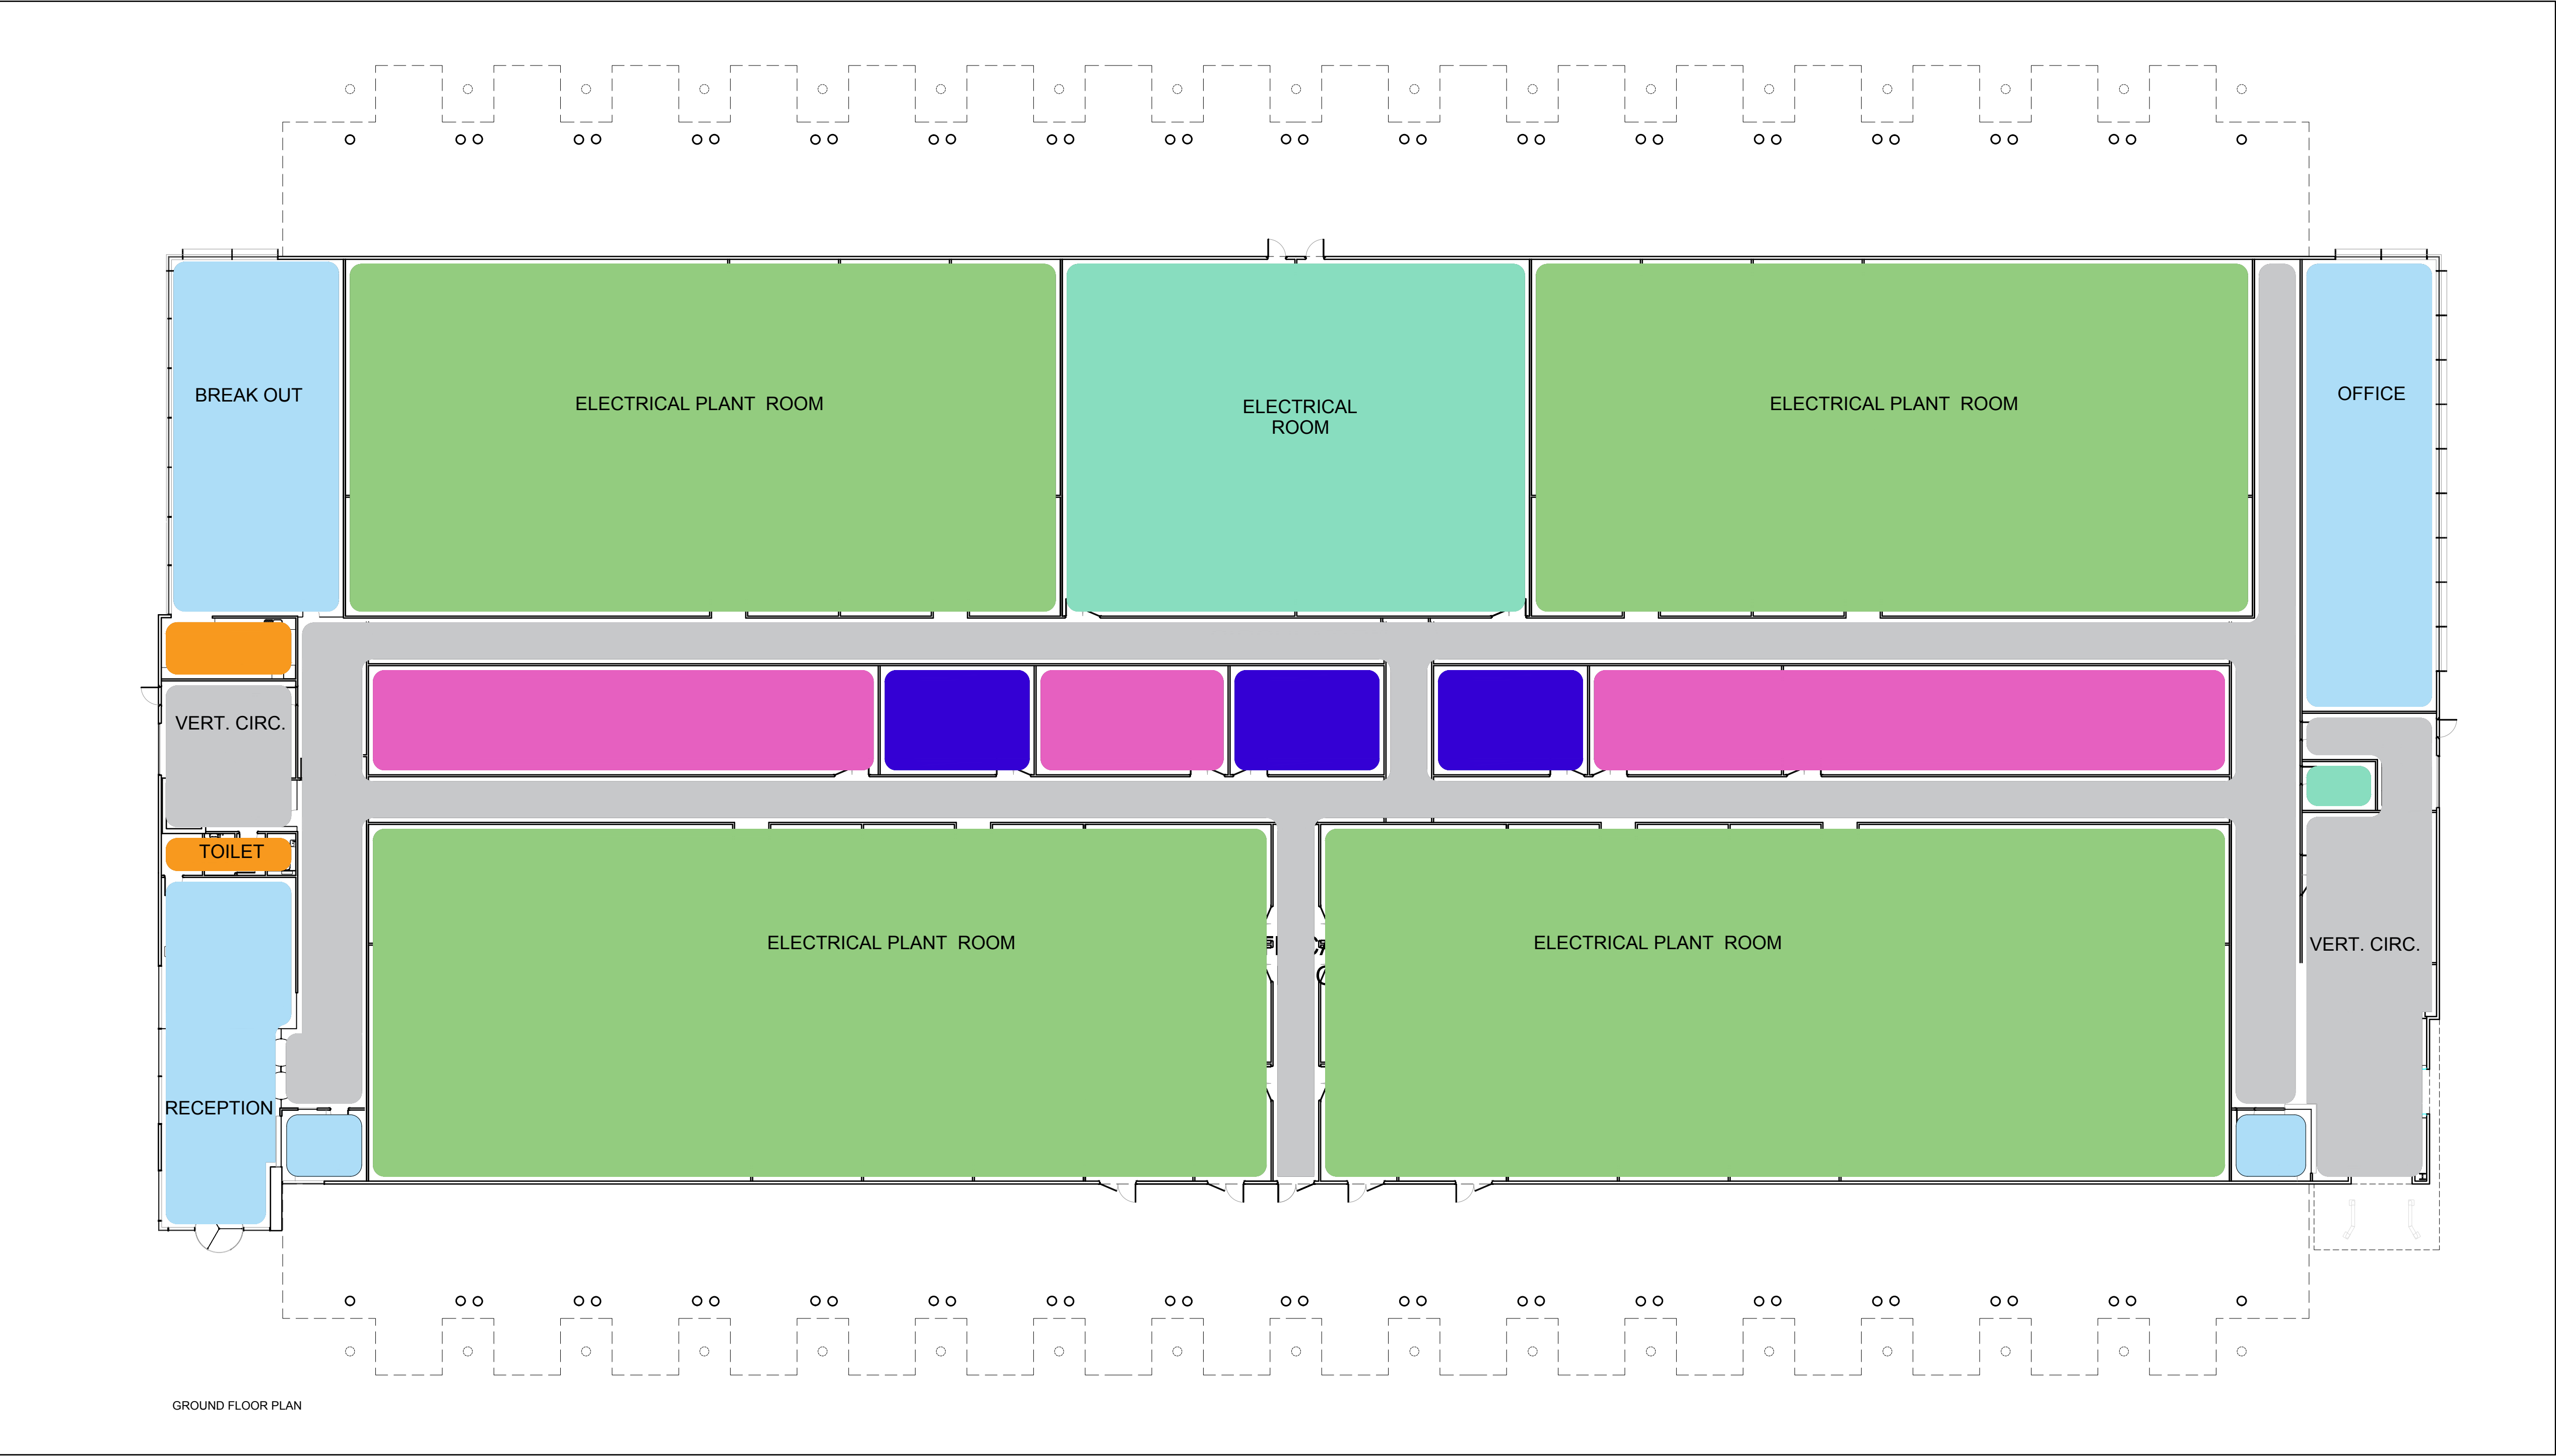

KEY: parameter room types	
■	IT Space
■	External plant areas
■	Electrical plant rooms
■	Mechanical plant rooms
■	Office/Administration space
■	Toilet/Welfare facilities
■	Storage areas
■	Circulation

120

0

1

2

3

4

5

6

7

8

9

10

11

12

13

14

15

16

17

18

19

20

Drawing Scale 1:200

Revision	Notes	Date	Checked by	Project:	Client:
P01	Draft issue	22.10.2020	AN	Link Park Heathrow - Iver	LINK PARK LLP
				Date: 22.10.2020	Title: Ground Floor Plan and Section
				Drawn: SA	
				Checked: AN	Status: OUTLINE PLANNING
				Scale: 1:200 (@ A1)	Drawing: 0485 A03-113 Rev: P01

NWA

Nicholas Webb Architects plc
The Old Dairy
Harpendenbury Farm
Redbourn
Hertfordshire AL3 7QA
Tel: 01582 792 500

© Copyright NWA plc