


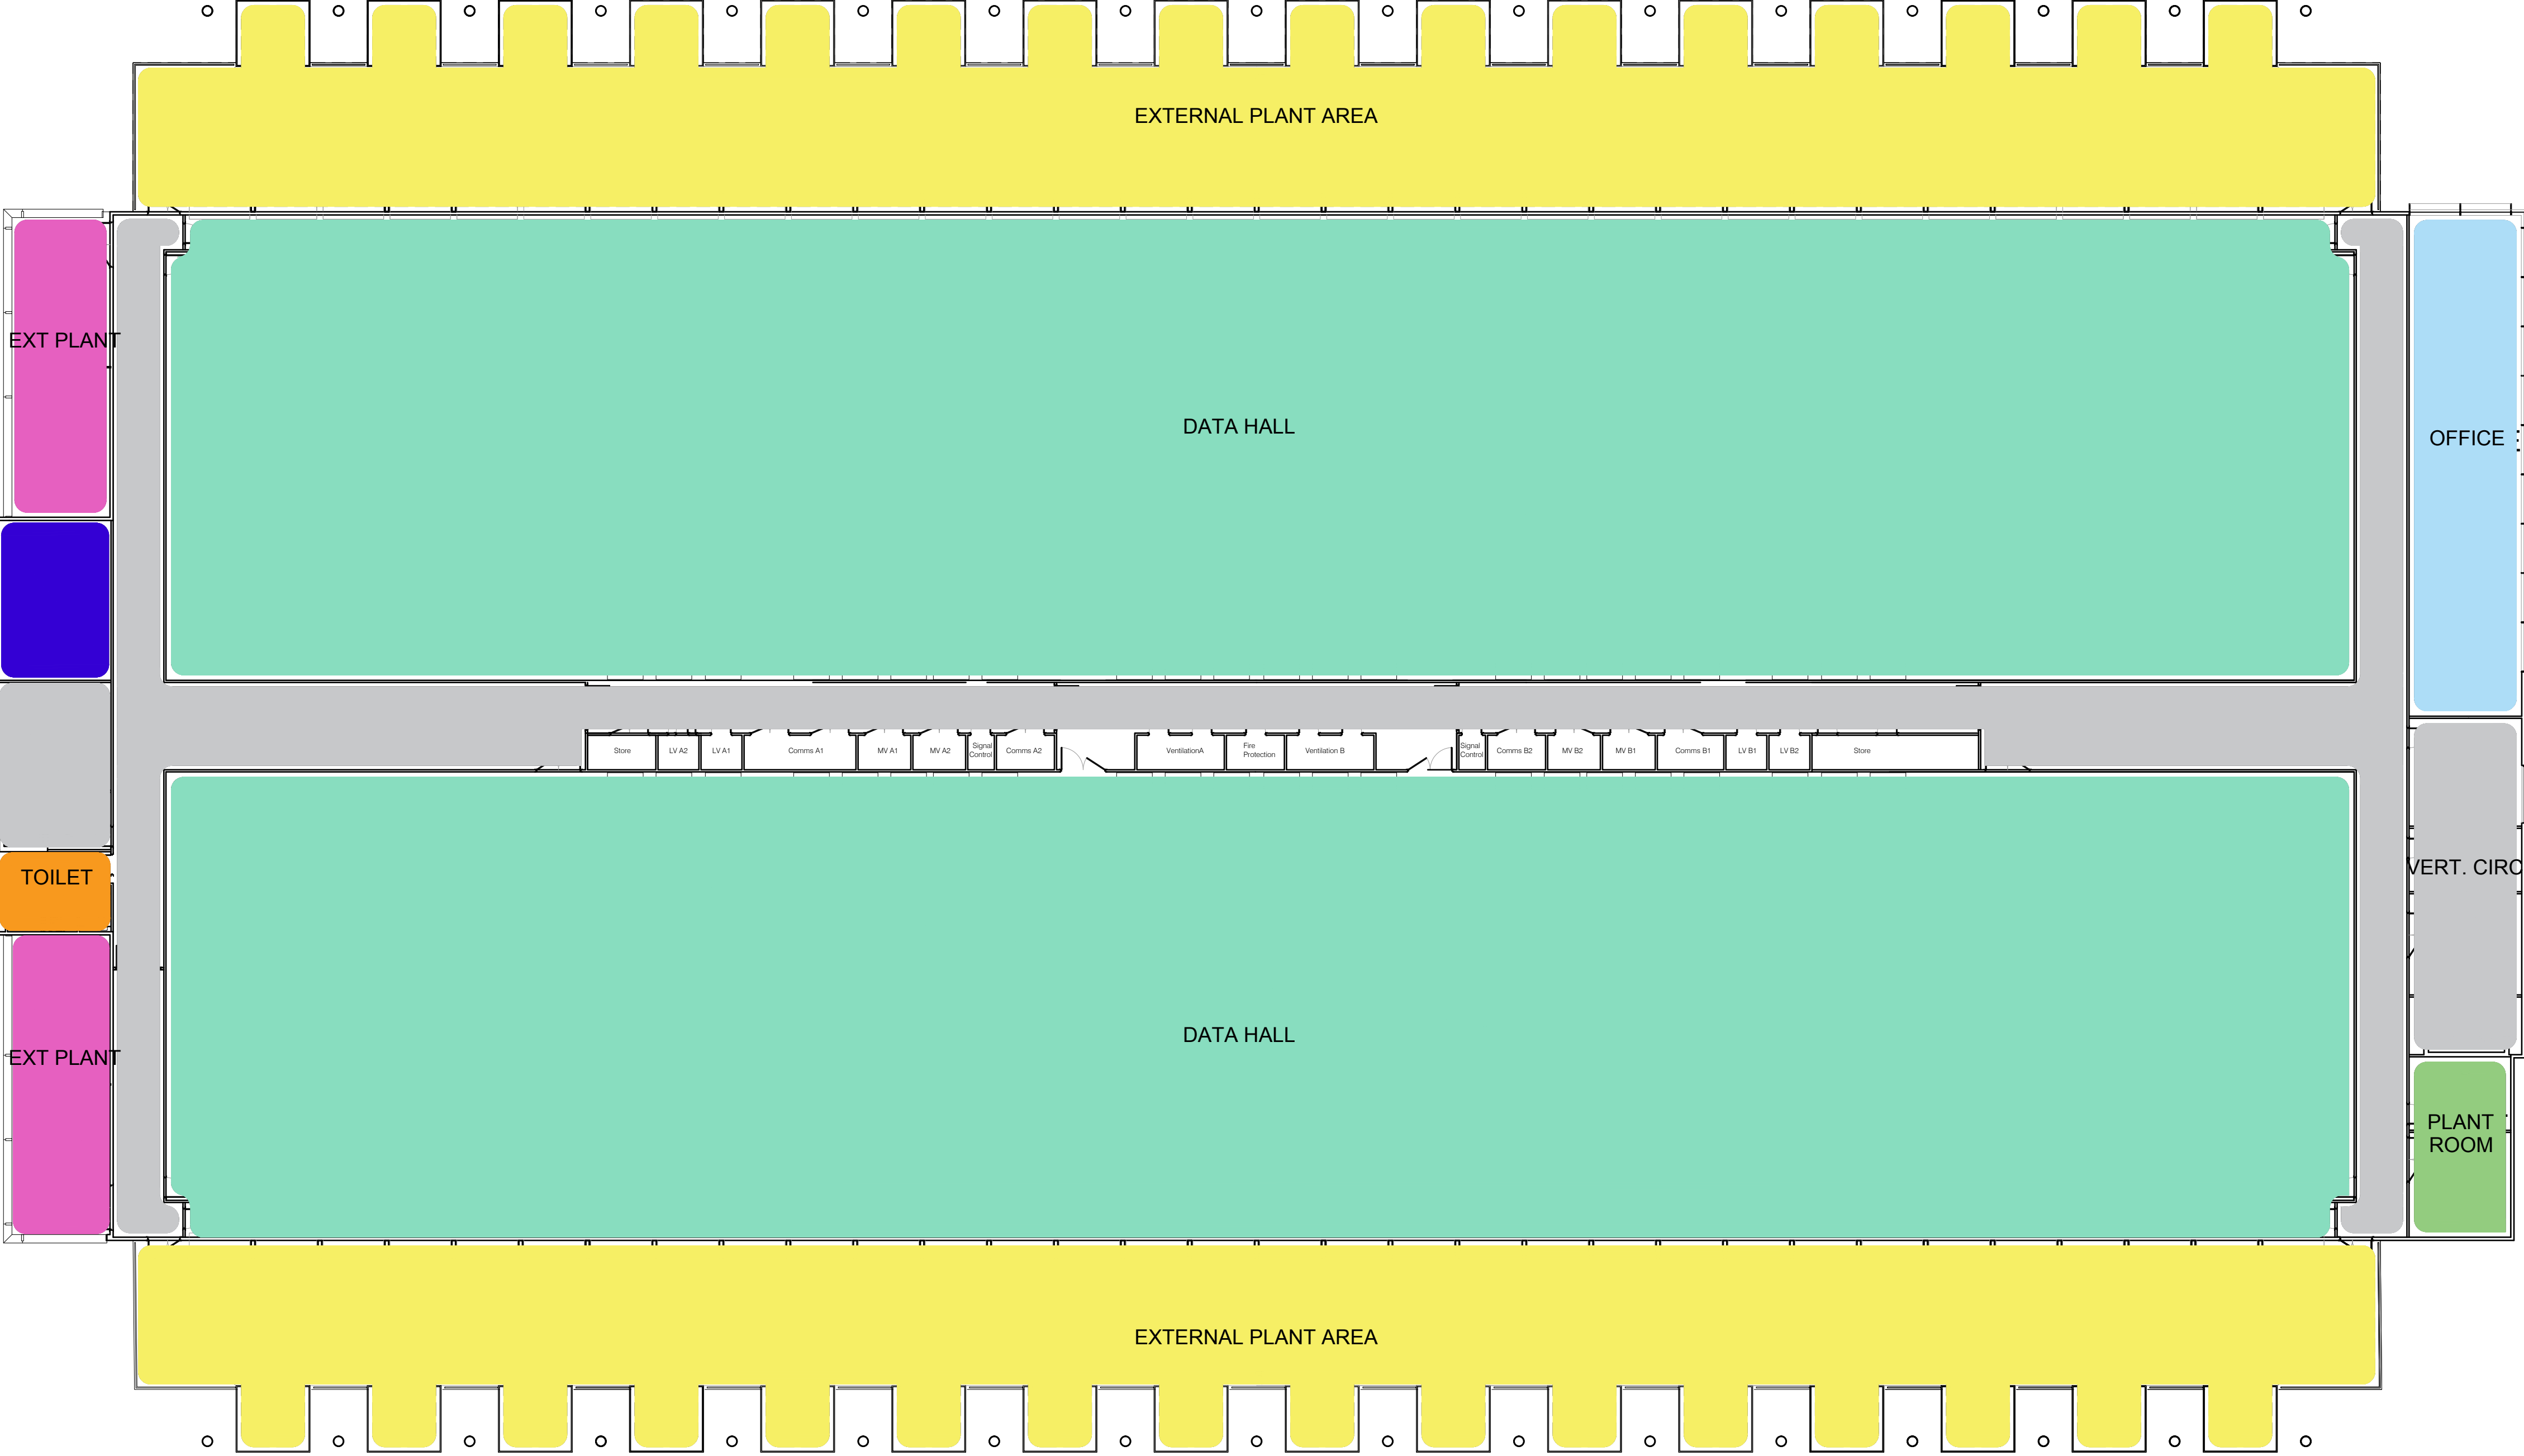

DATA HALL FLOOR PLAN

KEY: parameter room types

IT Space

External plant areas

Electrical plant rooms


Mechanical plant rooms

Office/Administration space

Toilet/Welfare facilities

Storage areas

Circulation

 

Revision	Notes	Date	Checked by	Project:	Client:
P01	Draft issue	22.10.2020	AN	Link Park Heathrow - Iver	LINK PARK LLP
				Date: 22.10.2020	Title: Indicative Layout
				Drawn: SA	Data Hall Floor Plan
				Checked: AN	Status: OUTLINE PLANNING
				Scale: 1:200 (@ A1)	Drawing: 0485 A03-114 Rev: P01

NWA

Nicholas Webb Architects plc
The Old Dairy
Harpendenbury Farm
Redbourn
Hertfordshire AL3 7QA
Tel: 01582 792 500