

Notes.

Contractors must verify all dimensions at the site before comencing any work.

No construction work before Local Authority consent, Planning Permission, Building Control approval and structural engineer confirmation.

All structural elements inc. joists, beams and columns to be confirmed by structural engineer.

Any discrepancies to be reported to us.

All drawings are to be read in conjunction with all relevant drawings and specifications.


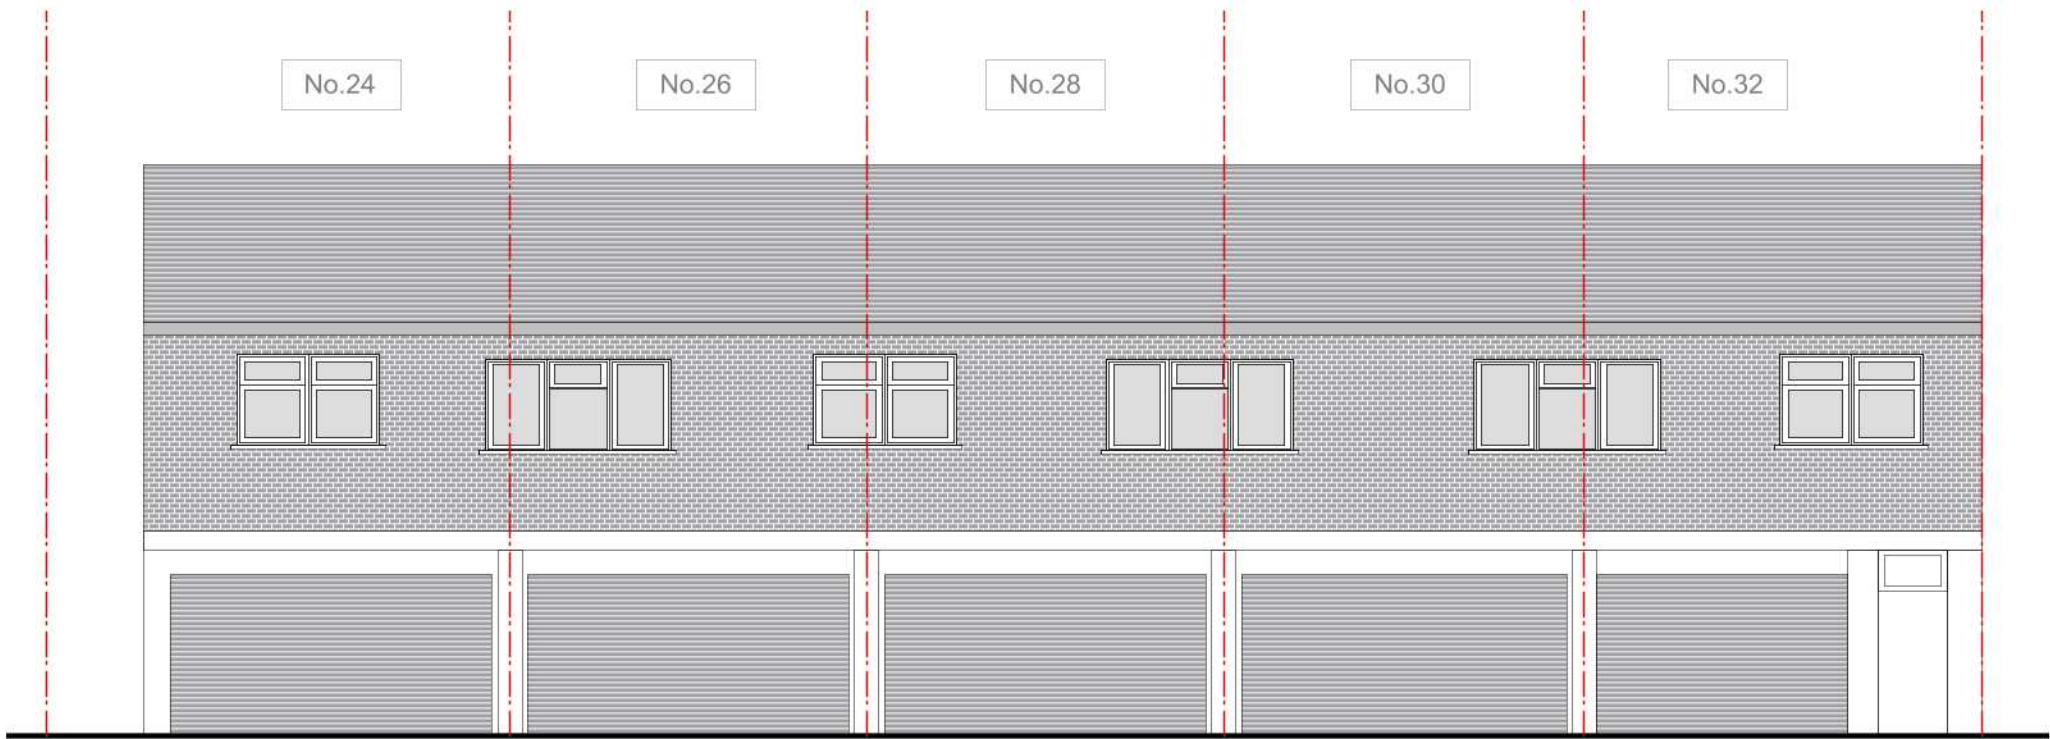


PHOTO OF THE EXISTING RETAIL SHOPS

 

Revision.	Description
-----------	-------------

YOUArchitecture Ltd

A 60 Pinkwell Lane. UB3 1PH
M +44 (0) 77 46 60 40 23
T +44 (0) 20 87 56 04 39
E youarchitecture@gmail.com

Project:
**24-32 Fairfield Road
UB7 8EX**

Client:

Drawing Title:
Existing Front Elevation

Dwg no:	Revision.	Date:
0082-EX-20	A	12.07.2019
Scale:	Drawn by:	Checked by:
1:100@A3p		