

Notes.


Contractors must verify all dimensions at the site before comencing any work.

No construction work before Local Authority consent, Planning Permission, Building Control approval and structural engineer confirmation.


All structural elements inc. joists, beams and columns to be confirmed by structural engineer.

Any discrepancies to be reported to us.

All drawings are to be read in conjunction with all relevant drawings and specifications.

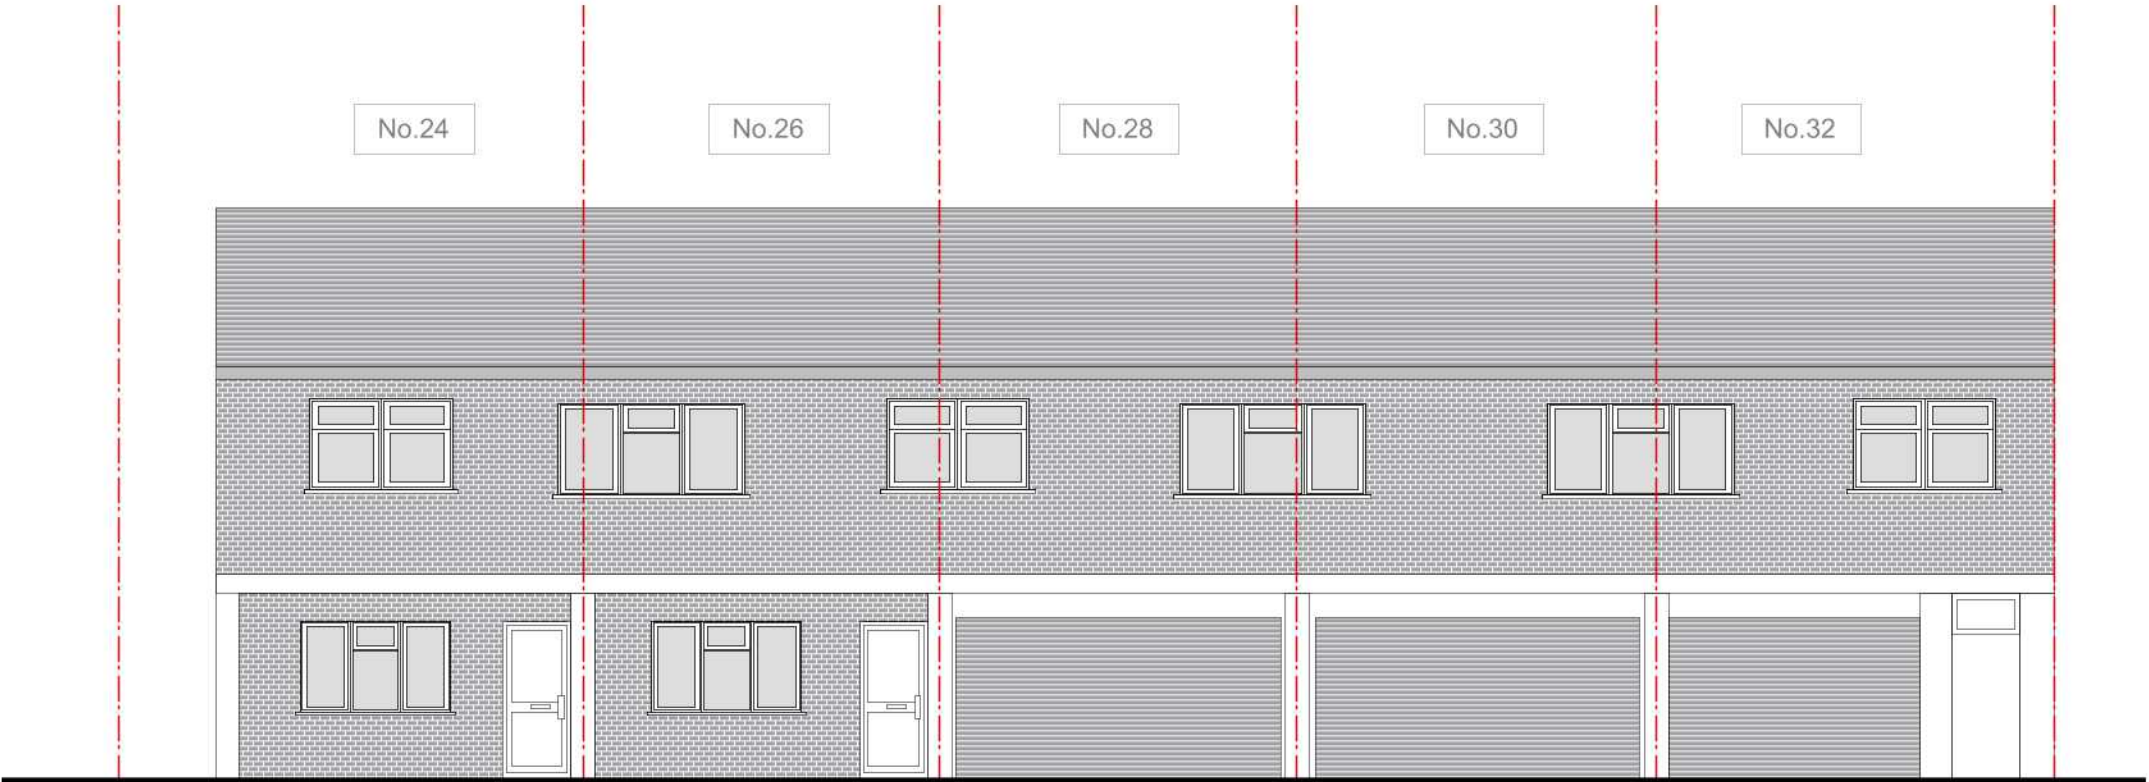

PHOTOS OF THE SIMILAR CONVERSION OF RETAIL SHOPS (A1) INTO RESIDENTIAL (C3) WHICH DEMONSTRATE THAT THE PRECEDENT IS ESTABLISHED.

 

Revision.	Description
-----------	-------------

YOUArchitecture Ltd

A 60 Pinkwell Lane. UB3 1PH
M +44 (0) 77 46 60 40 23
T +44 (0) 20 87 56 04 39
E youarchitecture@gmail.com

Project:
24-32 Fairfield Road
UB7 8EX

Client:

Drawing Title:

Proposed Front Elevation

Dwg no: 0082-PR-20	Revision: E	Date: 31.01.2020
Scale: 1:100@a3p	Drawn by:	Checked by: