




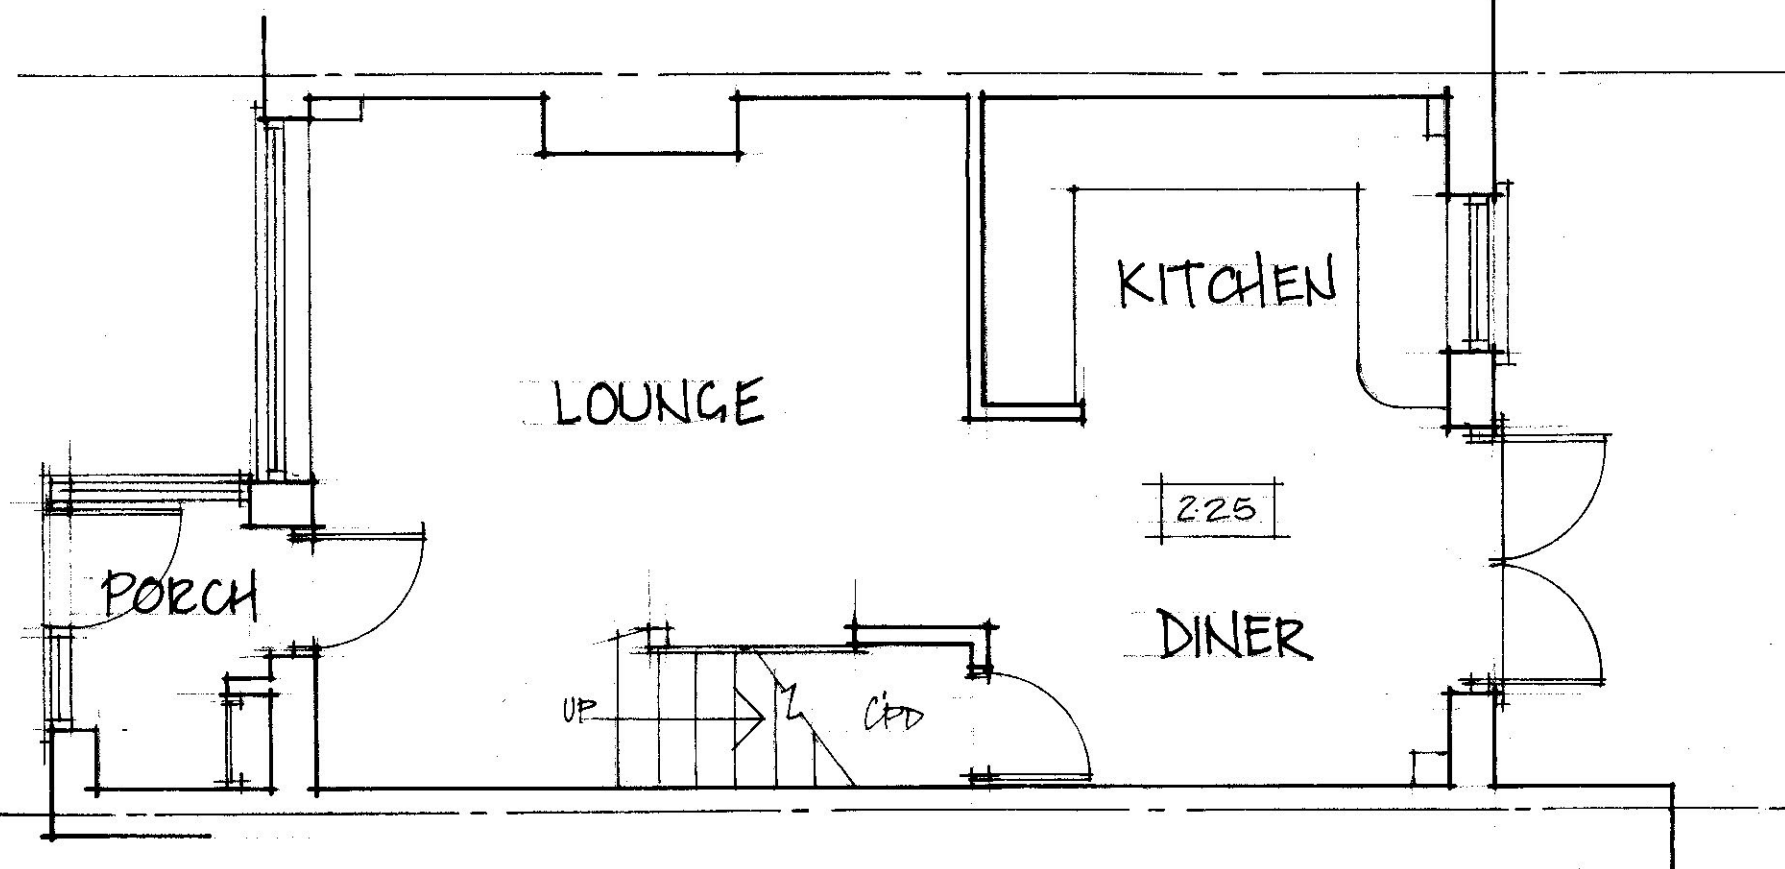

EXISTING GROUND FLOOR PLAN - 1:50

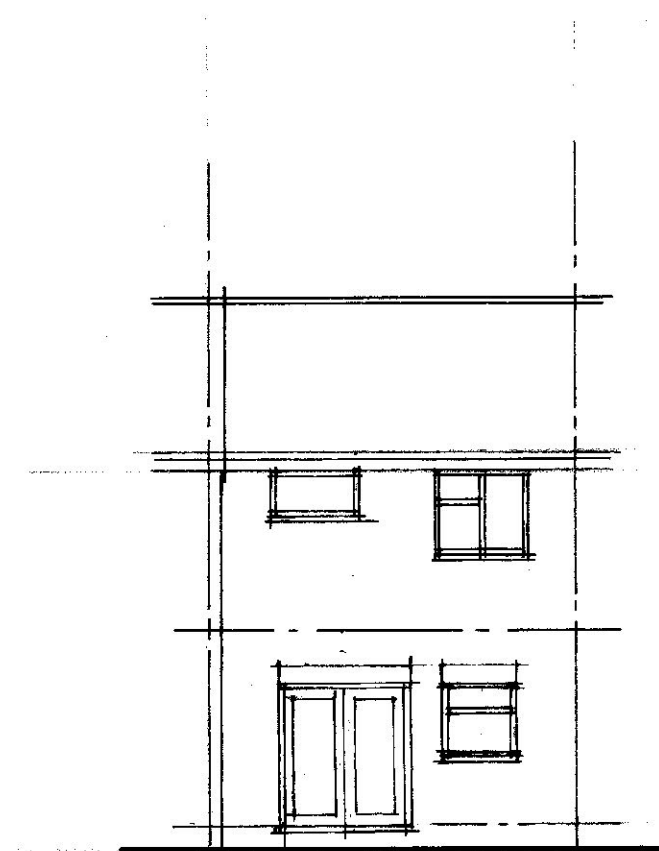

EXG. REAR ELEVATION - 1:100

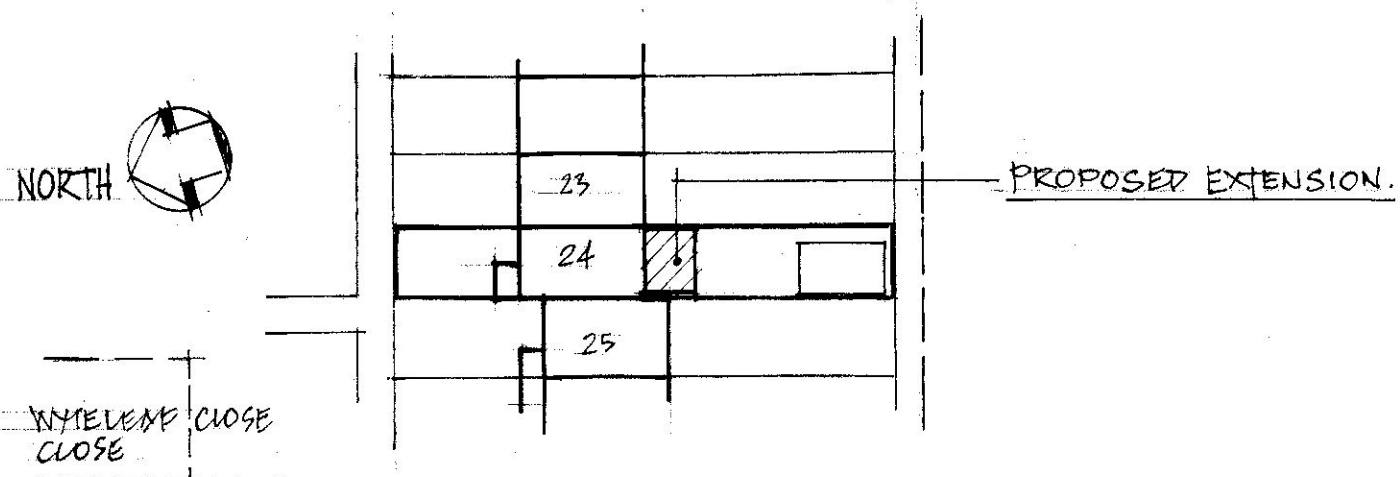


BLOCK PLAN - 1:500




SCALE BAR - 1:50

SURVEY AS EXISTING	MR M. QUTUB	M. BURNAND.
24 WYTELEAF CLOSE	SCALE: 1:50 1:100	
RUISLIP HA4 7SP	DRG: 0505/1	TEL: 07436115850
(L.B. HILLINGDON)		

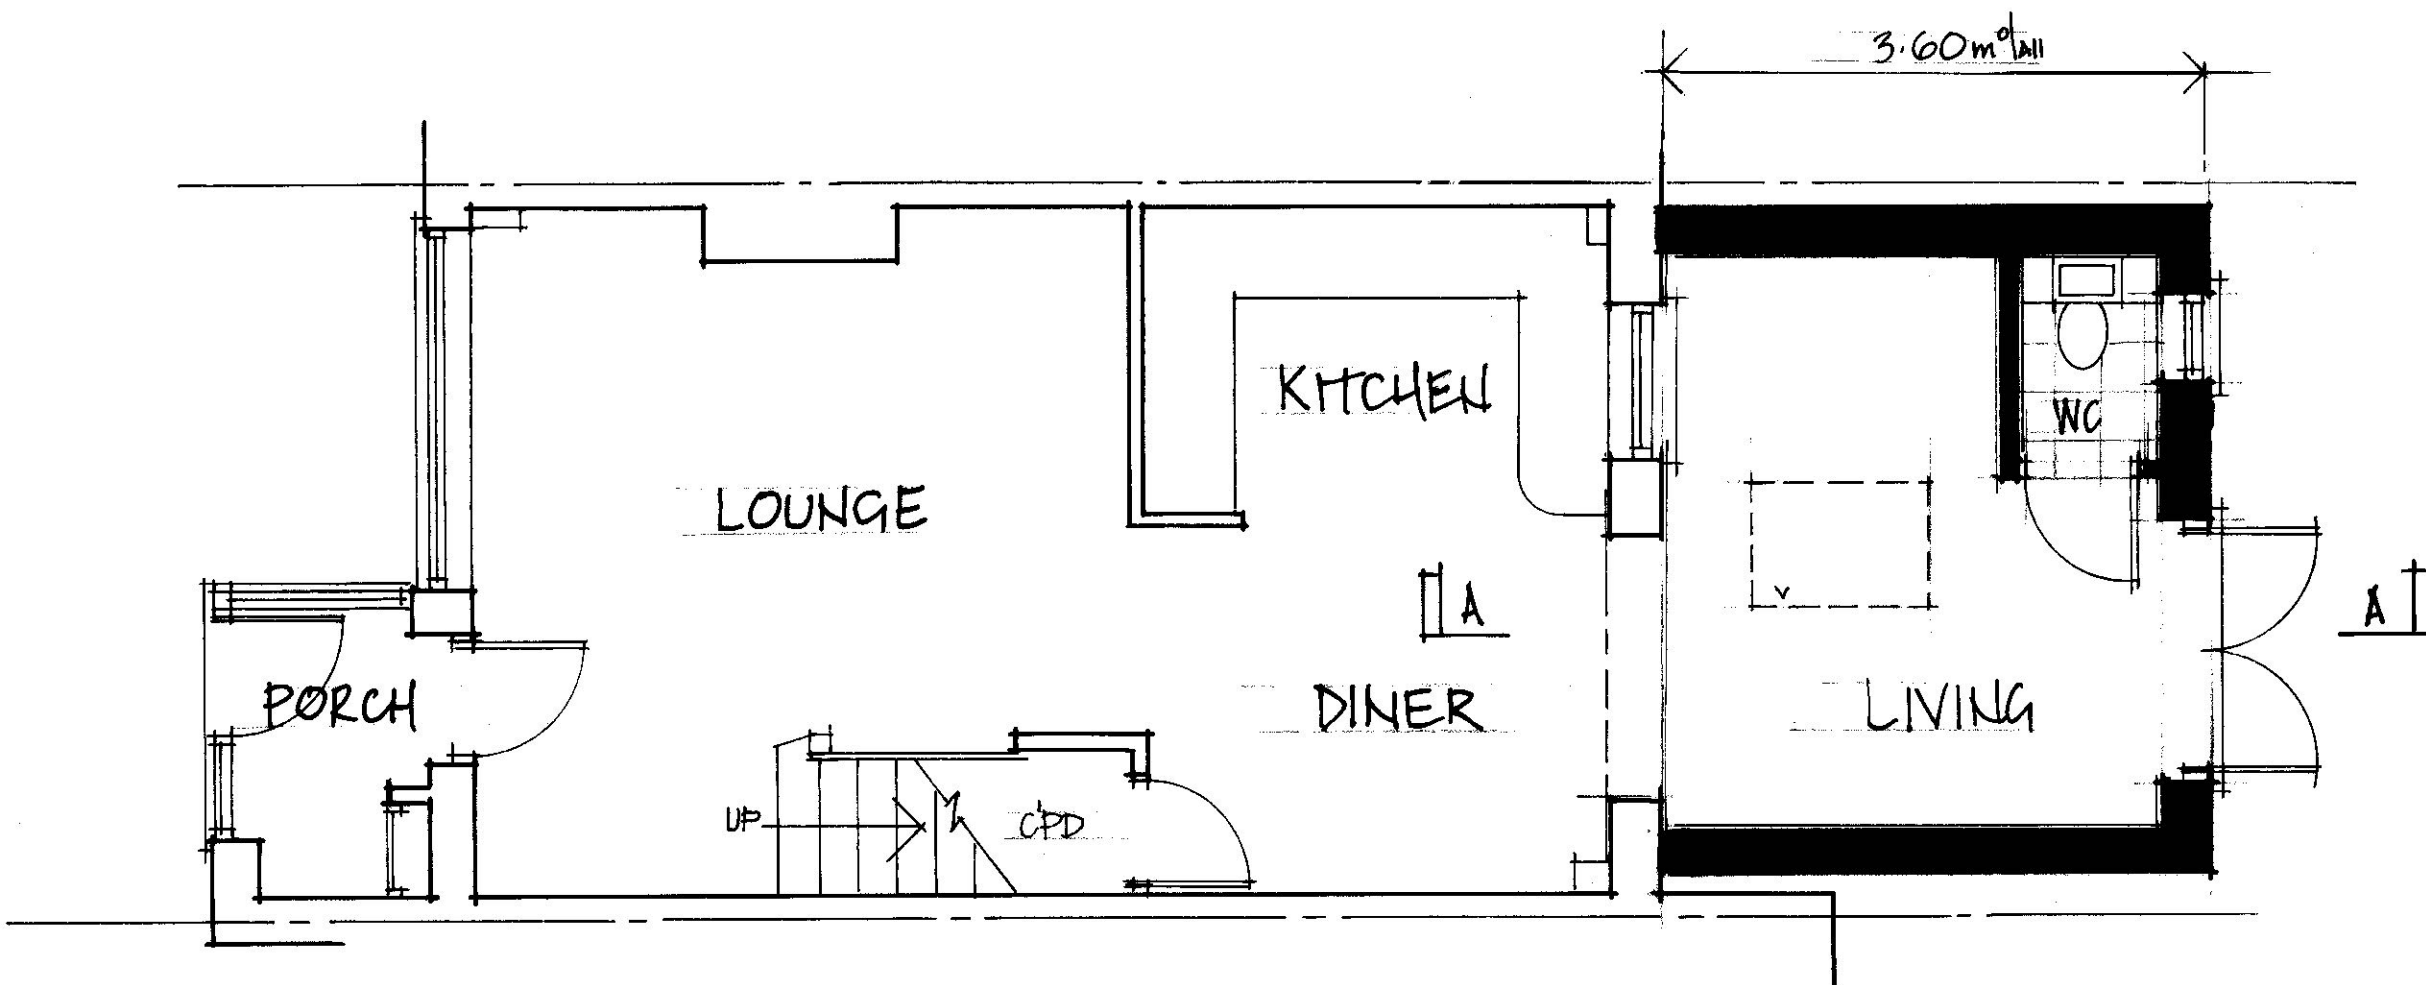


PROPOSED GROUND FLOOR PLAN - 1:50

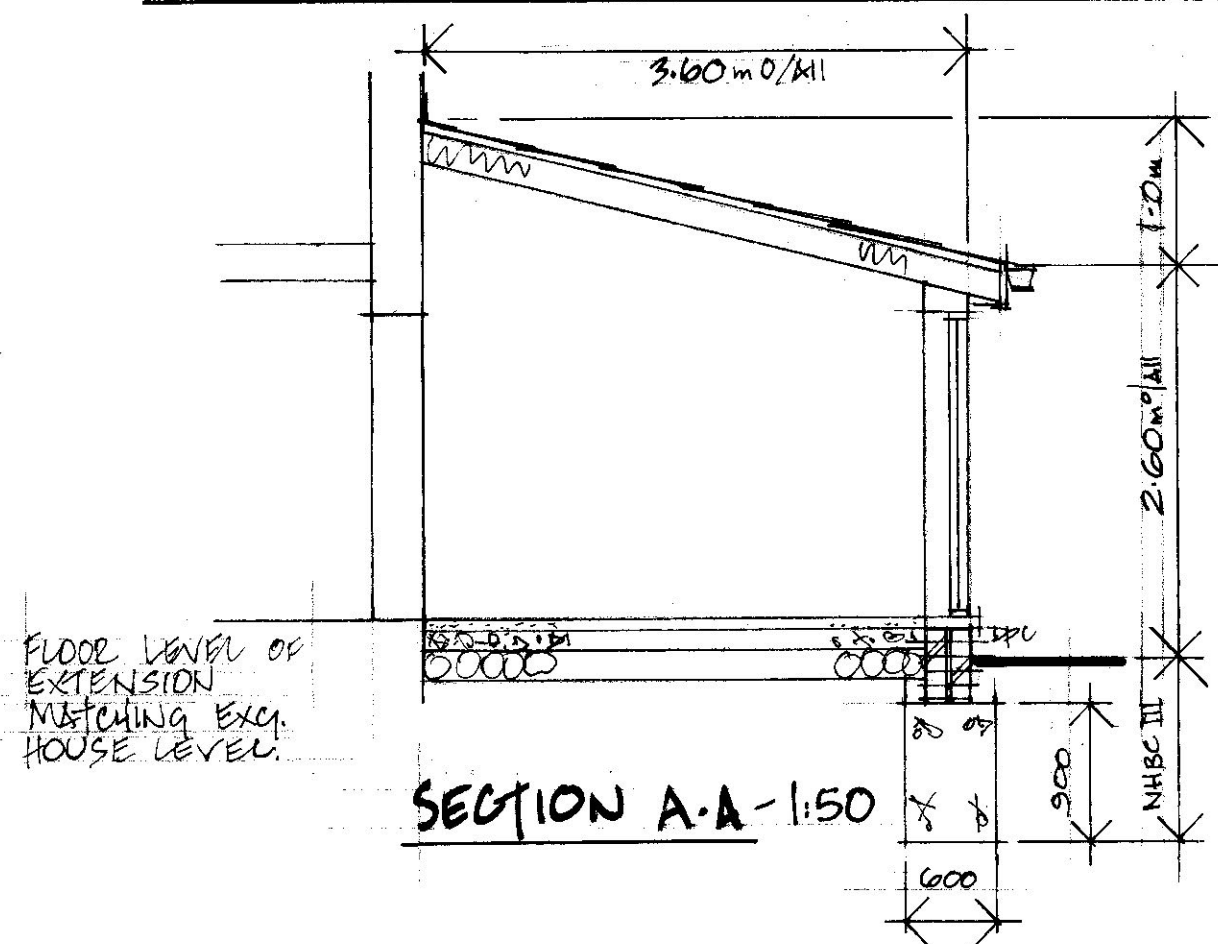


SCALE BAR - 1:50


REAR EXTENSION. 24 WYTELEAF CLOSE RUISLIP HA4 7SP	MR M. QUTUB	M. BURNAND.
	SCALE: 1:50, 1:100	
	DRG: 0505/2	TEL: 07436 115850

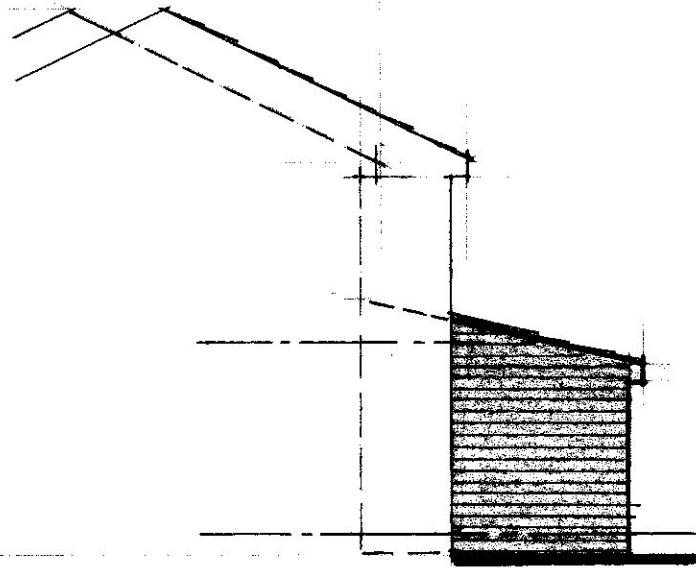

SIDE - 1:100

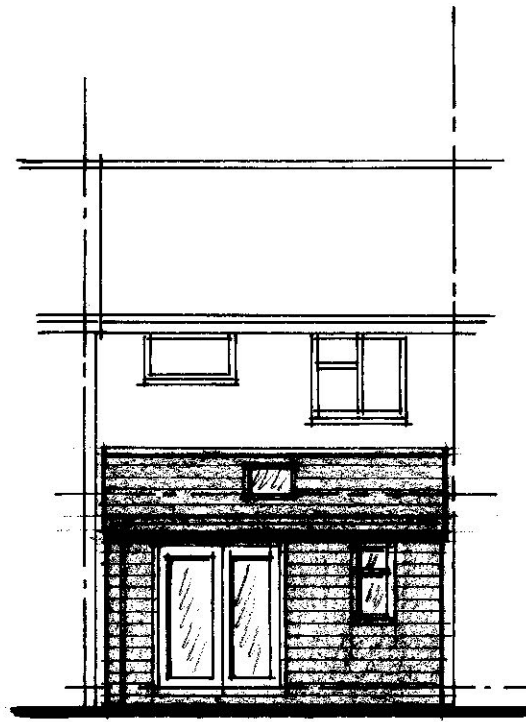

REAR - 1:100

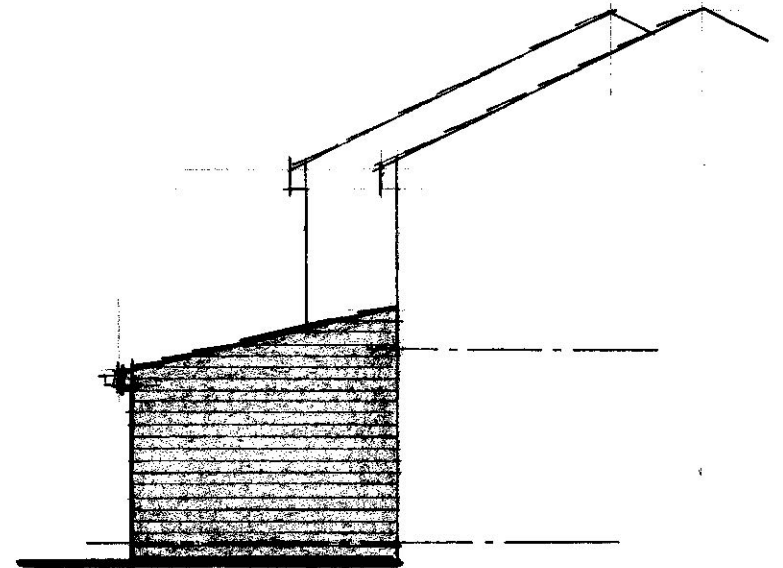

SIDE - 1:100

EXTERNAL FINISHES
MATCHING EXG. STRUCTURE

'VELUX' ROOF WINDOW NOT
PROJECTING MORE THAN
150mm ABOVE PLAN/SLOPE
OF ROOF.

PROPOSED ELEVATIONS - 1:100



SCALE BAR - 1:100

REAR EXTENSION.	MR. M. QUTUB	M. BURNAND.
24 WYTELEAF CLOSE, RUISLIP, HA4 7SP	SCALE: 1:100	
	DRG: 0505/3	TEL: 07436 115850