




MICHAEL OAKES ARCHITECTS LTD.

Michael Oakes (Director) B.A. Hons Arch, Dipl. Arch, Registered Architect
Liam Whitfield B.A. Hons Arch, M.A. Arch, PgDip, Registered Architect

REGISTERED ARCHITECTS, DESIGNERS + ILLUSTRATORS
Telephone: 01895 235089 - E-mail: michaeloakesarchitect@googlemail.com

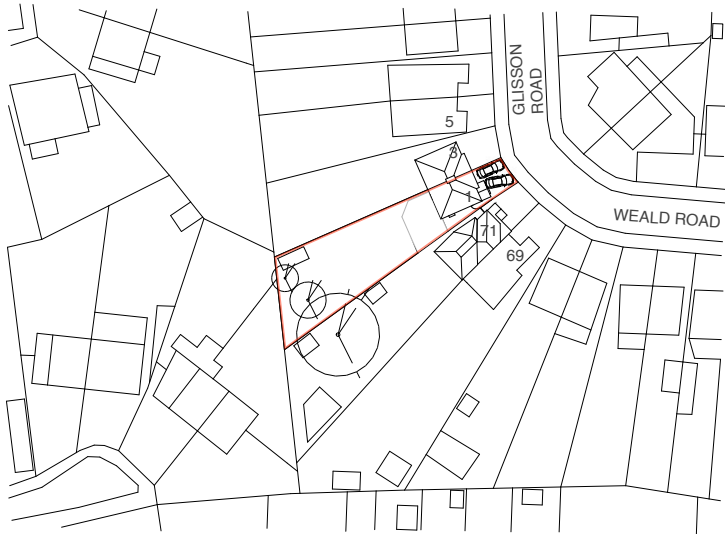

Site Location Plan

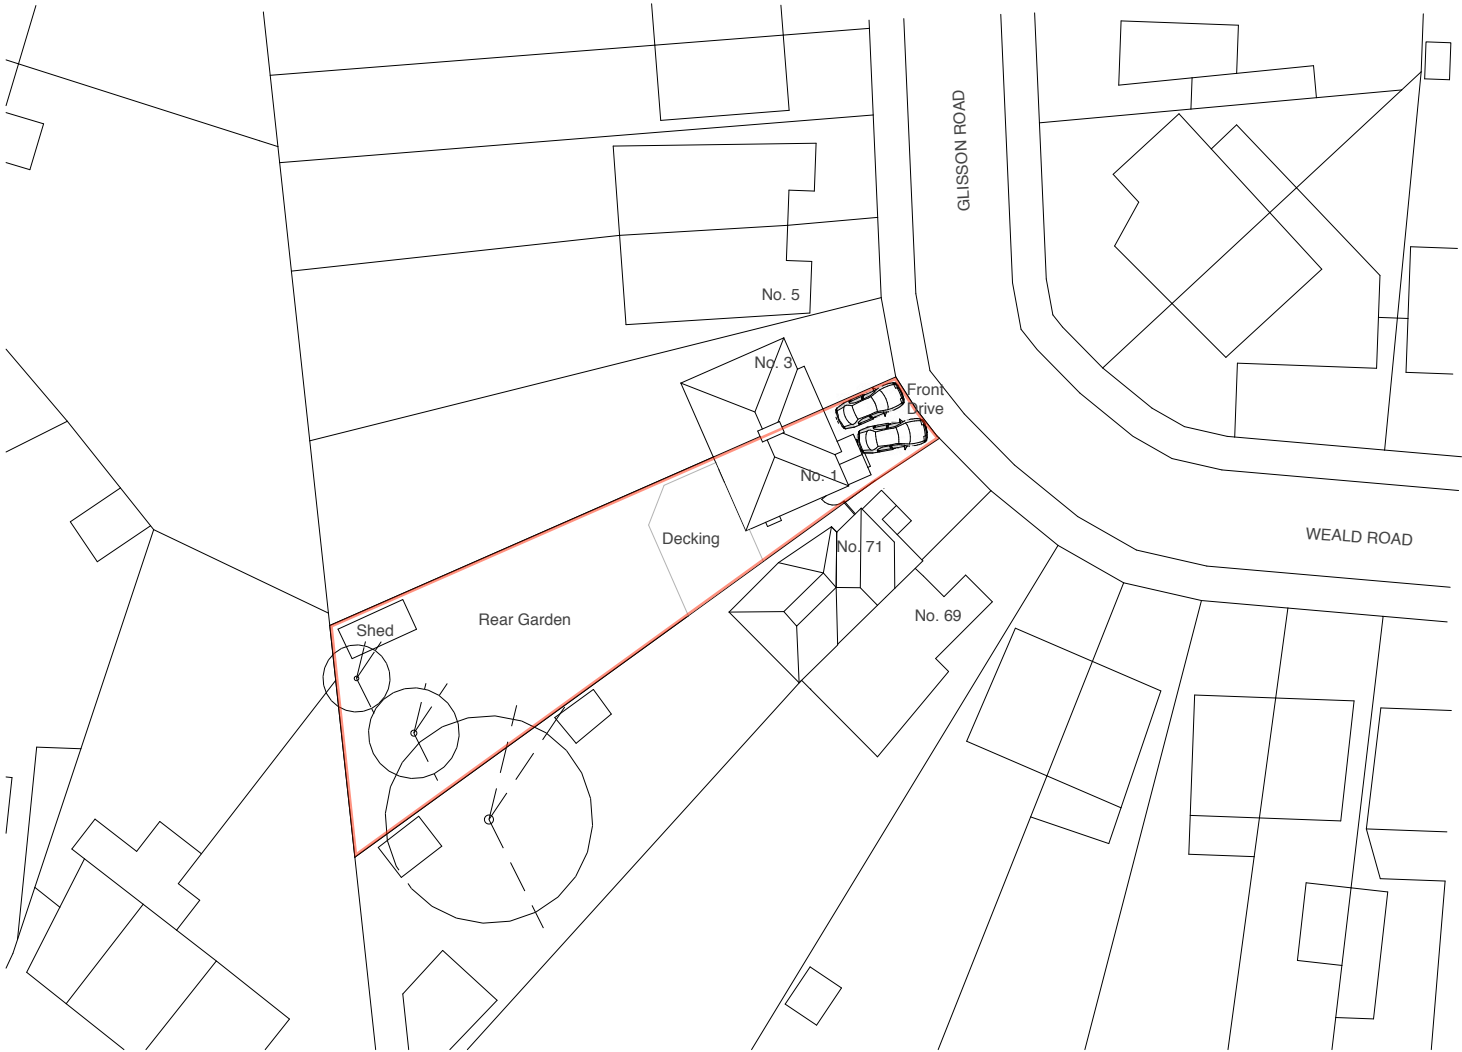 

Block Plan



Address	Client	Date
1 Glisson Road, Hillingdon, UB10 0HH	Stuart Shale	March 2019

Drawing Title
Location + Block Plan

Project no. / Stage /	Drawing no. / Revision
0241- PLA-	01_A
Revision notes:	Drawn by: LW
A - First Issue	

MICHAEL OAKES ARCHITECTS LTD.

Michael Oakes (Director) B.A. Hons Arch, Dipl. Arch, Registered Architect
Liam Whitfield B.A. Hons Arch, M.A. Arch, PgDip, Registered Architect

REGISTERED ARCHITECTS, DESIGNERS + ILLUSTRATORS
Telephone: 01895 235089 - E-mail: michaeloakesarchitect@googlemail.com



View of rear of the property from the garden



View of no. 3 from the decking area of no. 1



View of no. 71 from the decking area of no. 1




Eaves detail of the property



Side access between no. 71 and no. 1



Gates at the side access

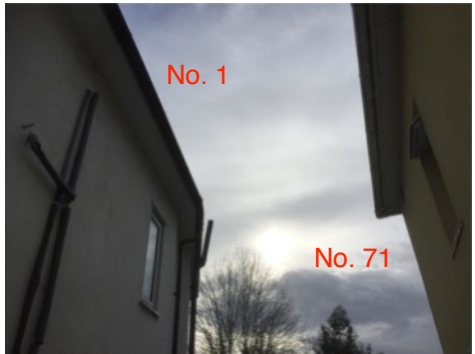

Trees in the rear garden



Address	Client	Date
1 Glisson Road, Hillingdon, UB10 0HH	Stuart Shale	March 2019

Drawing Title	Project no. / Stage /	Drawing no. / Revision
Site Photos Photos Taken on 14.03.19	0241- PLA-	02_A
Revision notes:	Drawn by: LW	
A - First Issue		

MICHAEL OAKES ARCHITECTS LTD.

Michael Oakes (Director) B.A. Hons Arch, Dipl. Arch, Registered Architect
Liam Whitfield B.A. Hons Arch, M.A. Arch, PgDip, Registered Architect

REGISTERED ARCHITECTS, DESIGNERS + ILLUSTRATORS
Telephone: 01895 235089 - E-mail: michaeloakesarchitect@googlemail.com



Distance between the porch and side boundary as well as rainwater drainage to the side



View of the side access looking towards the garden



View of the front elevation of no. 1



Step up to the front door of the property



Threshold between the rear decking area and the kitchen




View from Glisson Road of the property


Address	Client	Date
1 Glisson Road, Hillingdon, UB10 0HH	Stuart Shale	March 2019

Drawing Title
Site Photos
Photos Taken on XX.XX.18


Project no. / Stage /	Drawing no. / Revision
0241- PLA-	03_A
Revision notes:	Drawn by: LW
A - First Issue	

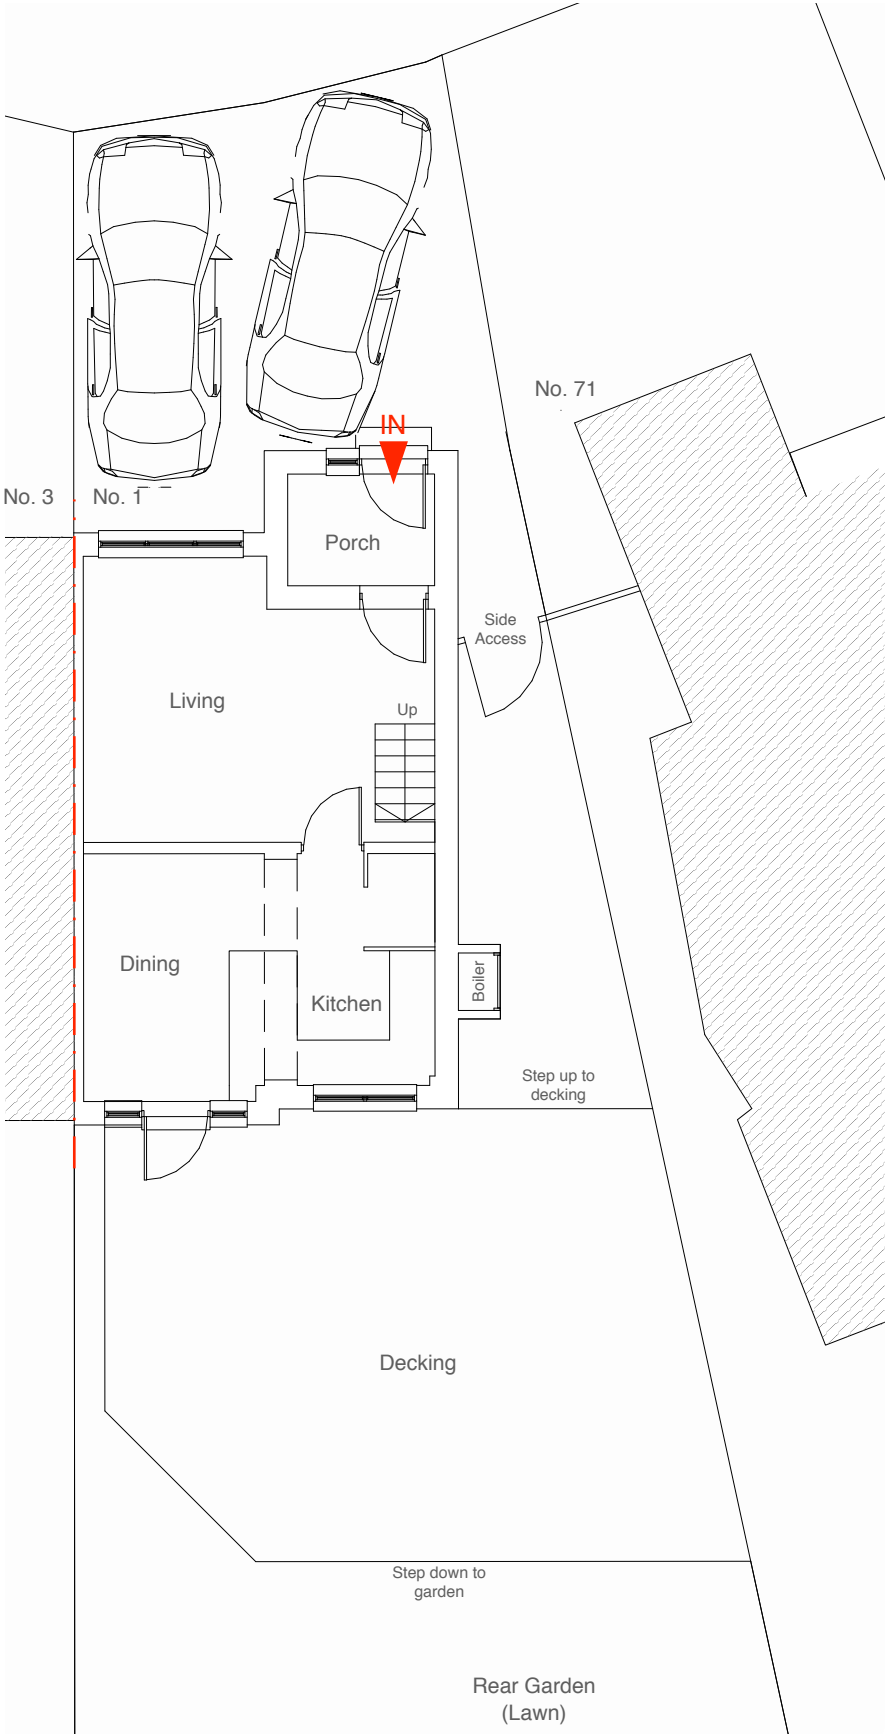

Existing Ground Floor Plan

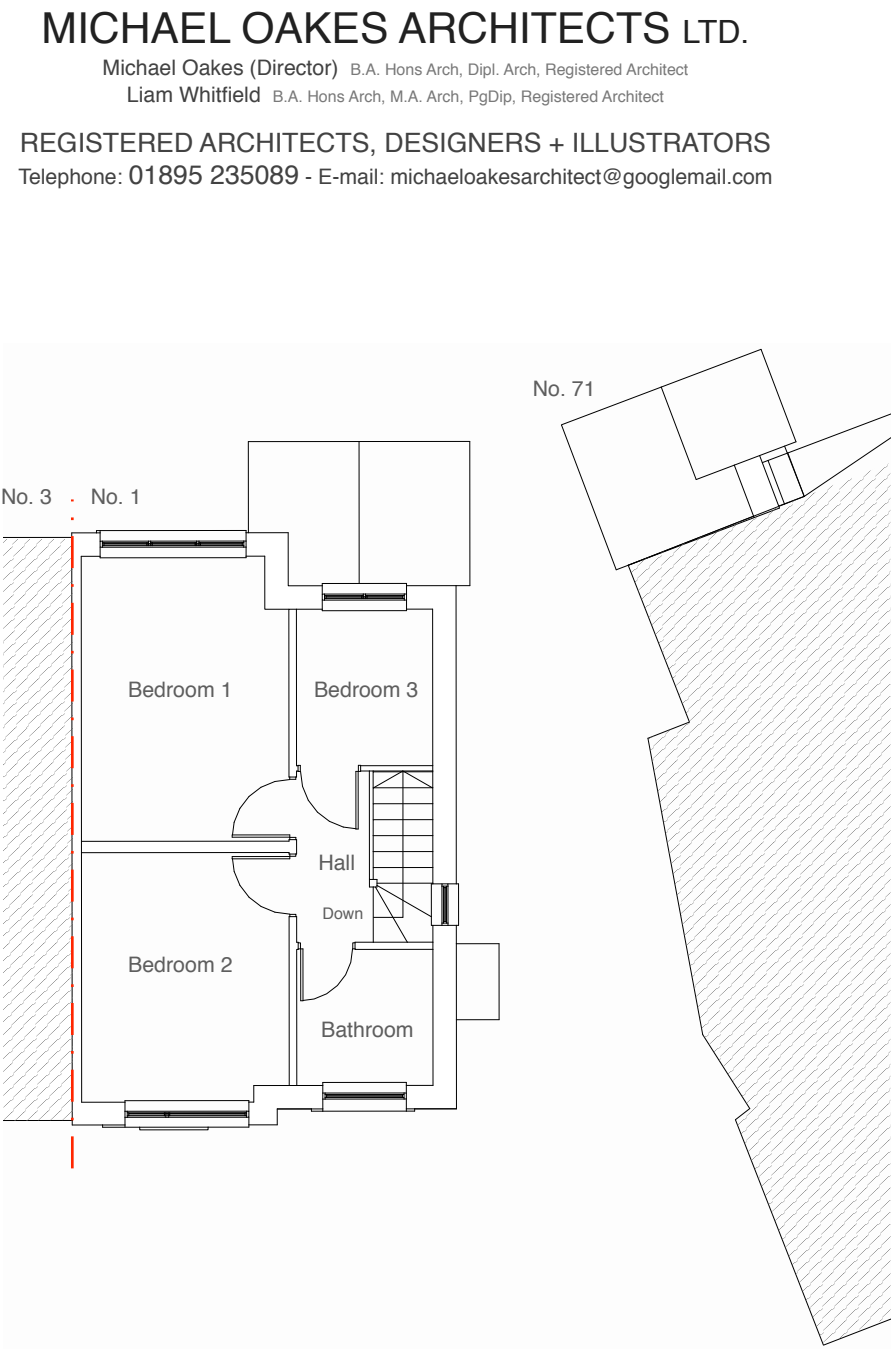


Existing First Floor Plan

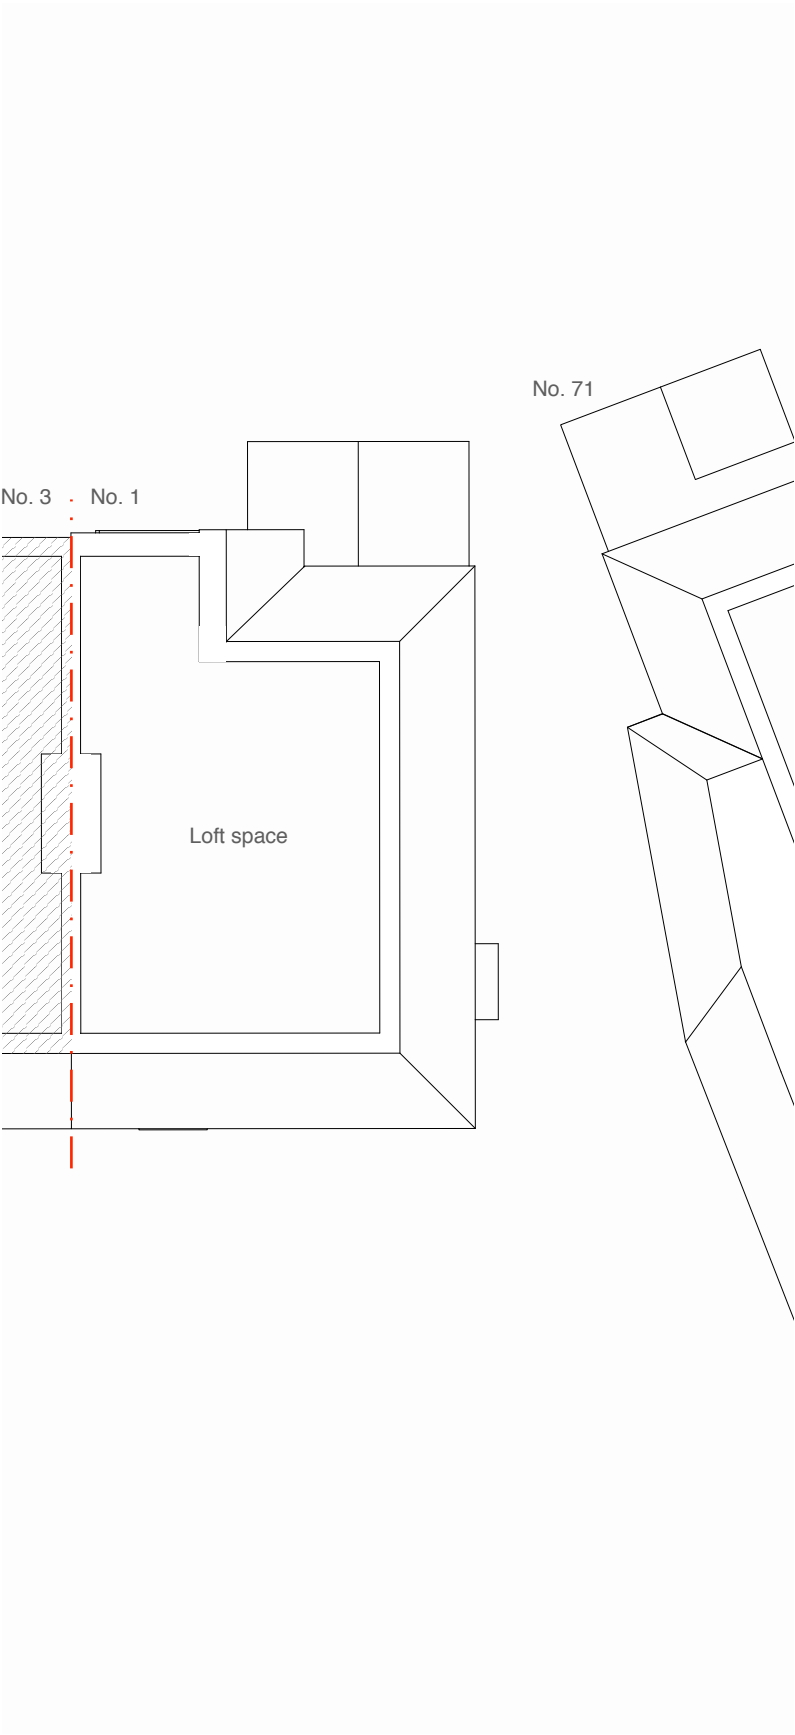

Existing Loft Plan

Address Client Date
1 Glisson Road, Stuart Shale March 2019
Hillingdon, UB10 0HH

 


Drawing Title
Existing
Floor Plans

Project no. / Stage / Drawing no. / Revision
0241- PLA- 04_A
Revision notes: Drawn by: LW
A - First Issue

MICHAEL OAKES ARCHITECTS LTD.

Michael Oakes (Director) B.A. Hons Arch, Dipl. Arch, Registered Architect
Liam Whitfield B.A. Hons Arch, M.A. Arch, PgDip, Registered Architect

REGISTERED ARCHITECTS, DESIGNERS + ILLUSTRATORS
Telephone: 01895 235089 - E-mail: michaeloakesarchitect@googlemail.com

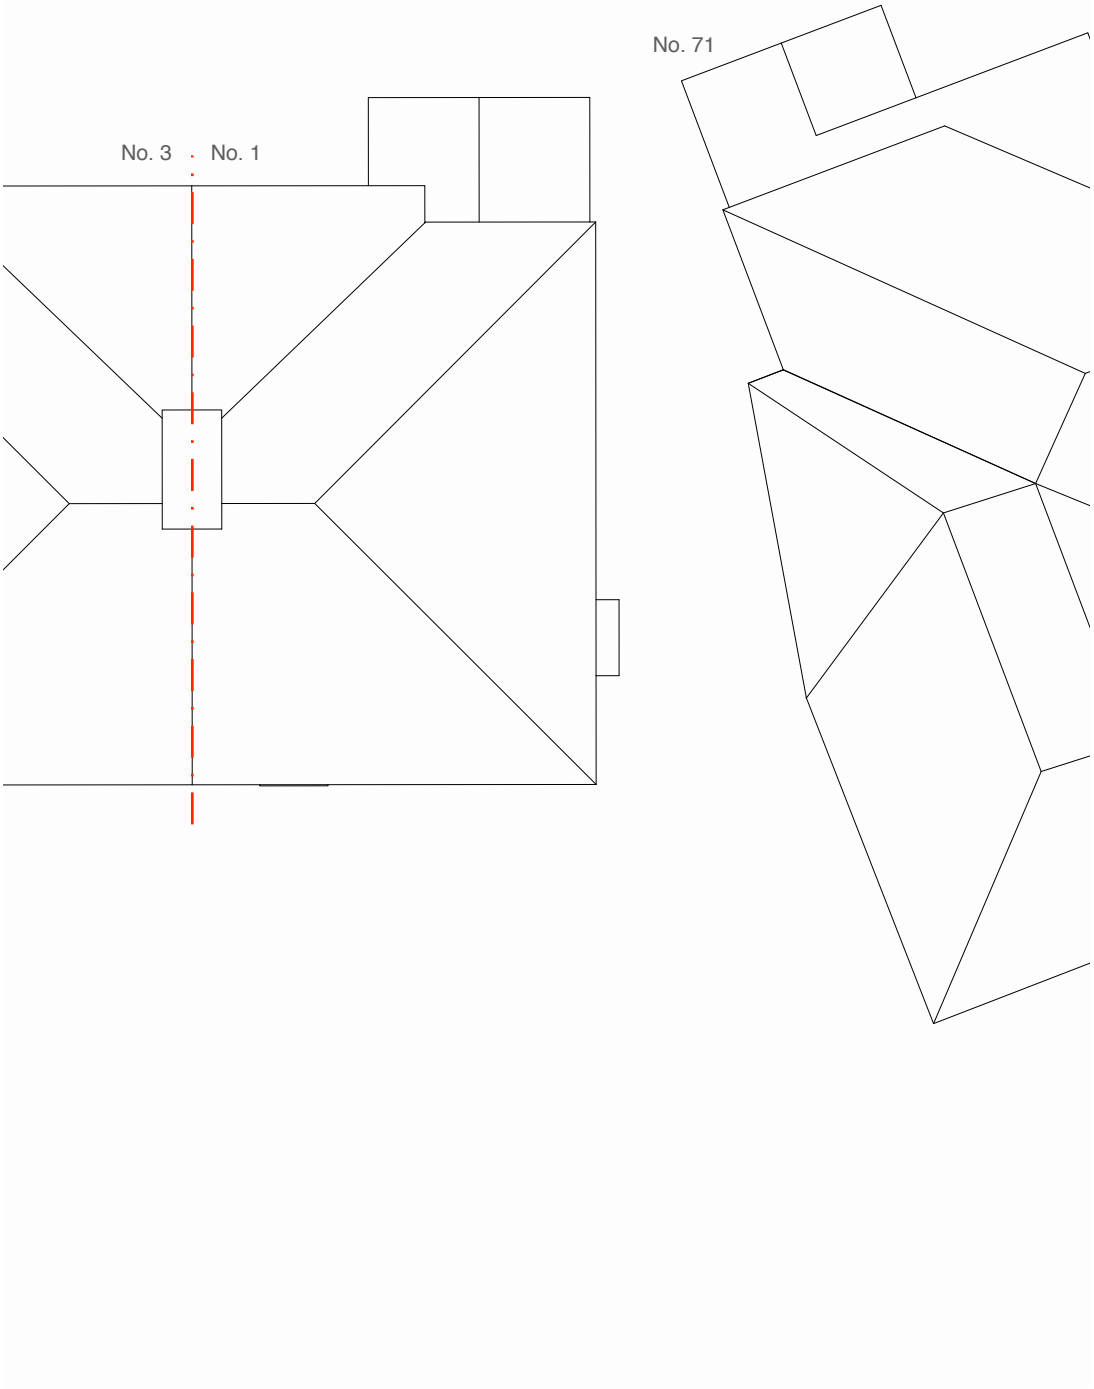

Existing Roof Plan

Address	Client	Date
1 Glisson Road, Hillingdon, UB10 0HH	Stuart Shale	March 2019



1:100 @ A3

0 1 2 3 4 5 10m

Drawing Title
Existing Roof Plan

Project no. / Stage /	Drawing no. / Revision
0241- PLA-	05_A
Revision notes:	Drawn by: LW
A - First Issue	

MICHAEL OAKES ARCHITECTS LTD.

Michael Oakes (Director) B.A. Hons Arch, Dipl. Arch, Registered Architect
Liam Whitfield B.A. Hons Arch, M.A. Arch, PgDip, Registered Architect

REGISTERED ARCHITECTS, DESIGNERS + ILLUSTRATORS


Telephone: 01895 235089 - E-mail: michaeloakesarchitect@googlemail.com




Existing Front Elevation



Existing Rear Elevation

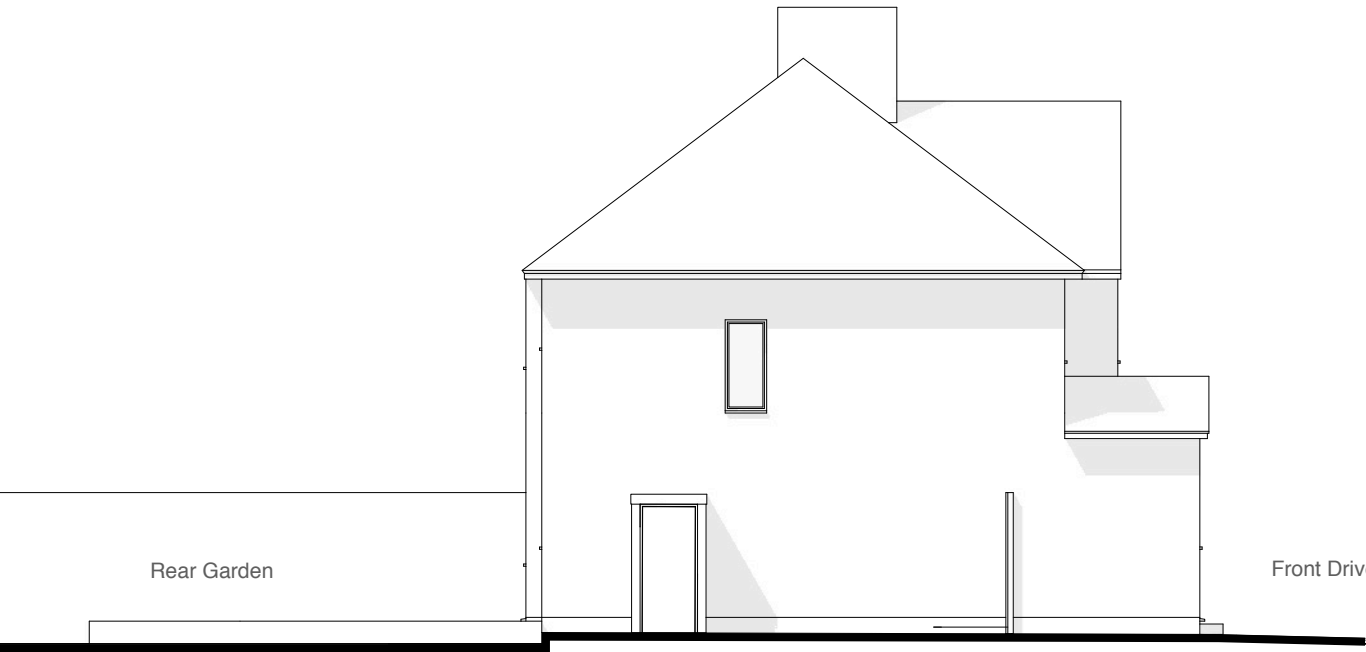

Existing Side Elevation

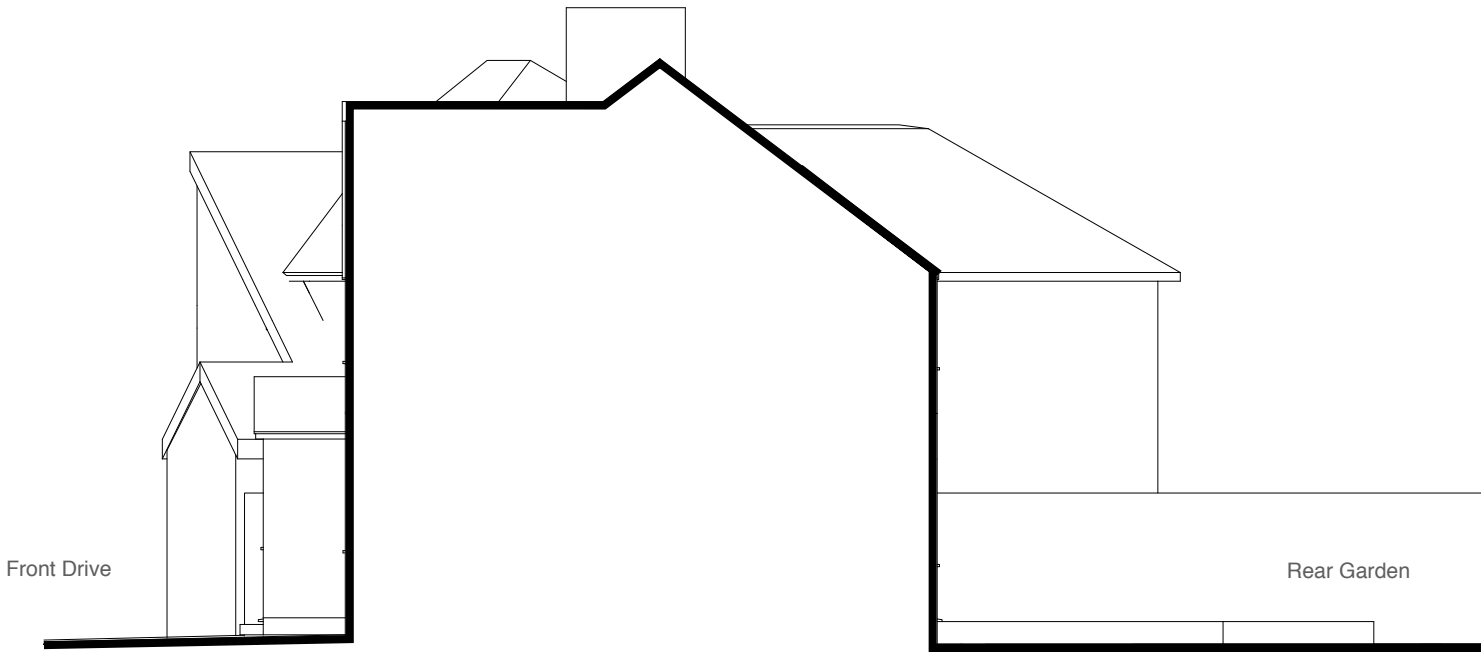

Existing Section through no. 1 and 3

Address Client Date

1 Glisson Road, Stuart Shale March 2019
Hillingdon, UB10 0HH

1:100 @ A3

0 1 2 3 4 5 10m

Drawing Title

Existing Elevations

Project no. / Stage / Drawing no. / Revision

0241- PLA- 06_A

Revision notes: Drawn by: LW



A - First Issue

MICHAEL OAKES ARCHITECTS LTD.

Michael Oakes (Director) B.A. Hons Arch, Dipl. Arch, Registered Architect
Liam Whitfield B.A. Hons Arch, M.A. Arch, PgDip, Registered Architect

REGISTERED ARCHITECTS, DESIGNERS + ILLUSTRATORS

Telephone: 01895 235089 - E-mail: michaeloakesarchitect@googlemail.com

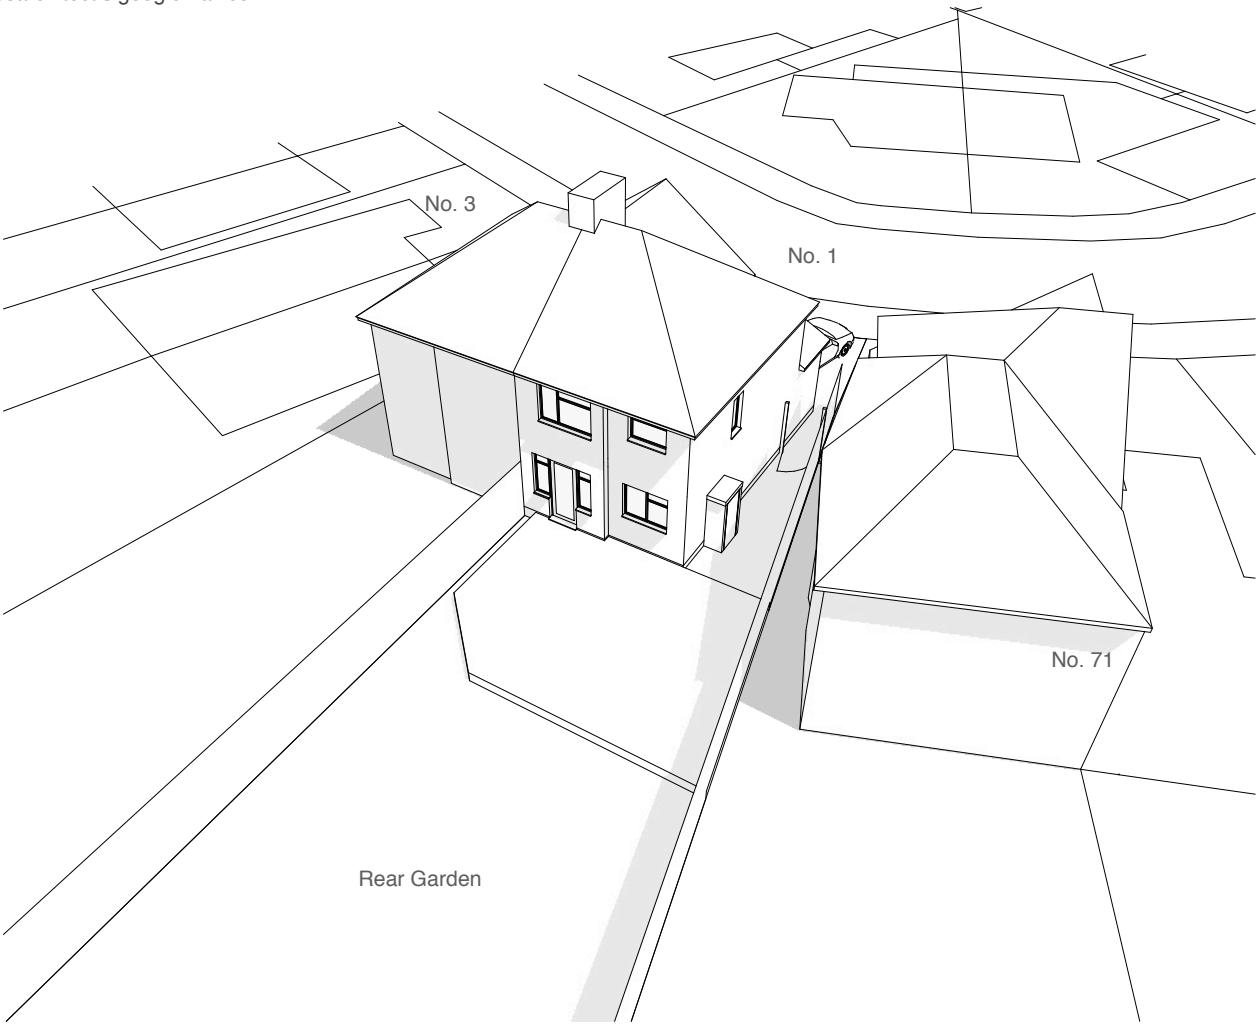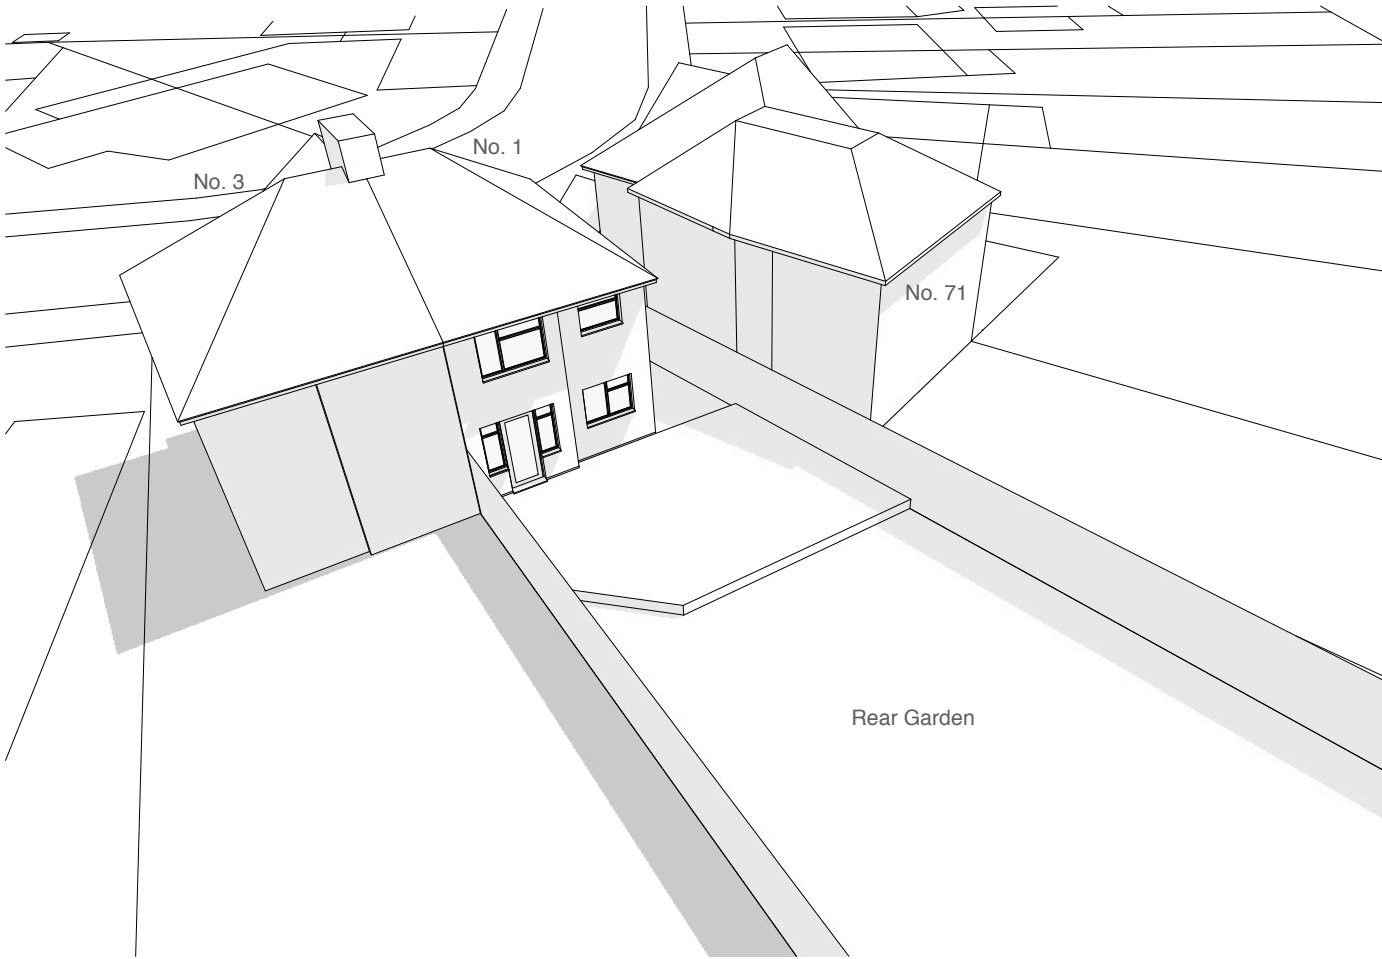

Existing 3D birds eye views of the property



Existing perspective view from the rear garden of the propoerty

Address	Client	Date
1 Glisson Road, Hillingdon, UB10 0HH	Stuart Shale	March 2019


Drawing Title
Existing 3D Views

Project no. / Stage /	Drawing no. / Revision
0241- PLA-	07_A
Revision notes:	Drawn by: LW
A - First Issue	

MICHAEL OAKES ARCHITECTS LTD.

Michael Oakes (Director) B.A. Hons Arch, Dipl. Arch, Registered Architect
Liam Whitfield B.A. Hons Arch, M.A. Arch, PgDip, Registered Architect

REGISTERED ARCHITECTS, DESIGNERS + ILLUSTRATORS
Telephone: 01895 235089 - E-mail: michaeloakesarchitect@googlemail.com

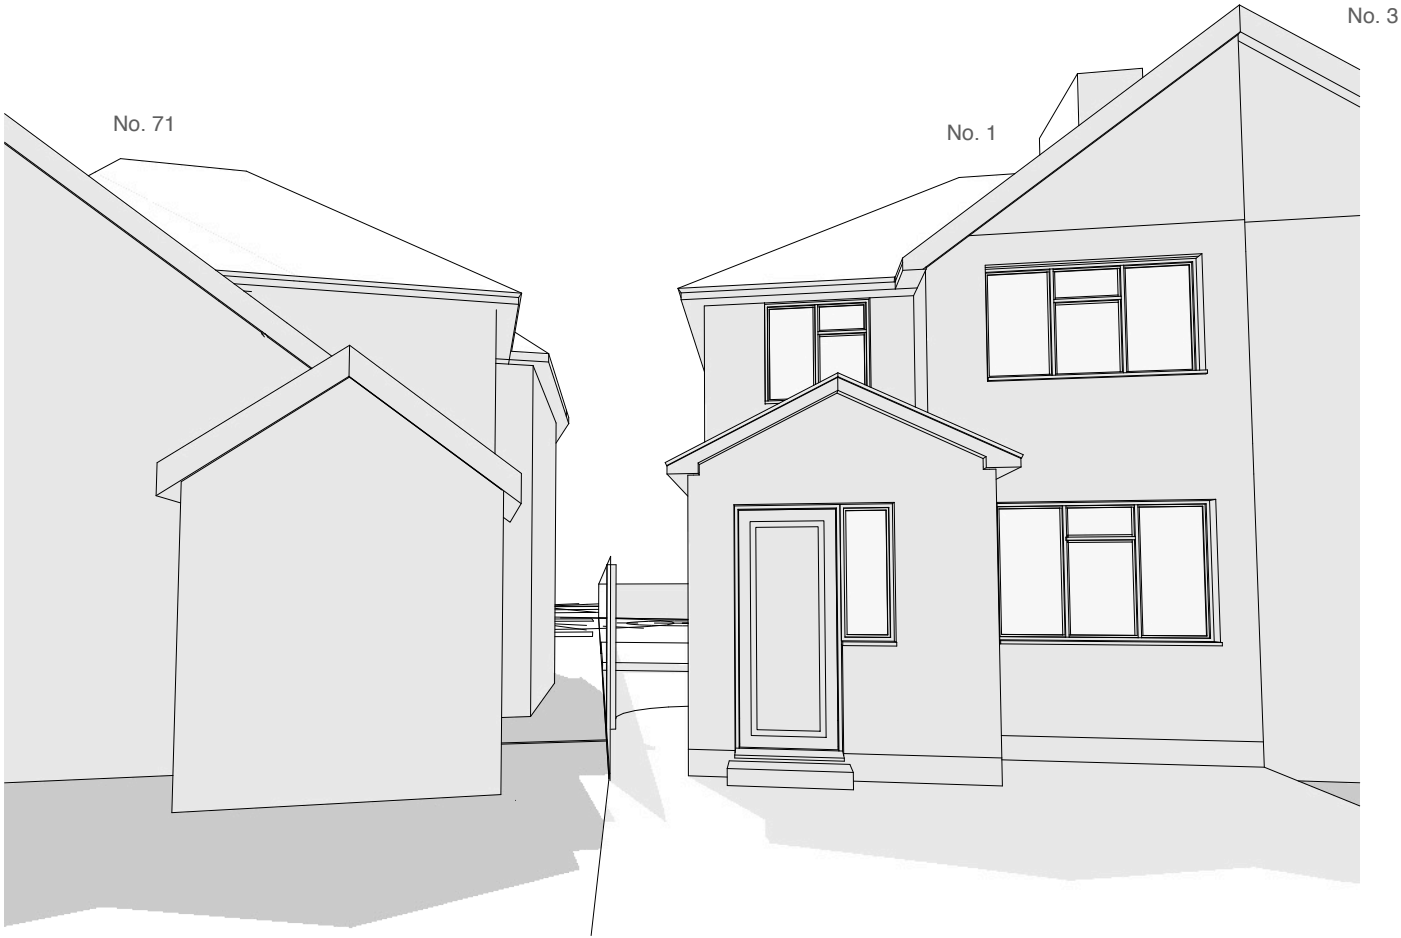

Existing perspective view from the front drive looking towards the gap in-between no. 1 and no. 71

Address	Client	Date
1 Glisson Road, Hillingdon, UB10 0HH	Stuart Shale	March 2019

Drawing Title
Existing 3D Views

Project no. / Stage /	Drawing no. / Revision
0241- PLA-	08_A
Revision notes:	Drawn by: LW
A - First Issue	