




EXISTING FRONT ELEVATION
Scale 1:100

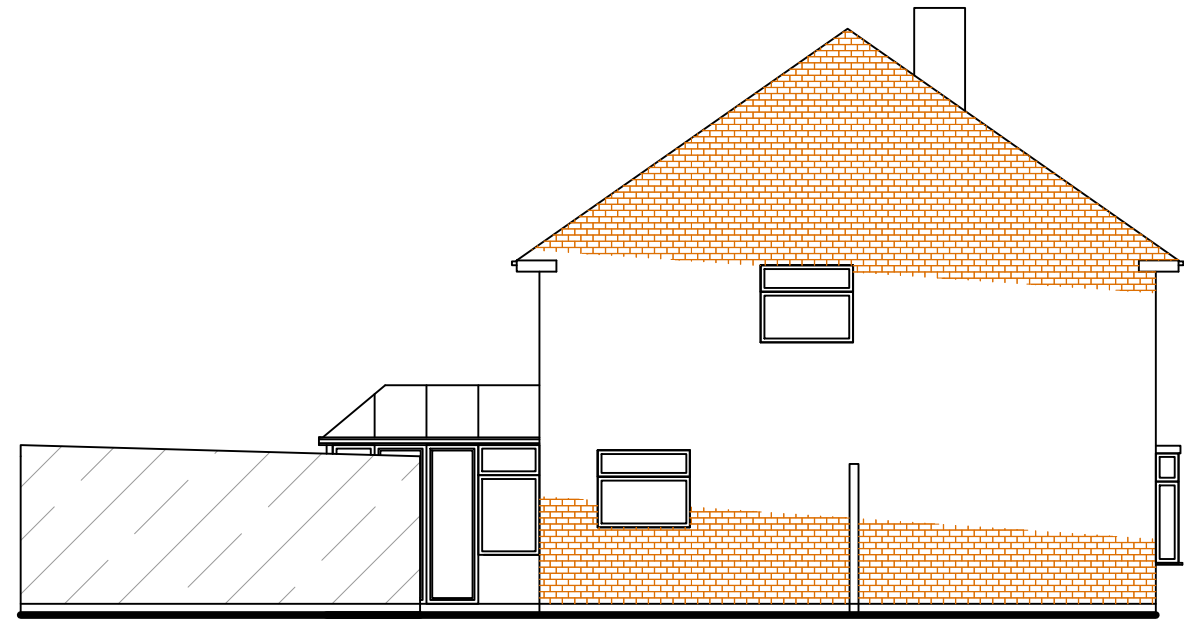


EXISTING SIDE ELEVATION
Scale 1:100




EXISTING SIDE ELEVATION
Scale 1:100




EXISTING REAR ELEVATION
Scale 1:100

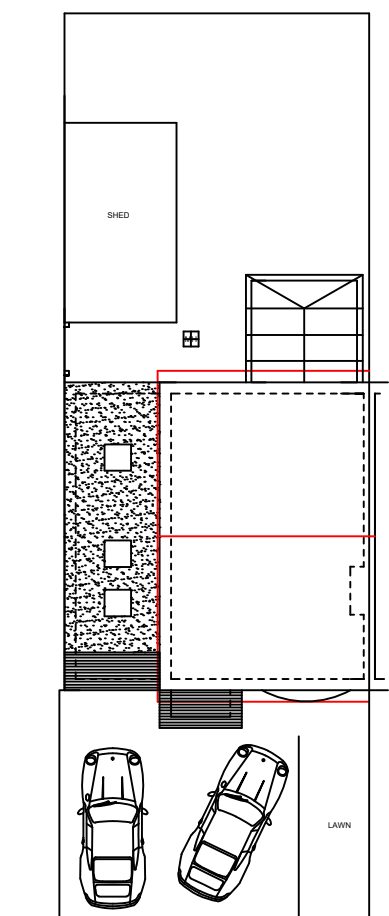


PROPOSED SITE PLAN
Scale 1:200

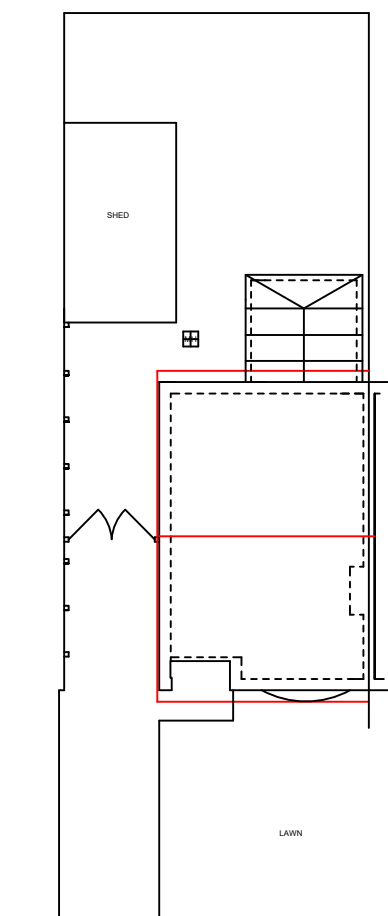

EXISTING SITE PLAN
Scale 1:200

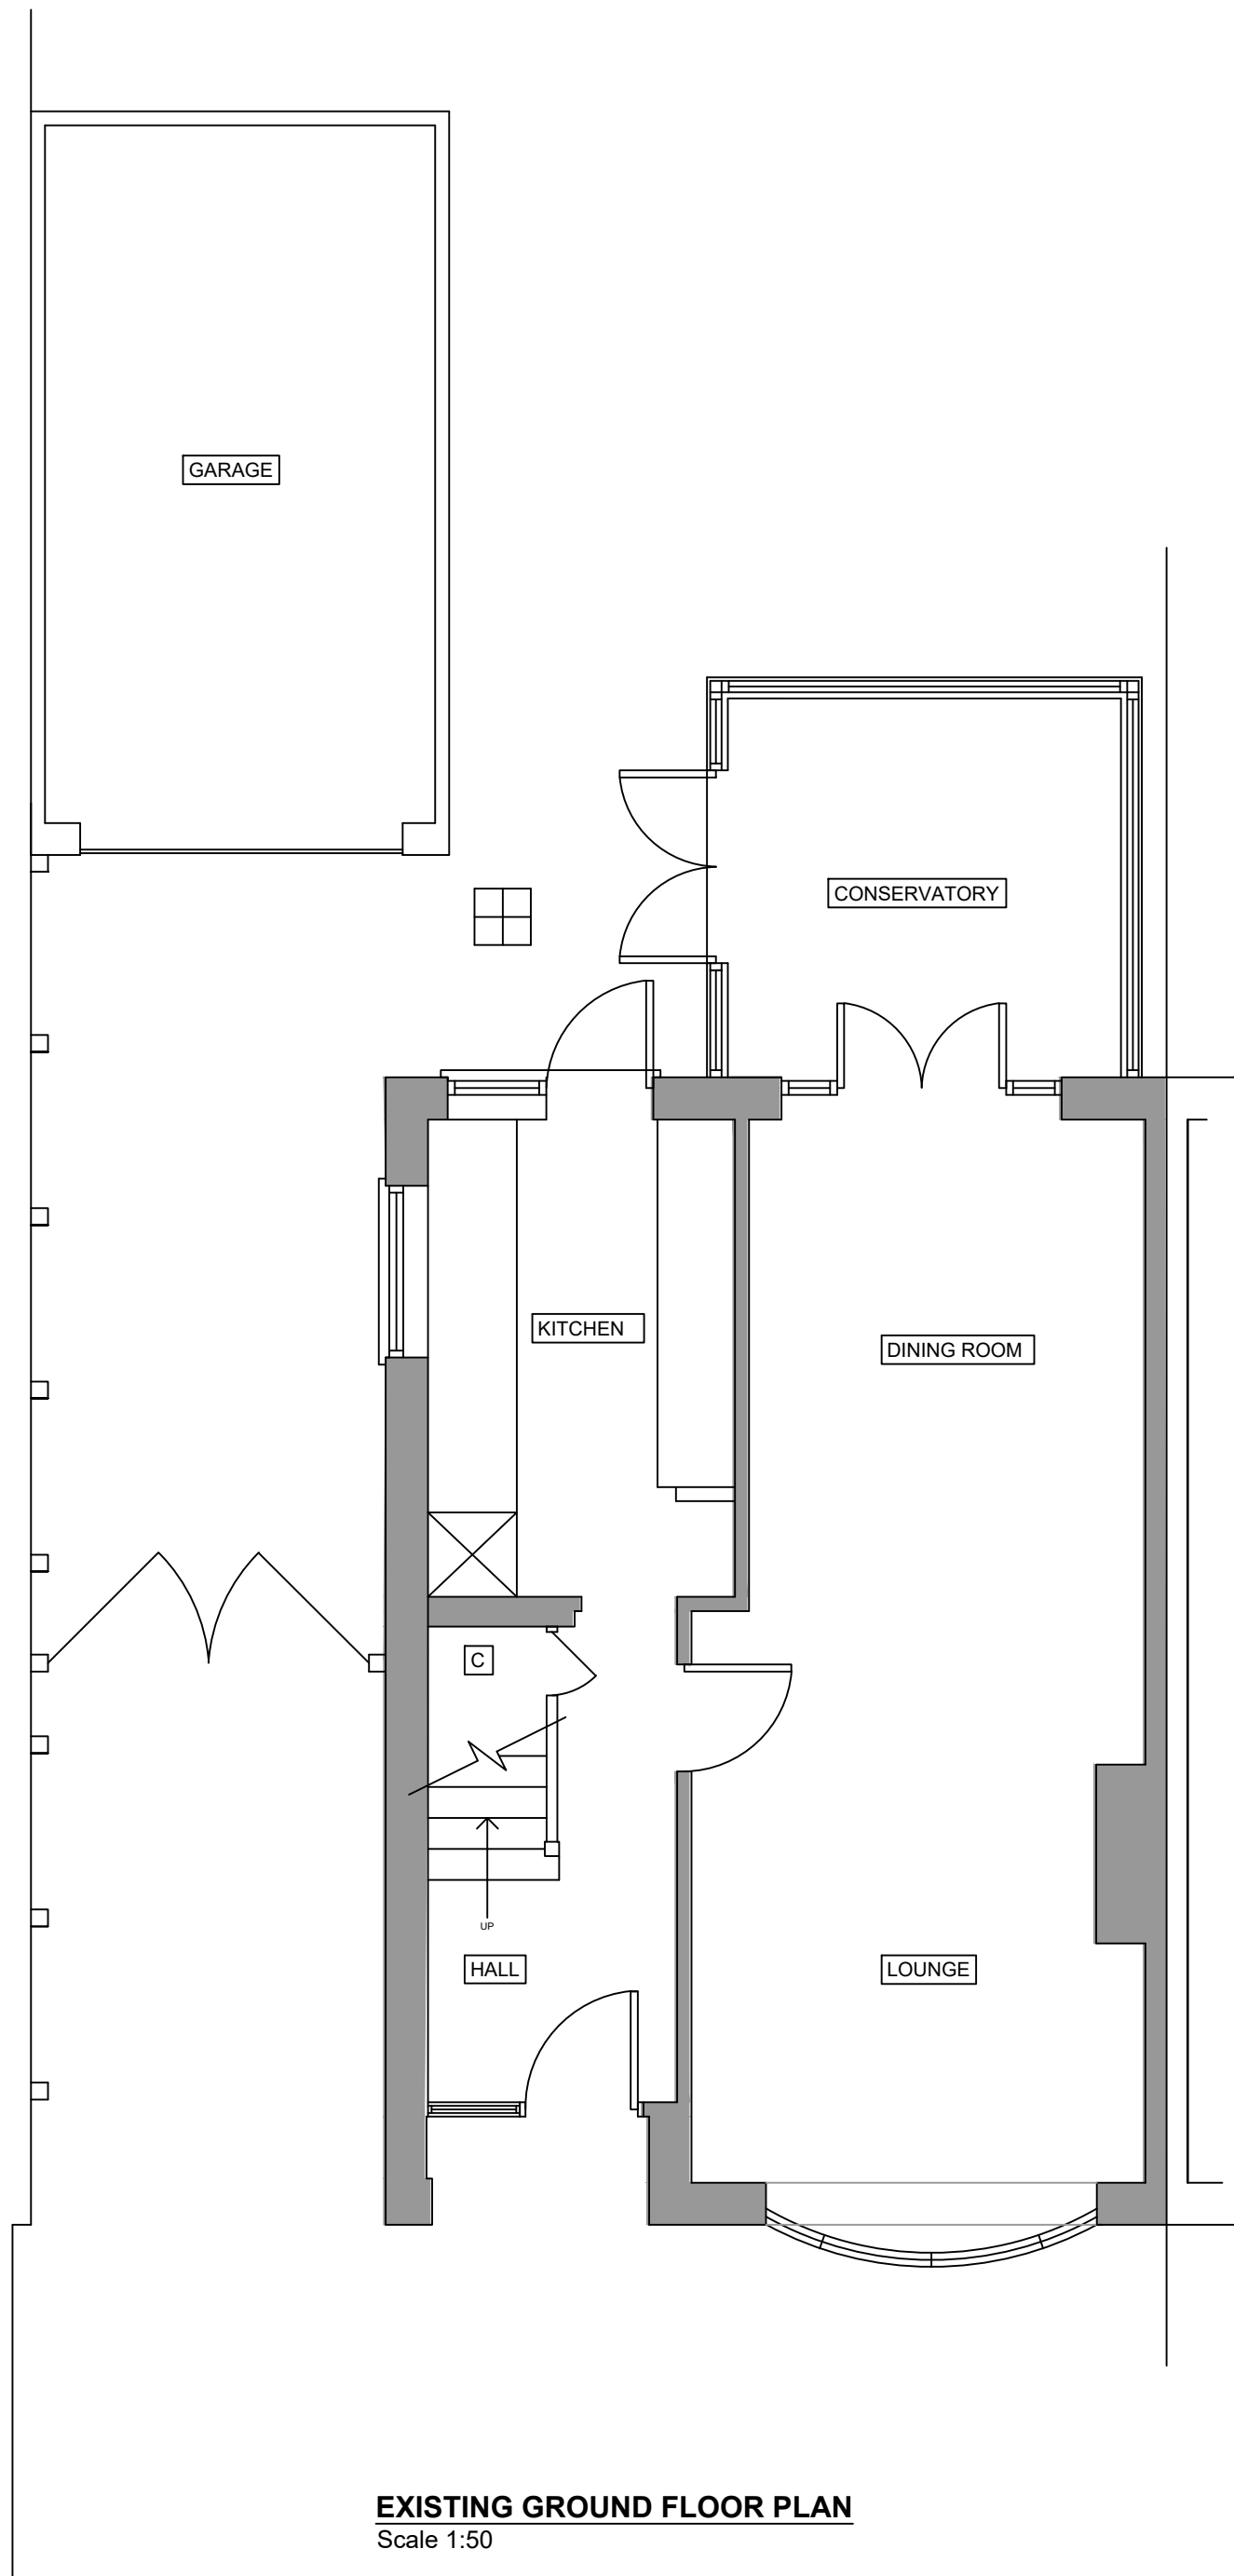


EXISTING GROUND FLOOR PLAN
Scale 1:50

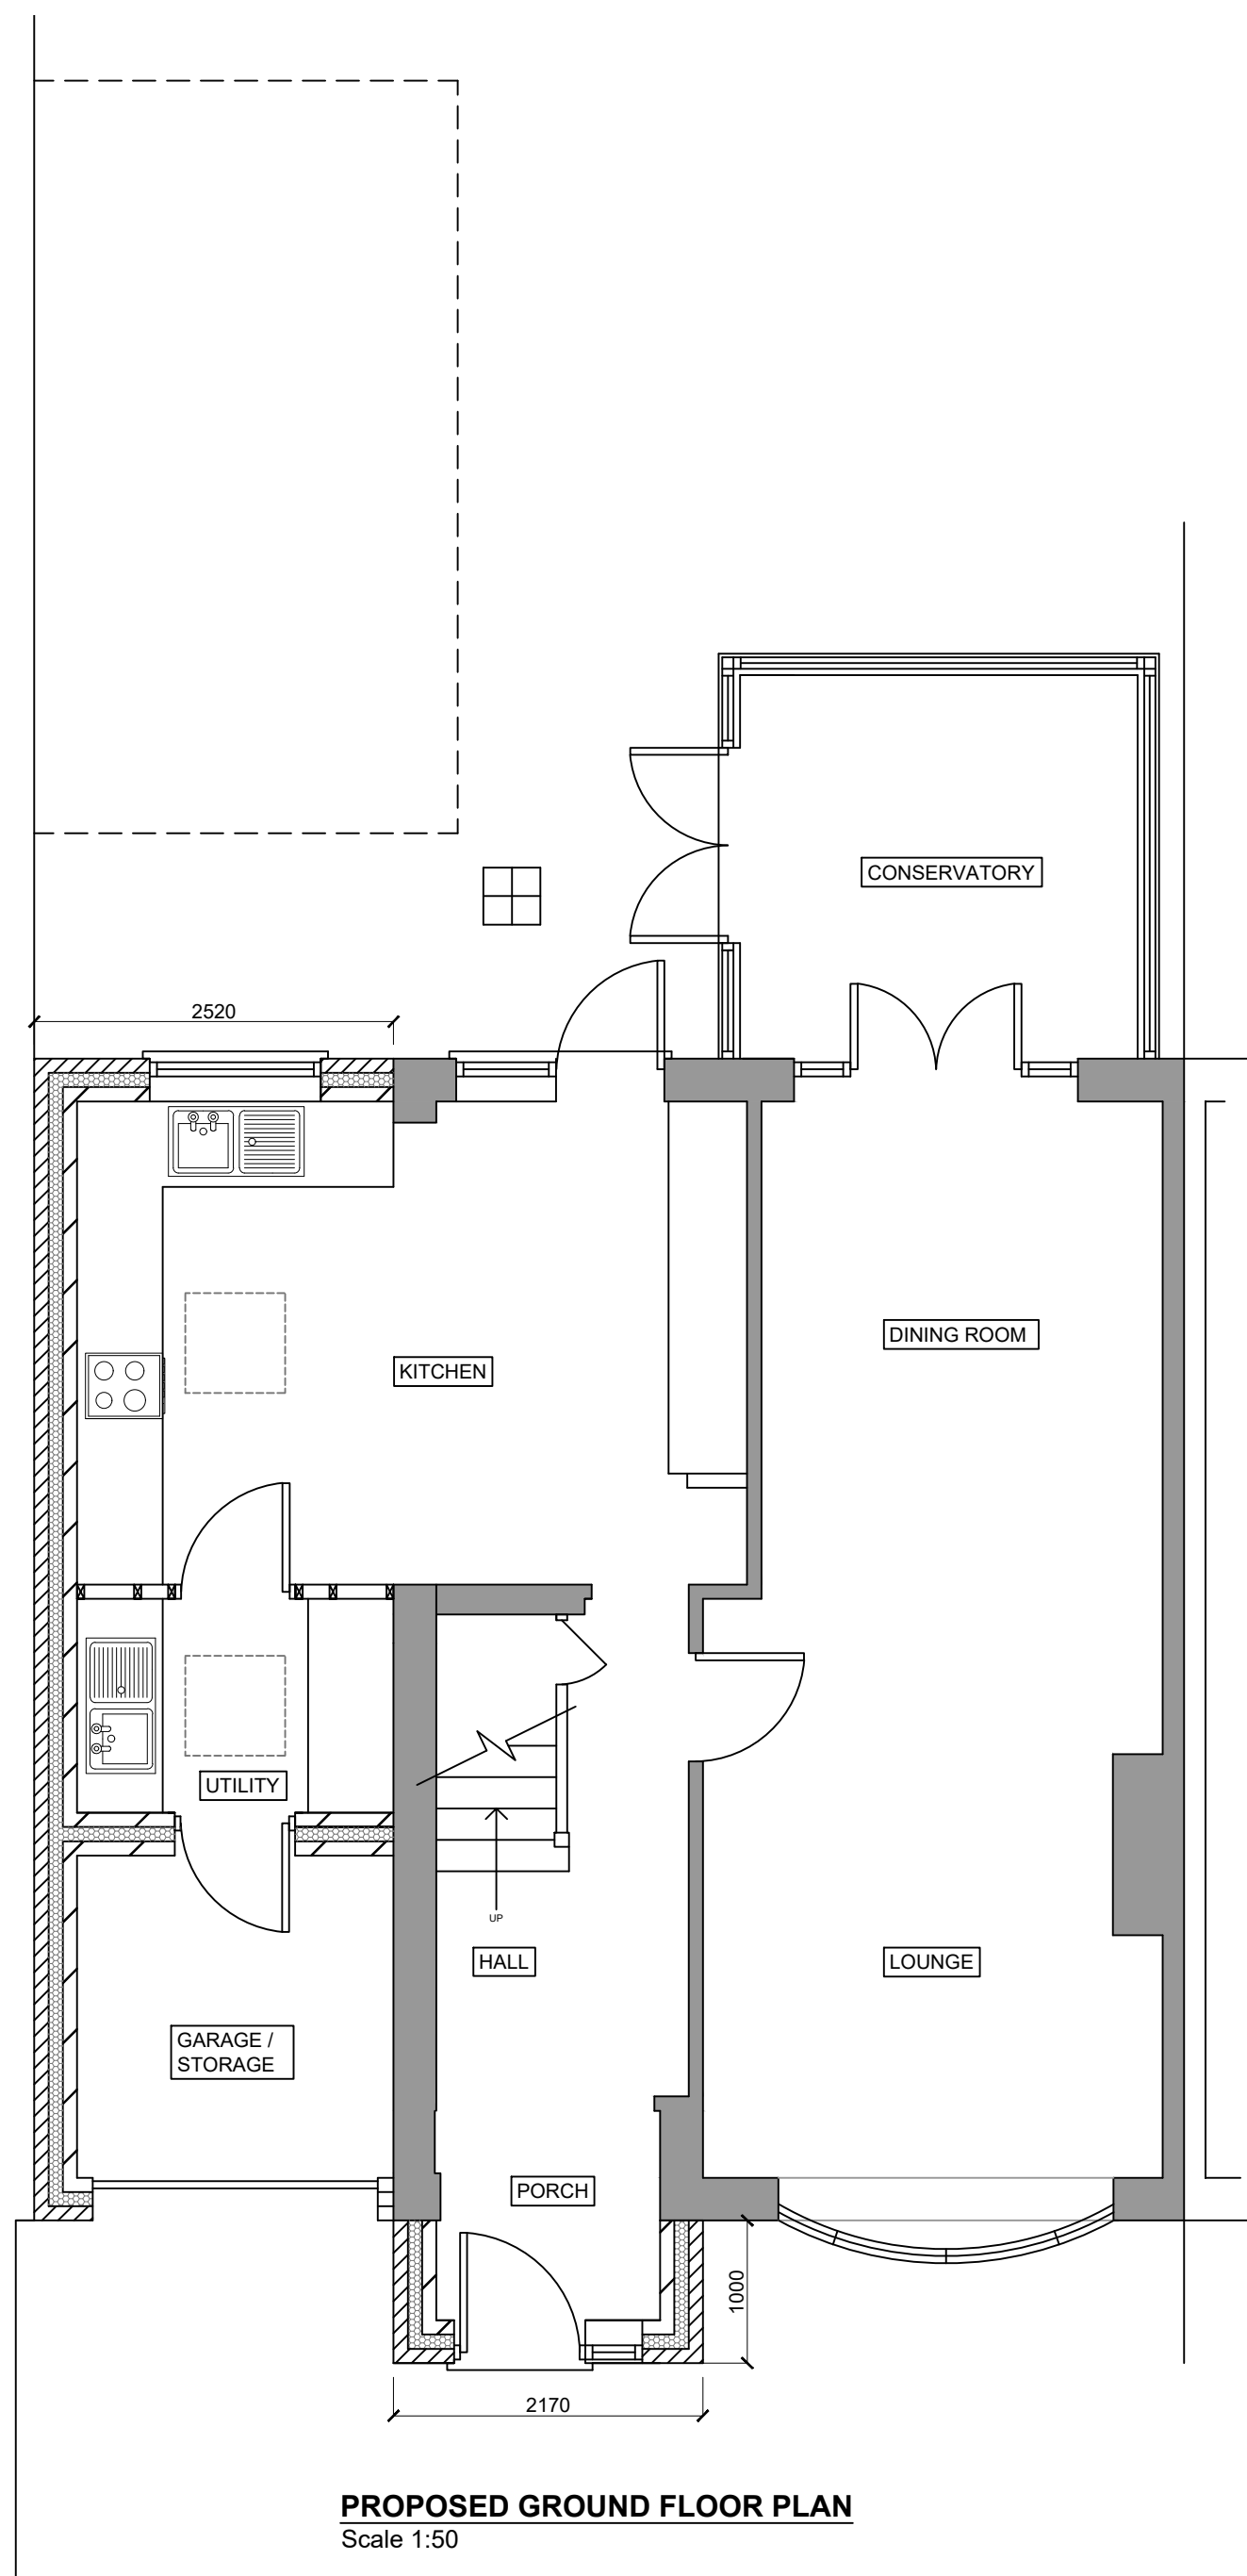

PROPOSED GROUND FLOOR PLAN
Scale 1:50



PROPOSED SIDE ELEVATION
Scale 1:100

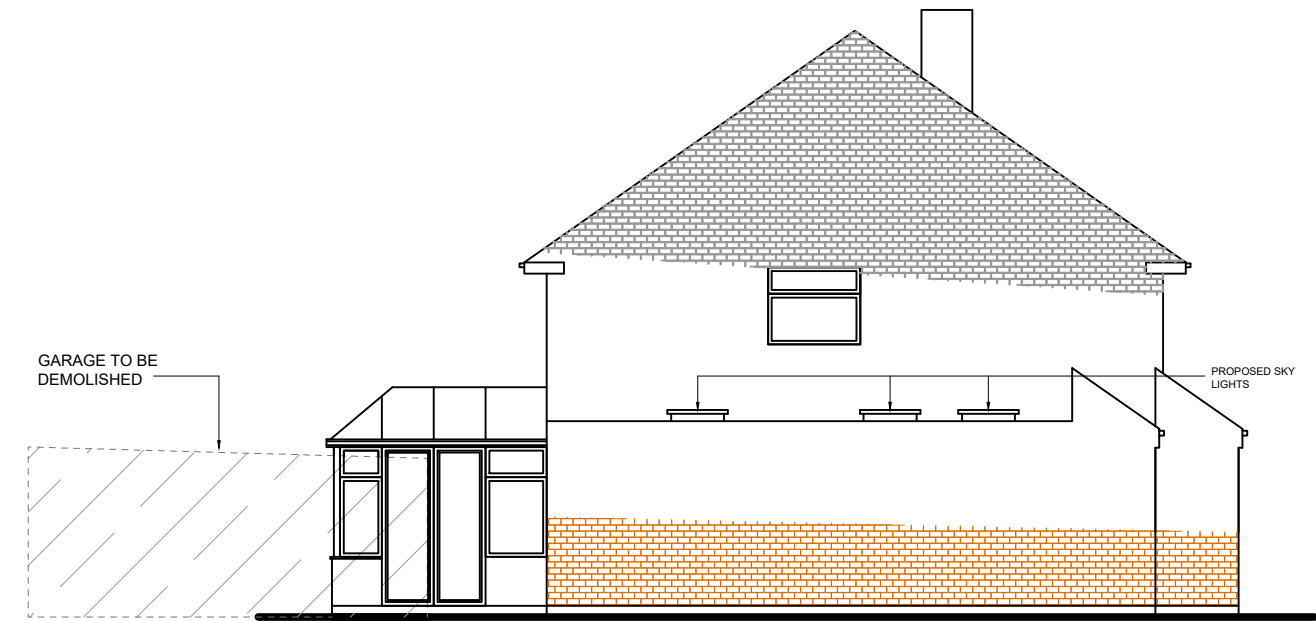

PROPOSED SIDE ELEVATION
Scale 1:100



PROPOSED FRONT ELEVATION
Scale 1:100



PROPOSED REAR ELEVATION
Scale 1:100

PRELIMINARY

REV	DATE	DRAWN BY	DESCRIPTION

UXBRIDGE DESIGN & DETAILING SERVICES
"The Old Bakery", 21A Windsor Street
Uxbridge, Middlesex. UB8 1AB TEL. 01895 255791

CLIENT: MR AND MRS GARDINDER

PROJECT:
39 STOWE CRESCENT, RUILSIP,
MIDDX, HA4 7SR

TITLE
EXISTING AND PROPOSED PLANS AND
ELEVATIONS

SCALE: 1/100 1/50	DATE: 01/18	DRG NO: 17/169/02	REV: 	A1
----------------------	----------------	----------------------	----------	----