



20 AUG 2018

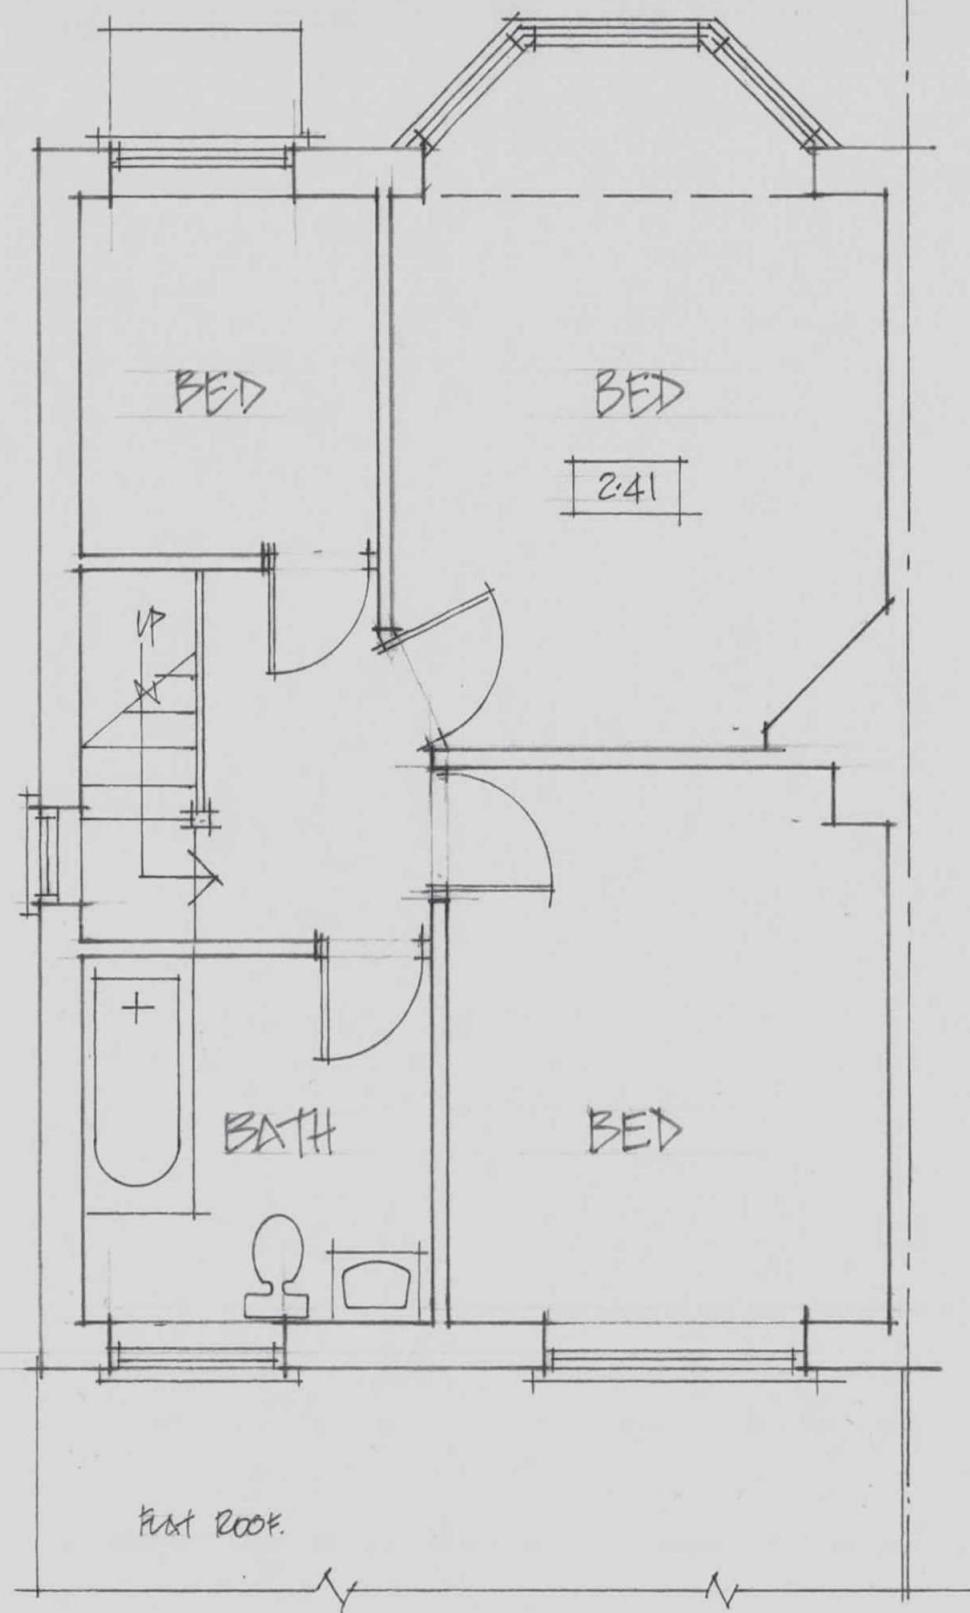

EXISTING FIRST FLOOR PLAN 1:50



SCALE BAR - 1:50

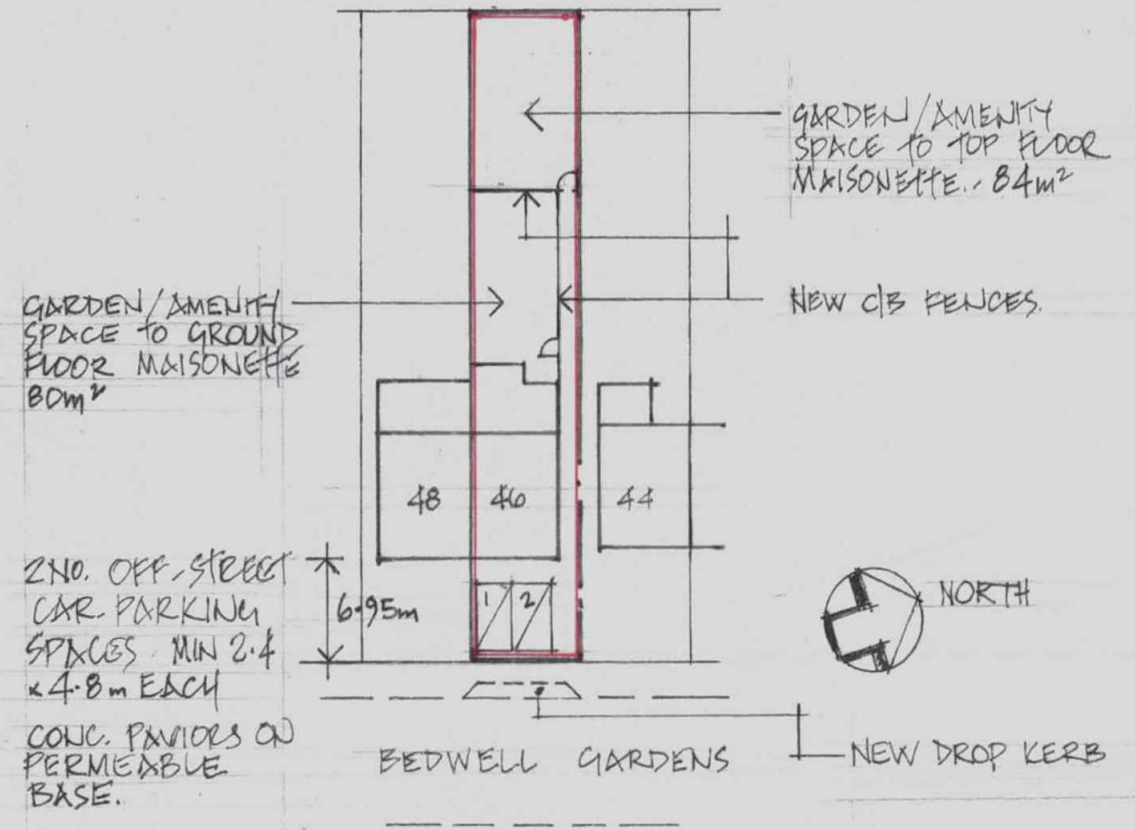

BLOCK PLAN - 1:500
(WITH GARDENS, PARKING etc.)

A3

<u>SURVEY AS EXISTING.</u> 46 BEDWELL GARDENS, HAYES, UB3 4EG	MS. P. PATEL	M. BURNAND.
	SCALE: 1:50	
	DRG: 0202/2	TEL: 07436 115850