



20 AUG 2018

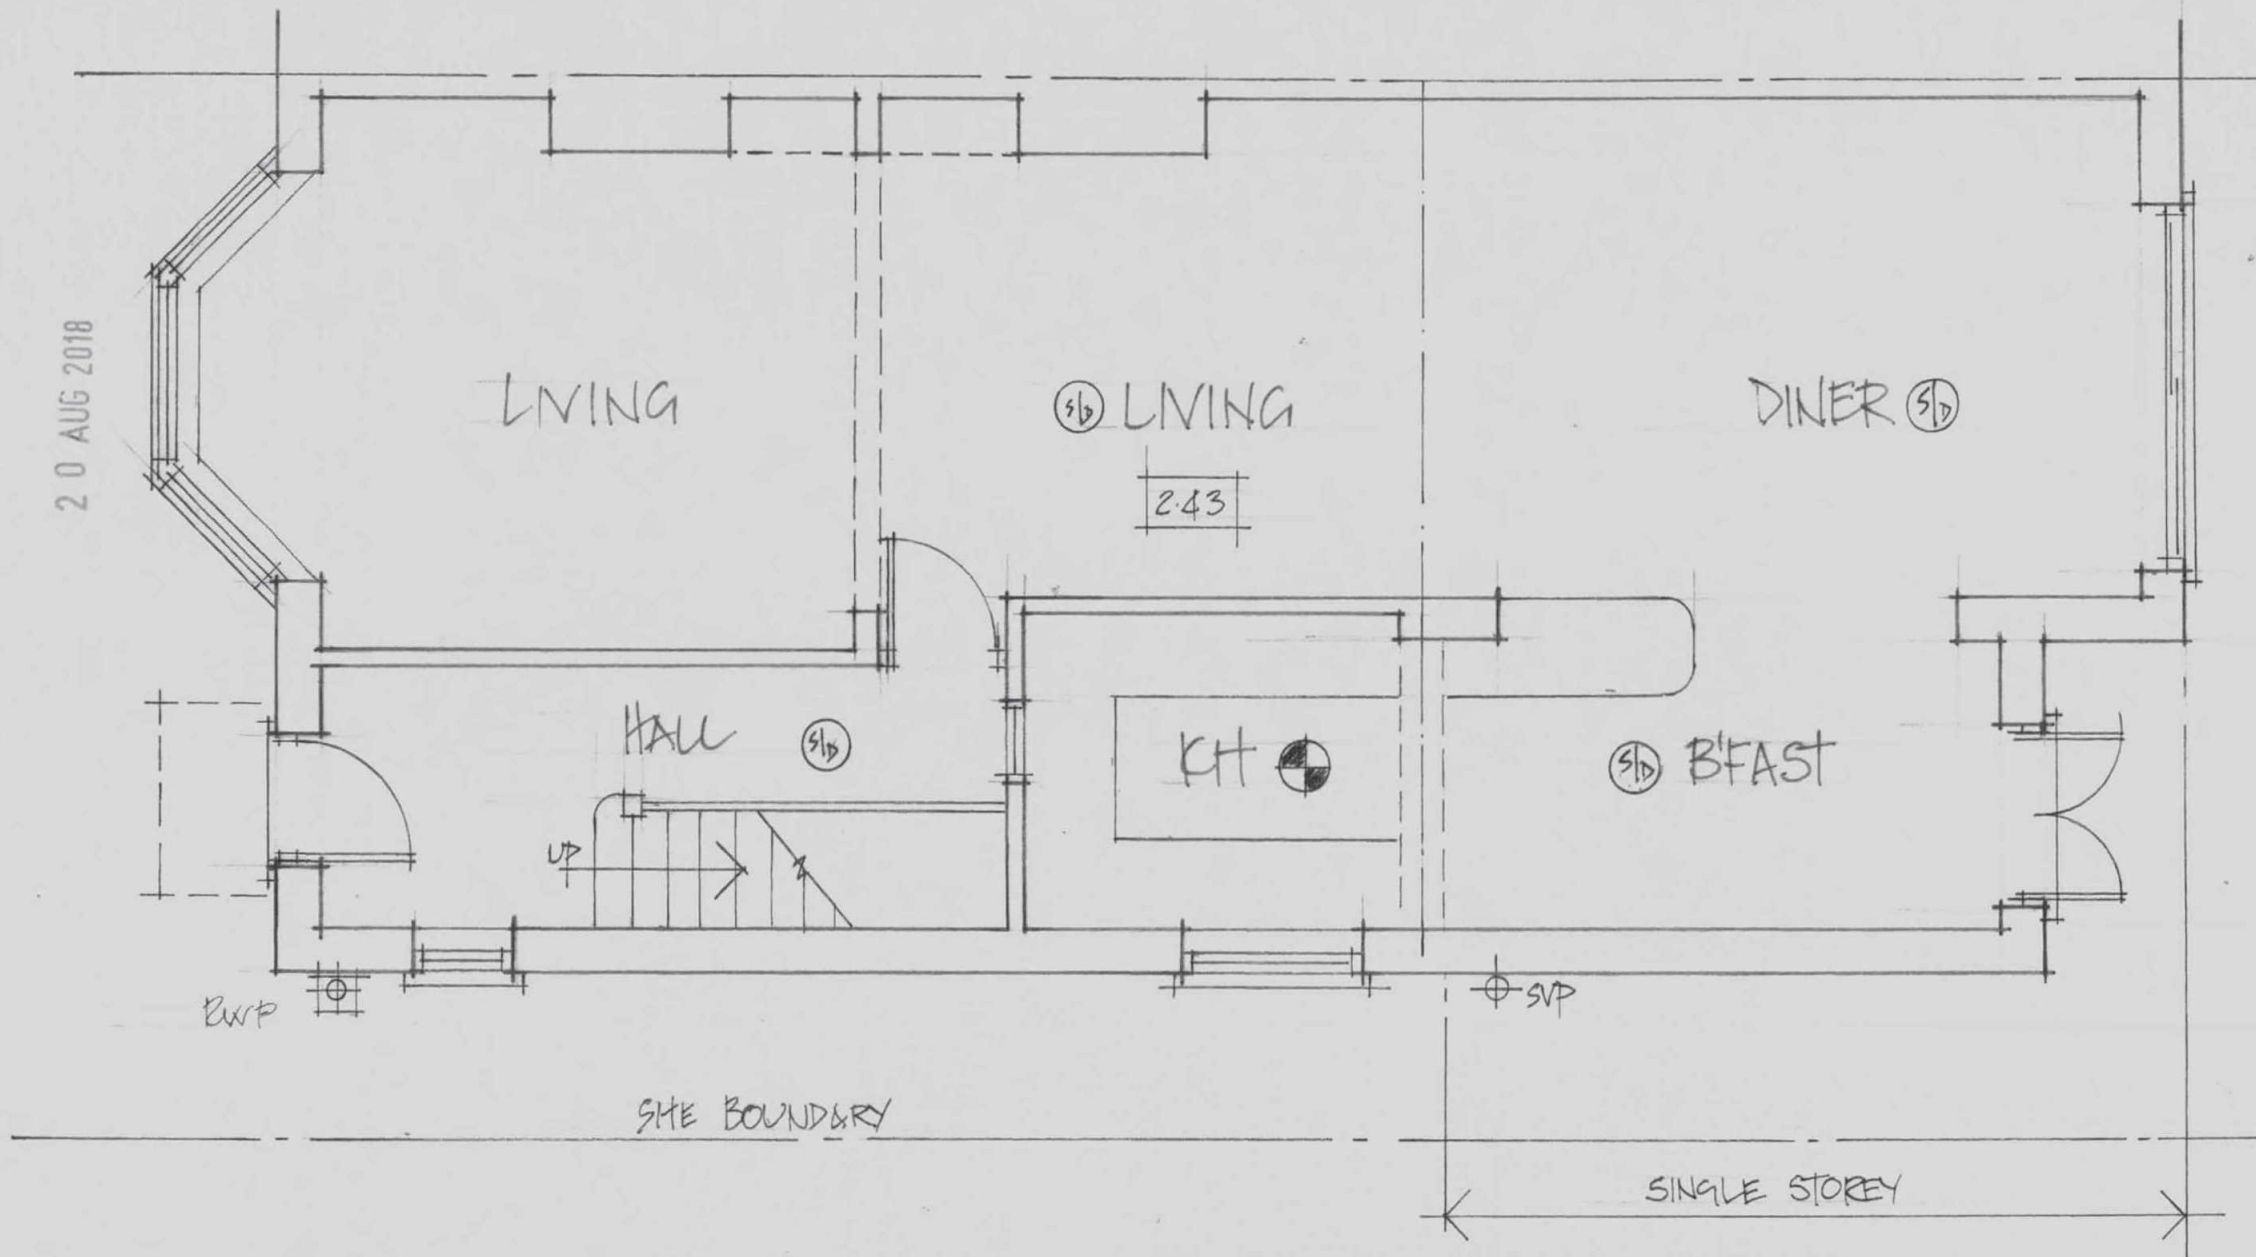

EXISTING GROUND FLOOR PLAN - 1:50



SCALE BAR - 1:50

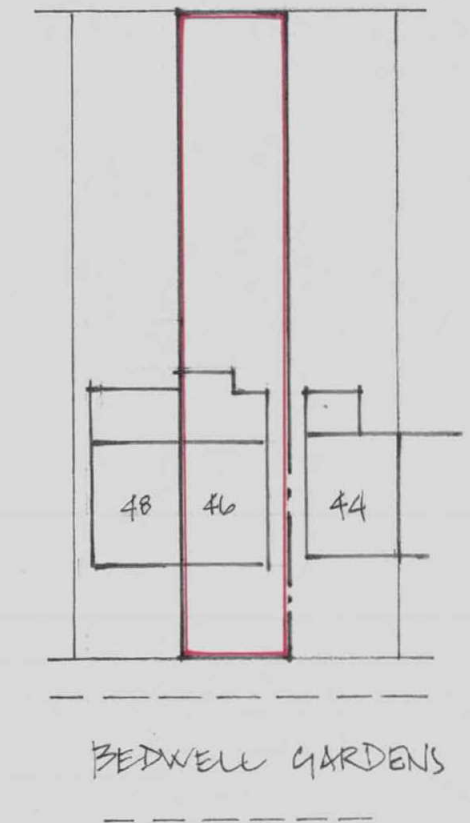

BLOCK PLAN

A3	SURVEY AS EXISTING.	MS. P. PATEL	M. BURNAND.
	46 BEDWELL GARDENS, HAYES, UB3 4EG. (L.B. HILLINGDON)	SCALE 1:50	
		DEG. 0202/1	TEL: 07436 115850