


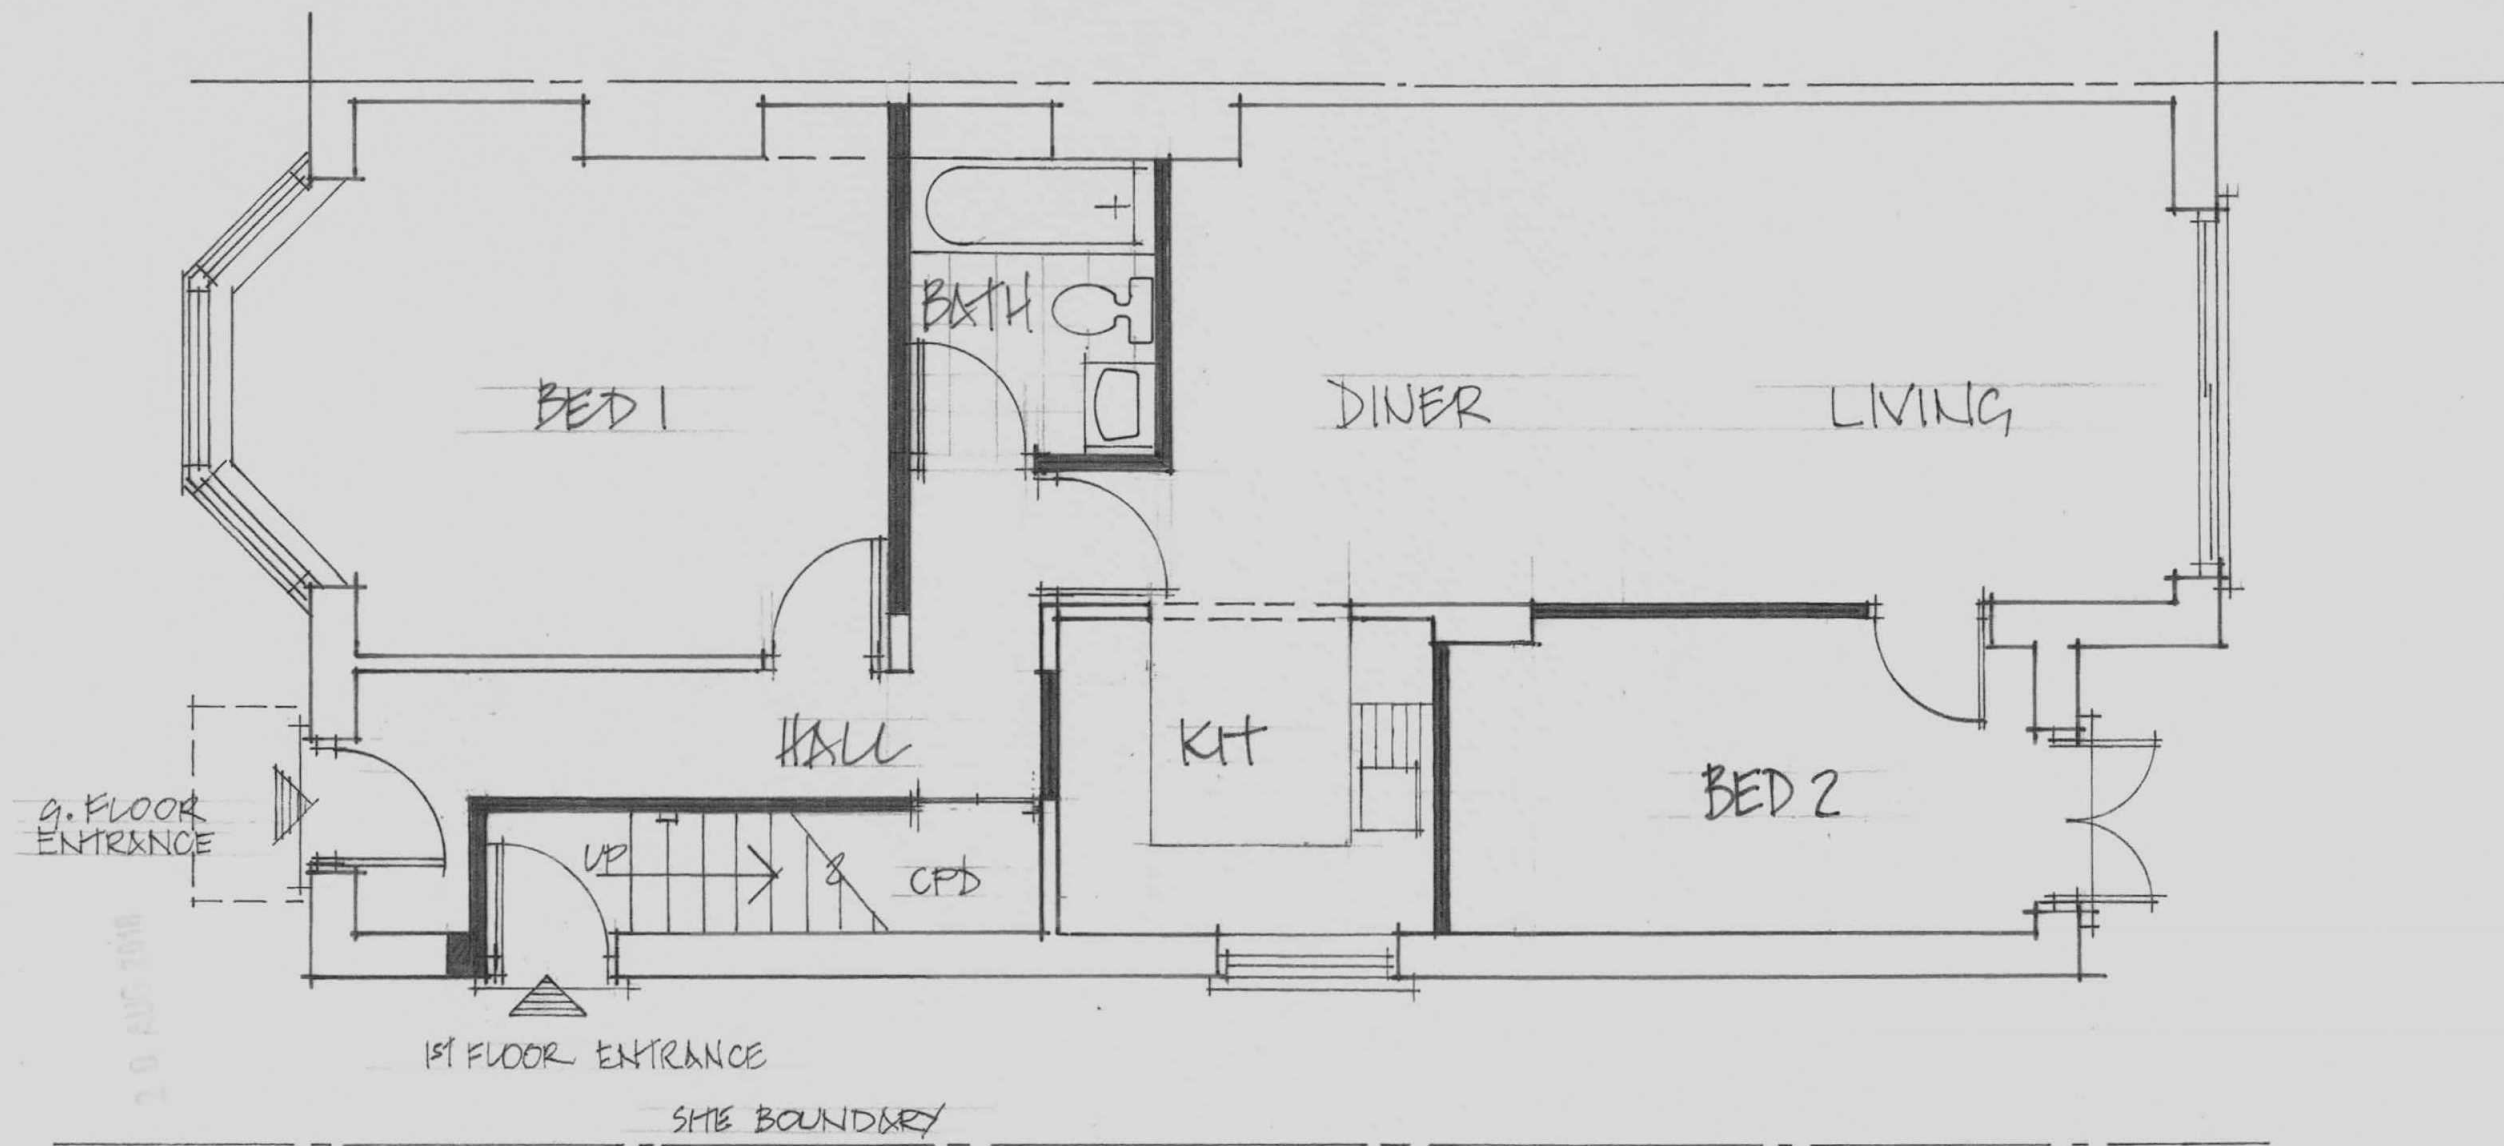

PROPOSED GROUND FLOOR PLAN - 1:50



SCALE BAR - 1:50

A3	CONVERSION - 2 S/C UNITS	MS. P. PATEL	M. BURNAND
	46 BEDWELL GARDENS	SCALE 1:50	
	HAYES UB3 4EG	DRG: 0202/4 B	TEL. 07436 118850