



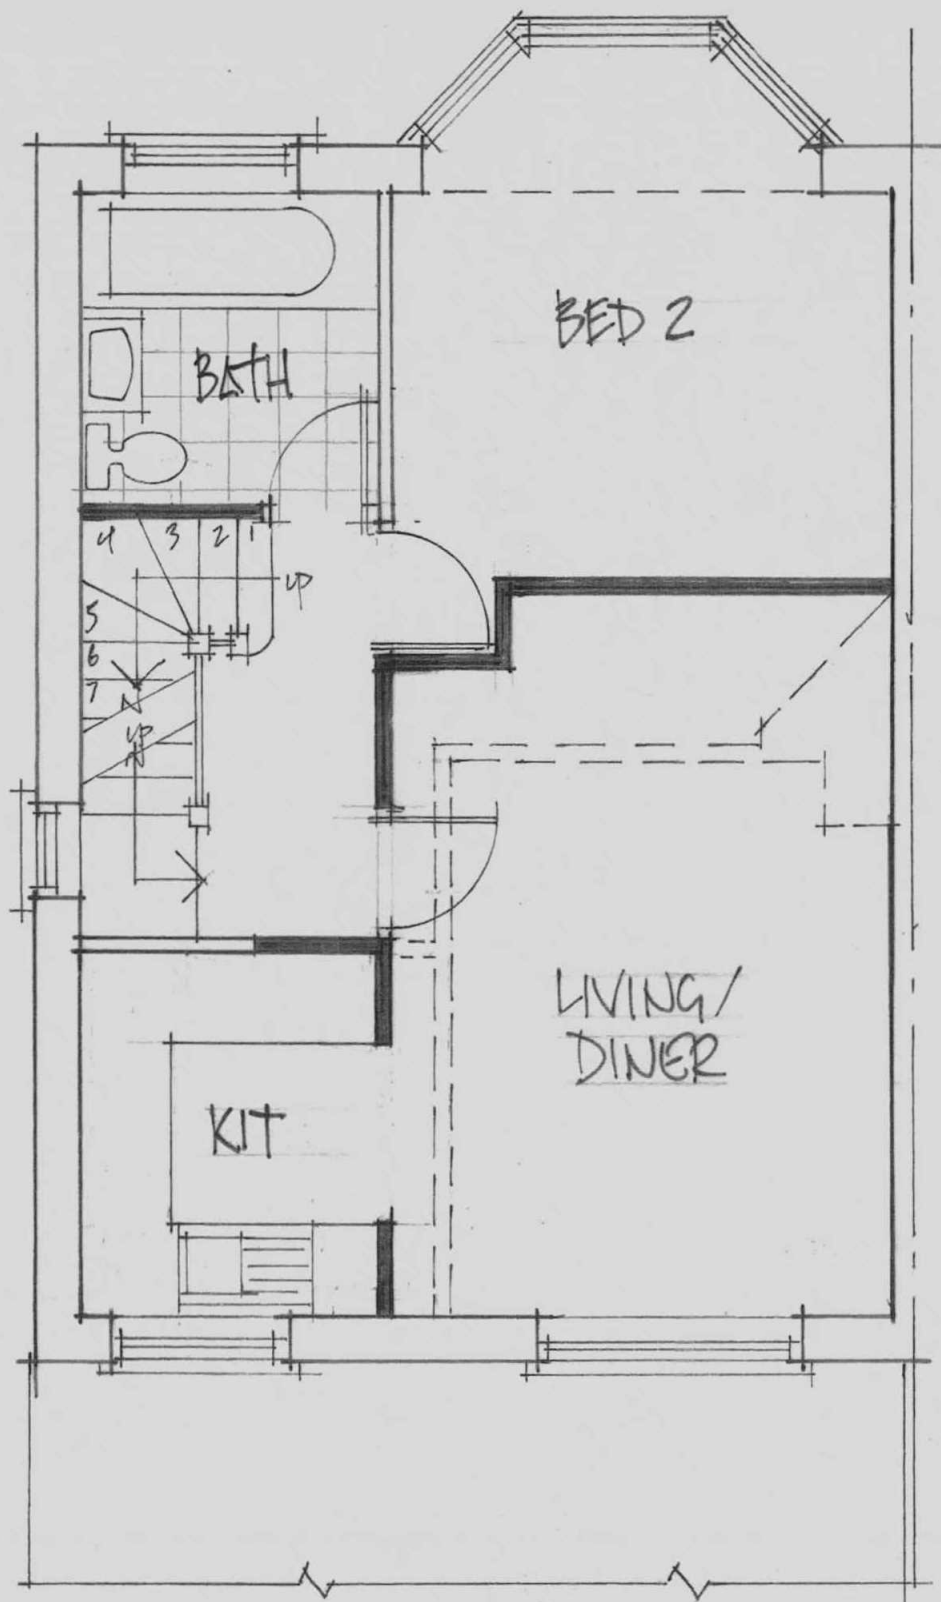

PROPOSED FIRST FLOOR PLAN - 1:50



SCALE BAR - 1:50

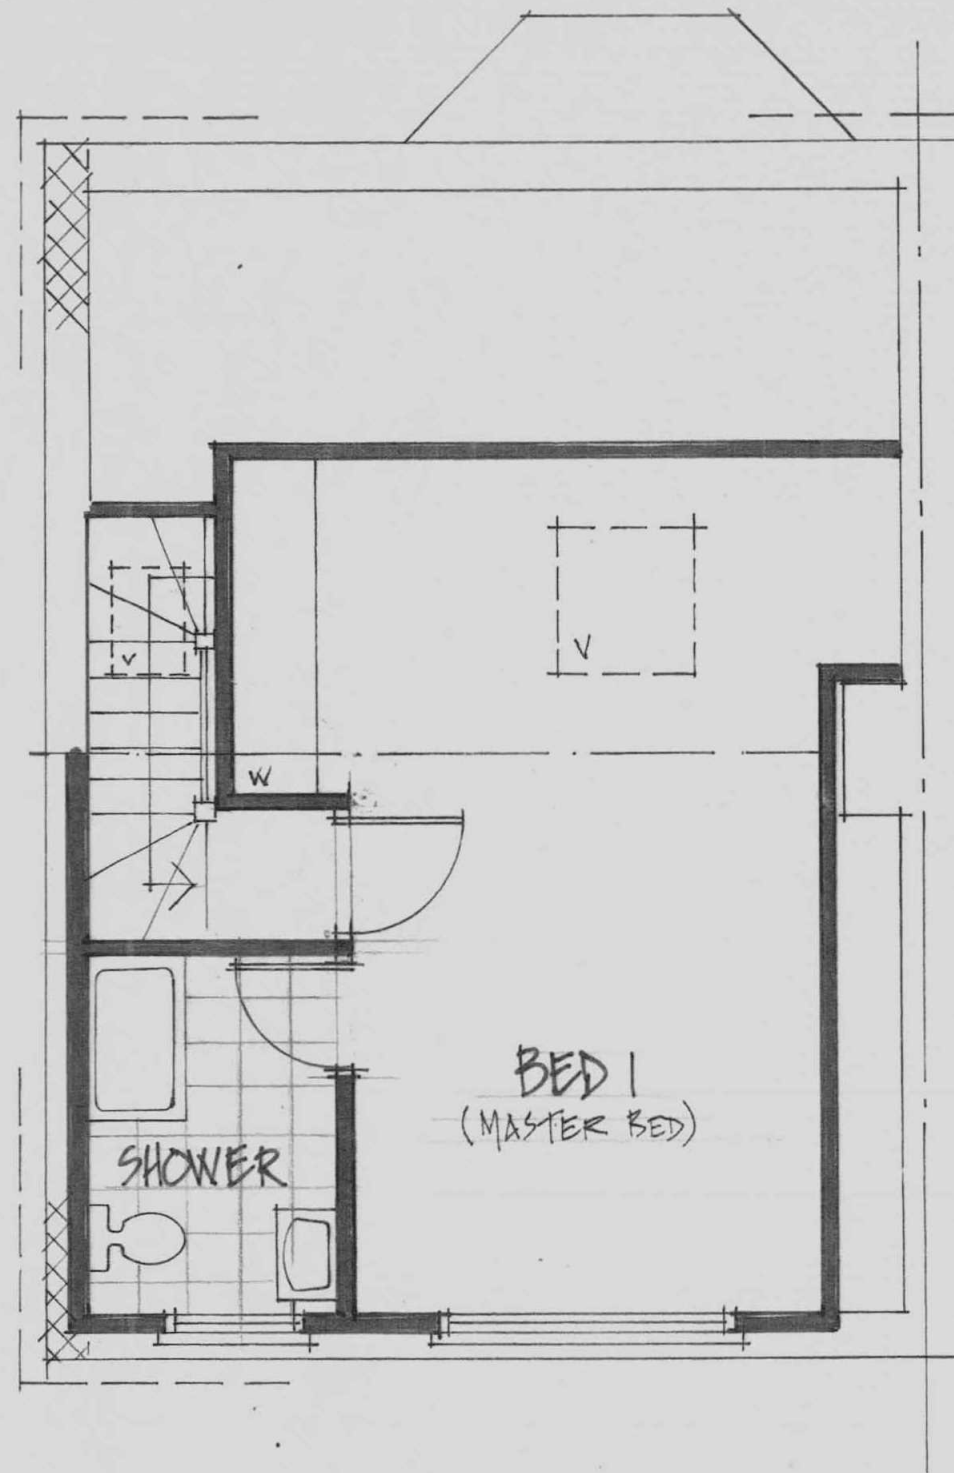

NOTE! WORK CONVERSION/
REAR DORMER -
PROPOSED (LAWFUL DEV.
CERTIFICATE GRANTED
APRIL 2018)

PROPOSED SECOND FLOOR PLAN - 1:50

A3

CONVERSION - 2 S/C UNITS 46 BEDWELL GARDENS, HAYES, UB3 4EG.	MR. P. PATEL	M. BURNAND
	SCALE: 1:50	
	DRG: 0202/5 C	TEL: 07436 115850