






Heathrow




Mercedes-Benz

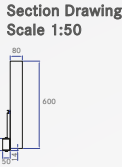



Item A - 360
1no. Set individual white internally illuminated letters with black runner bars.
Dimension for situation on buildings columns.
Scale 1:50

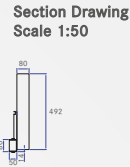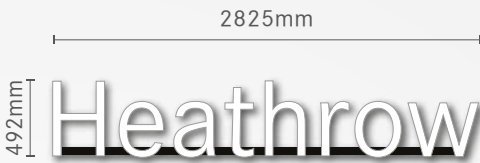

Item B - 360-D
1no. Set individual white internally illuminated letters with black runner bars.
Dimension for situation on buildings columns.
Scale 1:50

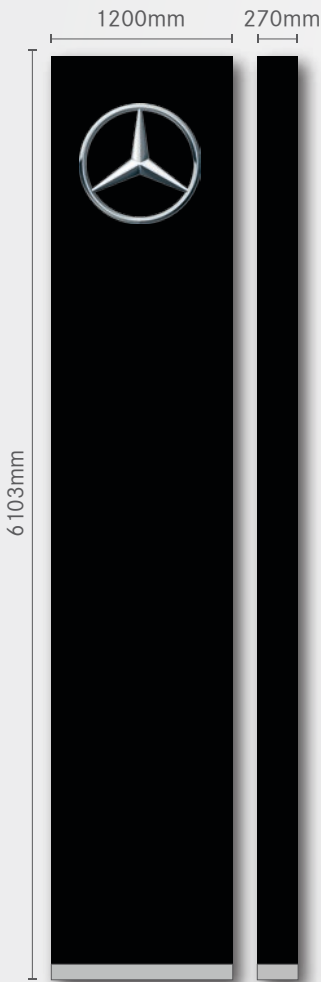


Item C - MB Medium Pylon Sign 120
1no. Double sided internally illuminated pylon sign.
Scale 1:50

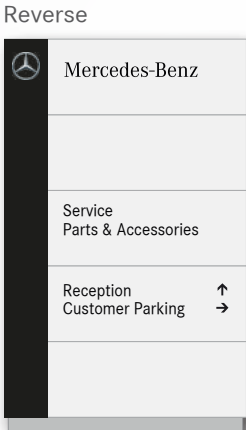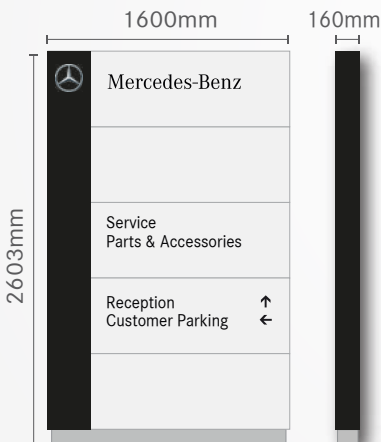


Item D - Gateway Sign 410
1no. Double sided free standing internally illuminated entry sign.
Scale 1:50

*Note: Text layout TBC

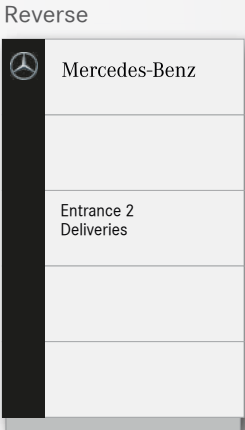


Item D1 - Gateway Sign 410
1no. Double sided free standing internally illuminated entry sign.
Scale 1:50

*Note: Text layout TBC

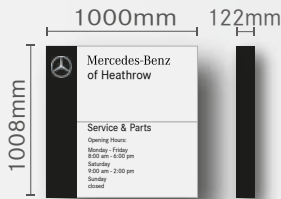

Item E - Entrance Sign 525
1no. Wall mounted non-illuminated entry sign.
Scale 1:50



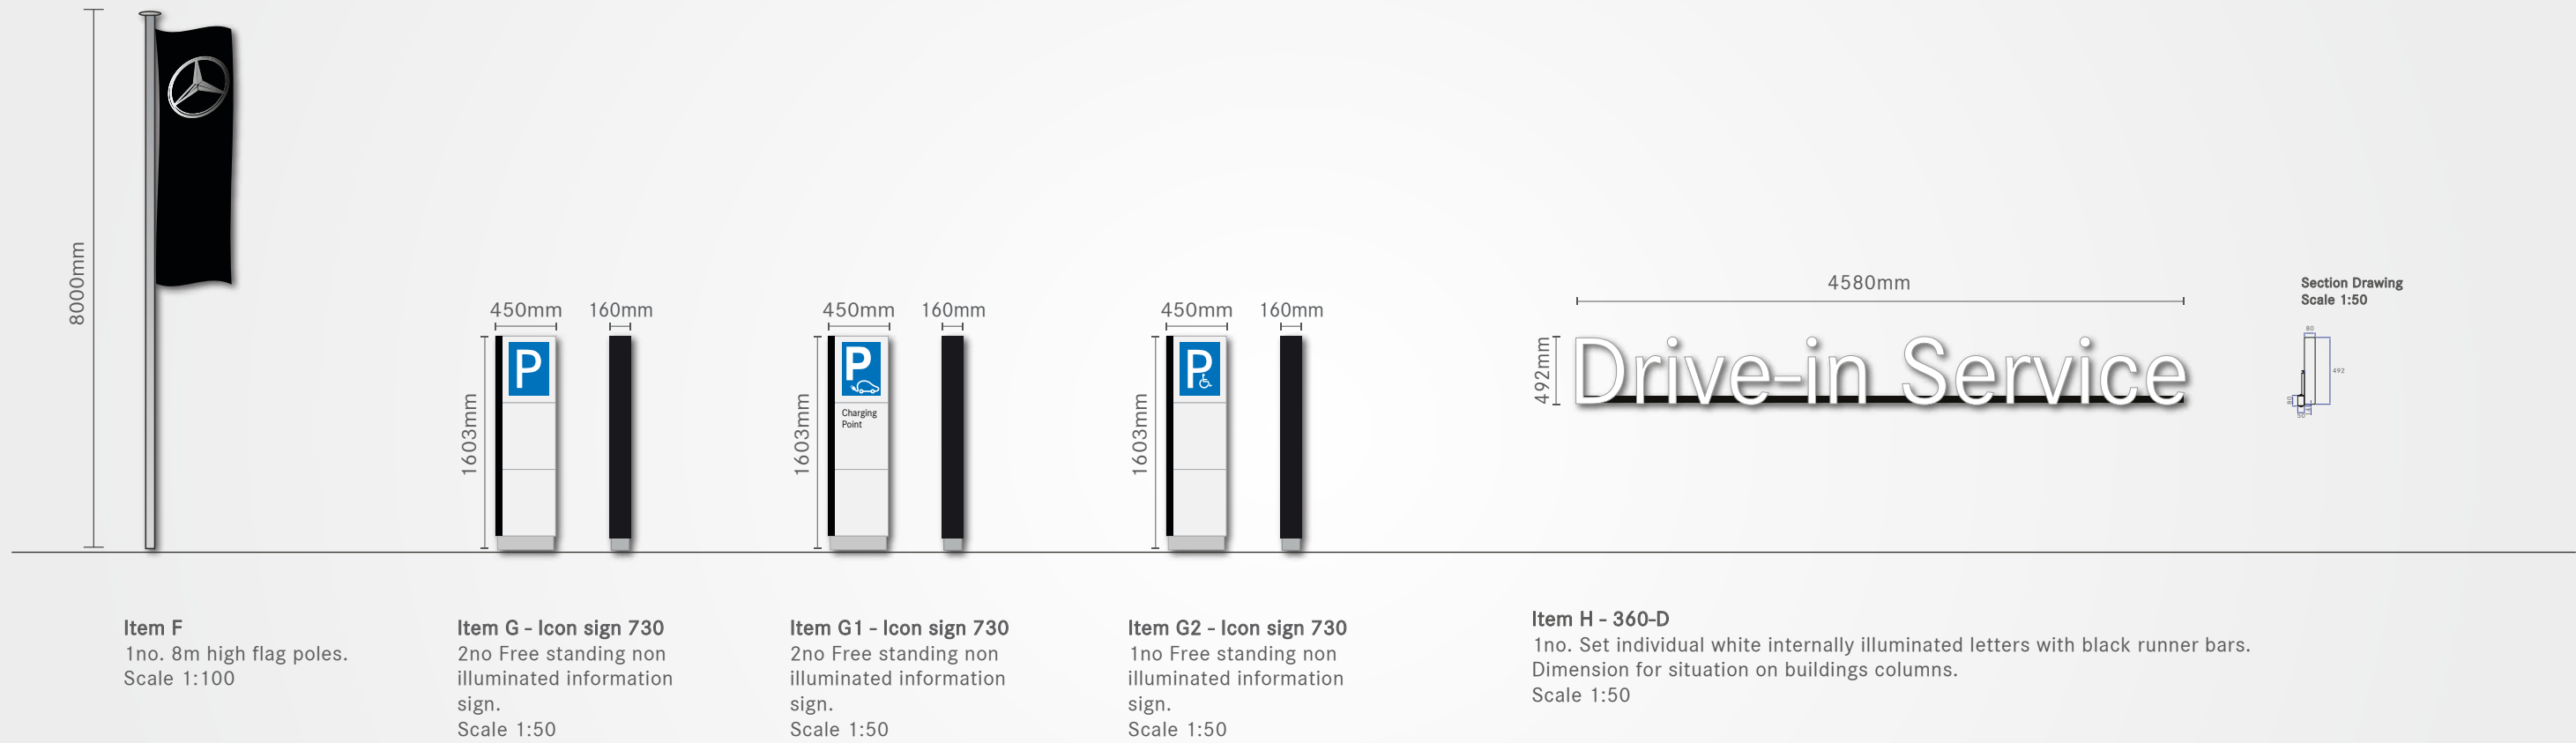

No.	27540v01	Client	Mercedes-Benz	Created	12 - 12 - 18	Amend	KTV	Typeface	Corporate
Issue	7	Project	Heathrow After-Sales	Designer	TF	Date	29-10-20	Colours	Corporate
Page	3 of 5	Location		Approved	J Moss	Approved	JM		



This scheme is a visual representation of our signage proposal. Sizes, colours and physical attributes of the actual signage may vary due to the limitations of the manufacturing process.

This document is the property of Omega Signs Ltd. and must not be passed on to third parties without prior consent. Any unauthorised use of this document will result in a design fee being charged.


Copyright © Omega Signs 2017.

Omega Signs Limited
Newmarket Approach, Leeds, LS9 0RJ
T: 0113 240 3000 F: 0113 249 2228
E: info@omega-signs.co.uk
www.omega-signs.co.uk

the sign of excellence

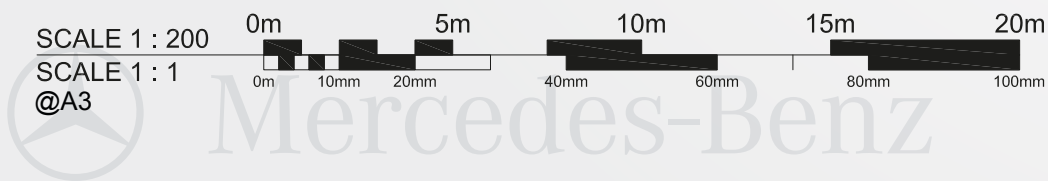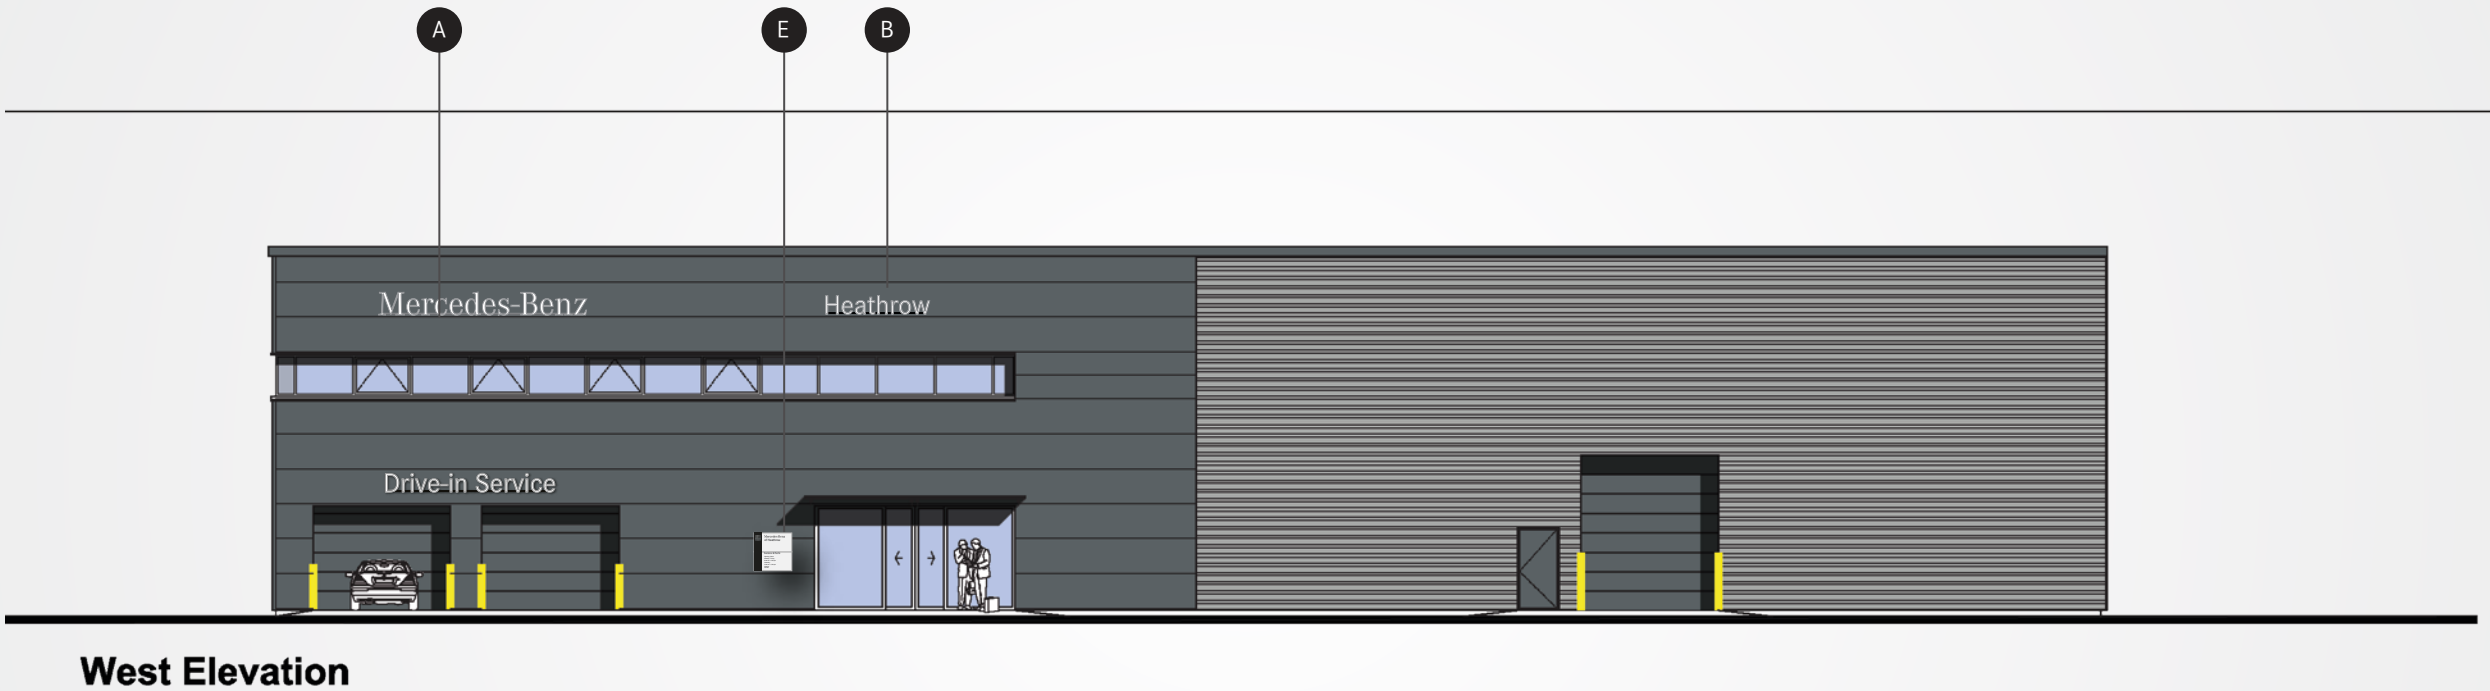

Site Plan

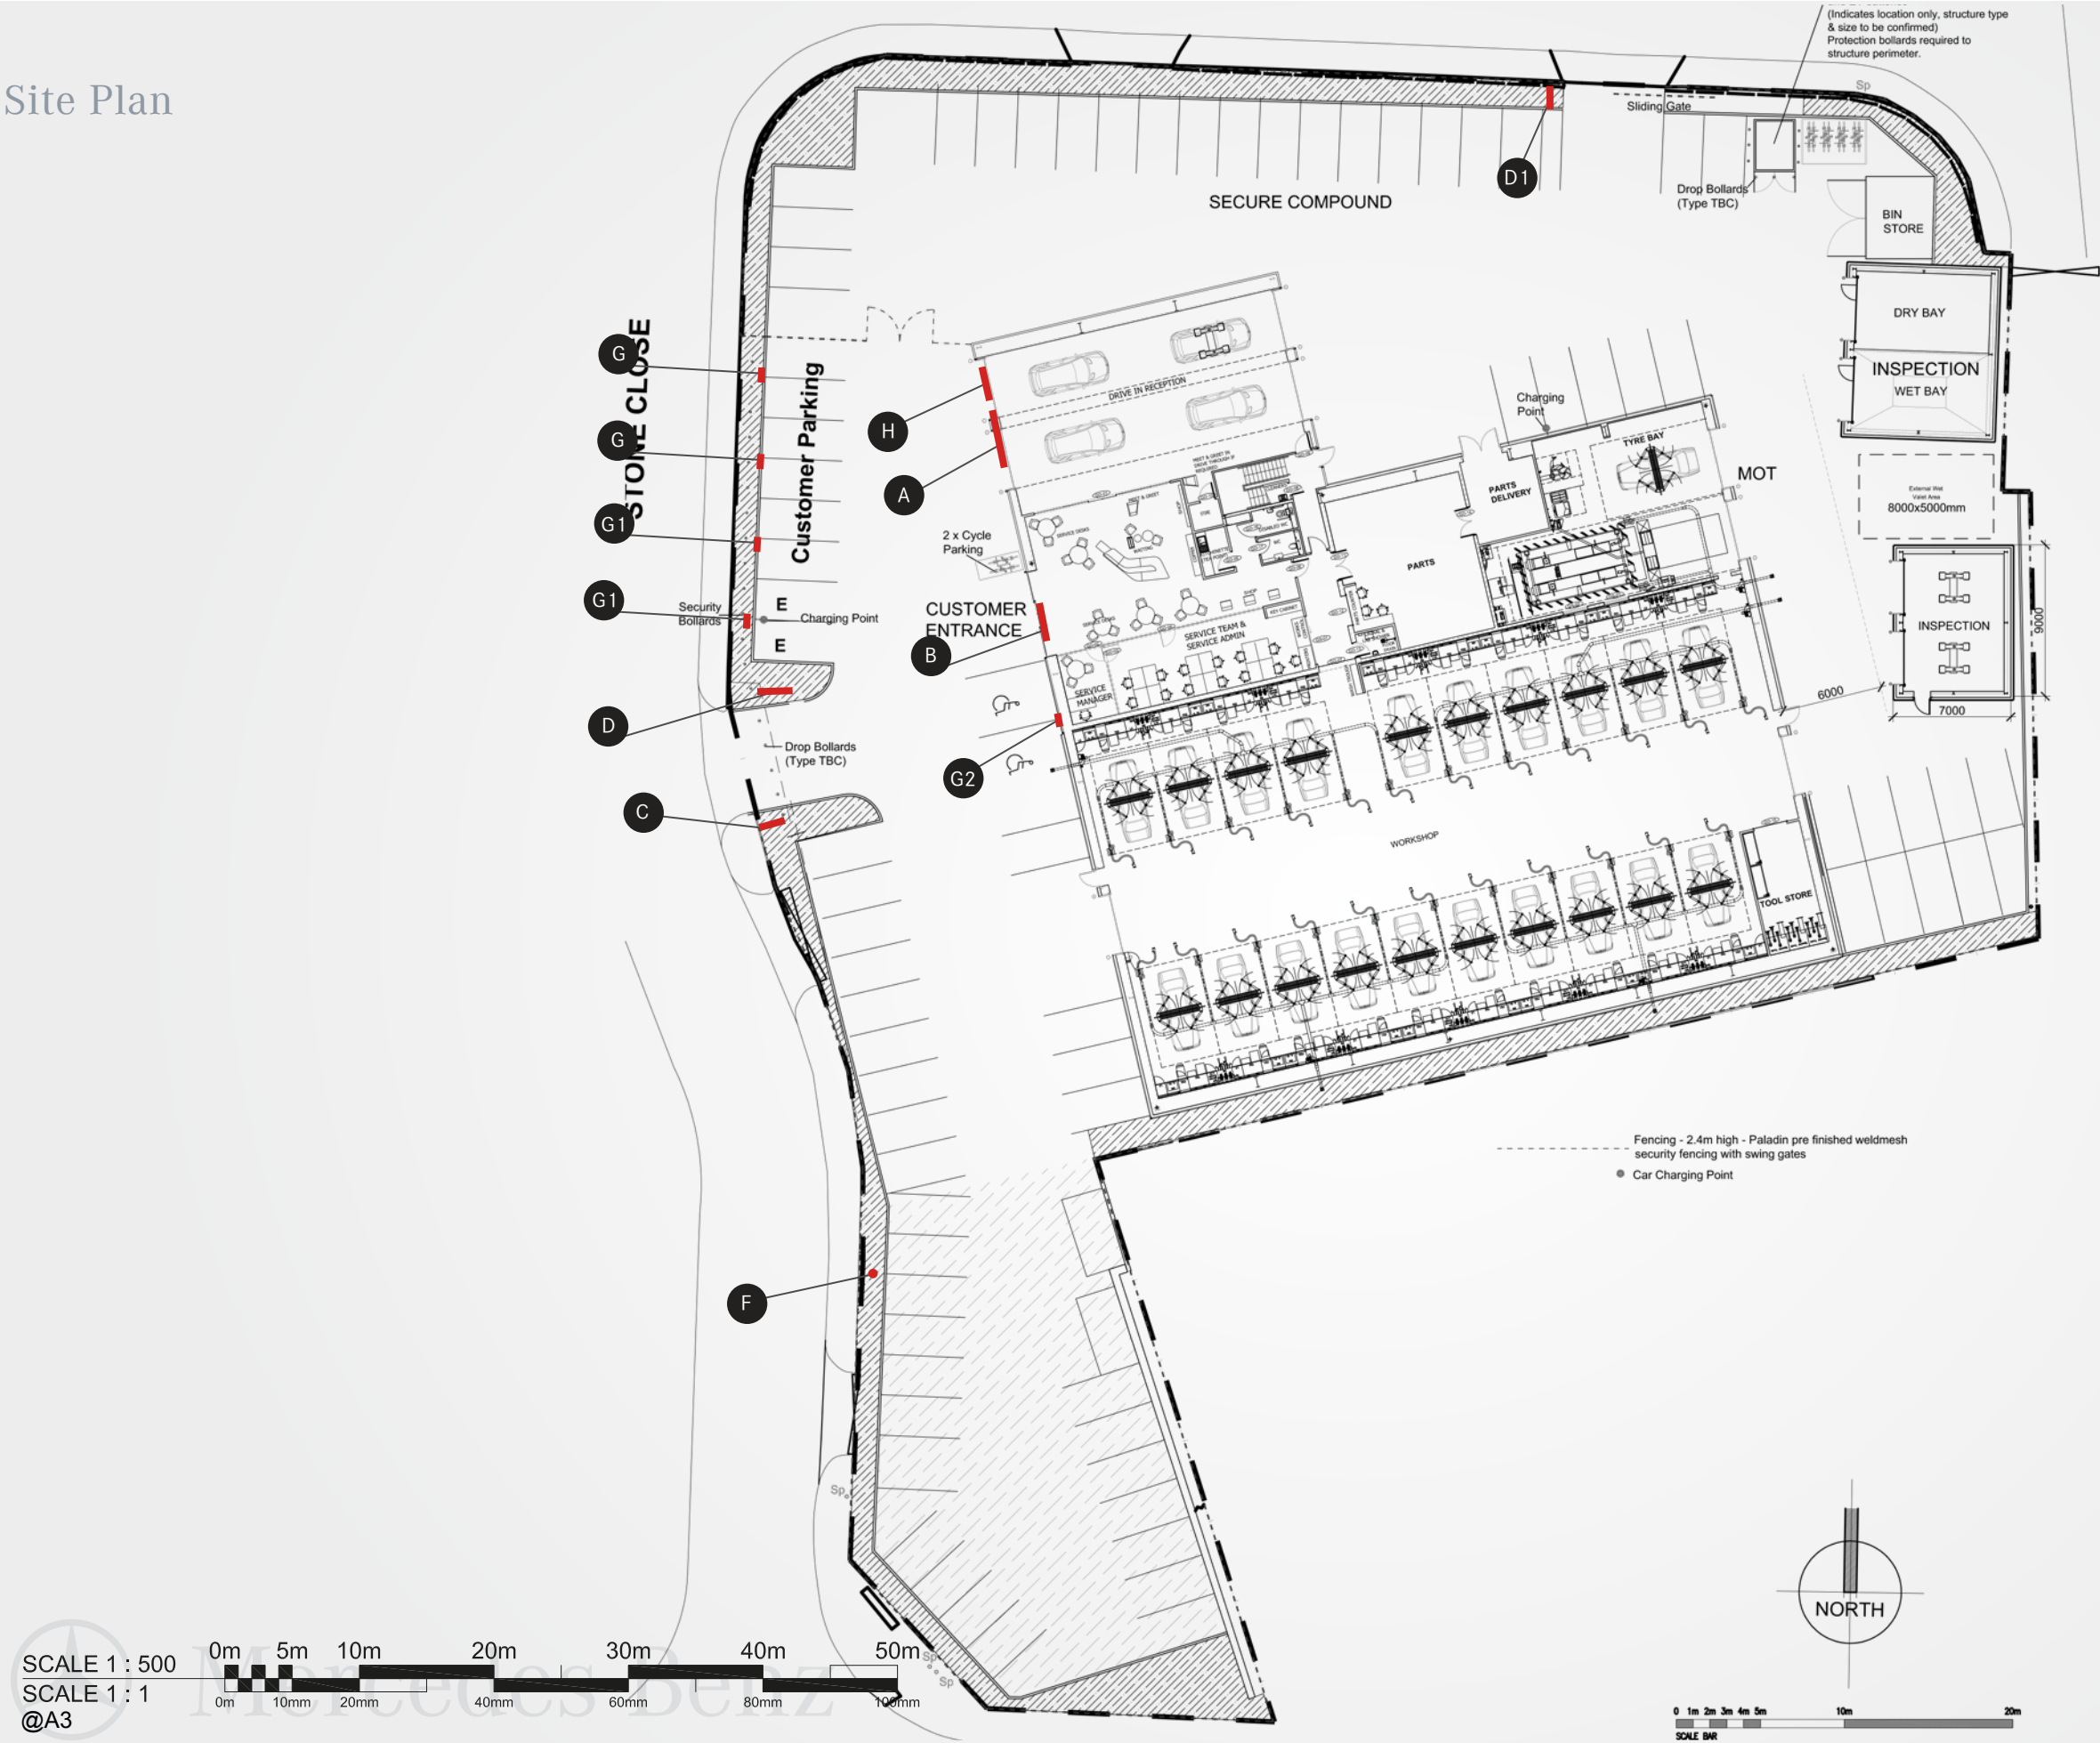

SCALE 1 : 500
SCALE 1 : 1
@A3

