



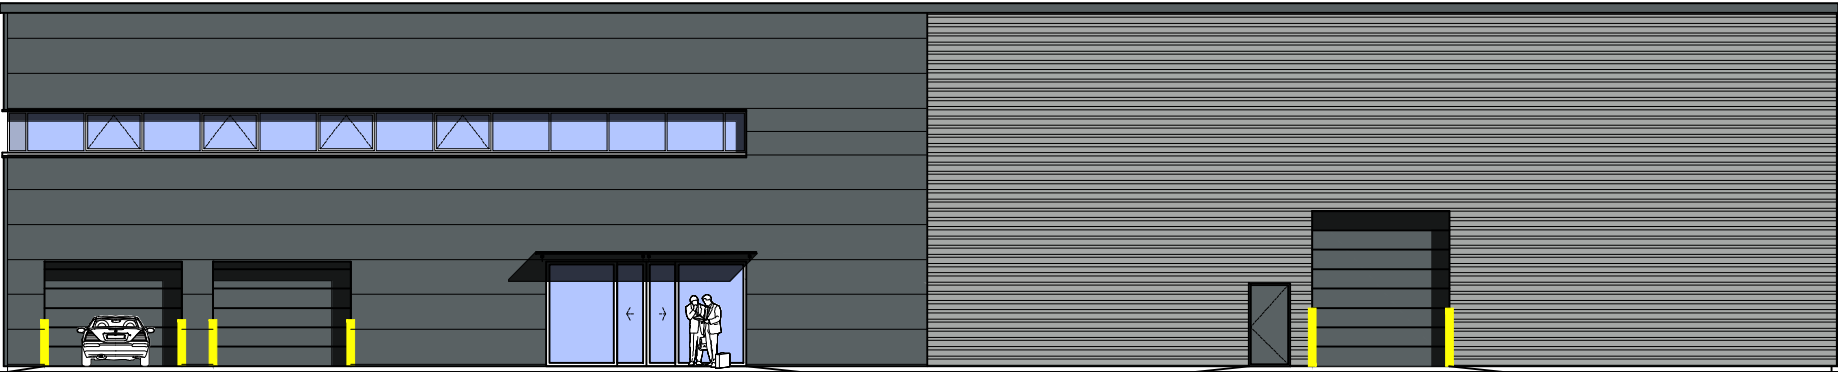


West Elevation

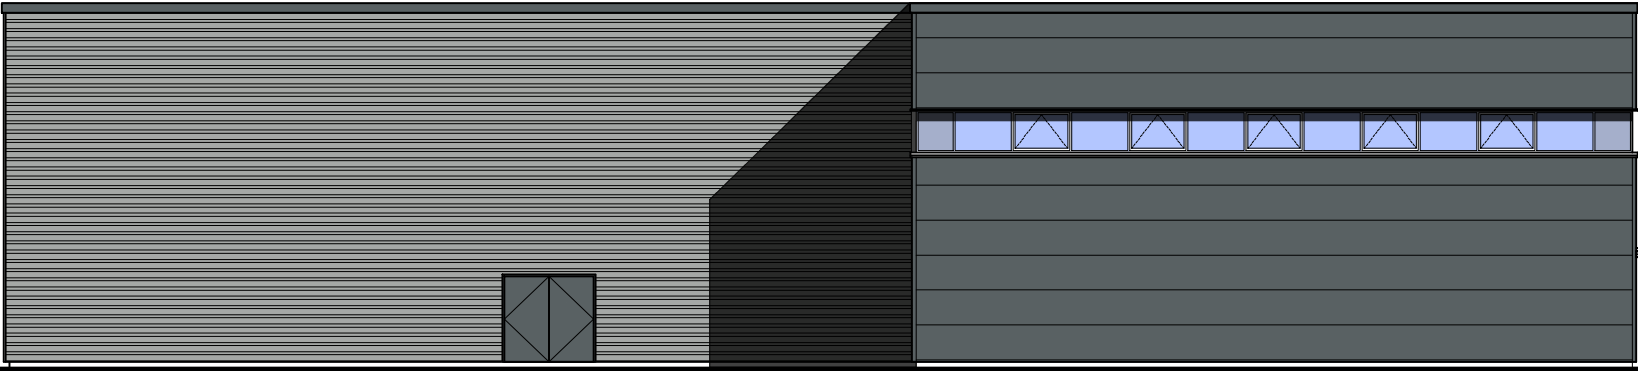

East Elevation




North Elevation

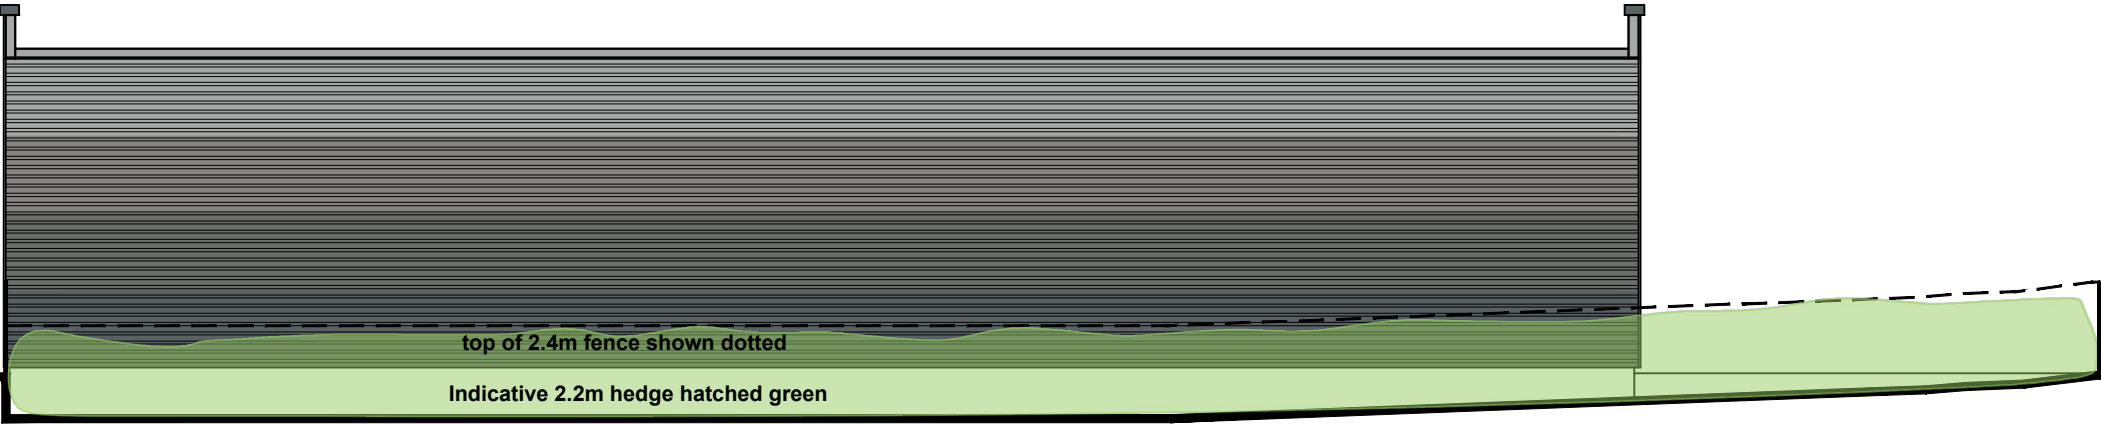

South Elevation

- MATERIALS:**
- Roof: HPS200 Ultra coated roof sheeting, 15% rooflights
Colour: Goosewing Grey
- Gutter/fascia: Prisma coated curved gutter and barge flashings
Colour: RAL 7016 Graphite Grey
- Composite panels: Pre-finished insulated composite panels
Colour: RAL 7016 Graphite Grey
- Profiled cladding: (generally) Prisma coated half-round horizontal profiled cladding
Colour: RAL 9006 Silver Metallic
- Profiled cladding: (south elevation) Prisma coated half-round horizontal profiled cladding
Colours from top down:
RAL 9006 Silver Metallic
RAL 9007 Orion
RAL 7012 Slate Grey
RAL 7016 Anthracite
- Curtain walling: PPC aluminium framed double glazed curtain walling, windows and doors
Frame colour: RAL 7016 Graphite Grey
Glazing: Clear
Spandrels: Look-alike
- Windows: PPC aluminium framed double glazed windows
Frame colour: RAL 7016 Graphite Grey
Glazing: Look-alike
- Fire exit doors: Pre-finished insulated fire exit doors
Colour: RAL 7016 Graphite Grey
- Loading doors: Pre-finished insulated loading doors
Colour: RAL 7016 Graphite Grey
- Entrance canopy: Glass or polycarbonate canopy on PPC brackets with stainless steel fixings

- D: 15/10/18
Valet bays omitted
- C: 08/10/18
Banded cladding added to south elevation
- B: 04/10/18
Indicative valet bays added
- A: 02/10/18
Parapet removed from south elevation
Hedge and top of fence shown

 

OrchardStreet

Revisions

Job Title
PROPOSED B1/B2/B8 REDEVELOPMENT

Location
STONE CLOSE
WEST DRAYTON

Drawing Title
ELEVATIONS

Date 08/11/17 Drawn

Scale 1:200 at A3 Checked

ALL DIMENSIONS TO BE CHECKED ON SITE. DO NOT SCALE
COPYRIGHT & INTELLECTUAL PROPERTY RIGHTS REMAIN WITH LANGLEY HALL ASSOCIATES LTD

LHA Royal Station Court, Twyford
Reading, Berkshire, RG10 9NF
Tel: 0118 932 0980 Fax: 0118 932 0981
e-mail: orchardstreet@lha.co.uk

Dwg no. 4435-PL-020 Revision D