




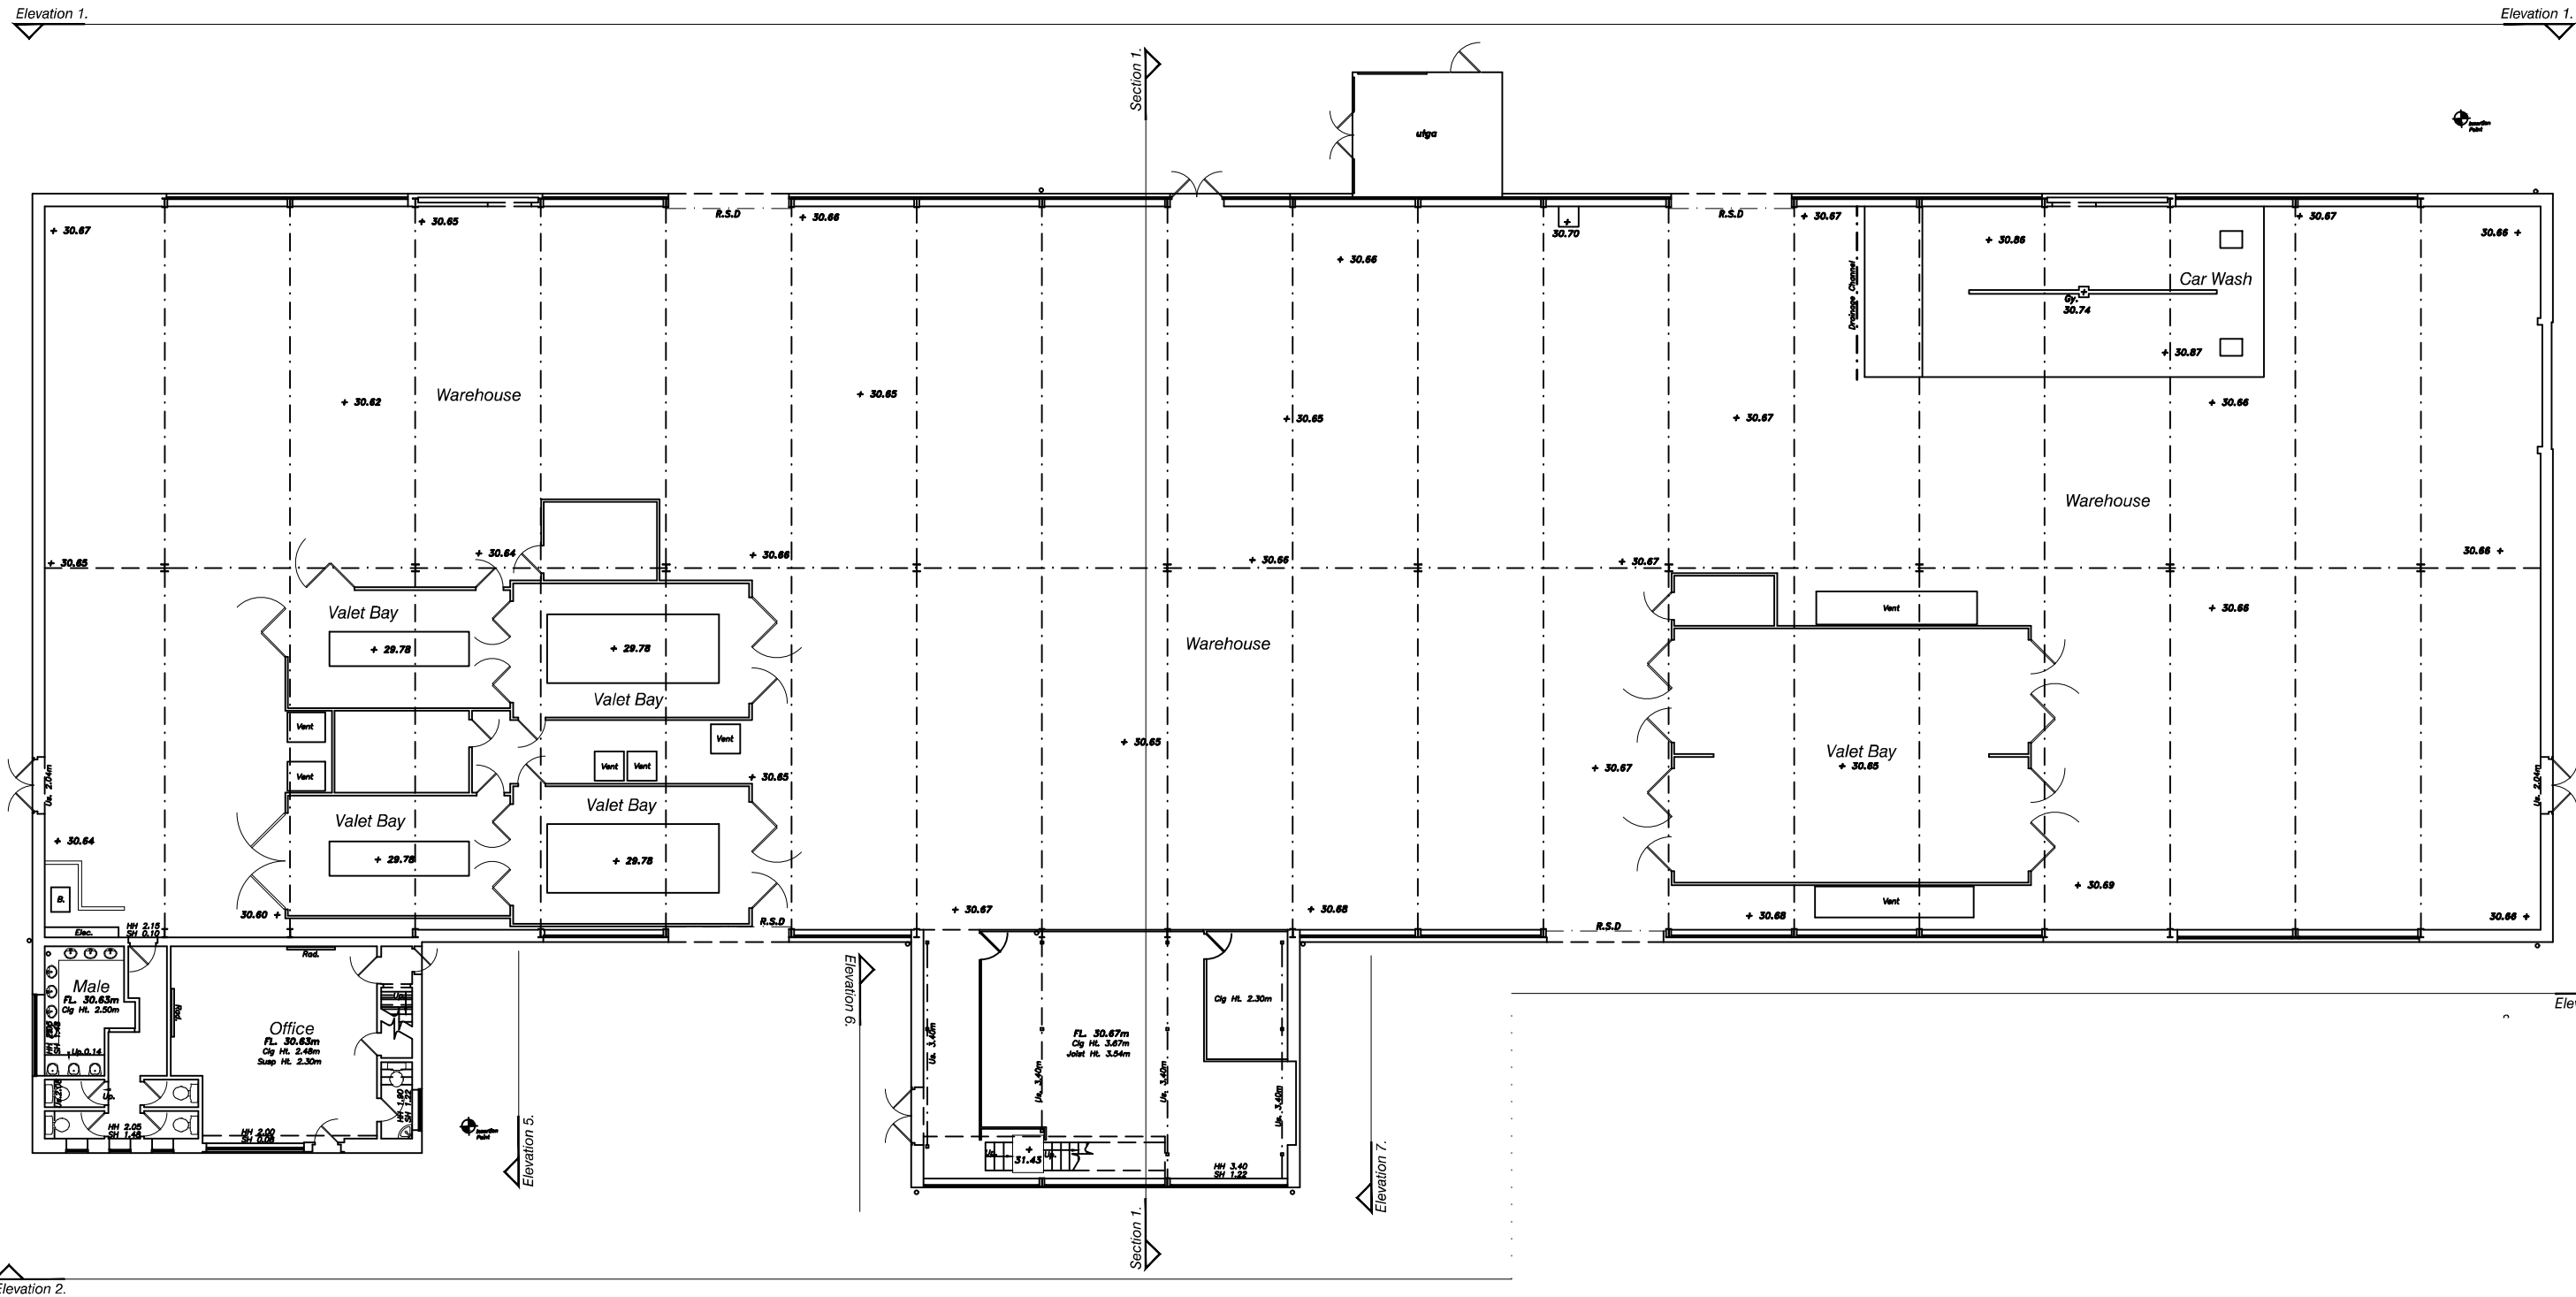

Ground floor plan

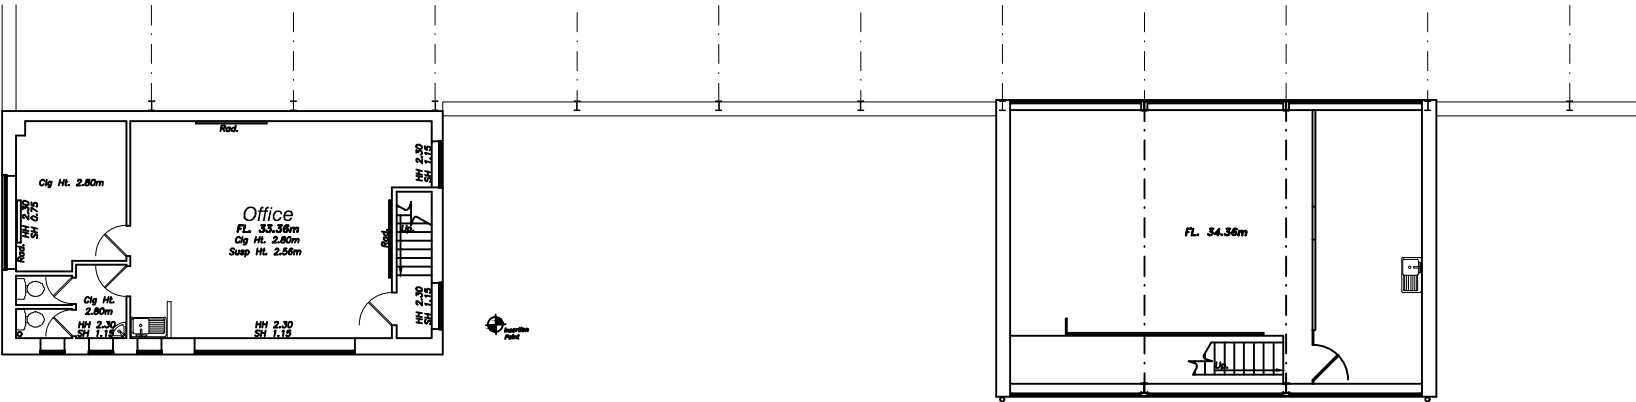

First floor plan

 

Revisions
Job Title
PROPOSED B1/B2/B8 REDEVELOPMENT

Location
STONE CLOSE
WEST DRAYTON

Drawing Title
NORTH BUILDING
FLOOR PLANS

Date 03/01/18 Drawn

Scale 1:200 at A3 Checked

ALL DIMENSIONS TO BE CHECKED ON SITE. DO NOT SCALE
COPYRIGHT & INTELLECTUAL PROPERTY RIGHTS REMAIN WITH LANGLEY HALL ASSOCIATES LTD

LHA
Royal Station Court, Twyford
Reading, Berkshire, RG10 9NF
Tel: 0118 932 0980 Fax: 0118 932 0981
email: office@lha.co.uk info@lha.co.uk

Dwg no. 4435-PL-041 Revision