


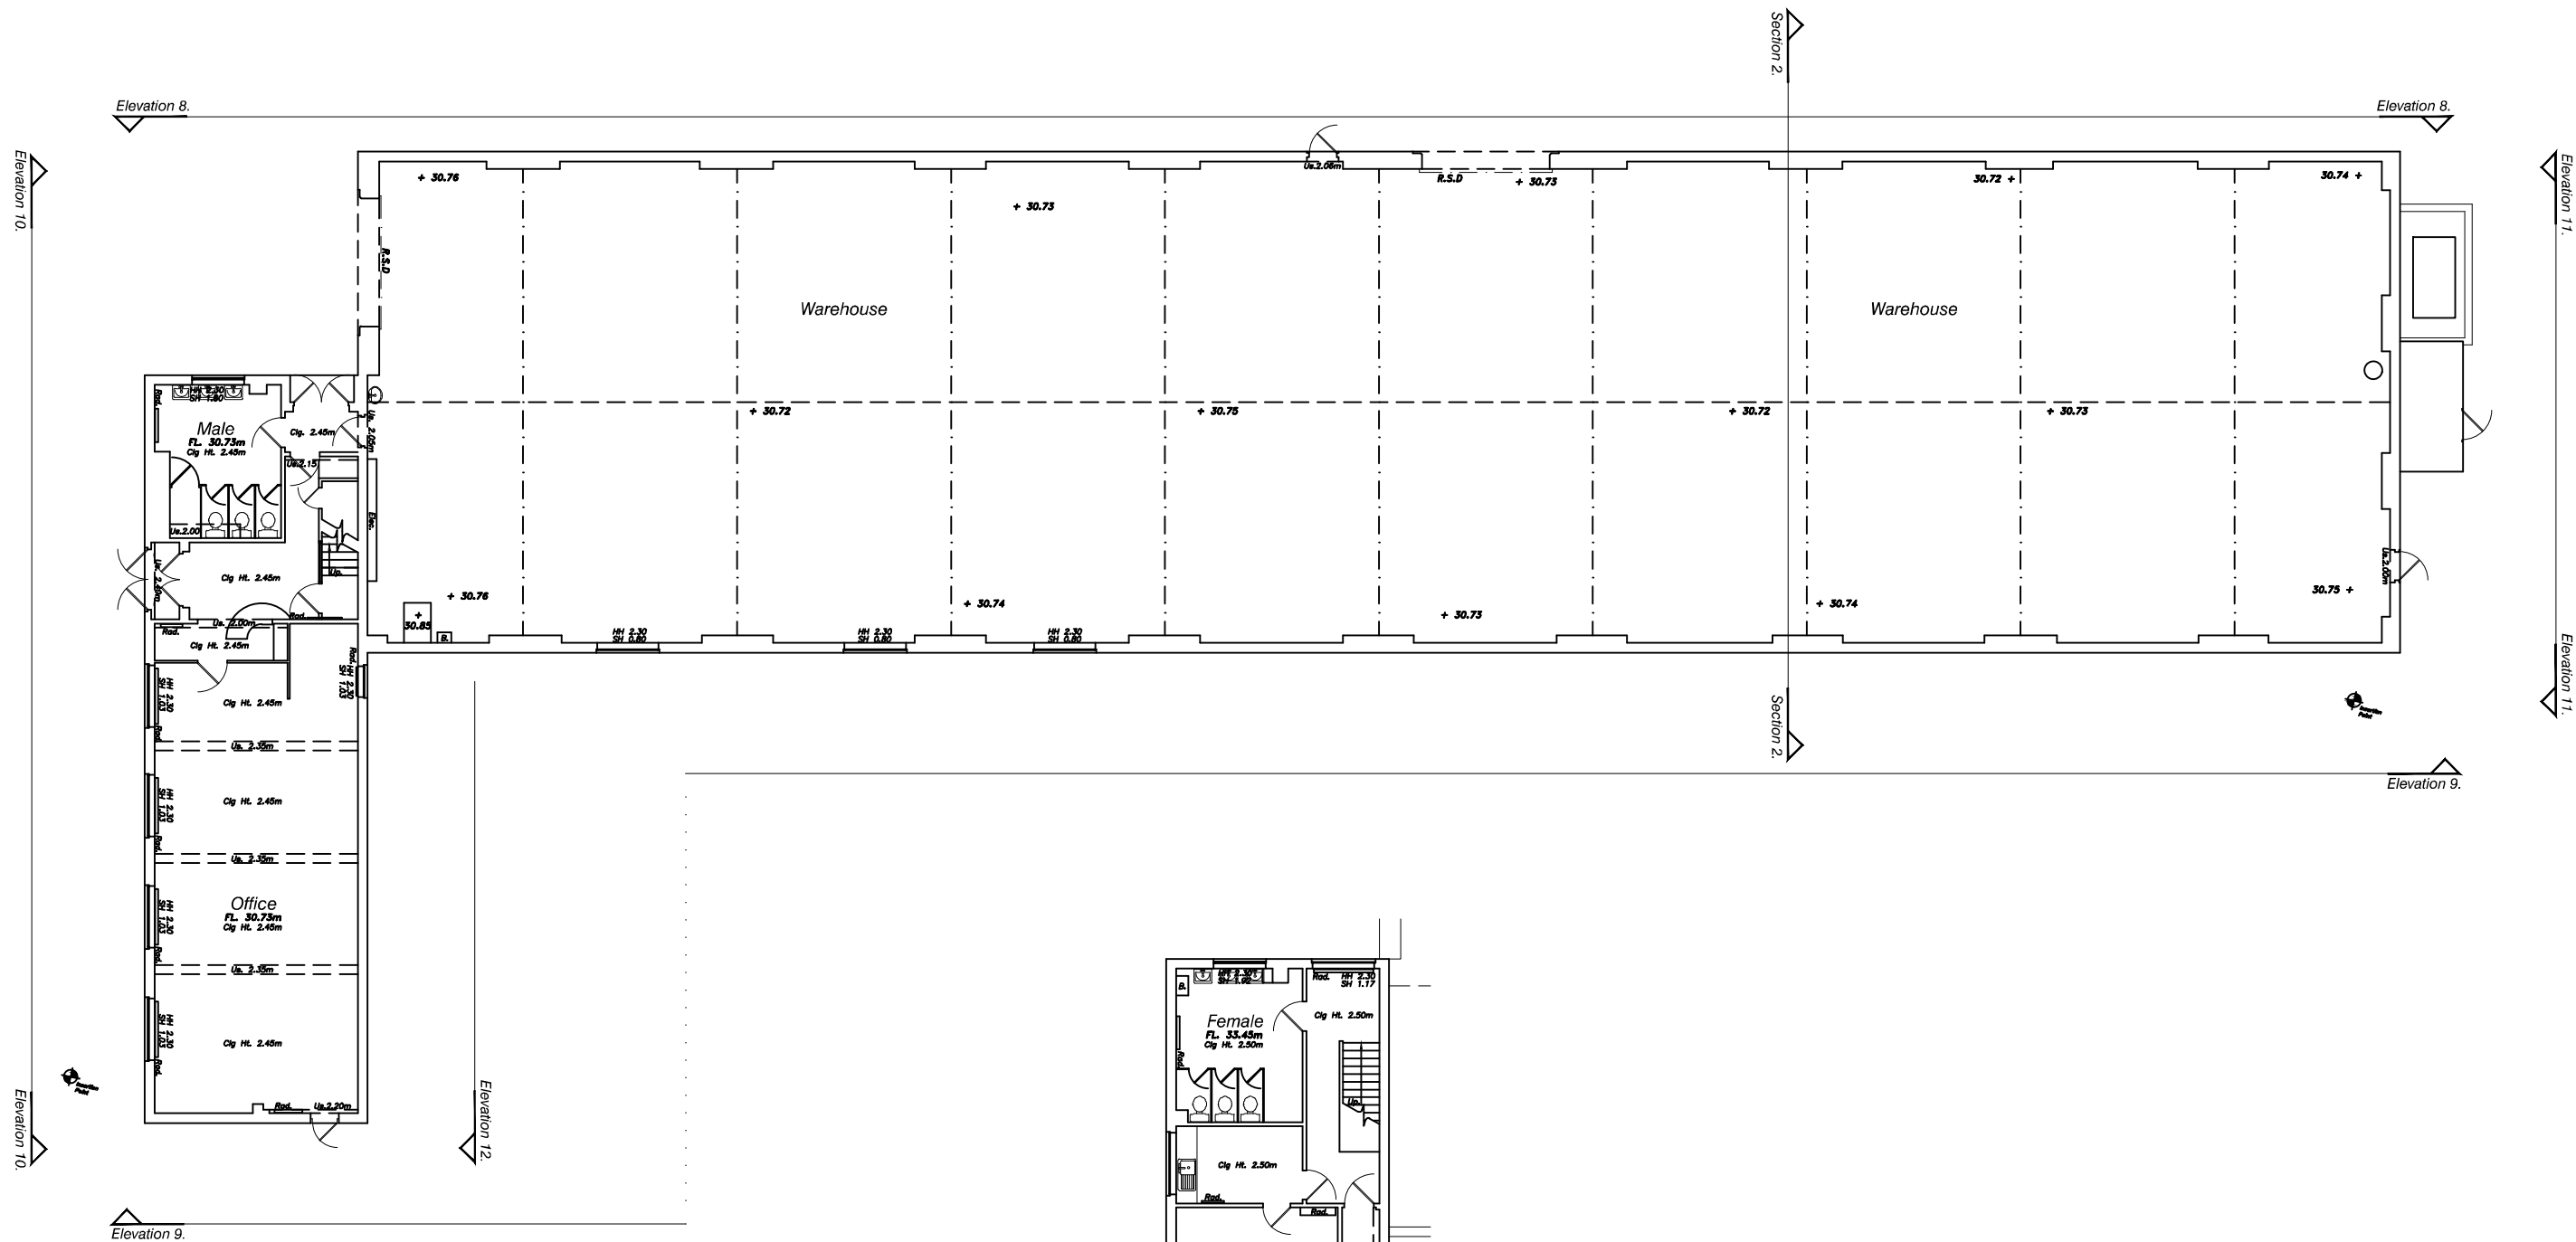

OrchardStreet

Revisions

Job Title

PROPOSED B1/B2/B8 REDEVELOPMENT

Location

STONE CLOSE
WEST DRAYTON

Drawing Title

SOUTH BUILDING
FLOOR PLANS

Date 03/01/18

Scale 1:200 at A3

ALL DIMENSIONS TO BE CHECKED ON SITE. DO NOT SCALE.

COPYRIGHT & INTELLECTUAL PROPERTY RIGHTS REMAIN WITH LANGLEY HALL ASSOCIATES LTD

LHA Royal Station Court, Twyford
Reading, Berkshire, RG10 9NF
Tel: 0118 932 0980 Fax: 0118 932 0981
email: info@lha.co.uk

Dwg no. 4435-PL-042