




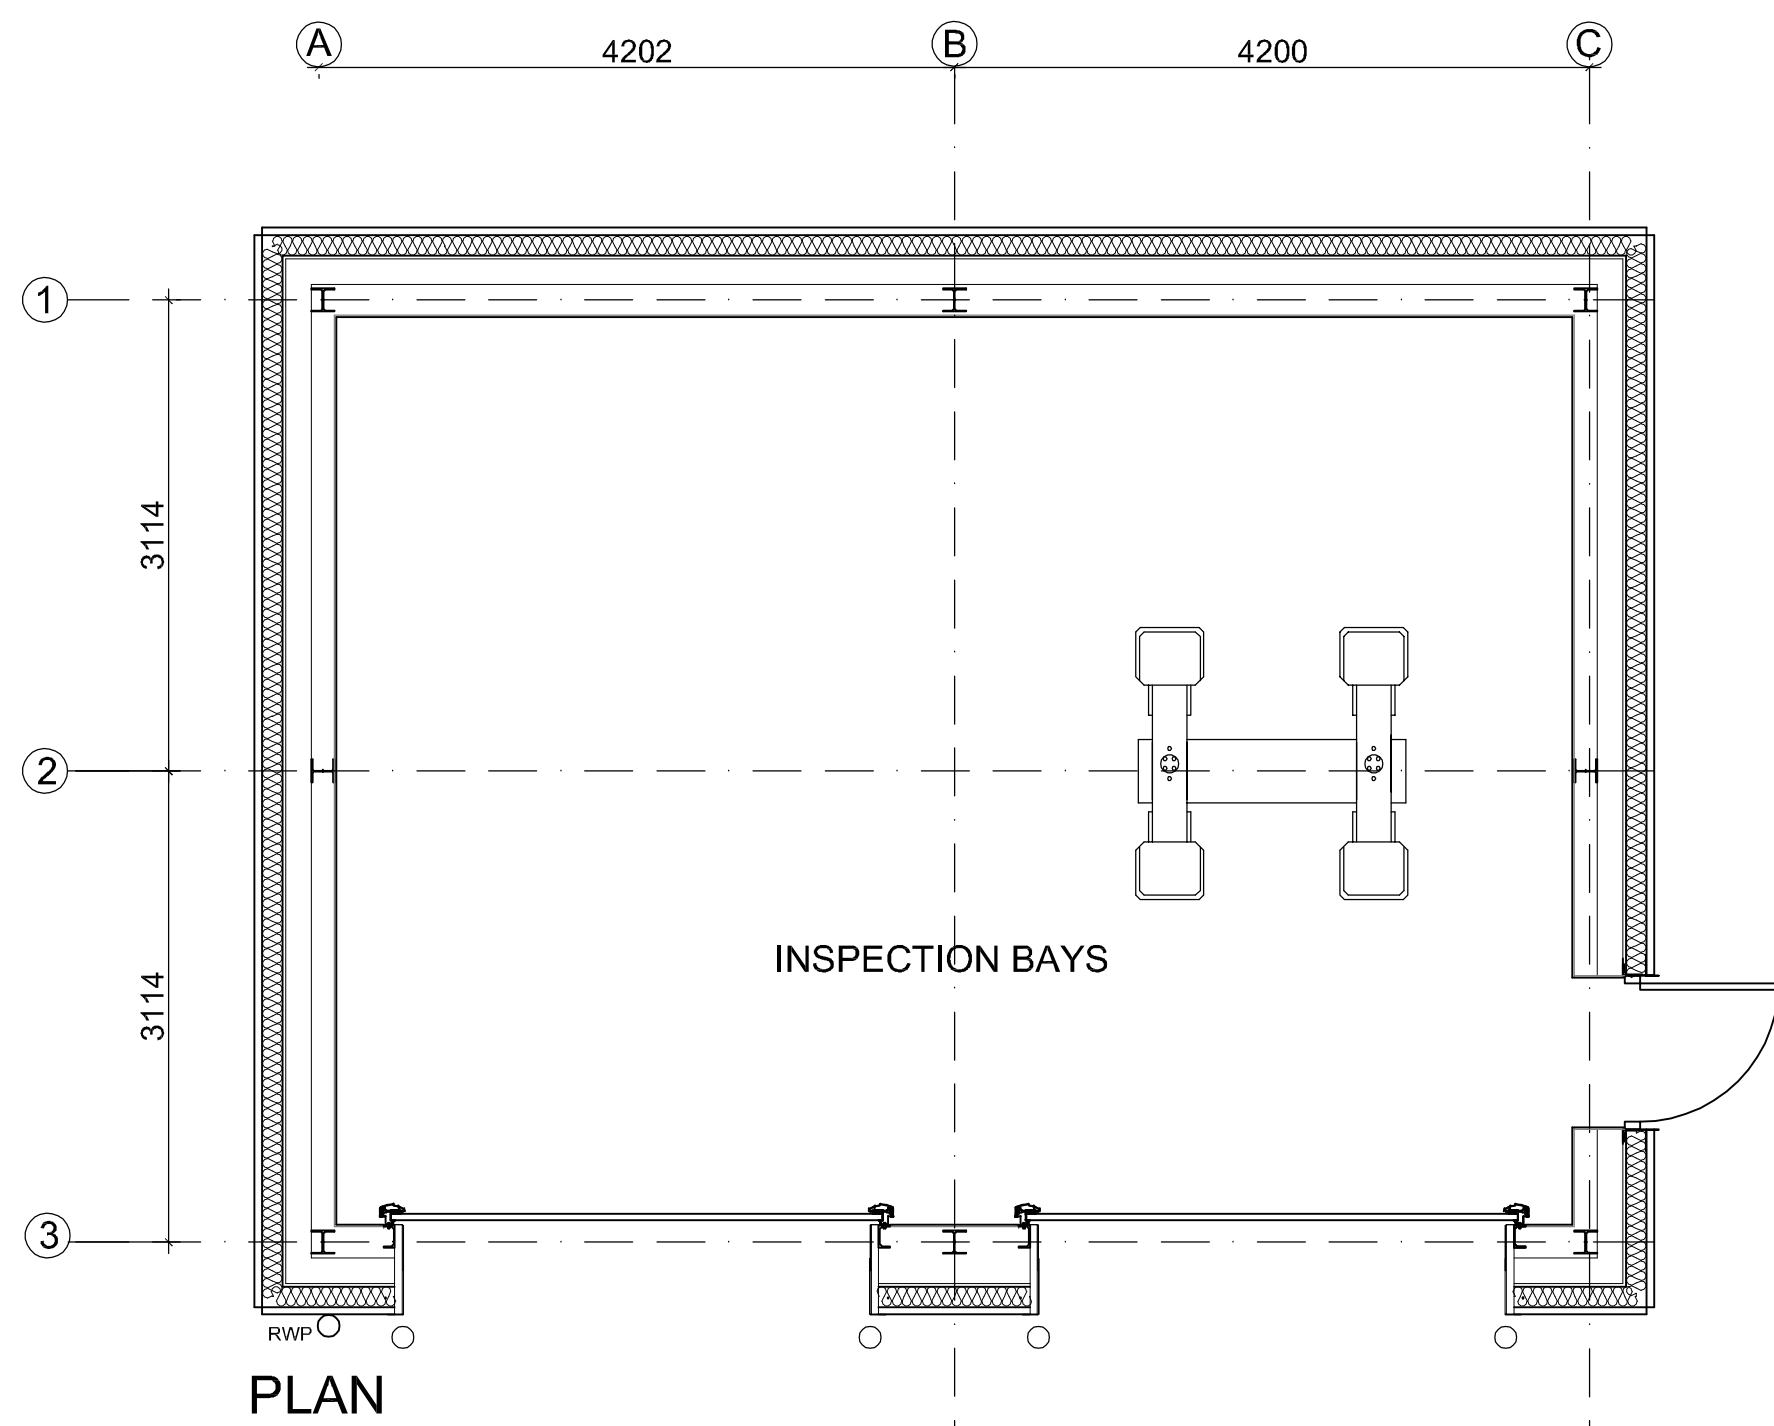


PLAN

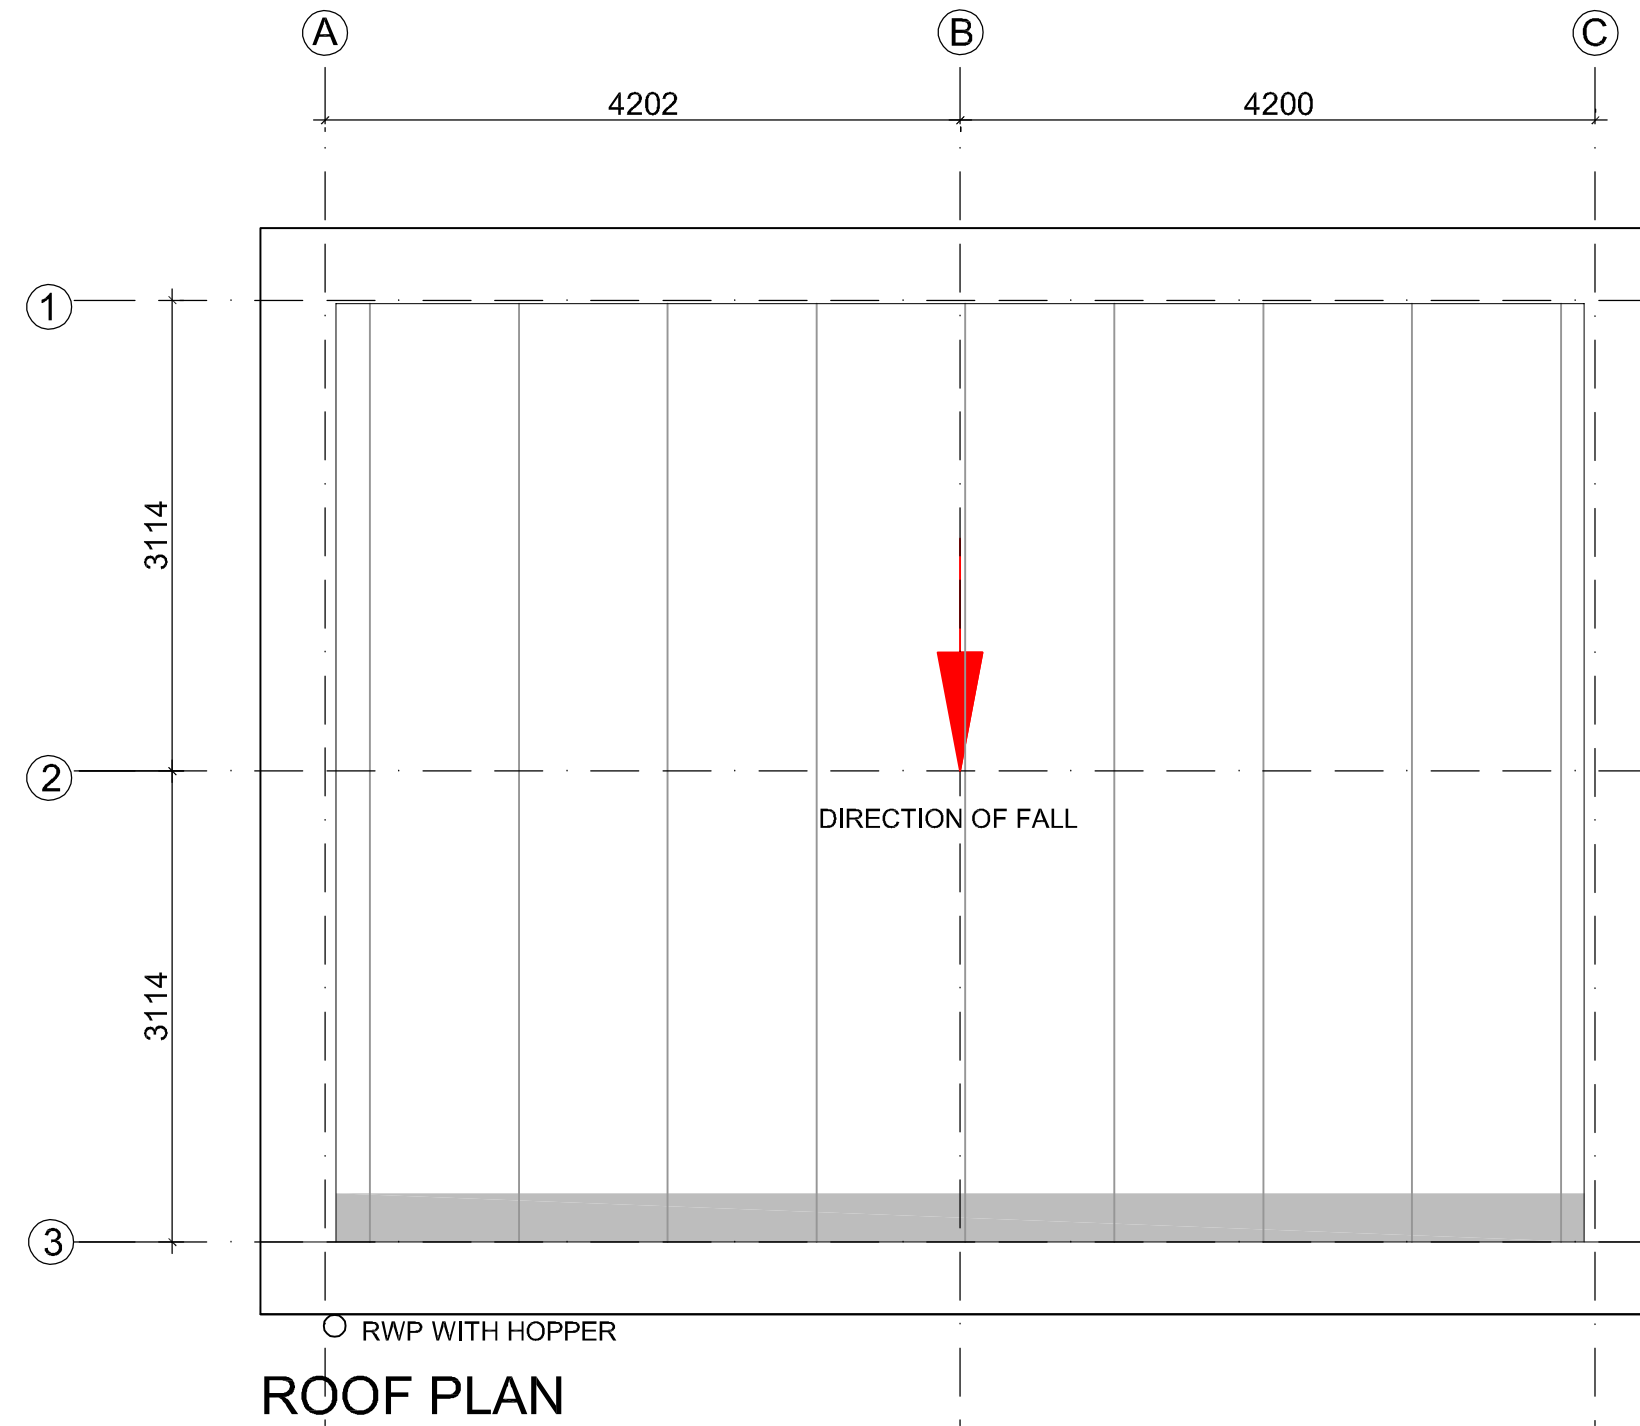


ROOF PLAN

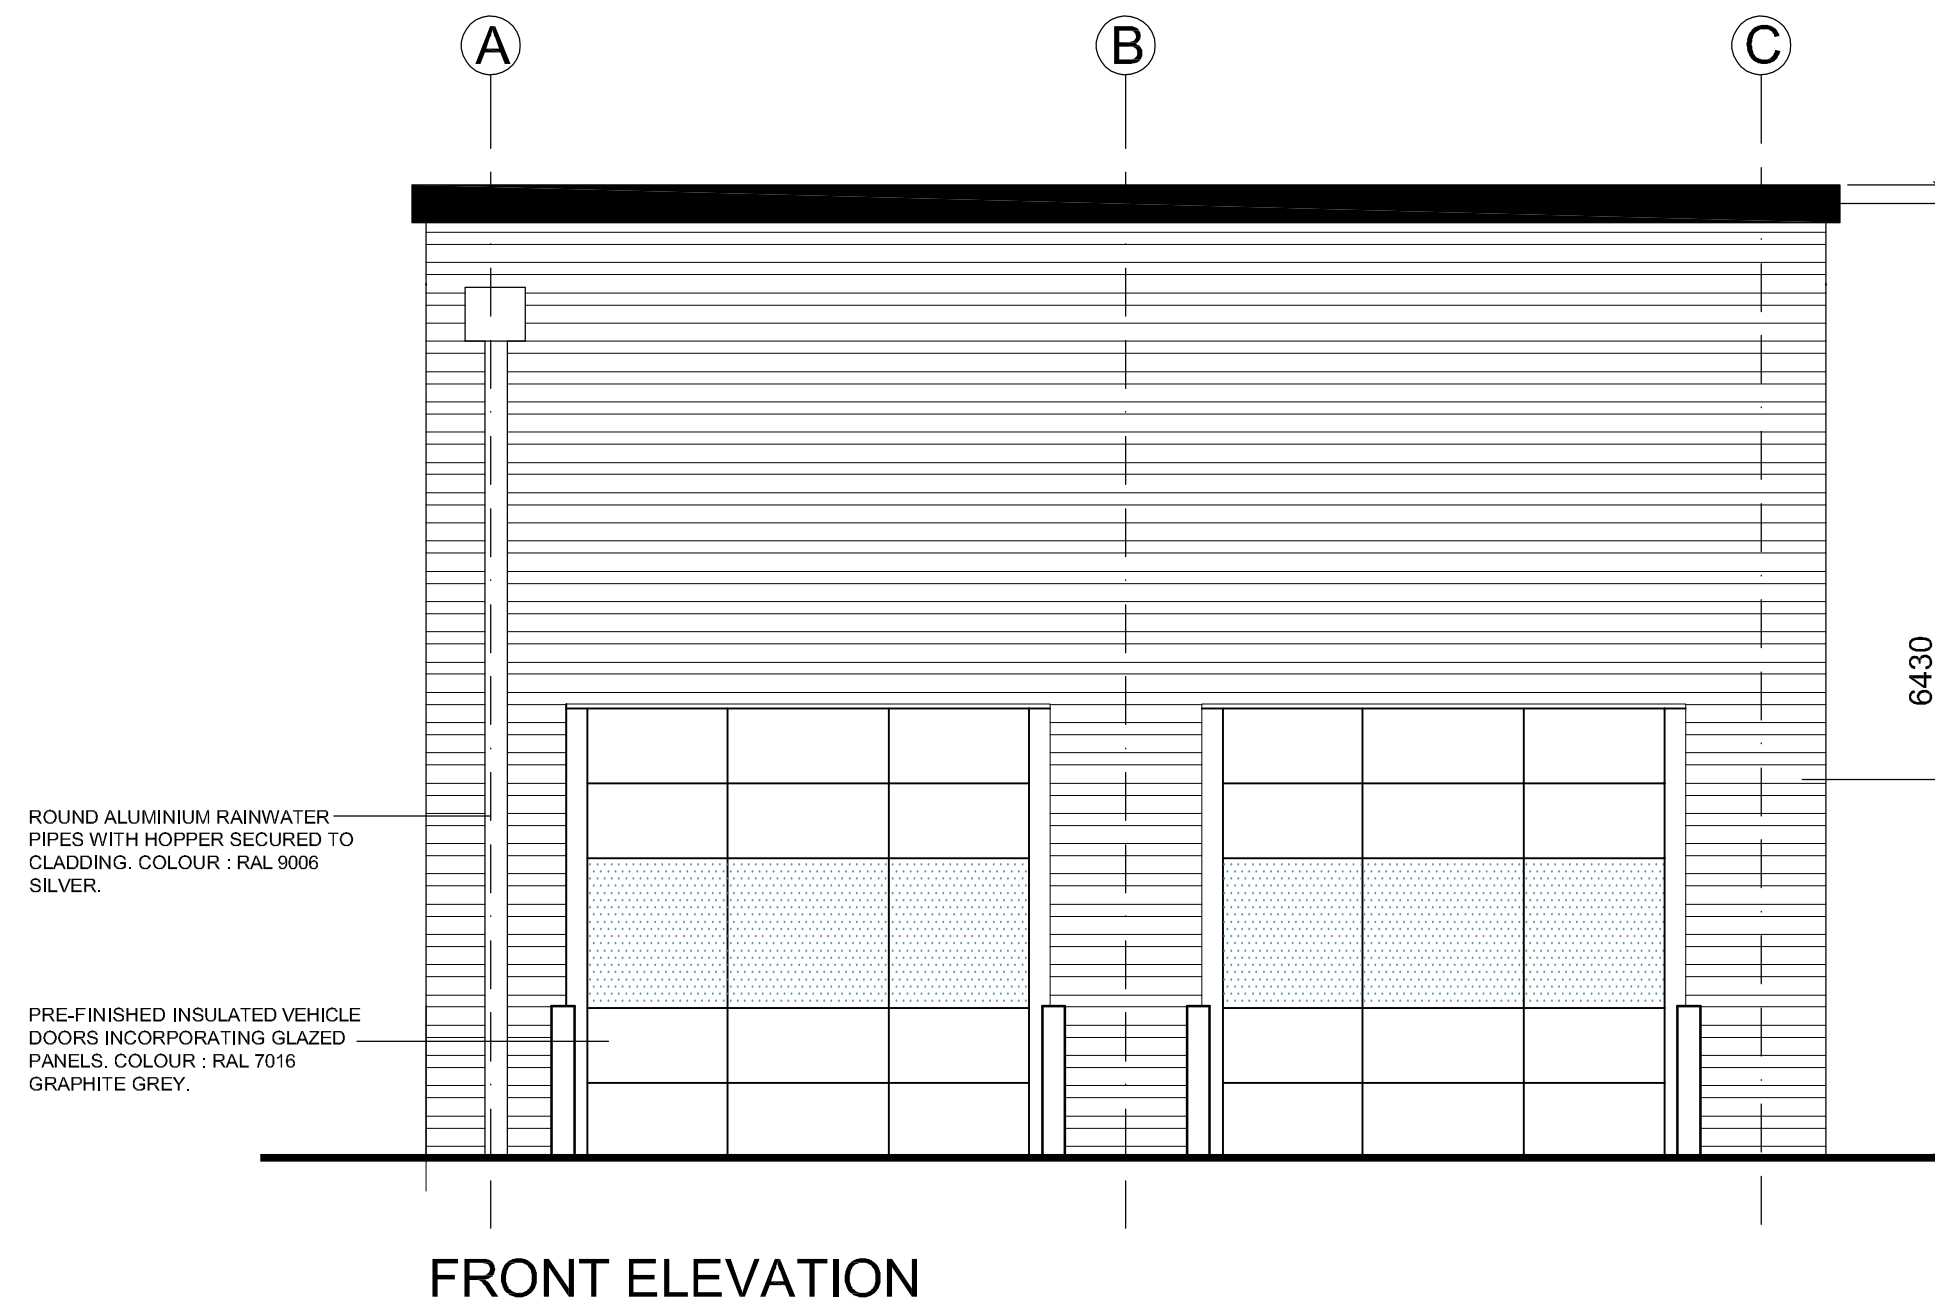


FRONT ELEVATION

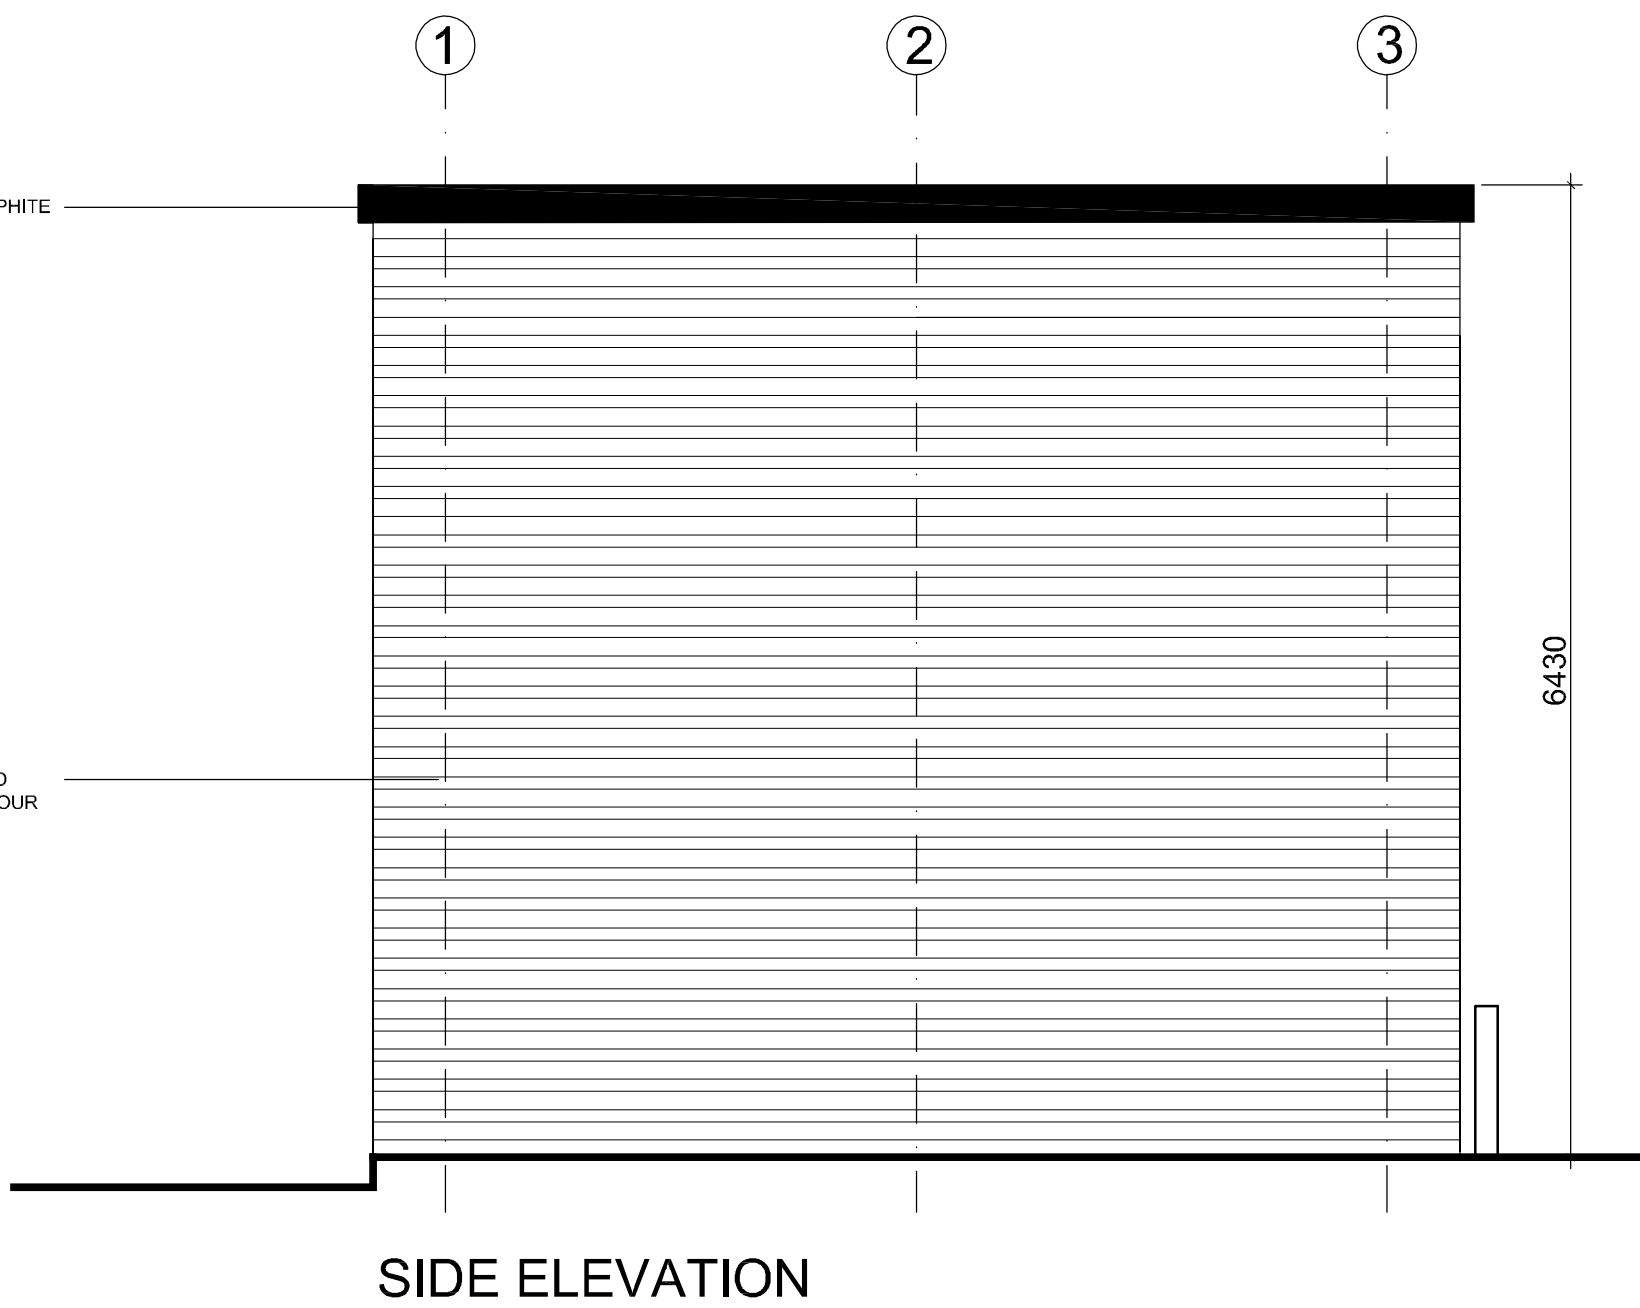



SIDE ELEVATION

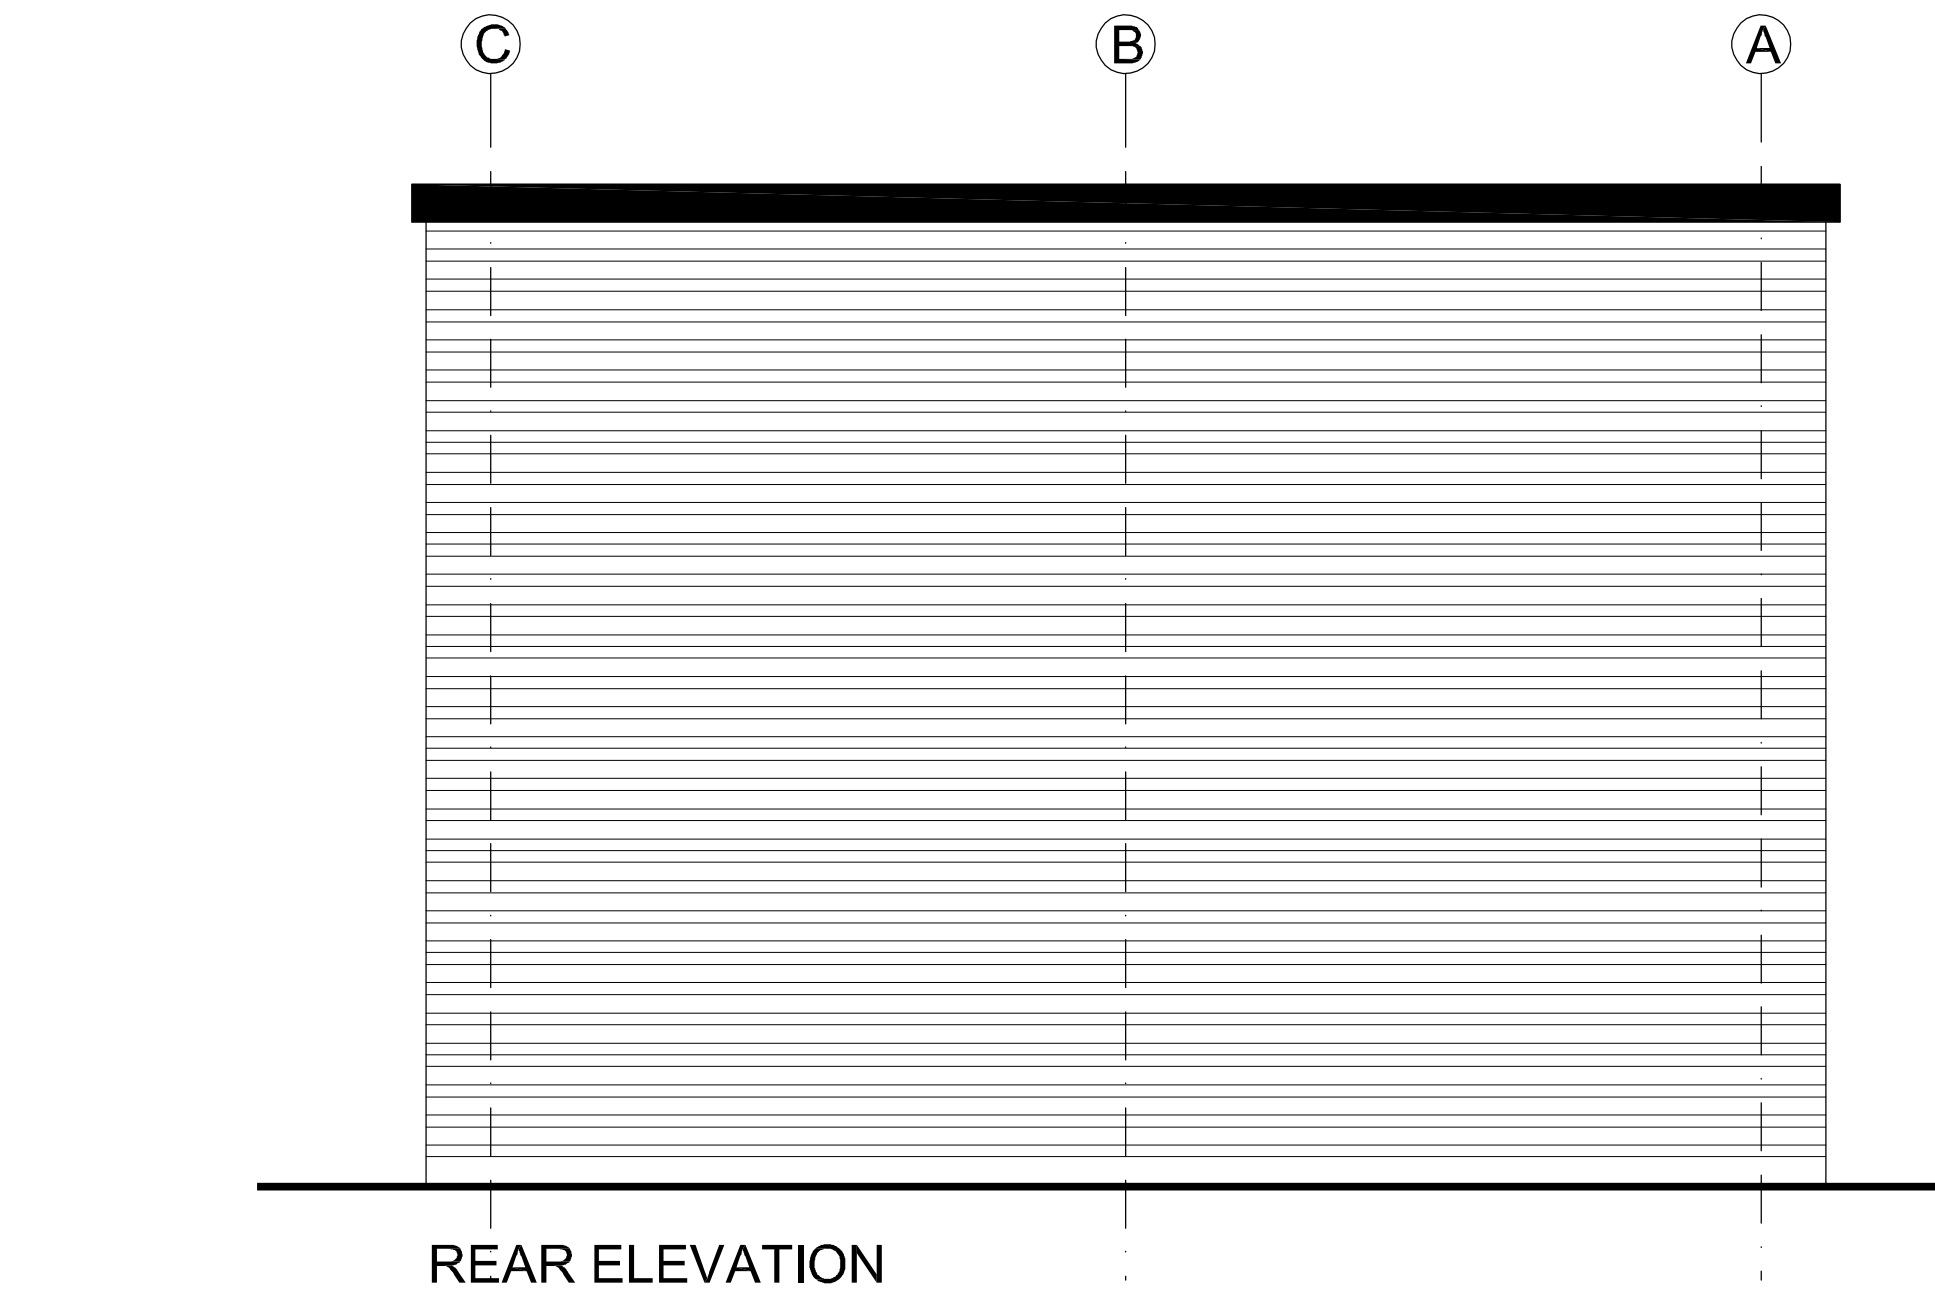

REAR ELEVATION

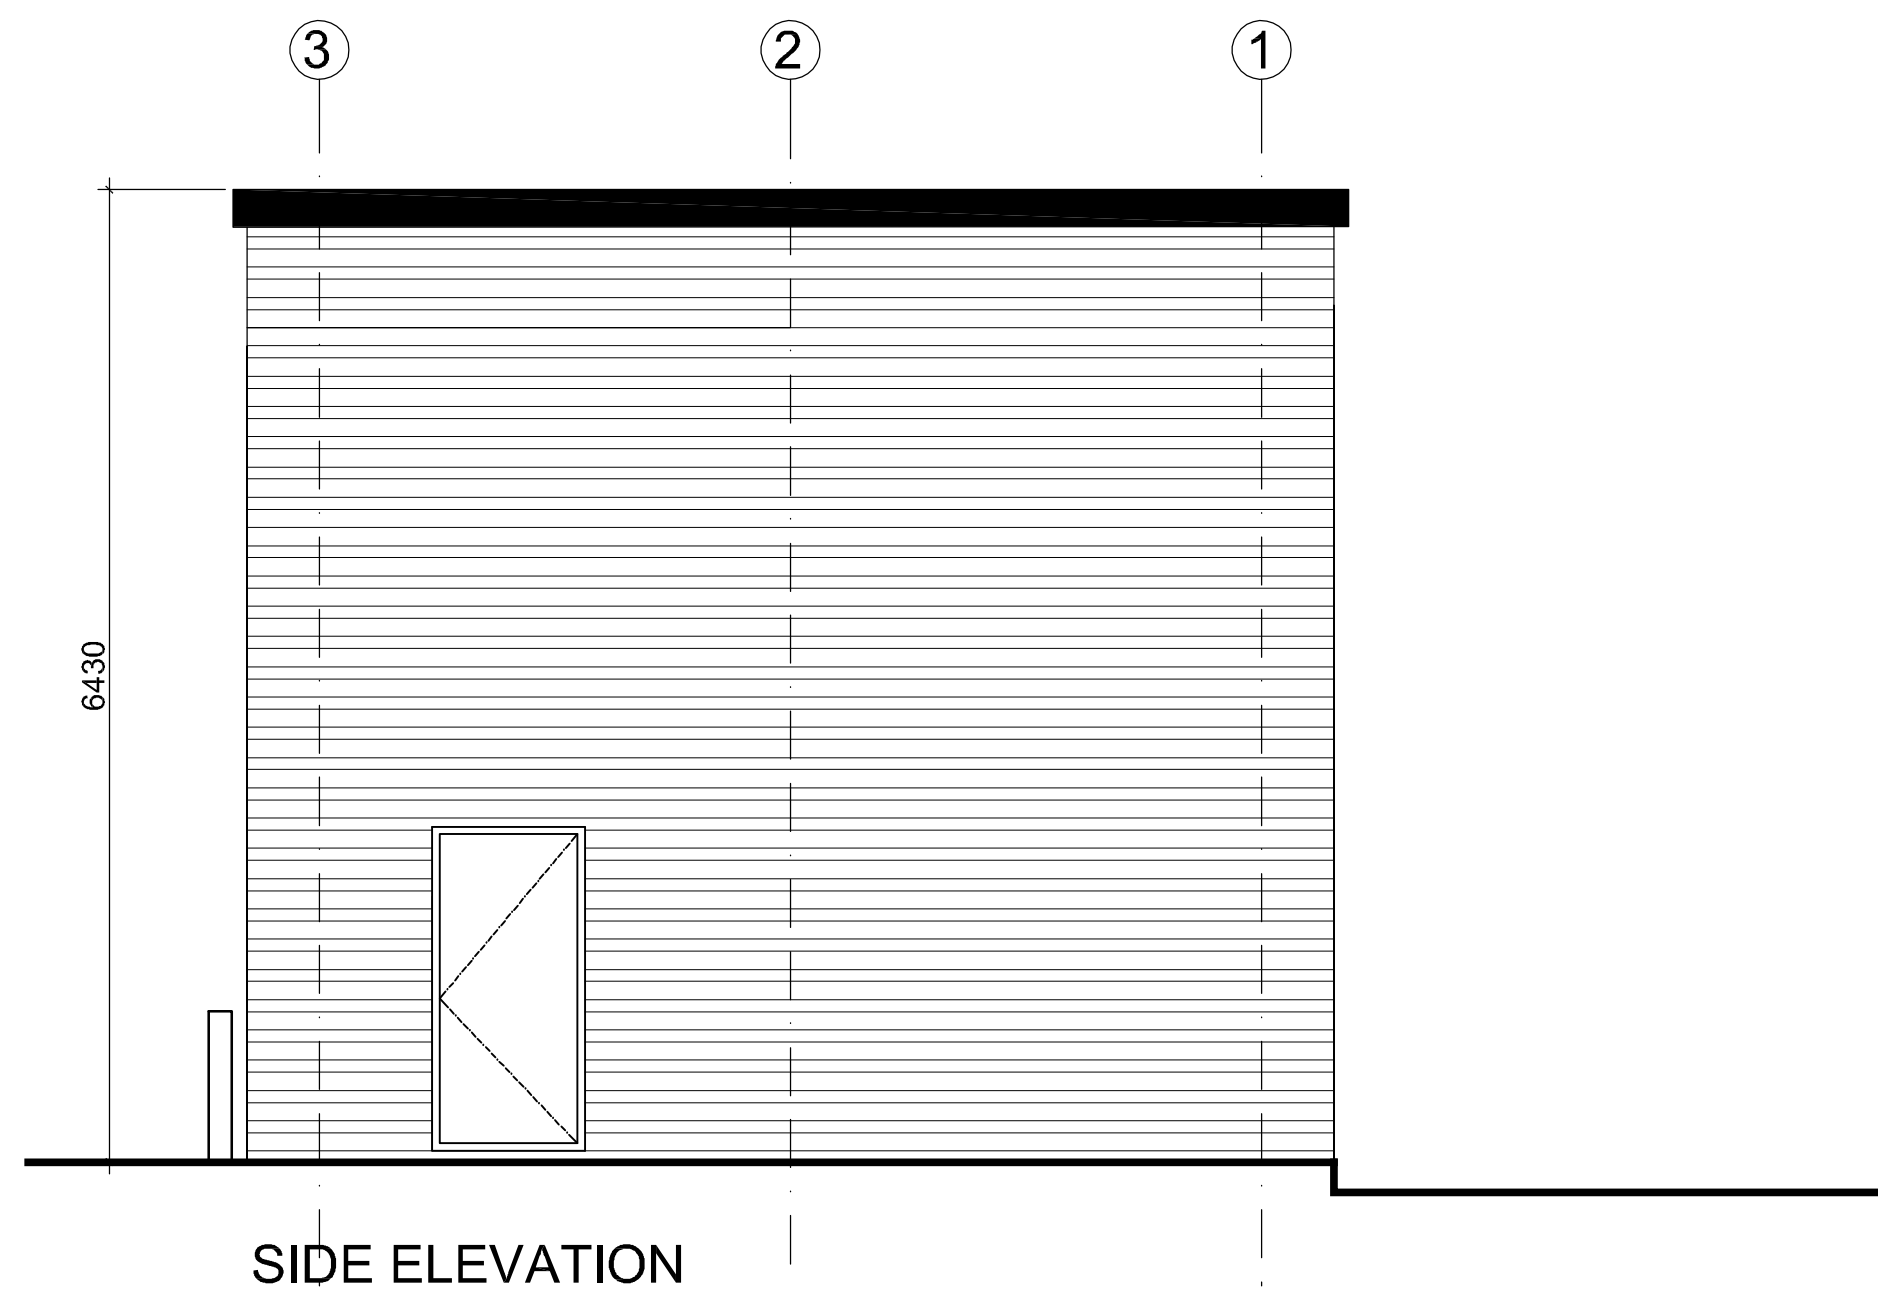

SIDE ELEVATION

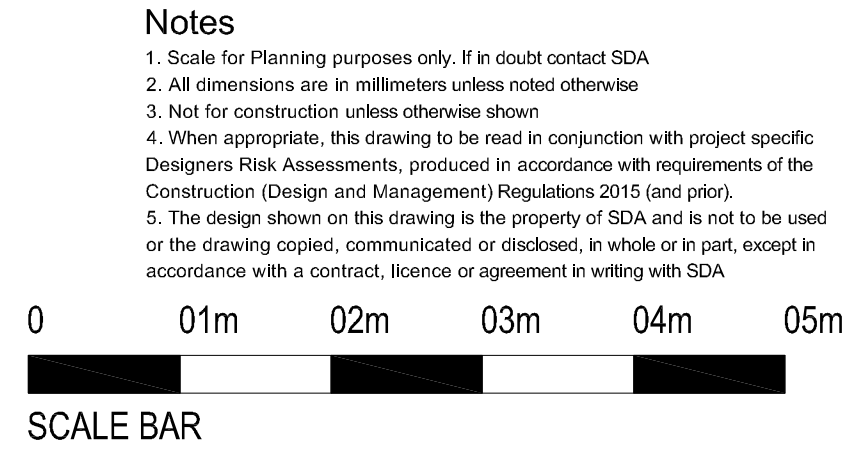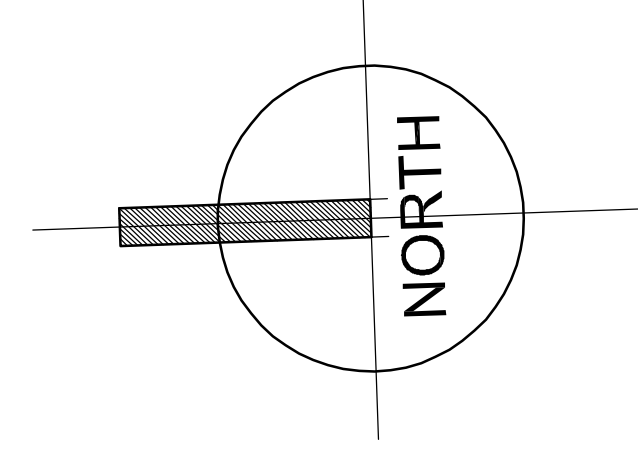

ROOF
HFS200 ULTRA COATED ROOFSHEETS COLOUR GOOSEWING GREY

FASCIA
PRISMA COATED FASCIA COLOUR GRAPHITE GREY RAL 7016

WALLS
PRISMA COATED HALF ROUND HORIZONTAL CLADDING COLOUR SILVER METALLIC RAL 9006

B	31.01.20	ROOM NAME ADDED	CS	AH
A	15.01.20	DRAWING SHEET NOTES UPDATED HEIGHTS ADDED TO ELEVATIONS	CS	AH
REV.	DATE	DESCRIPTION	DRN.	CKD.

SDA
ARCHITECTS

MANOR MILLS MANOR ROAD LEEDS LS11 9AH
T: +44 (0)113 288 1000 F: +44 (0)113 288 1001
mail@sdapartnership.com www.sdapartnership.com
LEEDS CALIFORNIA

PROJECT
MERCEDES BENZ
STONE CLOSE
WEST DRAYTON

TITLE
INSPECTION BUILDING

STAGE
PLANNING

JOB No. A1H0094	DWG No. A(PL)03 100	REV. B
SCALE 1:50 @ A1	DATE DECEMBER 2019	
DRAWN CLS	CHECKED AH	

BSI REGISTERED FS 56715 UKAS QUALITY MANAGEMENT