


Notes


1. Scale for Plicking purposes only. If in doubt contact SQA
2. All measurements are in millimetres unless noted otherwise
3. Not for construction unless otherwise shown
4. When appropriate, the drawing to be read in conjunction with project specific Designers Risk Assessments, produced in accordance with requirements of the Construction (Design and Management) Regulations 2015 (not apply)
5. The design shown on the drawing is the property of SQA and is not to be used on the drawing copied, communicated or disclosed, in whole or in part, except in accordance with a contract, licence or agreement in writing with SQA

SITE AREA - 0.502ha 1.24Acres

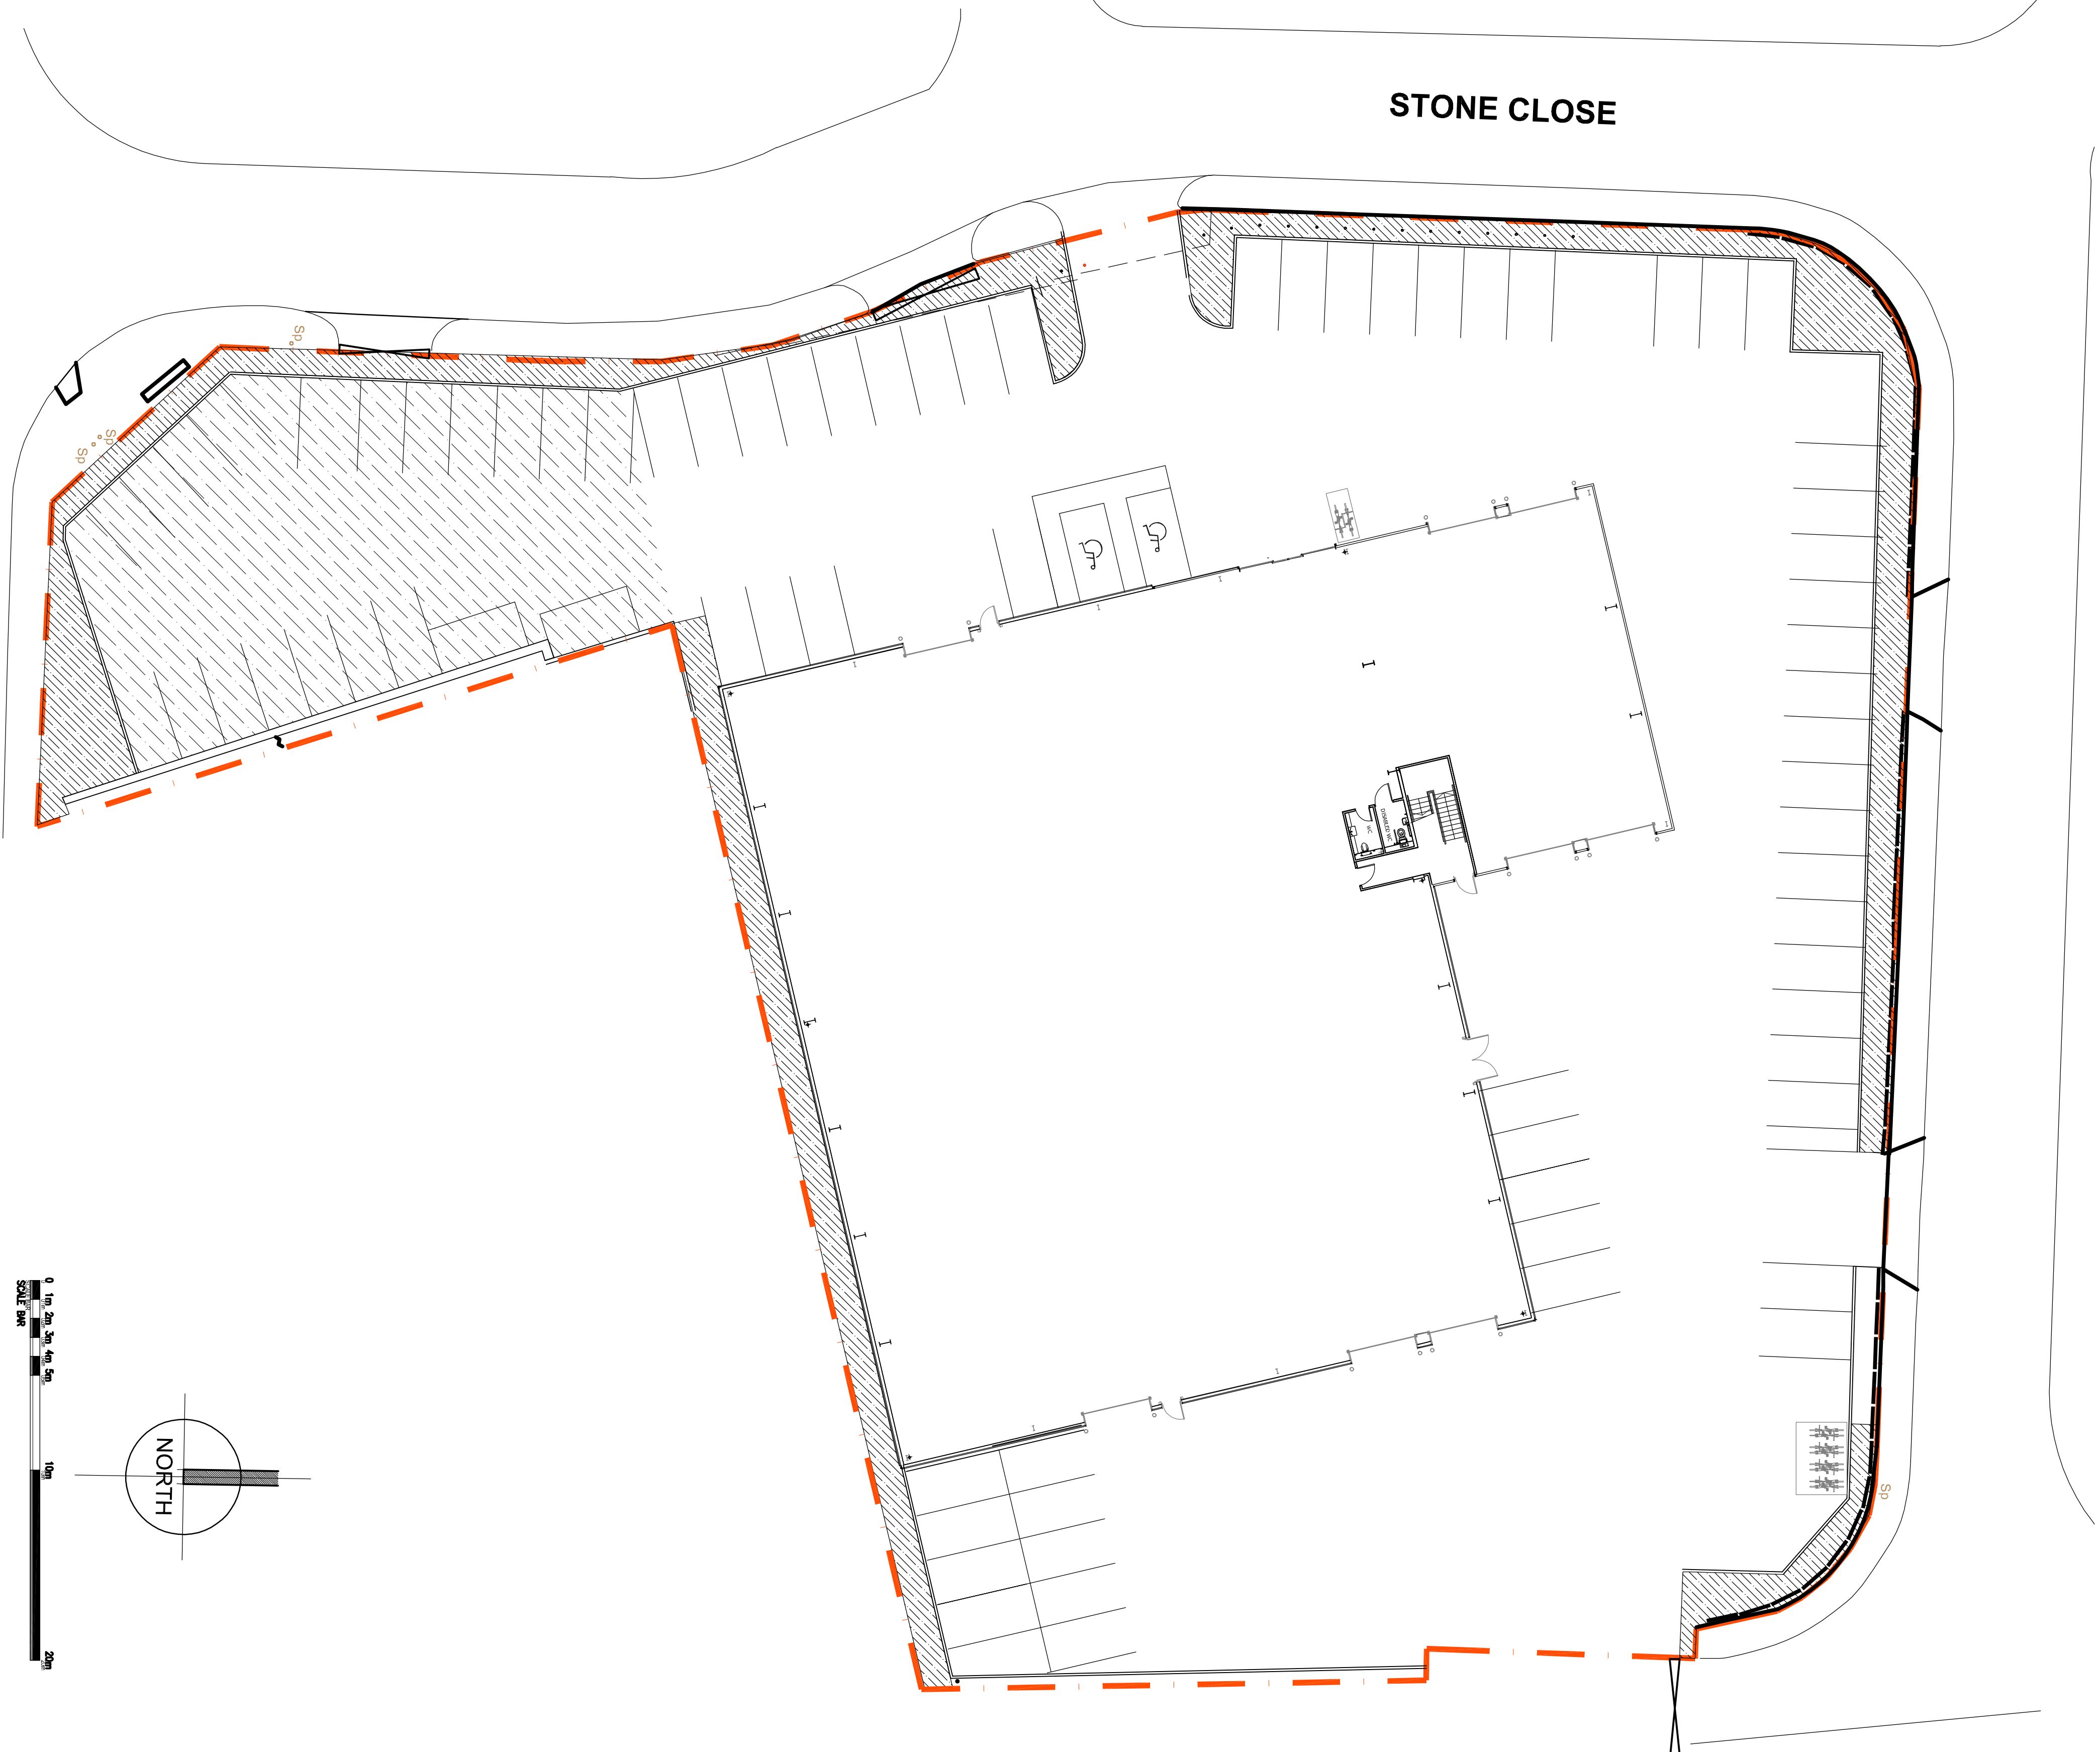

STONE CLOSE

HORTON ROAD

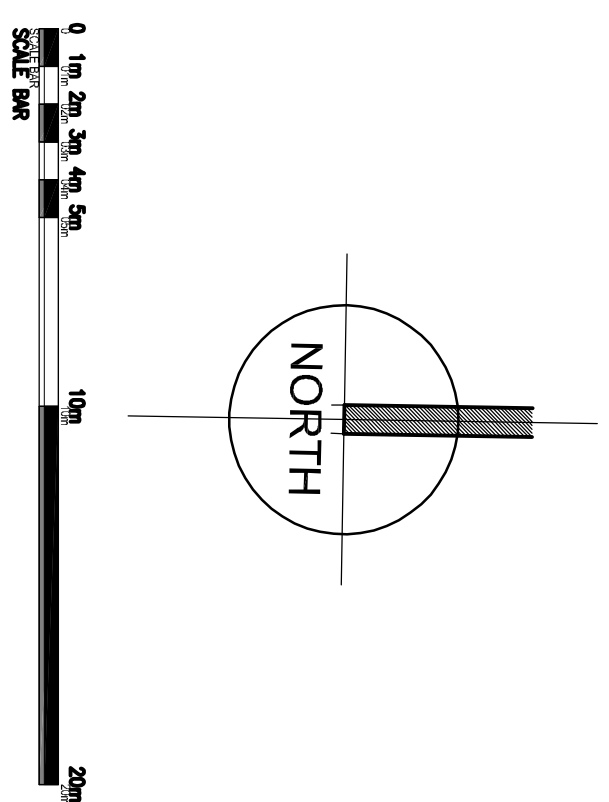

REV.	DATE	DESCRIPTION	DRN.	CKD
A	15.01.20	DRAWING SHEET NOTES UPDATED	CS	AH

SDA ARCHITECTS			
MANOR HILLS MANOR ROAD LEEDS LEEDS 1511 944H F. +44 (0)113 288 1001 www.sdpapractise.co.uk CALIFORNIA			
PROJECT			
MERCEDES BENZ STONE CLOSE WEST DRAYTON			
TITLE			
EXISTING SITE PLAN			
STAGE			
INFORMATION			
JOB No.	DWG No.	REV.	
A/H0094	A/PL/00 001	A	
SCALE	DATE		
1:200 @ A1	DECEMBER 2019		
DRAWN	CHECKED		
CJS	AH		