
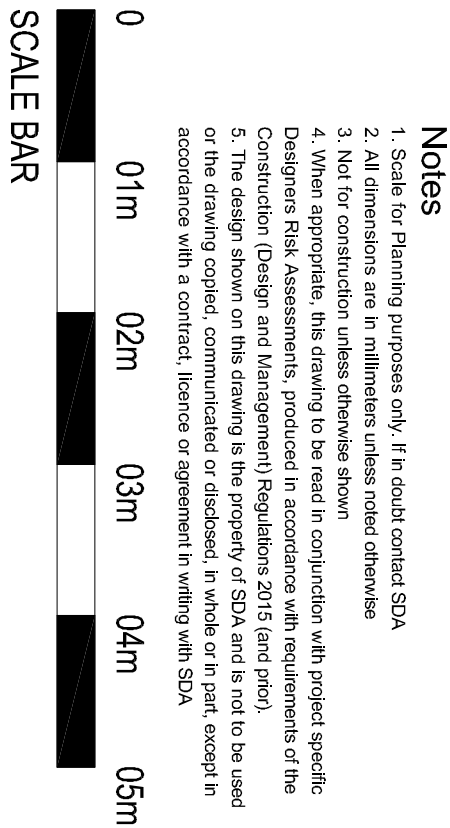
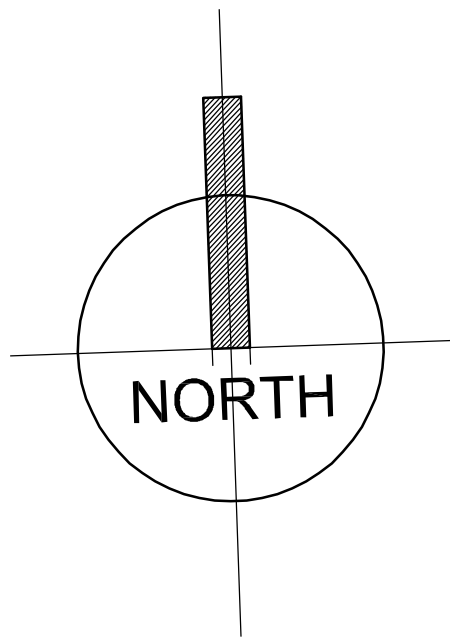
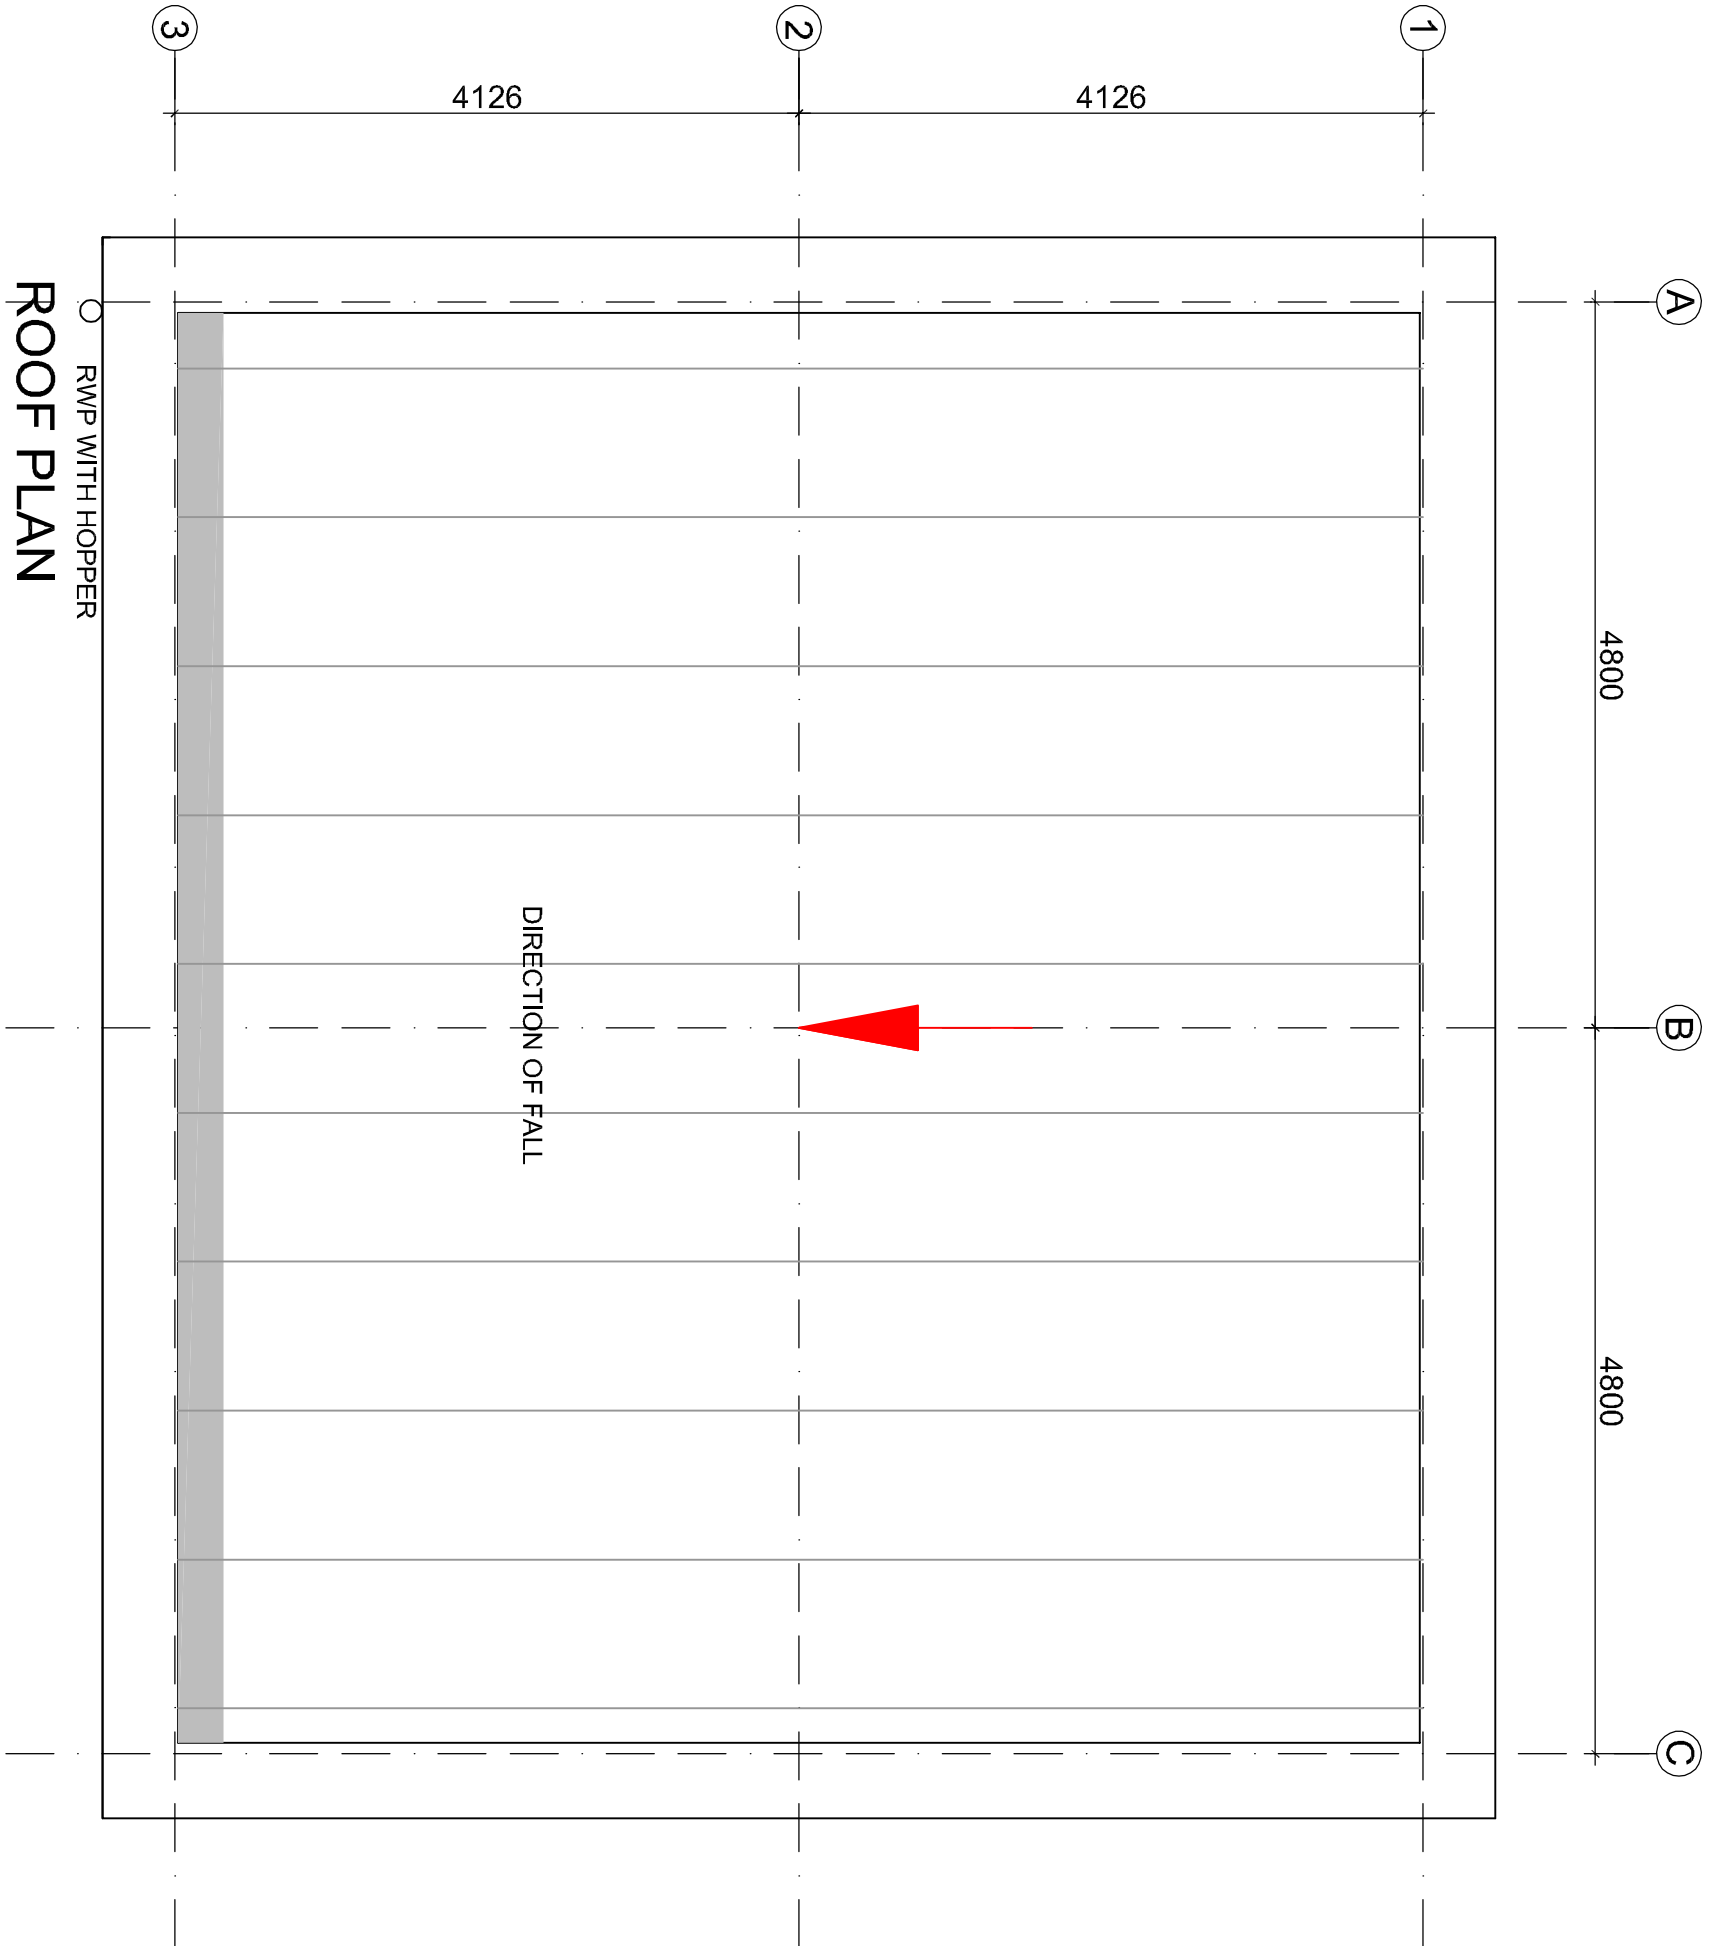


60 MINUTE FIRE WALL

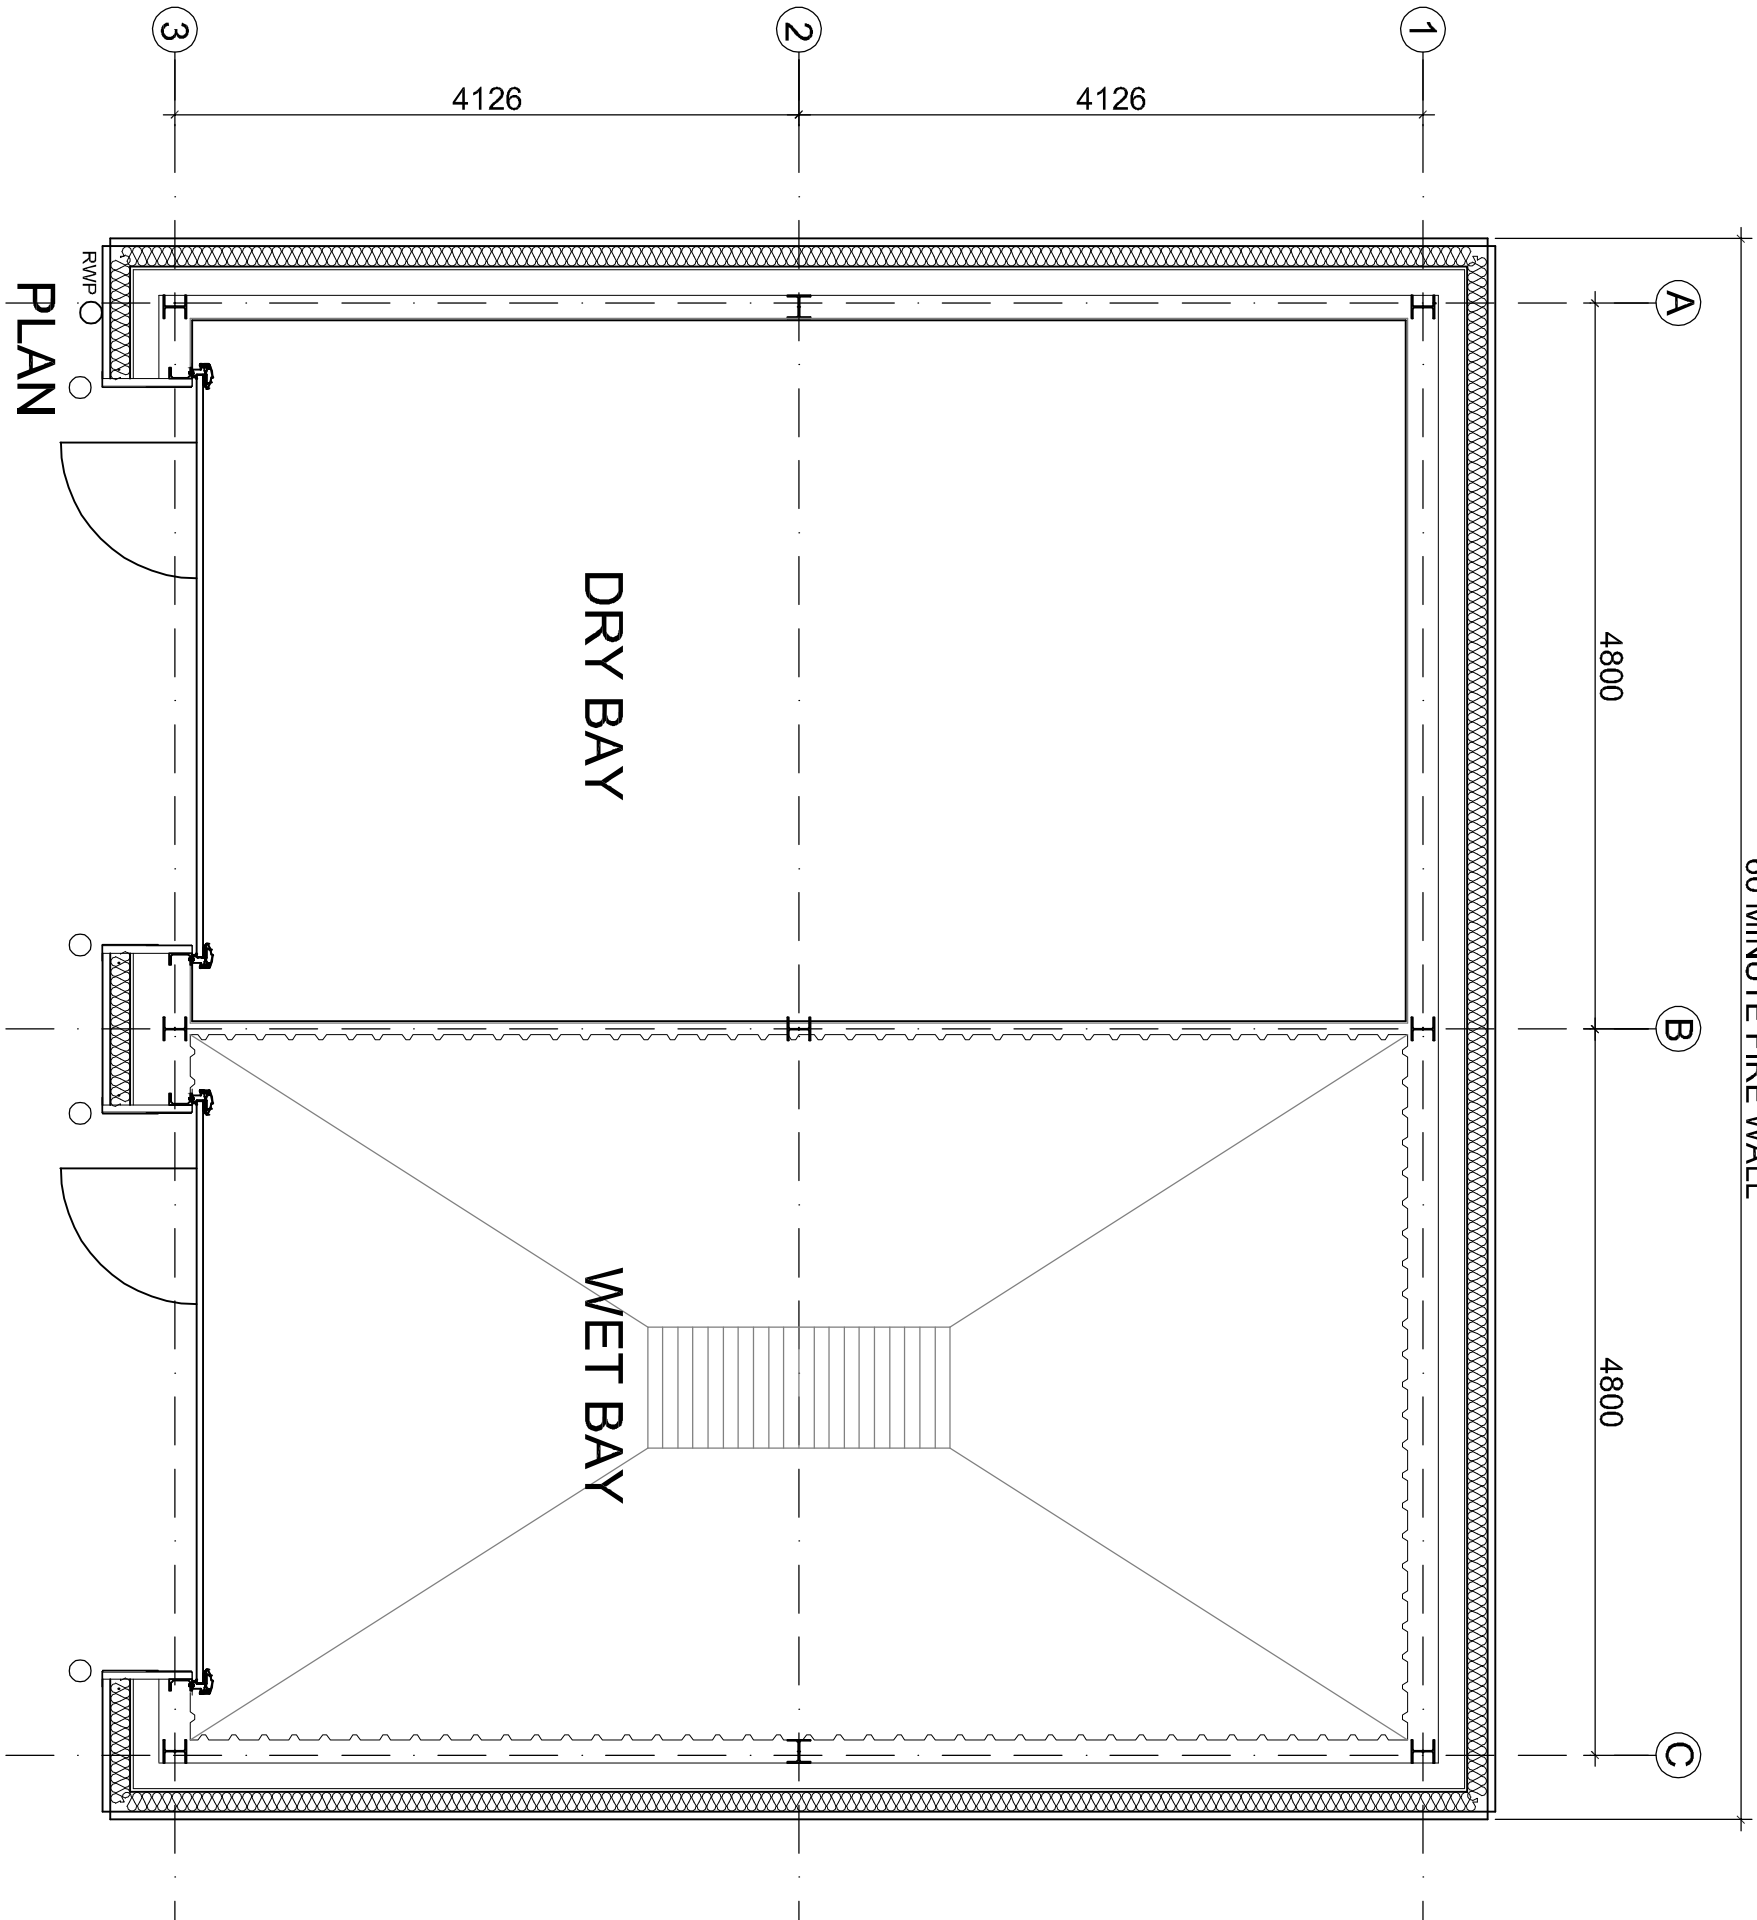


ROOF
HFS800 ULTRA COATED ROOF-SHEET'S COLOUR GOOSEWING GREY
FASCIA
PRISMA COATED FASCIA COLOUR GRAPHITE GREY PAL 7016
WALLS
PRISMA COATED HALF-ROUND HORIZONTAL CLADDING COLOUR
SILVER METALIC PAL 5006

ROUND ALUMINIUM RAINWATER
PIPPES WITH HOPPER SECURED TO
CEILING AND COLOUR - PAL 5006
SILVER


PRE-FINISHED INSULATED VEHICLE
PARKING COLOUR - PAL 7016
GRAPHITE GREY

FRONT ELEVATION

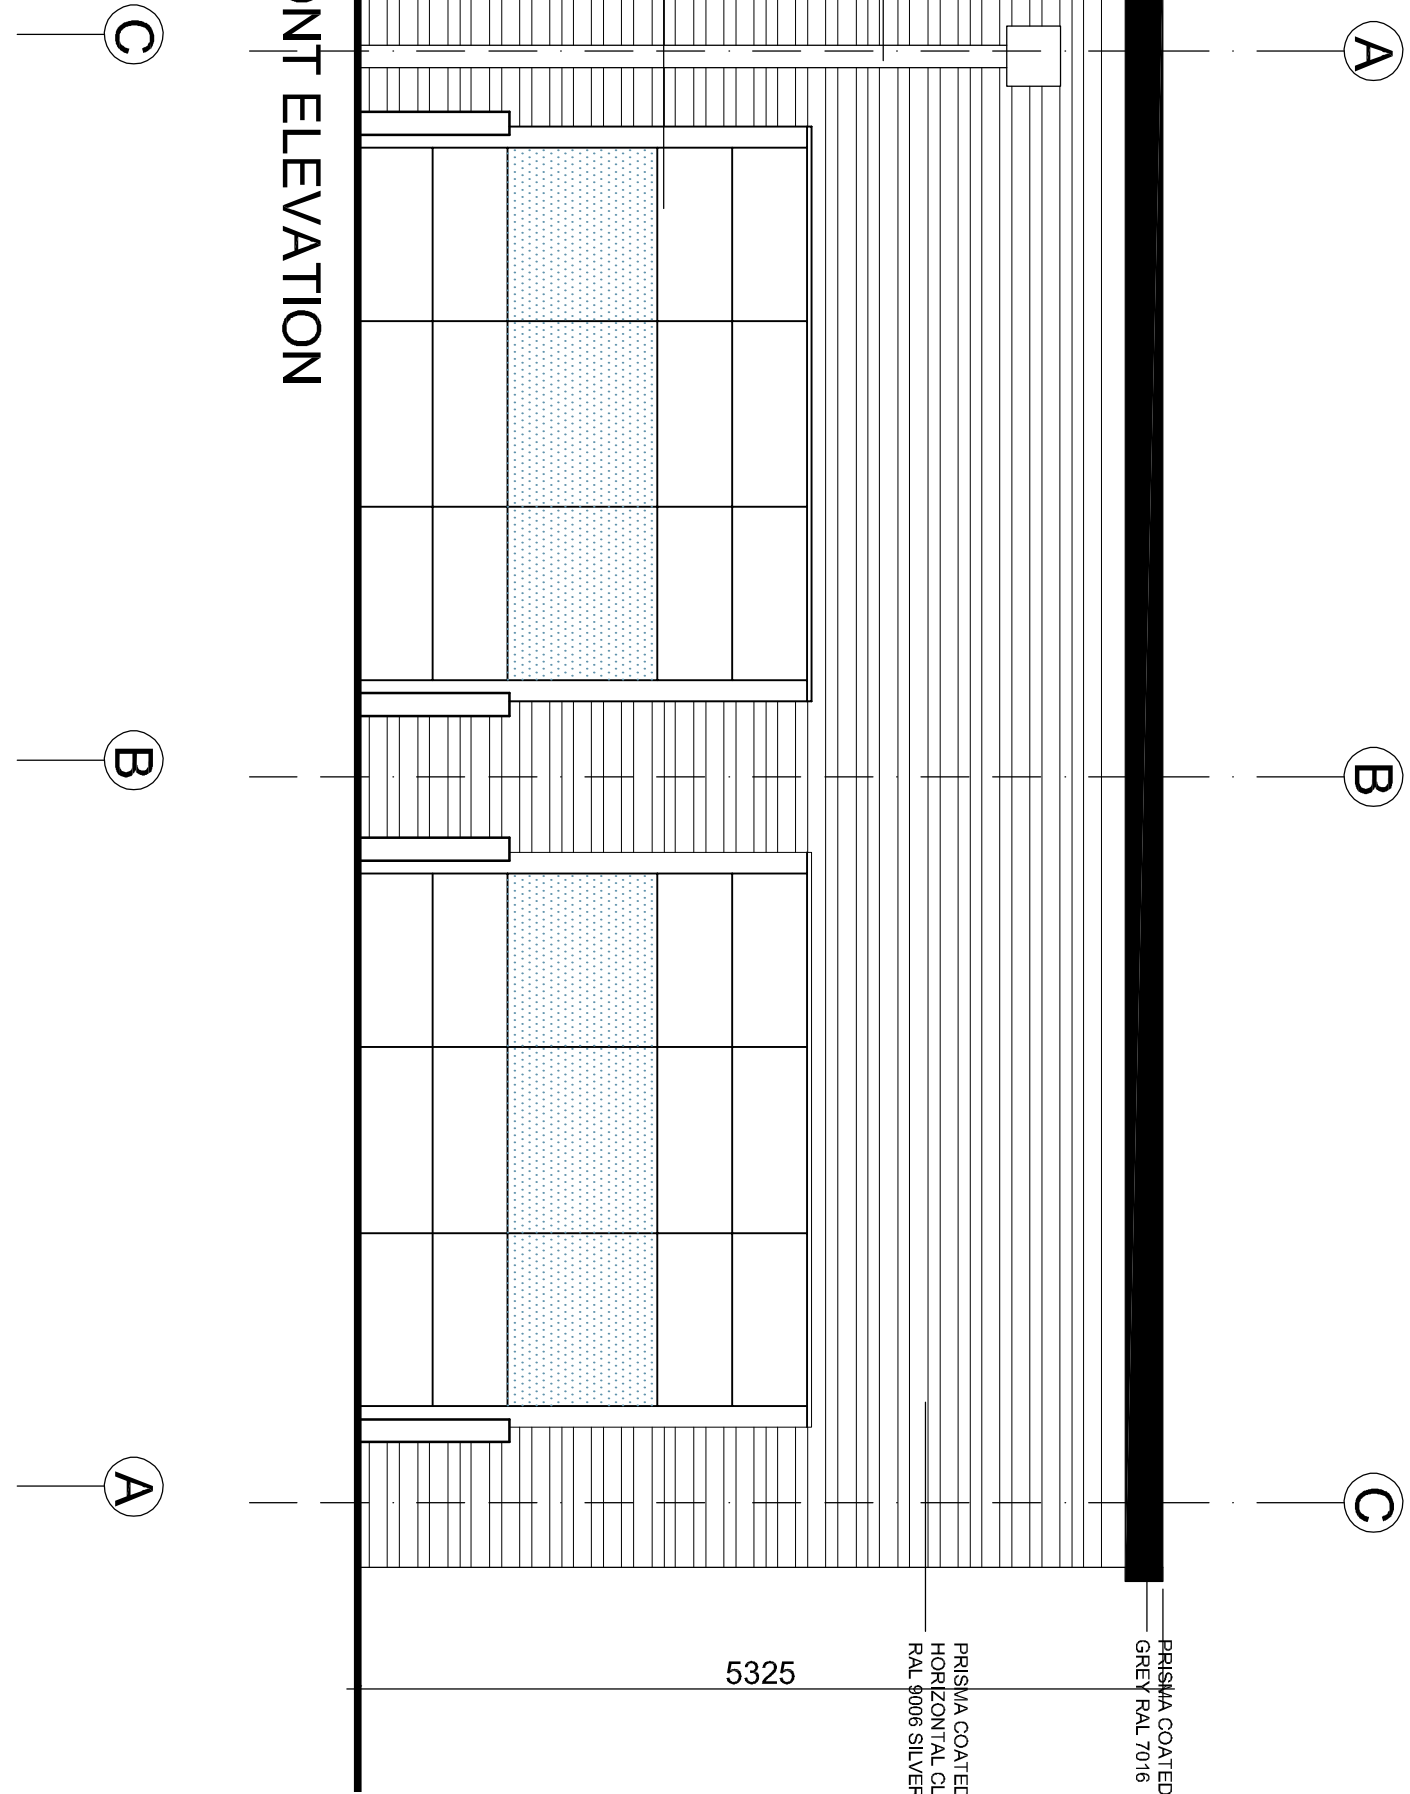


PRISMA COATED FASCIA GRAPHITE
GREY PAL 7016
PRISMA COATED HALF-ROUND
HORIZONTAL CLADDING COLOUR
SILVER METALIC PAL 5006


SIDE ELEVATION

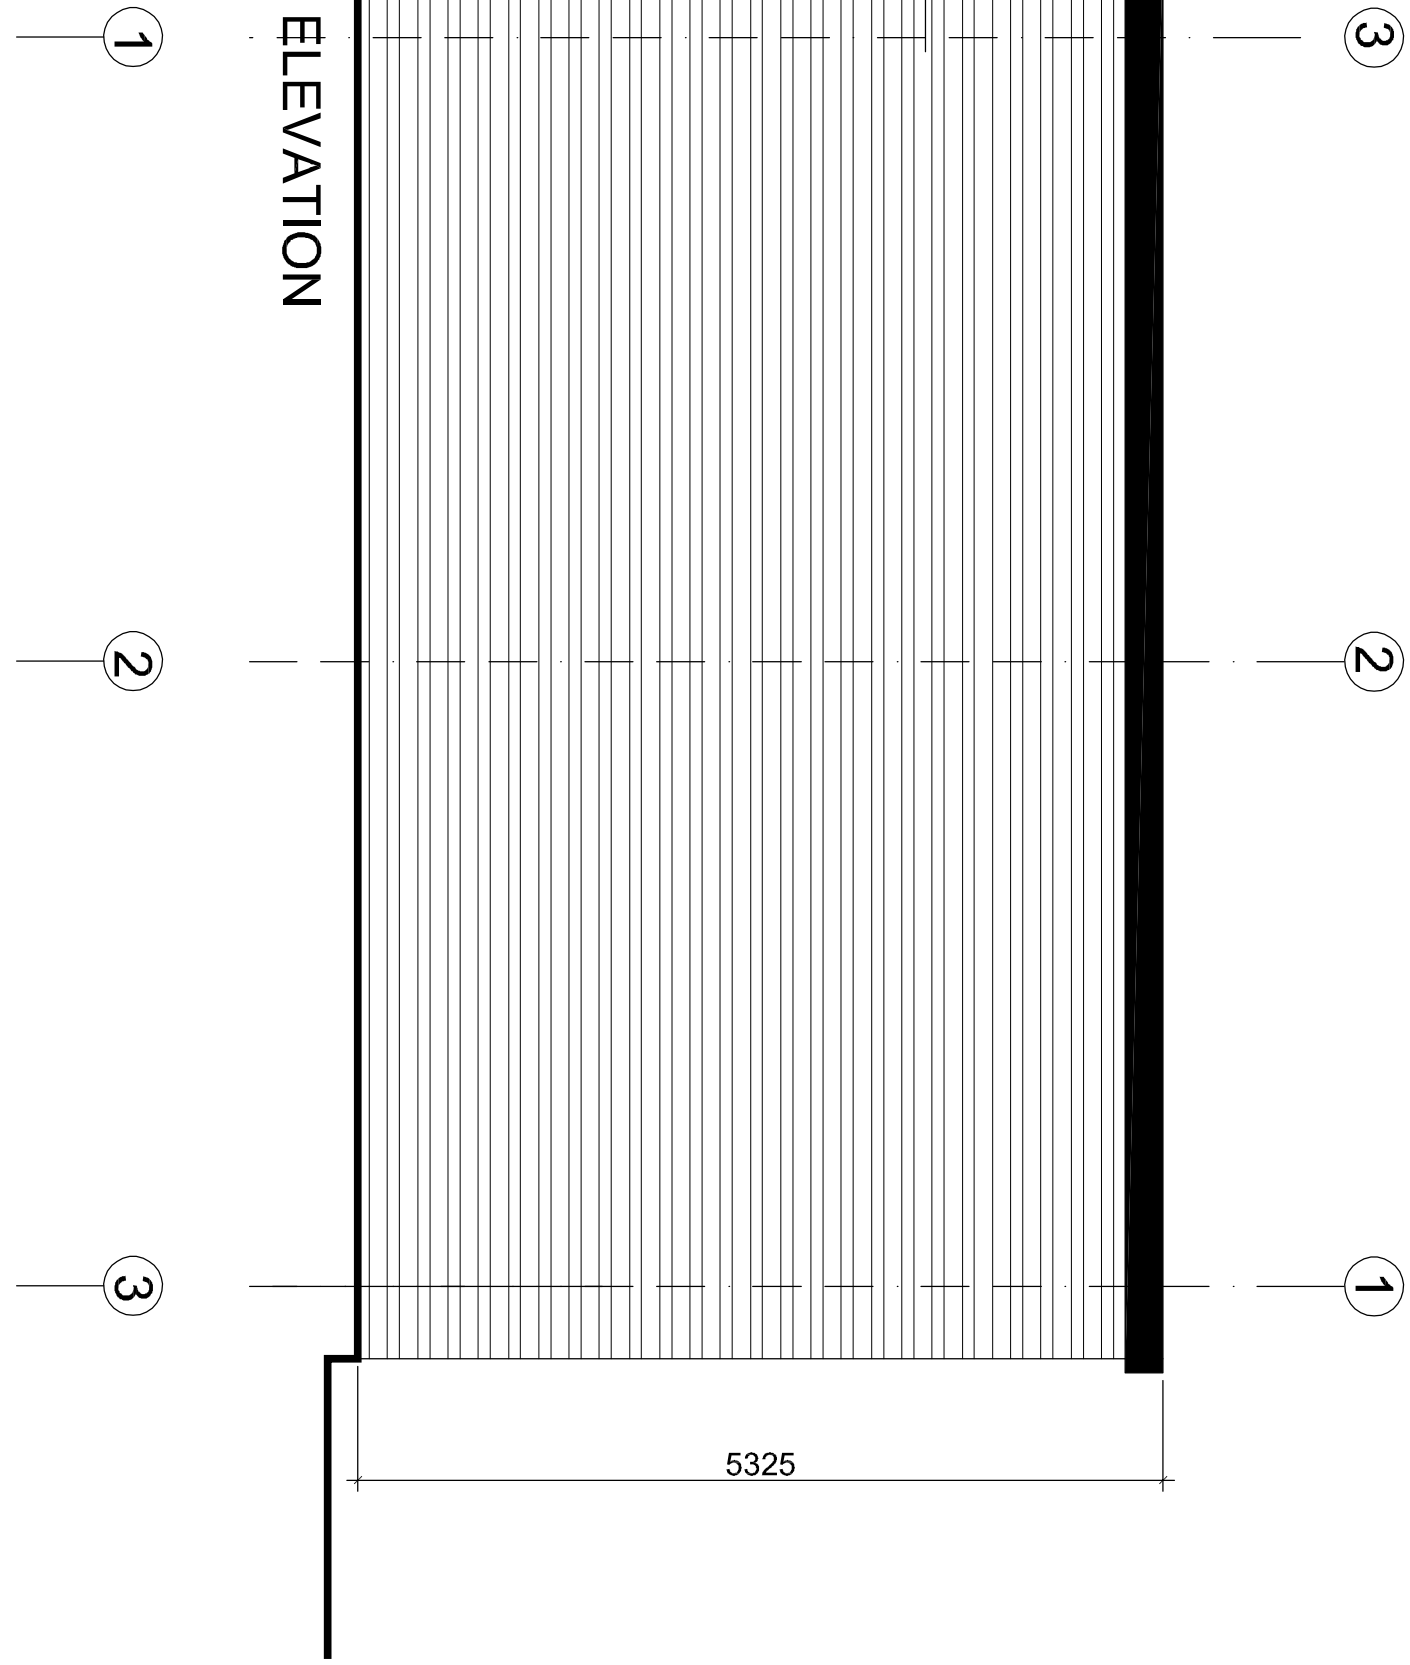

REAR ELEVATION

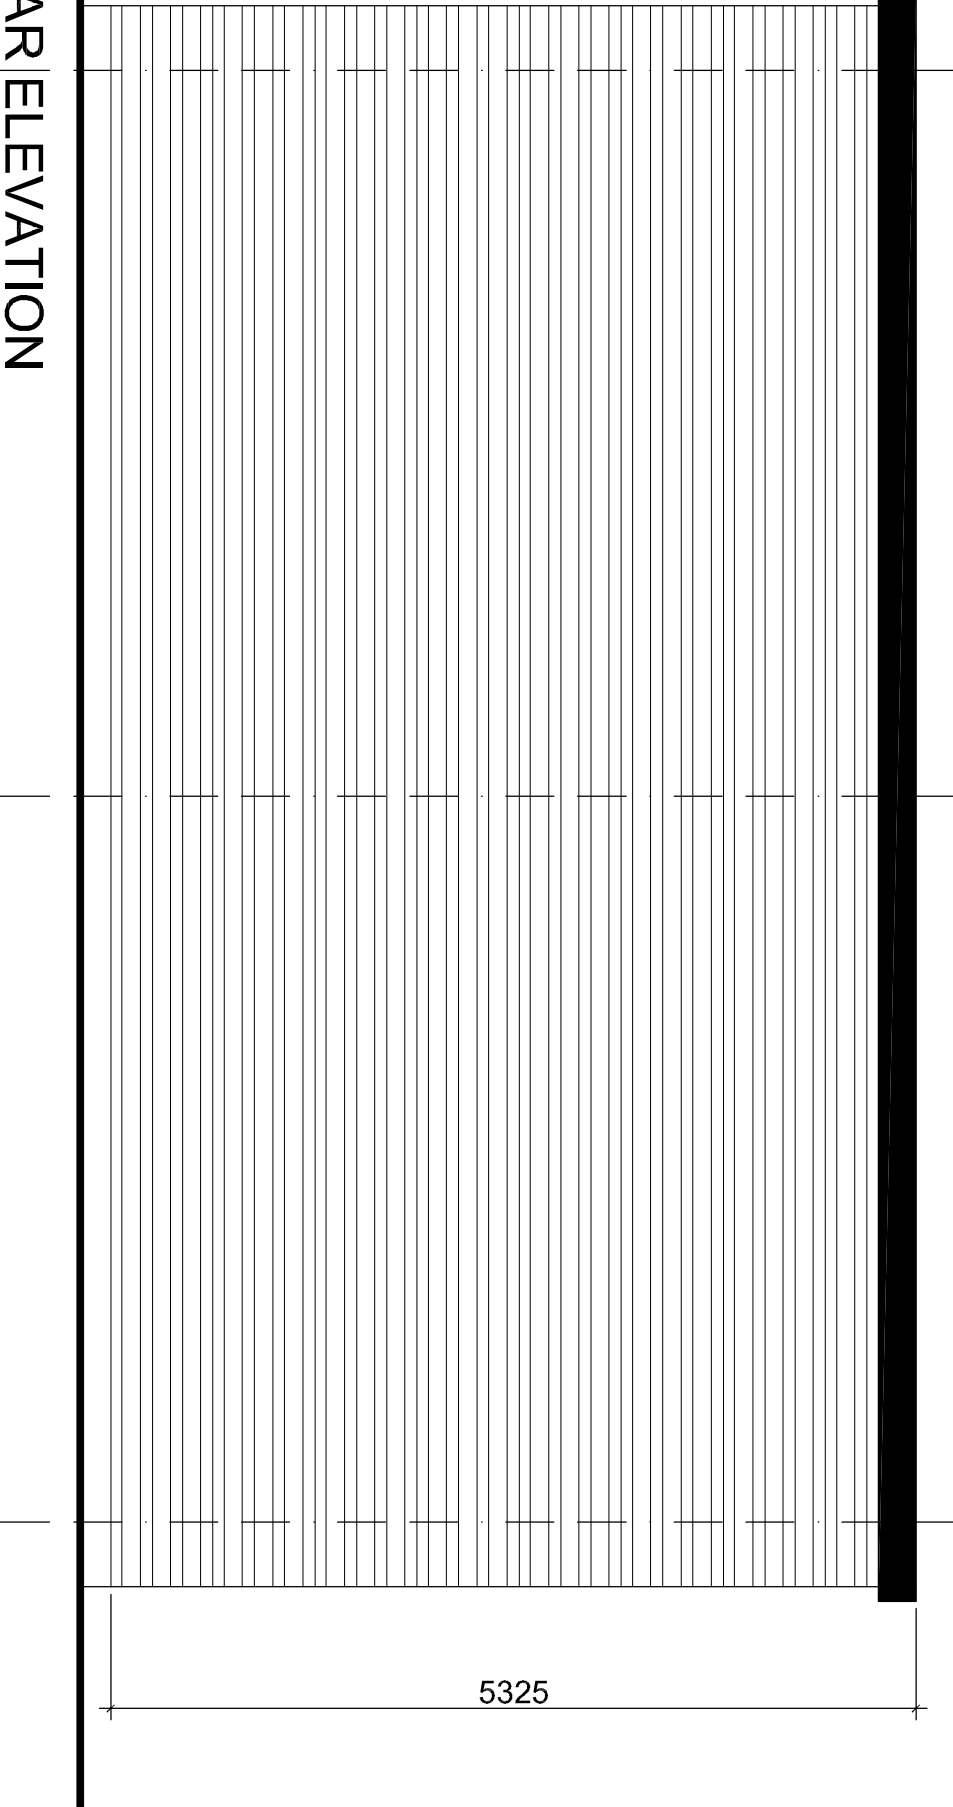

SIDE ELEVATION

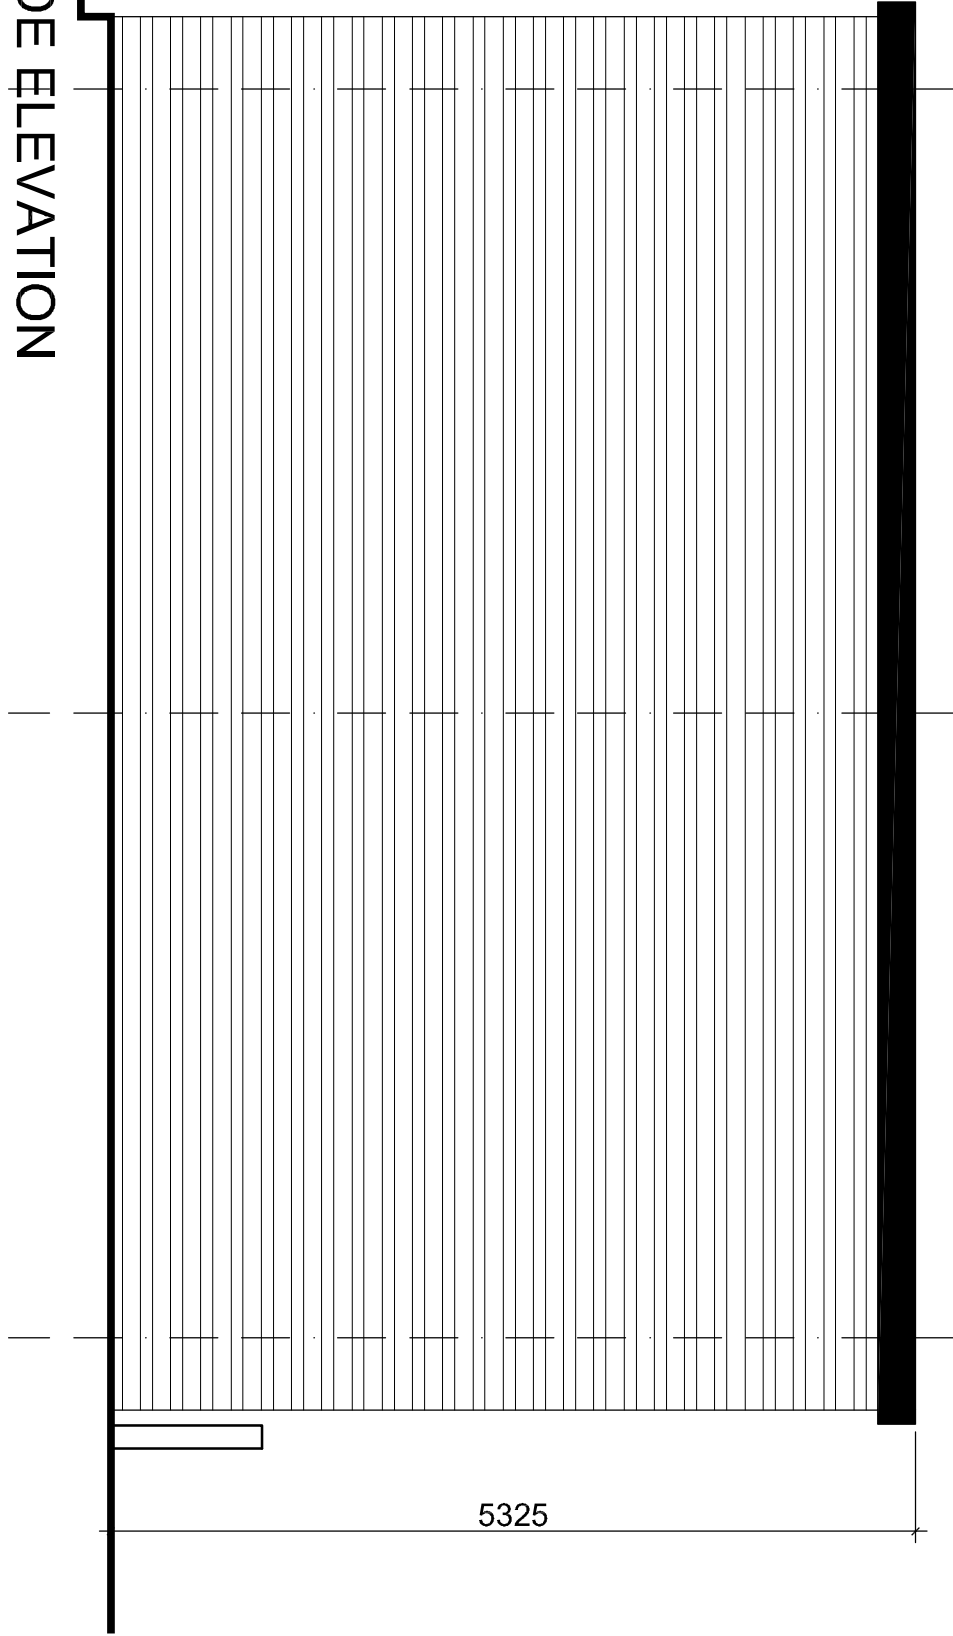

SDA
ARCHITECTS

MANOR MILLS MANOR ROAD LEEDS LS11 9AH
T: +44 (0)113 288 1000 F: +44 (0)113 288 1001
me@sdapartnership.com www.sdapartnership.com
LEEDS CALIFORNIA

PROJECT
MERCEDDES BENZ
STONE CLOSE
WEST DRAYTON

TITLE
VALET BUILDING

PLANNING

JOB No.	DWG No.	REV
A11H0094	A/PL02 100	A
SCALE	DATE	
1:50 @ A1	DECEMBER 2019	
DRAWN	CHECKED	
CLS	AH	
BSI REGISTERED	UKAS QUALITY MANAGEMENT	
FS 38715		