

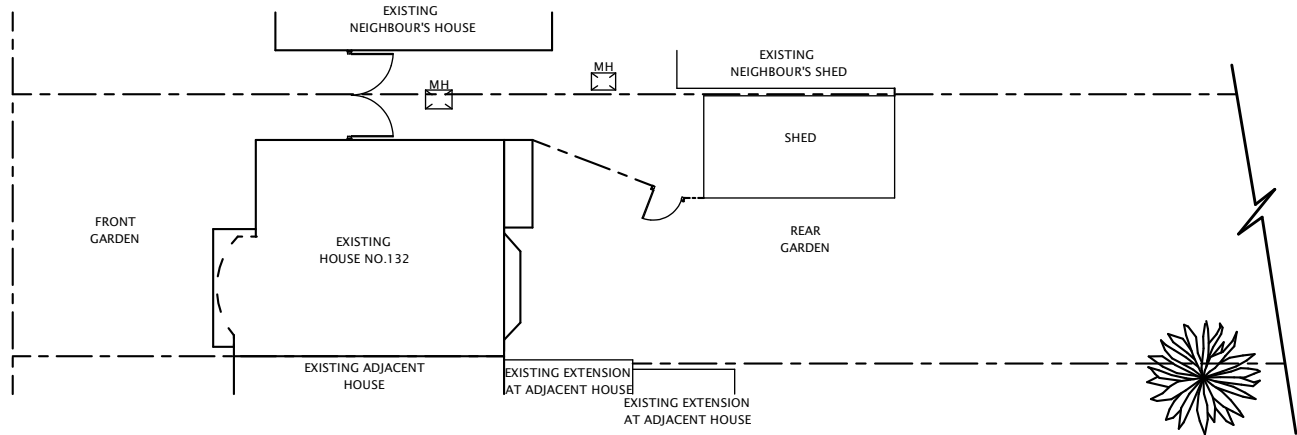



NOTE: PLEASE CHECK THE REAR GARDEN DIMENSION

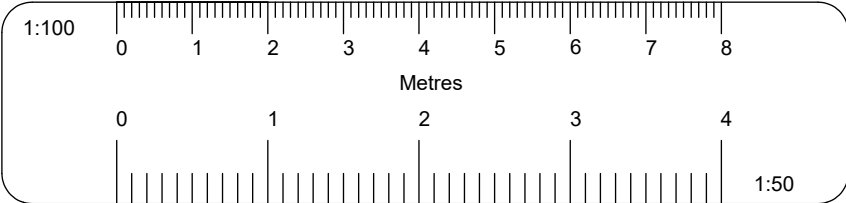

EXISTING BLOCK PLAN (SCALE 1:200)

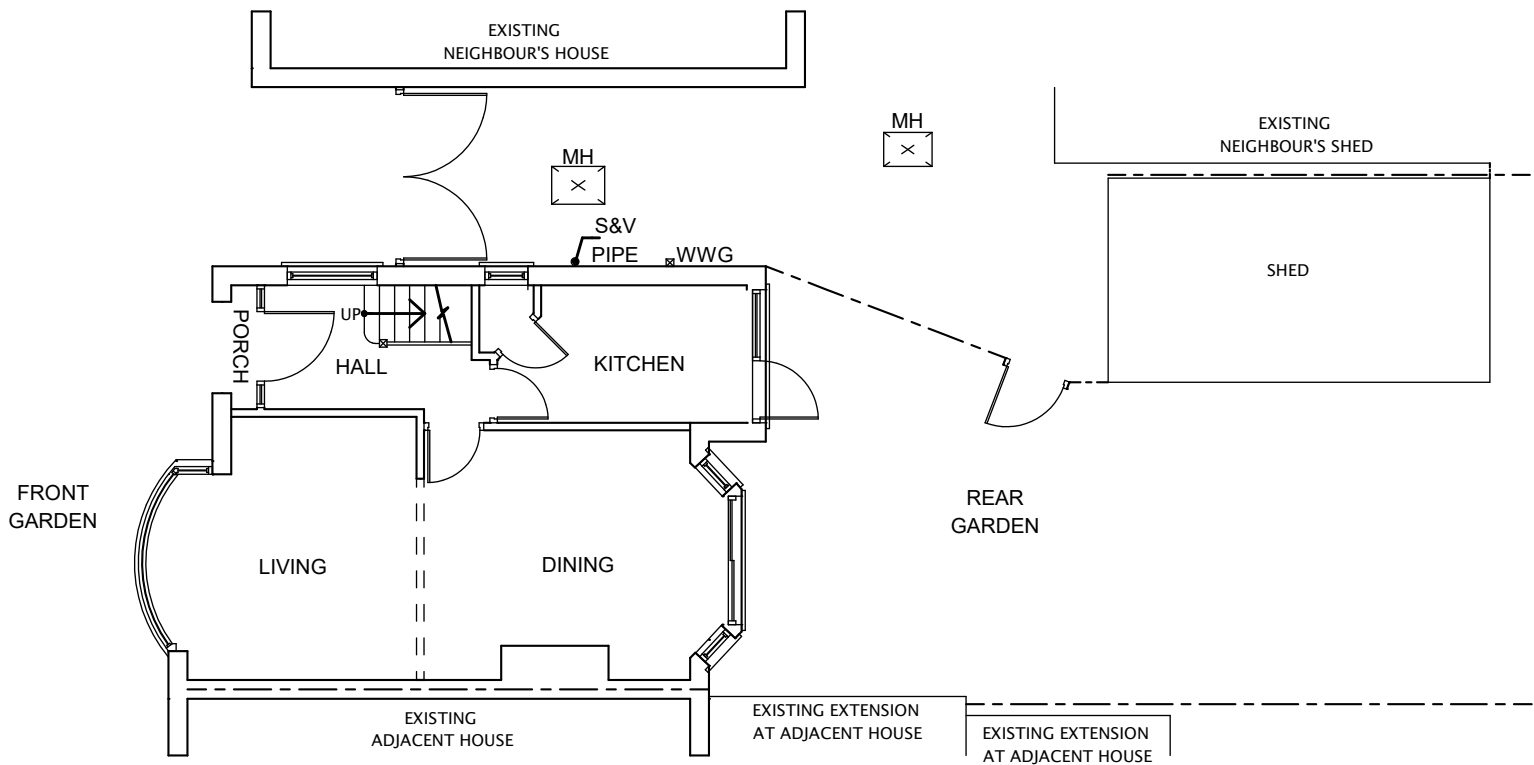

EXISTING GROUND FLOOR PLAN

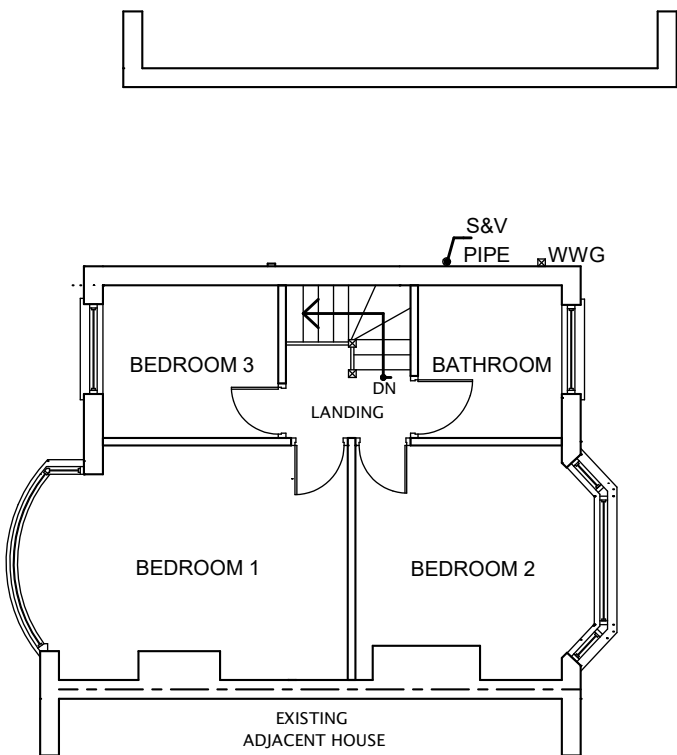

EXISTING FIRST FLOOR PLAN

All dimensions verified on site.
All work to comply with British Standards, Code of practice.
All internal works to be in accordance with client instructions.
All external surfaces to match existing.
All work to be to the satisfaction of the local authority-building surveyor.
Builder to serve building notice and comply fully in all respects.
Owner responsible for compliance with Party Wall etc Act 1996.
This drawing strictly for purposes of negotiating with local authority for planning permission only and no other purpose.

	DATE	REVISION
COPYRIGHT:		
JOB TITLE: 132 BOURNE AVENUE, HAYES		
DRAWING TITLE: EXISTING GROUND FLOOR PLANS		
SCALE : 1:100		
DATE: 27-02-2018		DRAWN BY:
DRG. NO. 18/132/BAH/101/C	REV.	