



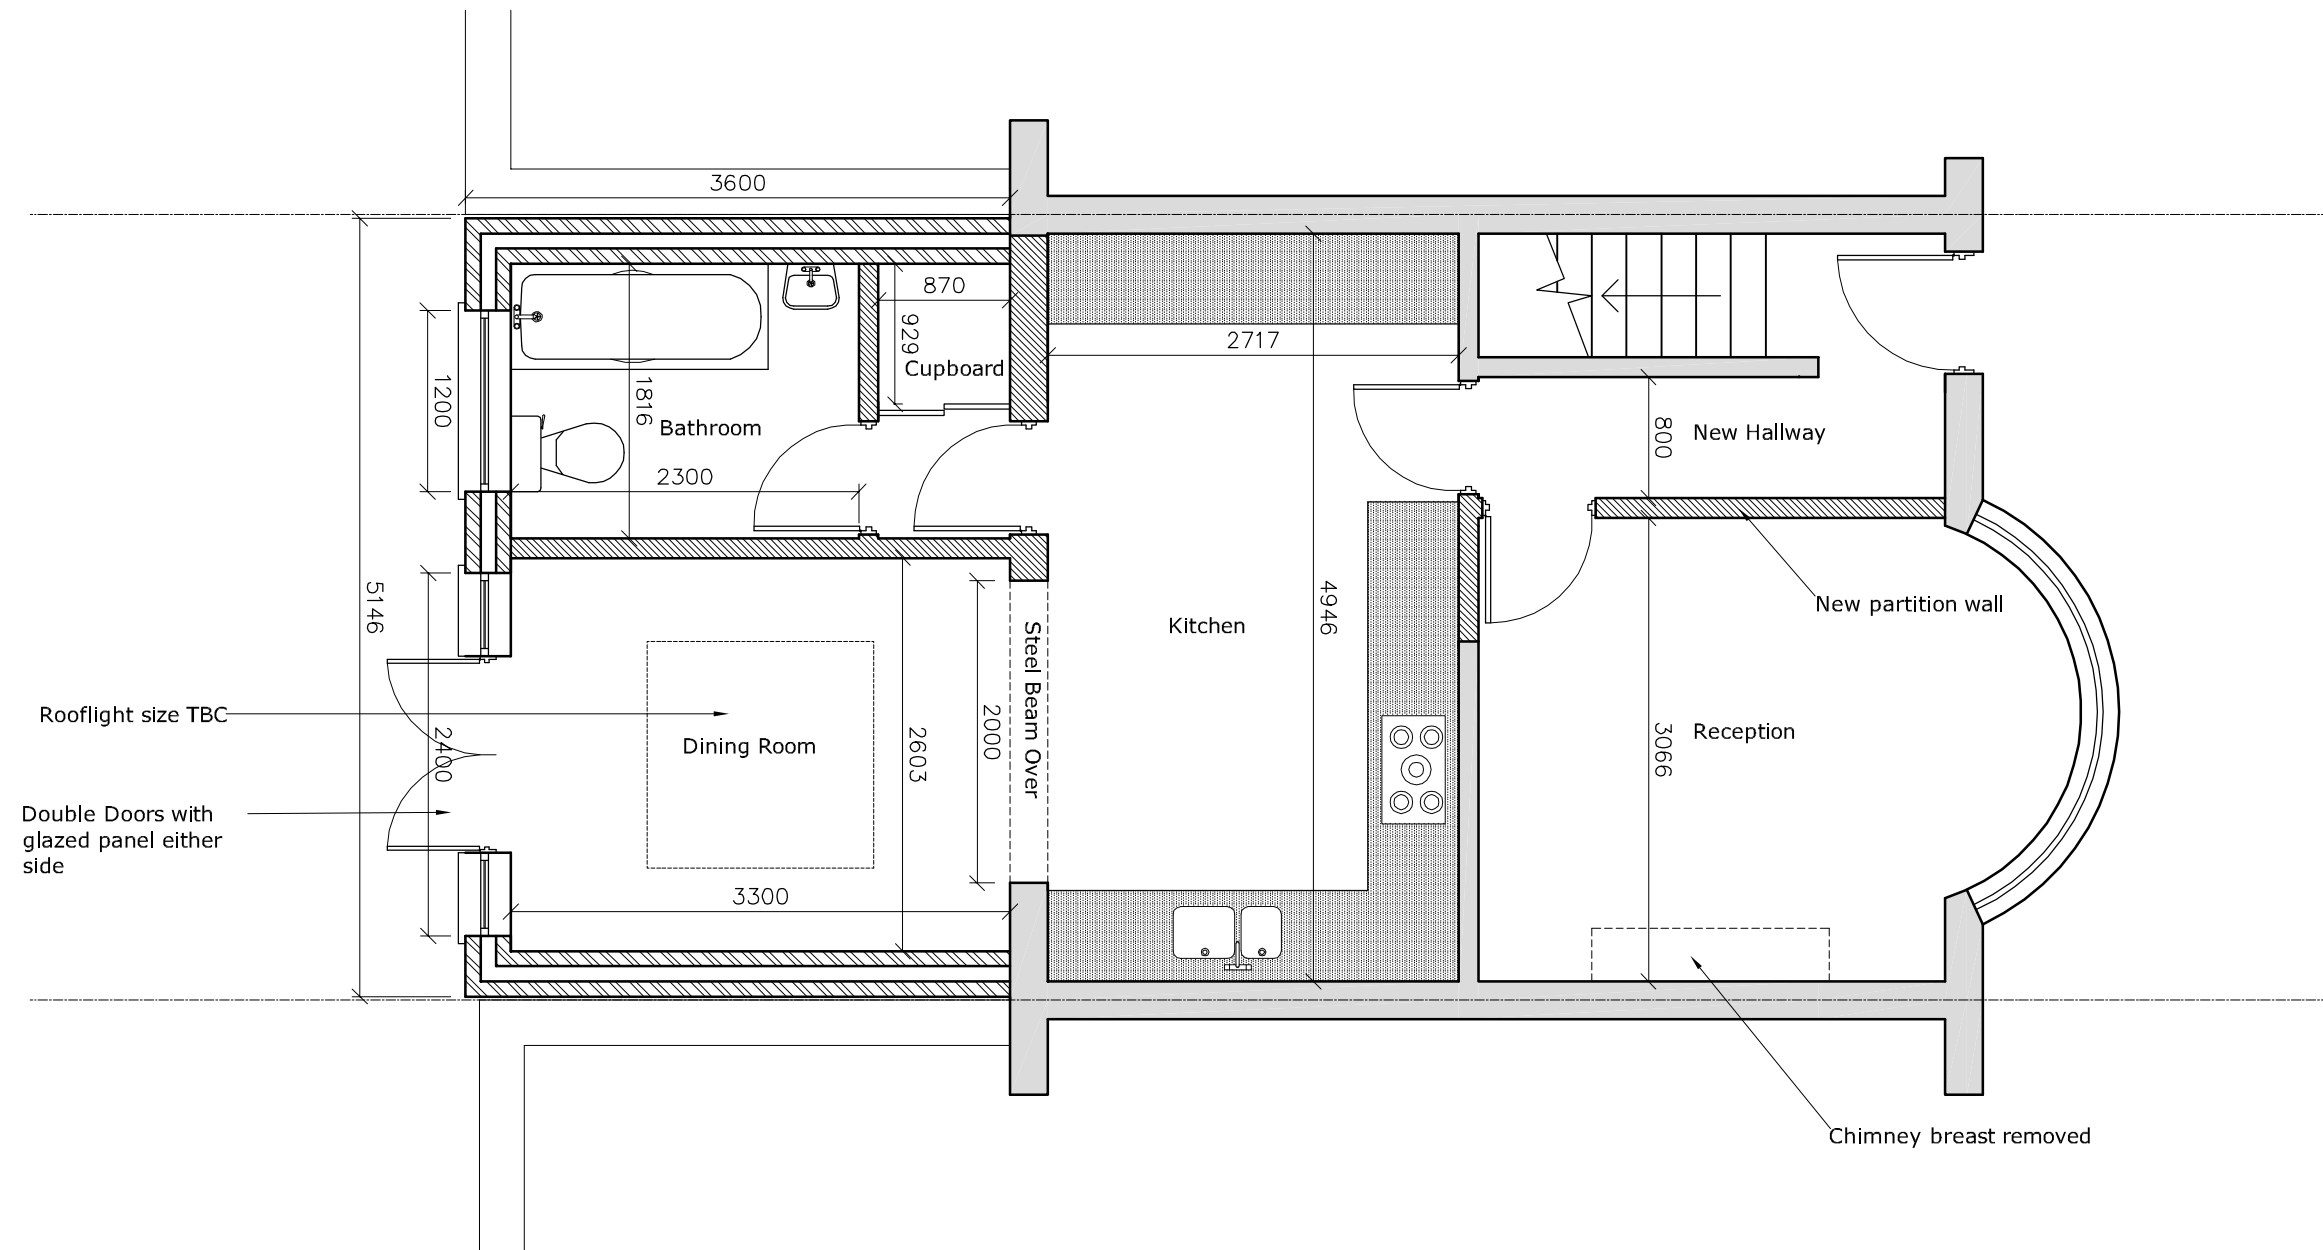

Proposed Ground Floor Plan

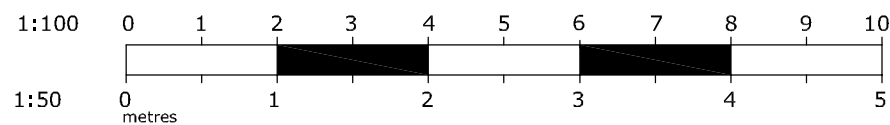

REV	DESCRIPTION	DATE
A	Amend to client comments	09.03.18

PROJECT 15 Selby Chase Ruislip HA4 9AX	DETAIL Proposed Ground Floor Rear Extension Planning Stage Details
--	---

SCALE 1:50 @ A3	CONTRACT DRAWING SO-832-03	REV. A
DRAWN MP	DATE March 2018	