



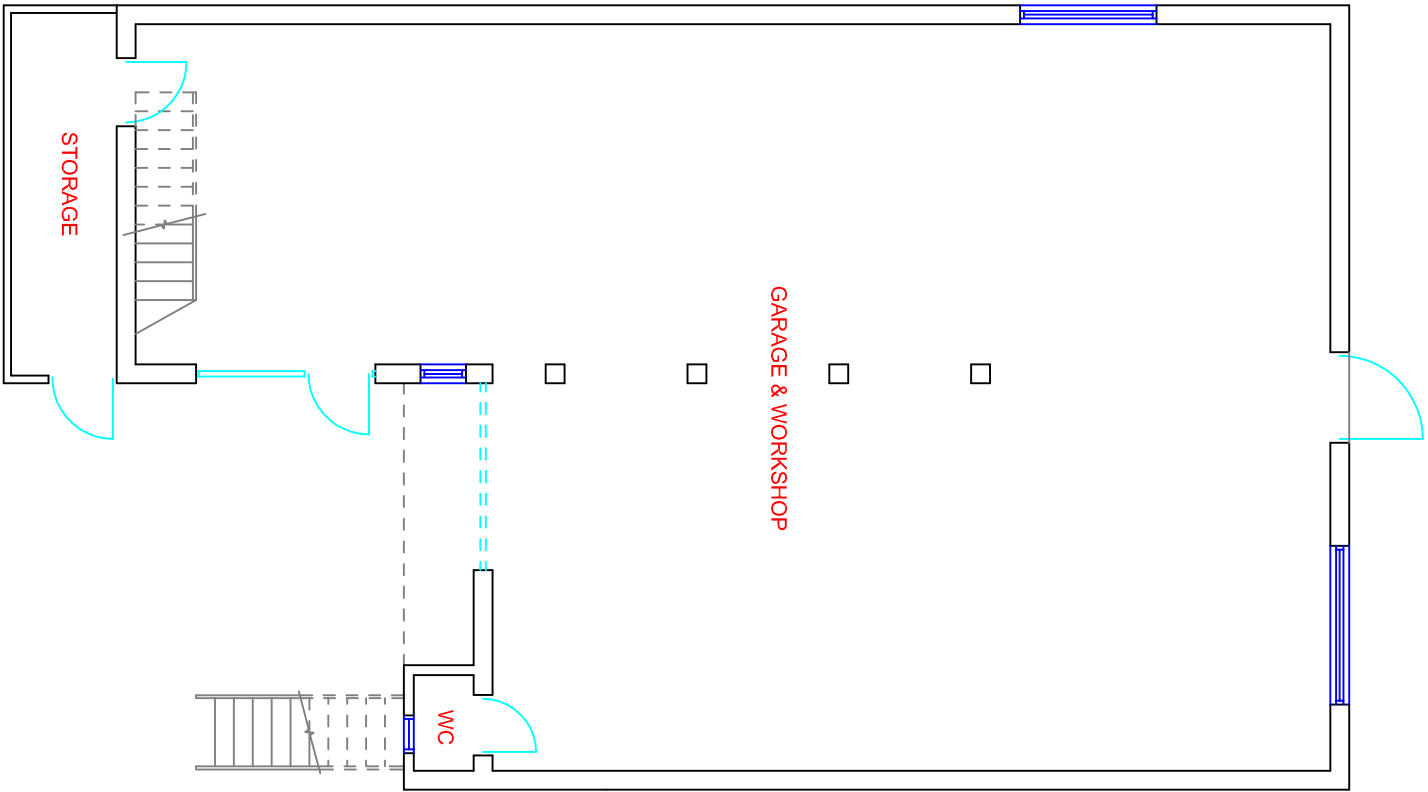

EXISTING GROUND FLOOR PLAN

PREMISES USED AS SUI GENERIS


GROUND FLOOR G.I.A: 140m-sq TO BE RETAINED

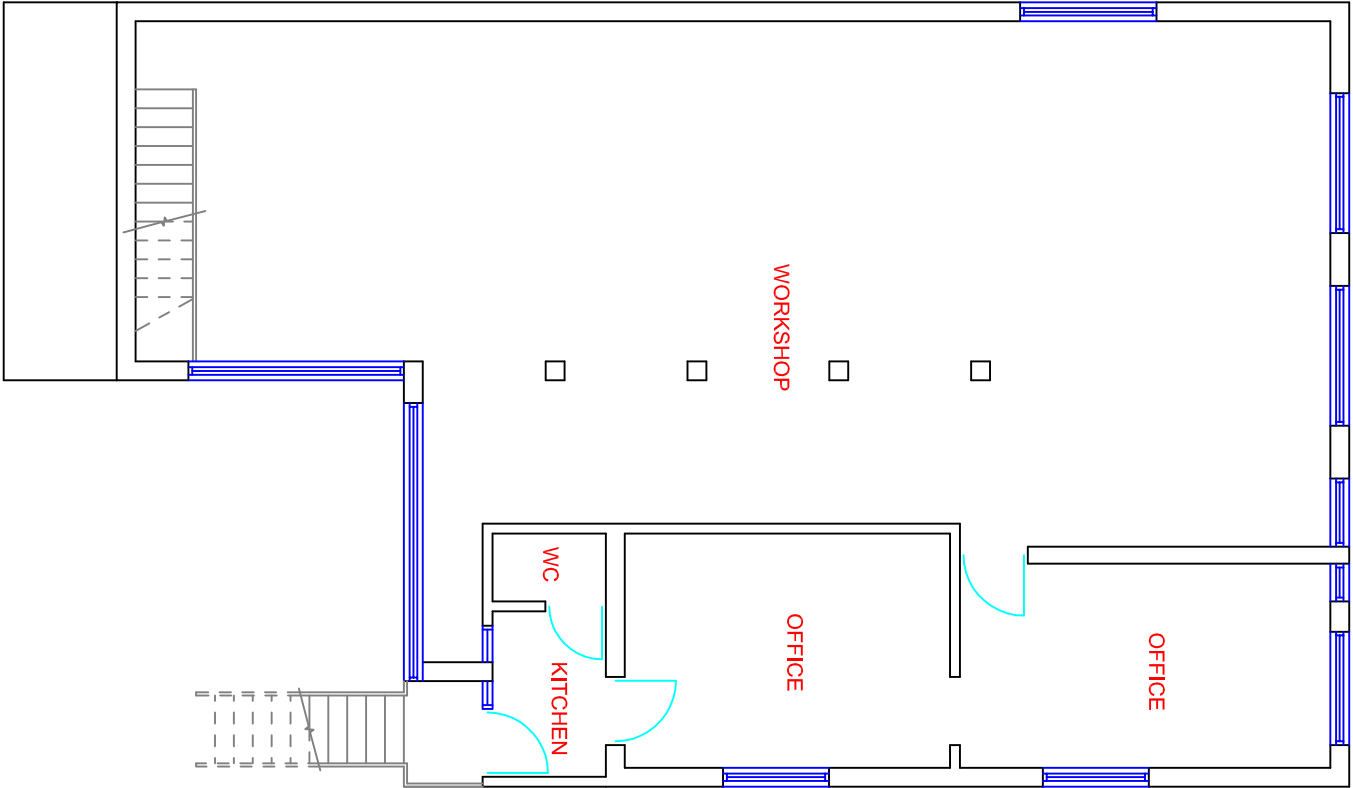


EXISTING FIRST FLOOR PLAN

PREMISES USED AS SUI GENERIS

FIRST FLOOR G.I.A: 140m-sq TO BE RETAINED

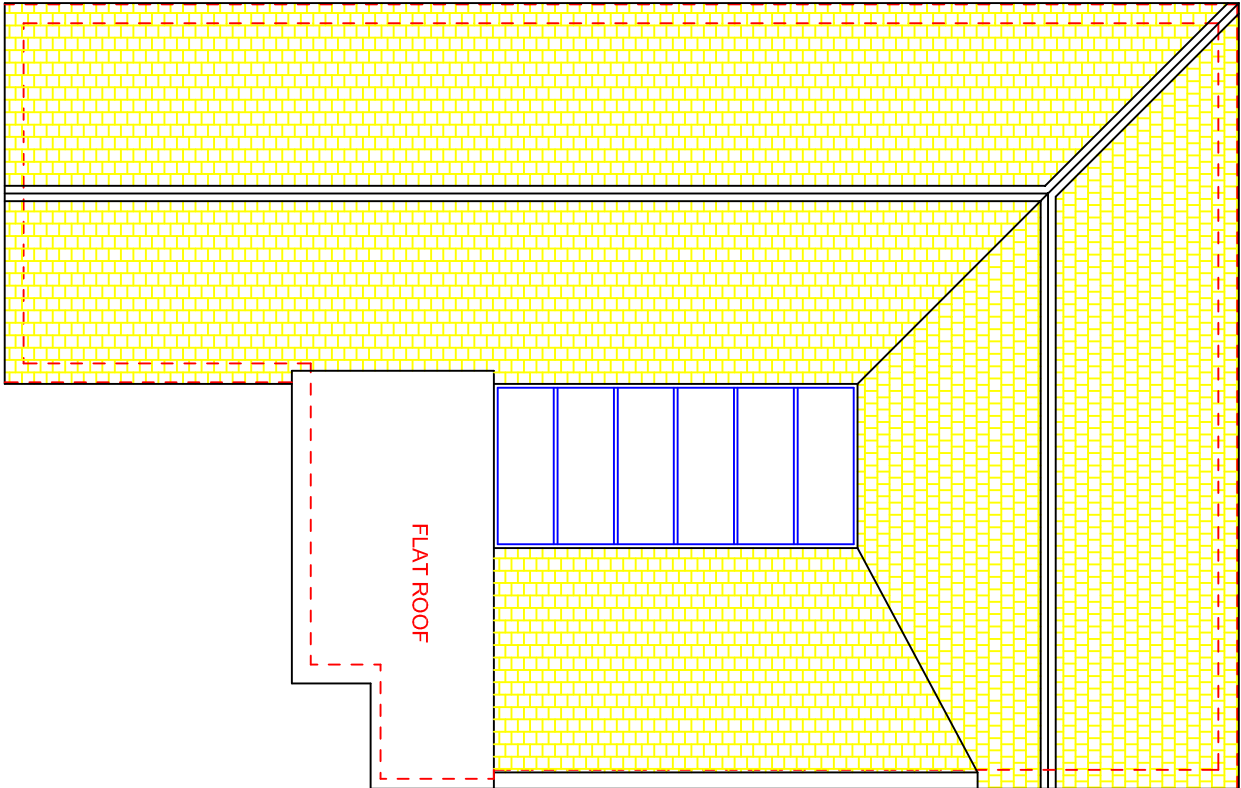

EXISTING ROOF PLAN

  HOMES DESIGN				40 WISE LANE			
MILL HILL				title			
LONDON				EXISTING PLANS			
NW7 2RE				project			
email:				75 A - BRIDGE ROAD - UXBRIDGE -			
info@homedesignltd.co.uk				MIDDLESEX UB8 2QW			
www.homedesignltd.co.uk				drawing no			
drawn by R. L		contract no.		ABC78/1000		rev:	
ABC78		date		scale		1:100 @ A3	
03/2018							

