




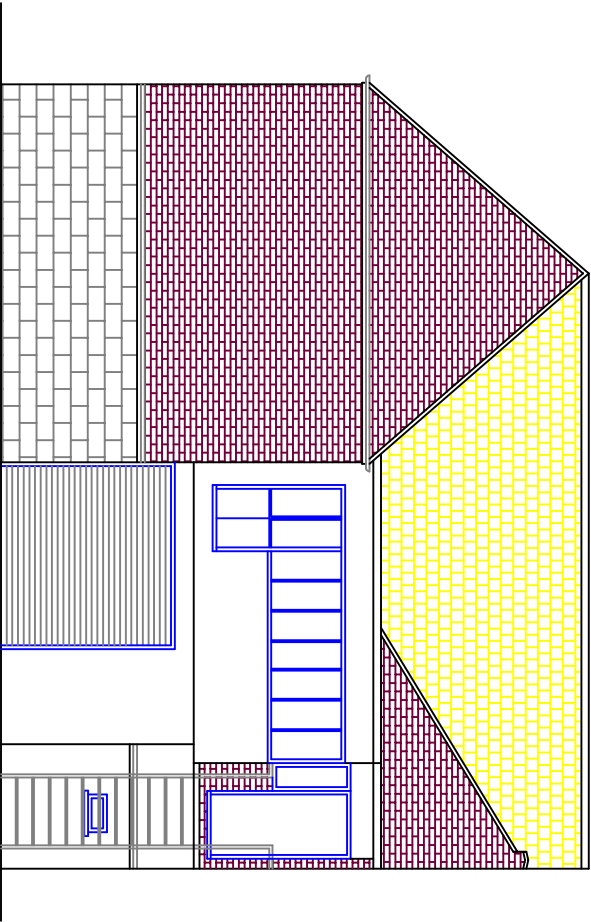


EXISTING FRONT ELEVATION

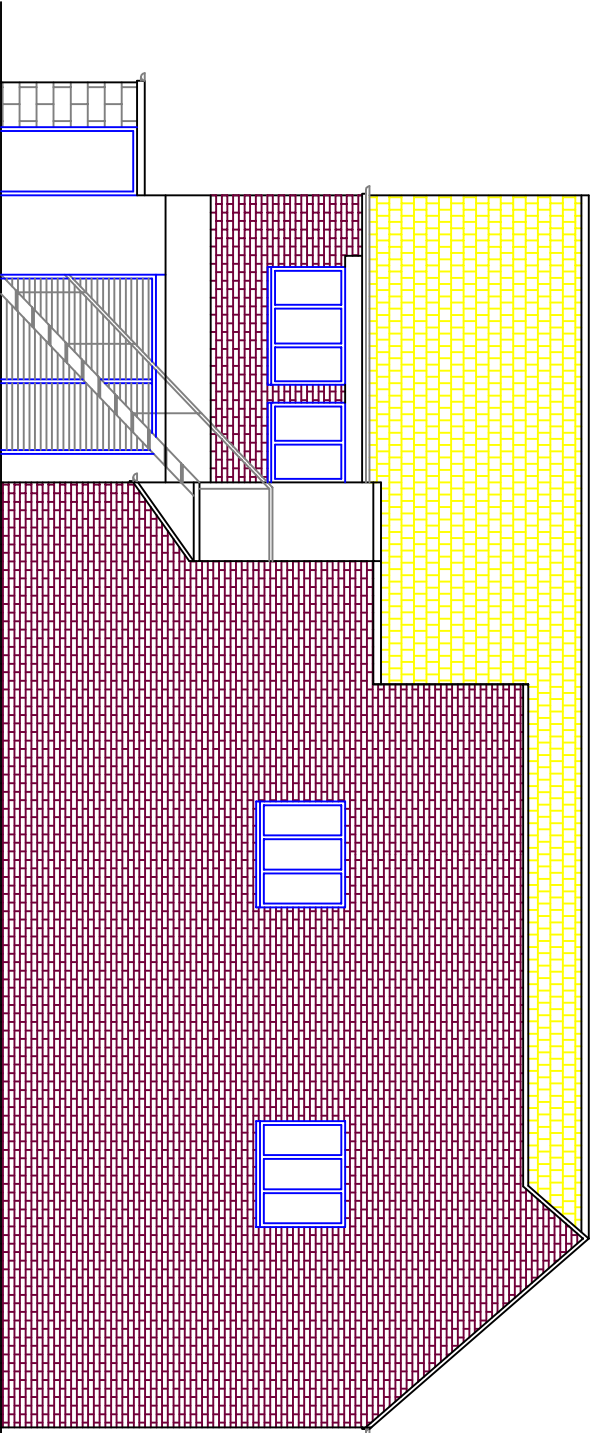

EXISTING SIDE ELEVATION

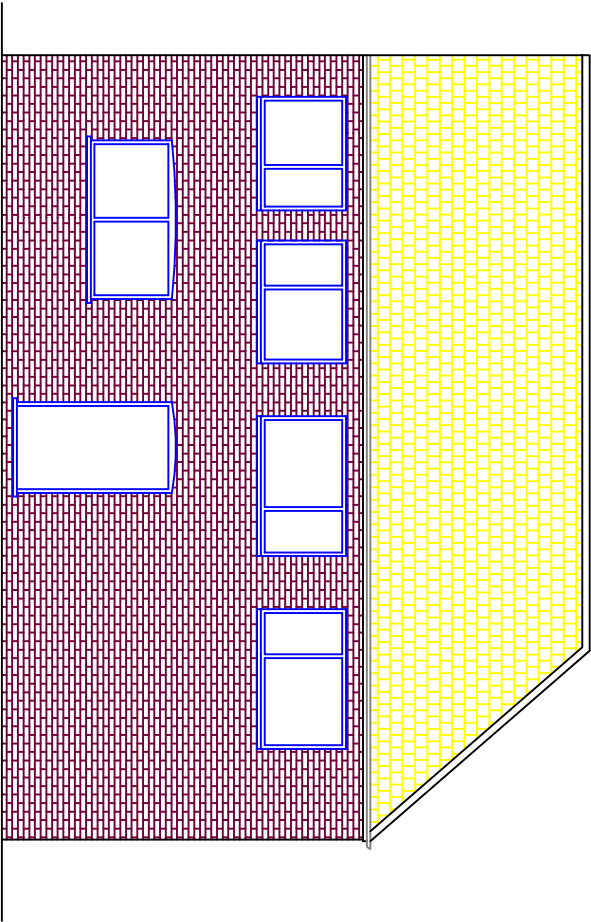

EXISTING REAR ELEVATION

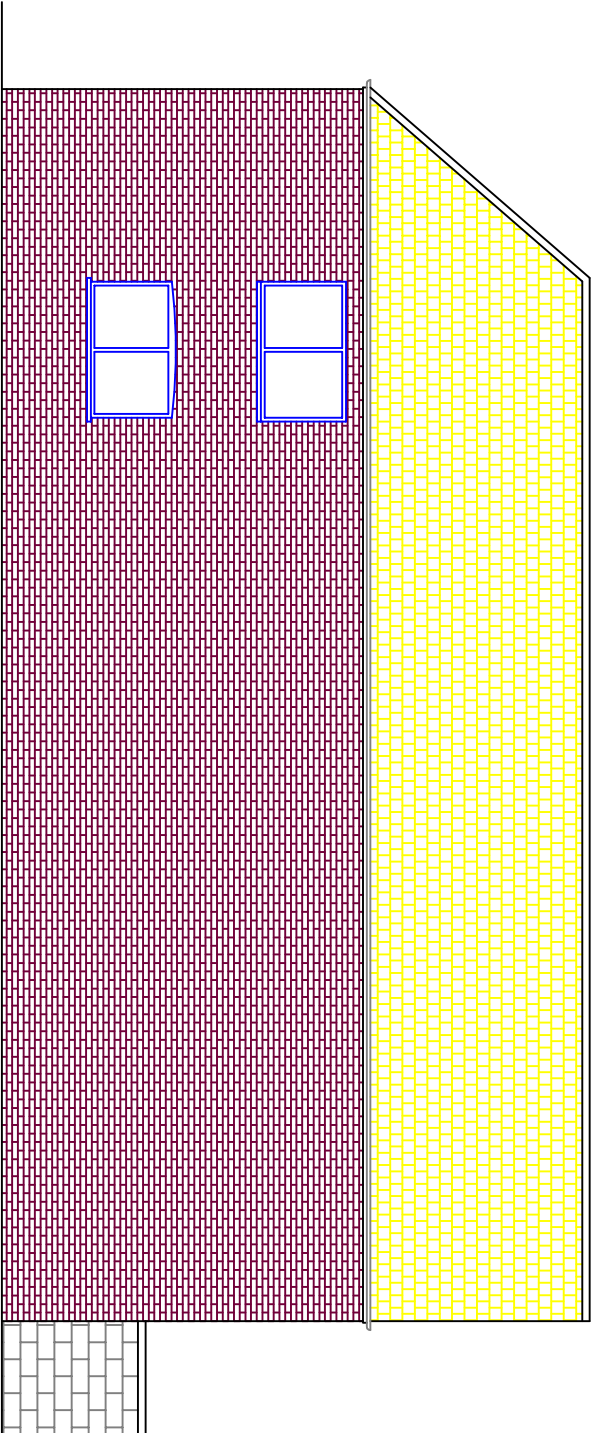

EXISTING SIDE ELEVATION

|                         |  |              |  |                                 |  |
|-------------------------|--|--------------|--|---------------------------------|--|
| 40 WISE LANE            |  | title        |  | EXISTING ELEVATIONS             |  |
| MILL HILL               |  | project      |  | 75 A - BRIDGE ROAD - UXBRIDGE - |  |
| LONDON                  |  | drawing no   |  | ABC78/1001                      |  |
| NW7 2RE                 |  | email:       |  | info@homedesignltd.co.uk        |  |
| www.homedesignltd.co.uk |  | contract no. |  | ABC78                           |  |
|                         |  | date         |  | 03/2018                         |  |

