


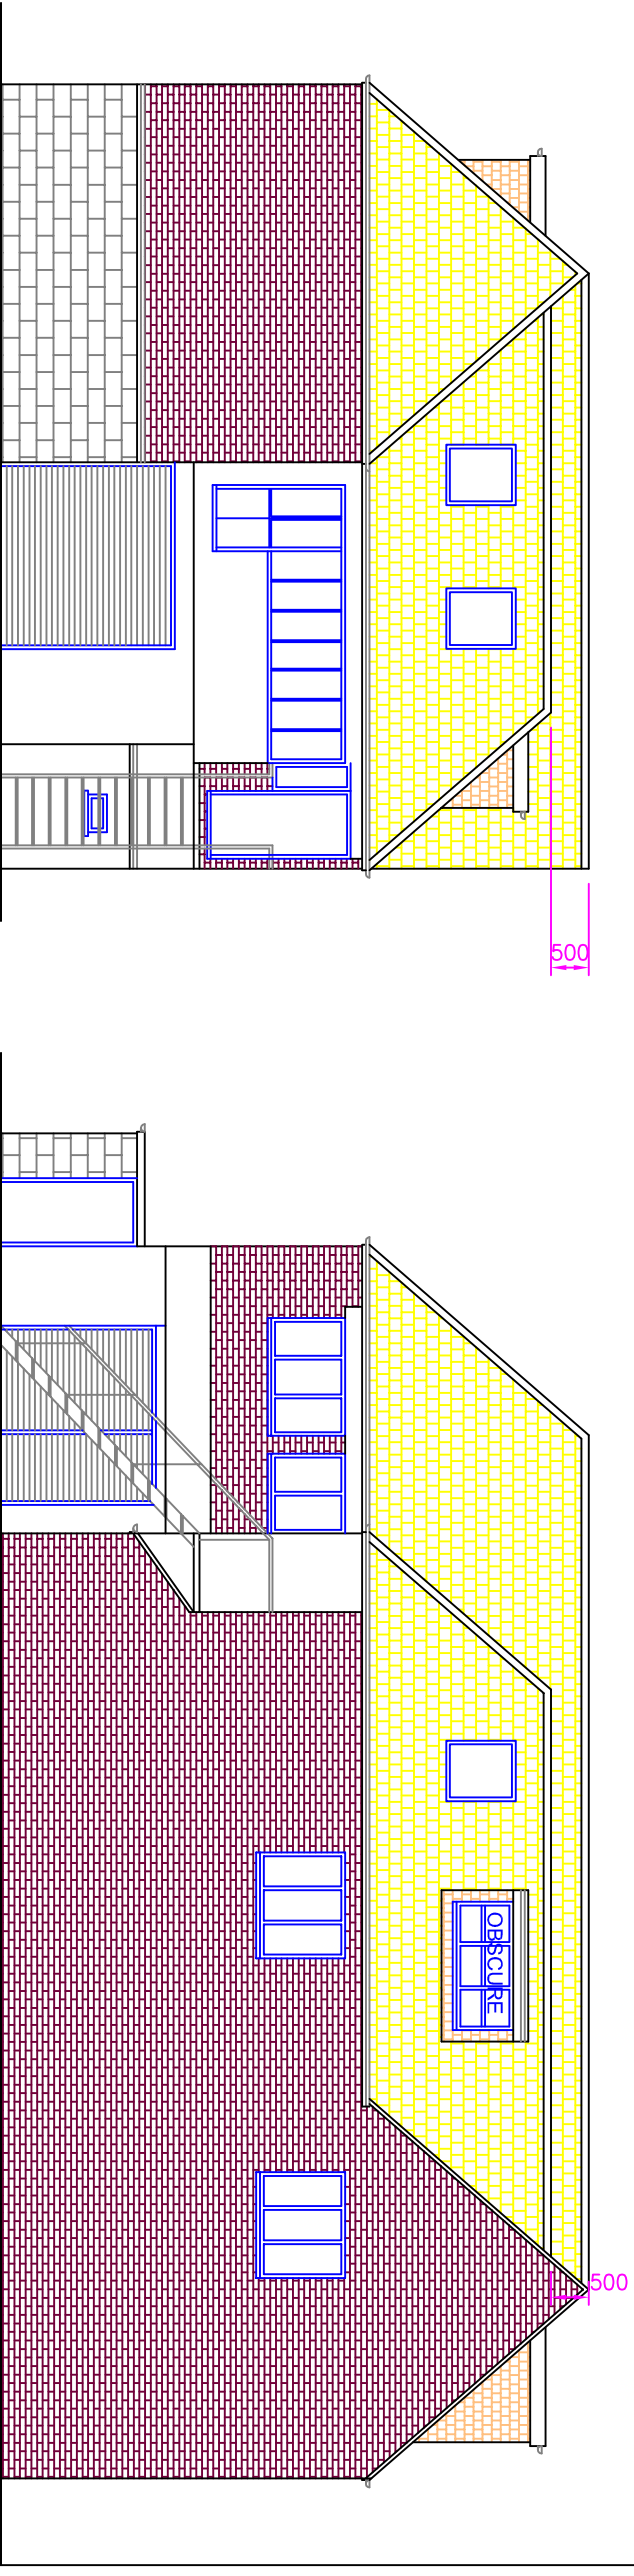


PROPOSED FRONT ELEVATION

PROPOSED SIDE ELEVATION

FLANK WALL WINDOWS SERVING THE SIDE DORMERS AT 2ND FLOOR IN
OBSCURE GLASS AND TOP OPENINGS ONLY AT 1.7m ABOVE FFL

ALL ELEVATIONS RETAINED AND PROPOSED
ROOF EXTENSION IN BROWN CLAY TILES
MATCHING EXISTING FINISHINGS

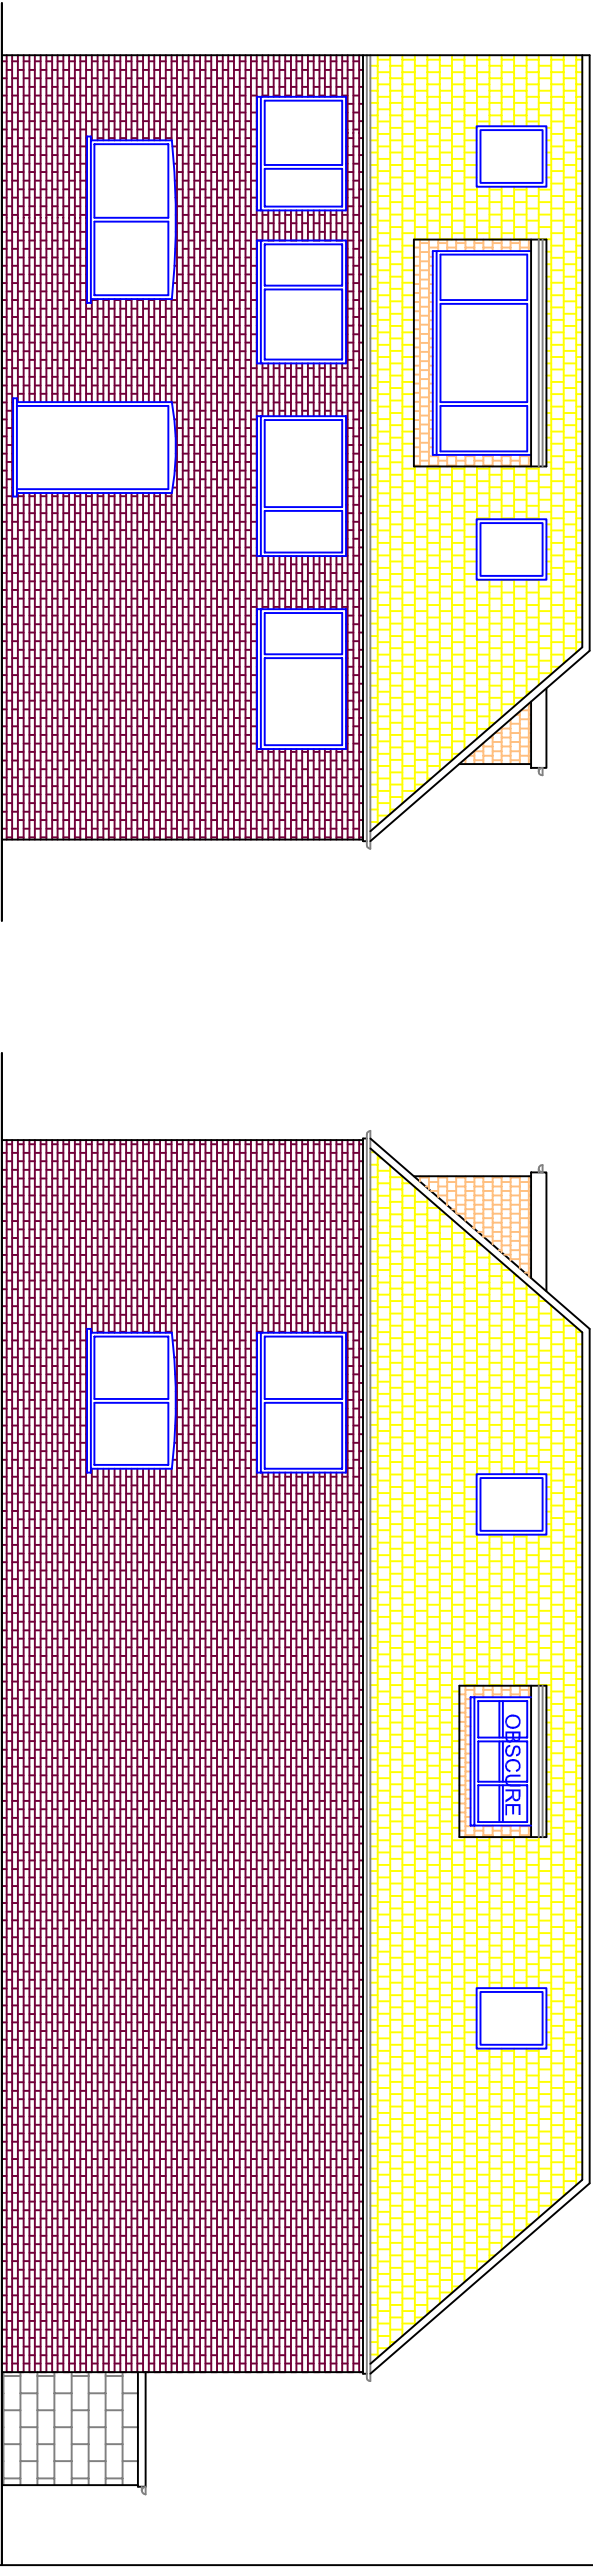

PROPOSED REAR ELEVATION

PROPOSED SIDE ELEVATION



40 WISE LANE

MILL HILL
LONDON
NW7 2RE

email:
info@homedesignltd.co.uk

www.homedesignltd.co.uk

title

project

drawing no

drawn by

contract no.

date

PROPOSED ELEVATIONS

75 A - BRIDGE ROAD - UXBRIDGE -
MIDDLESEX UB8 2QW


ABC78/1004

R. L

ABC78

03/2018

SCALE

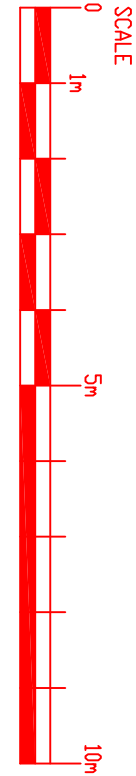

0 1m 5m 10m