


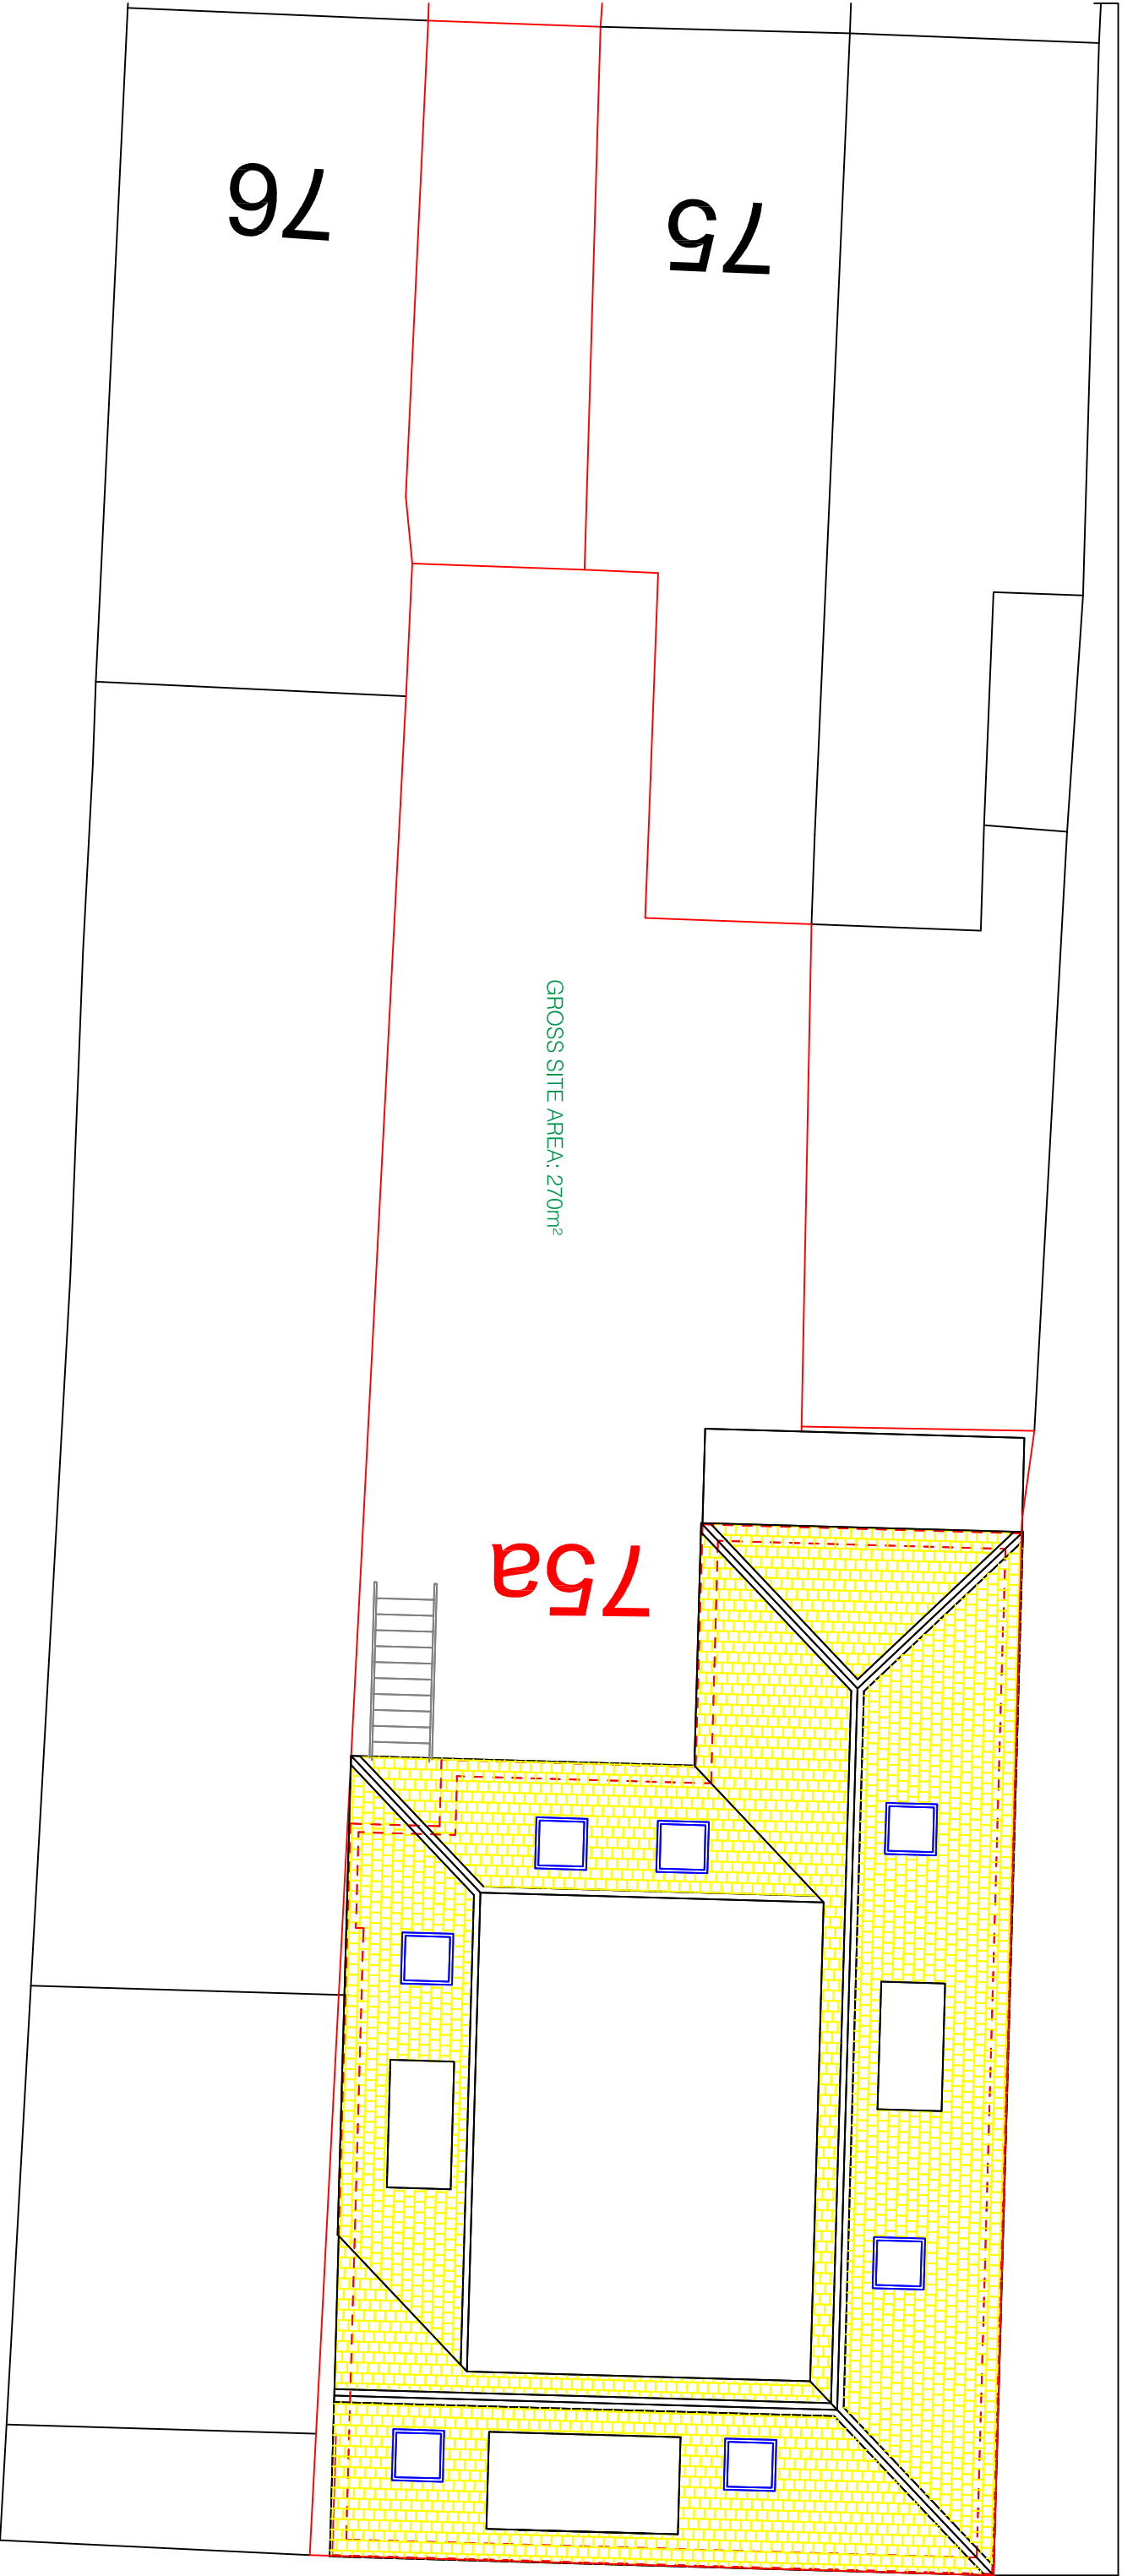

40 WISE LANE			title			PROPOSED SITE PLAN		
MILL HILL			project			75 A - BRIDGE ROAD - UXBRIDGE -		
LONDON			drawing no			ABC78/1005		
NW7 2RE			contract no.			ABC78		
email: info@homedesignltd.co.uk			rev:			scale 1:100 @ A3		
www.homedesignltd.co.uk			drawn by R. L			date 03/2018		

