



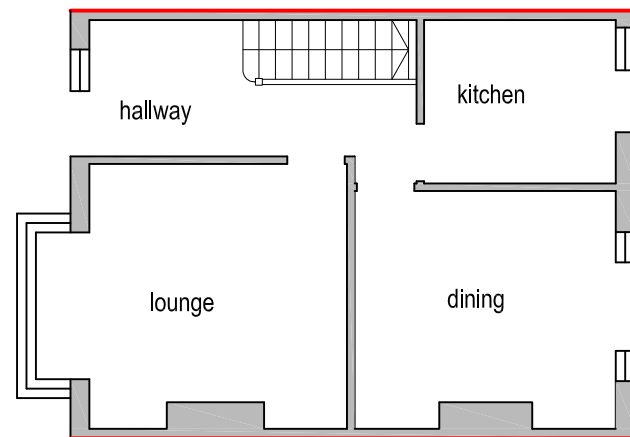

Existing Ground Floor Plan

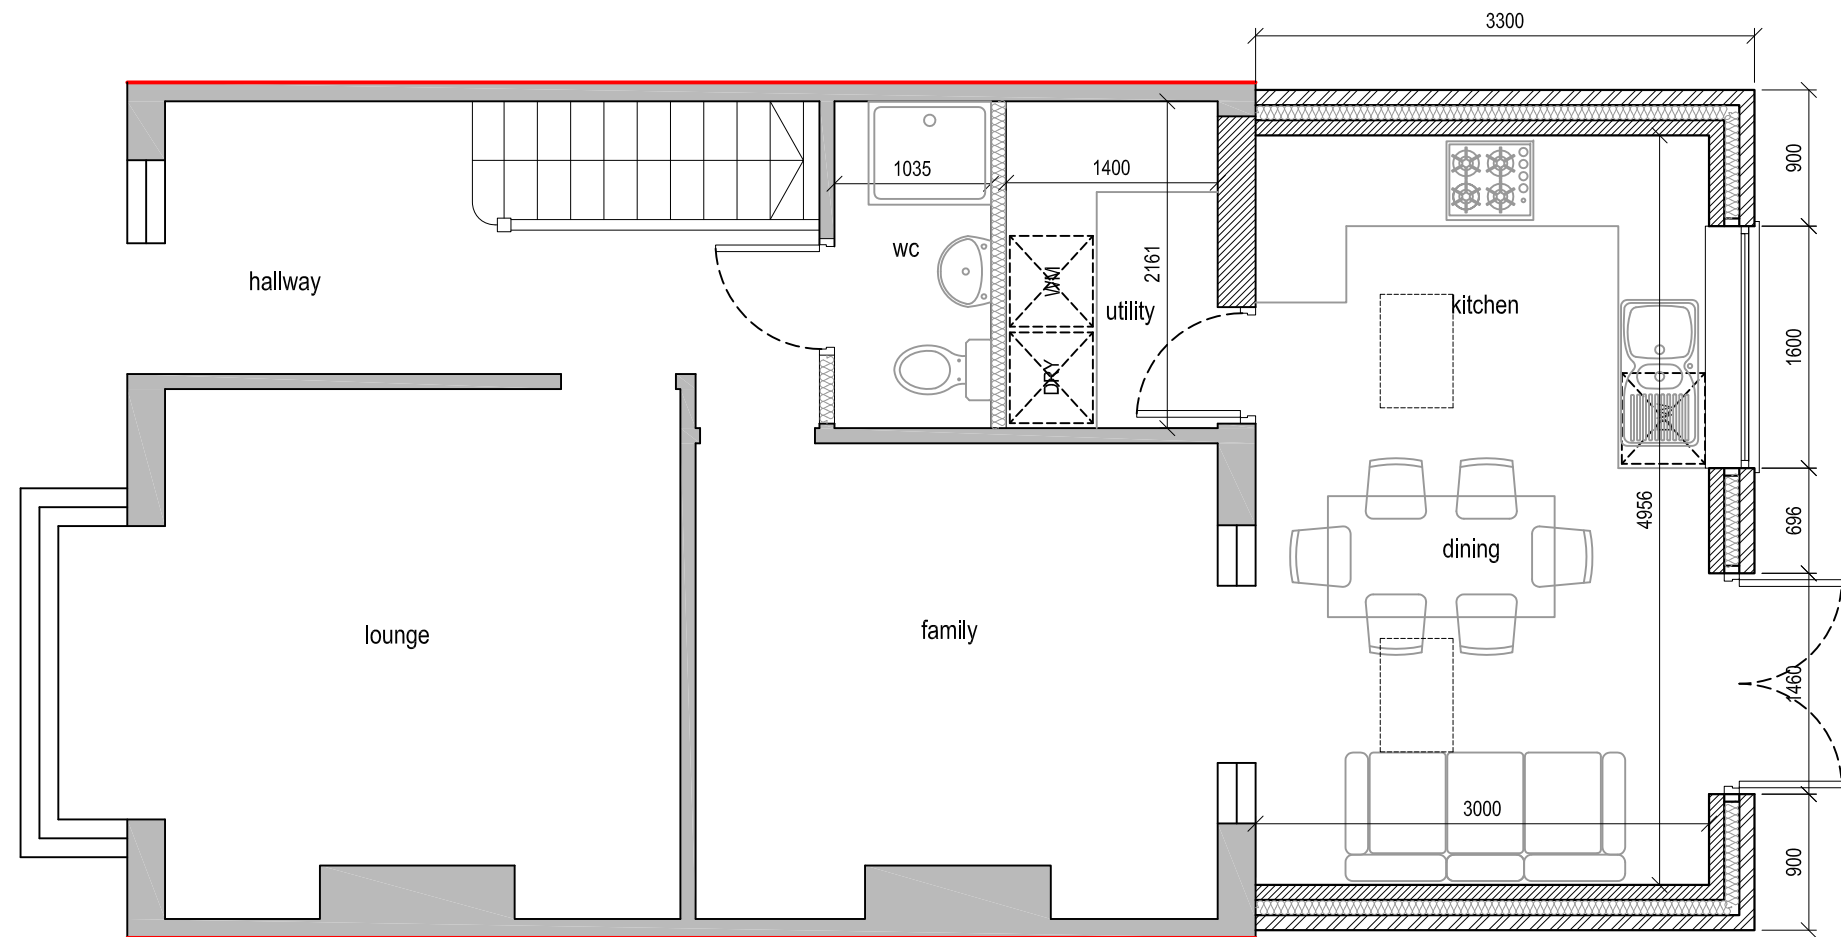

Proposed Ground Floor Plan



Rev Date Comments





Dimensions to be verified on site
DO NOT SCALE FROM THIS DRAWING.
Any areas indicated on this drawing are for guidance only.
No responsibility is taken for their accuracy.

This drawing is the property of **V-DESIGN CAD Services Ltd** Copyright is reserved by them and the drawing is issued on the condition that it is not copied, reproduced, retained or disclosed to any unauthorized person, either wholly or in part without the consent in writing of **V-DESIGN CAD Services Ltd**

Email: vishal.p@vdesigncad.co.uk Mobile: 07971083395

Site Address:		Title:		Drawn By: VP	
75, Denecroft Crescent Hillingdon UB10 9HY		Existing & Proposed Ground Floor Plans		Job Ref: 18021	
Scale:	1:50, 1:100	Paper Size:	A3	Date:	Mar 2018
				Drawing No.	PL - 01

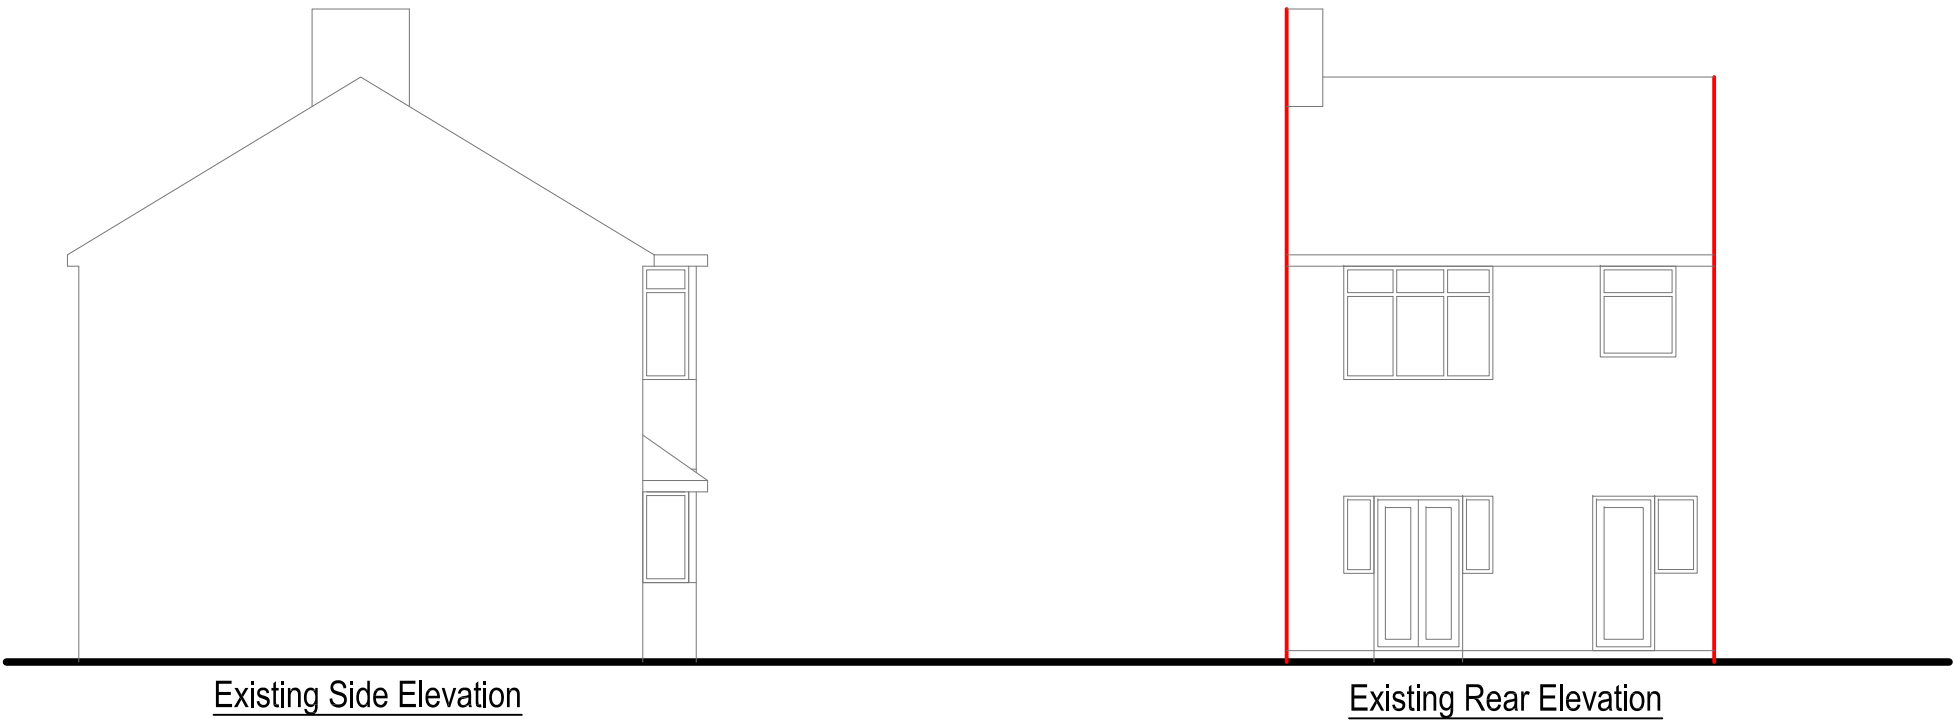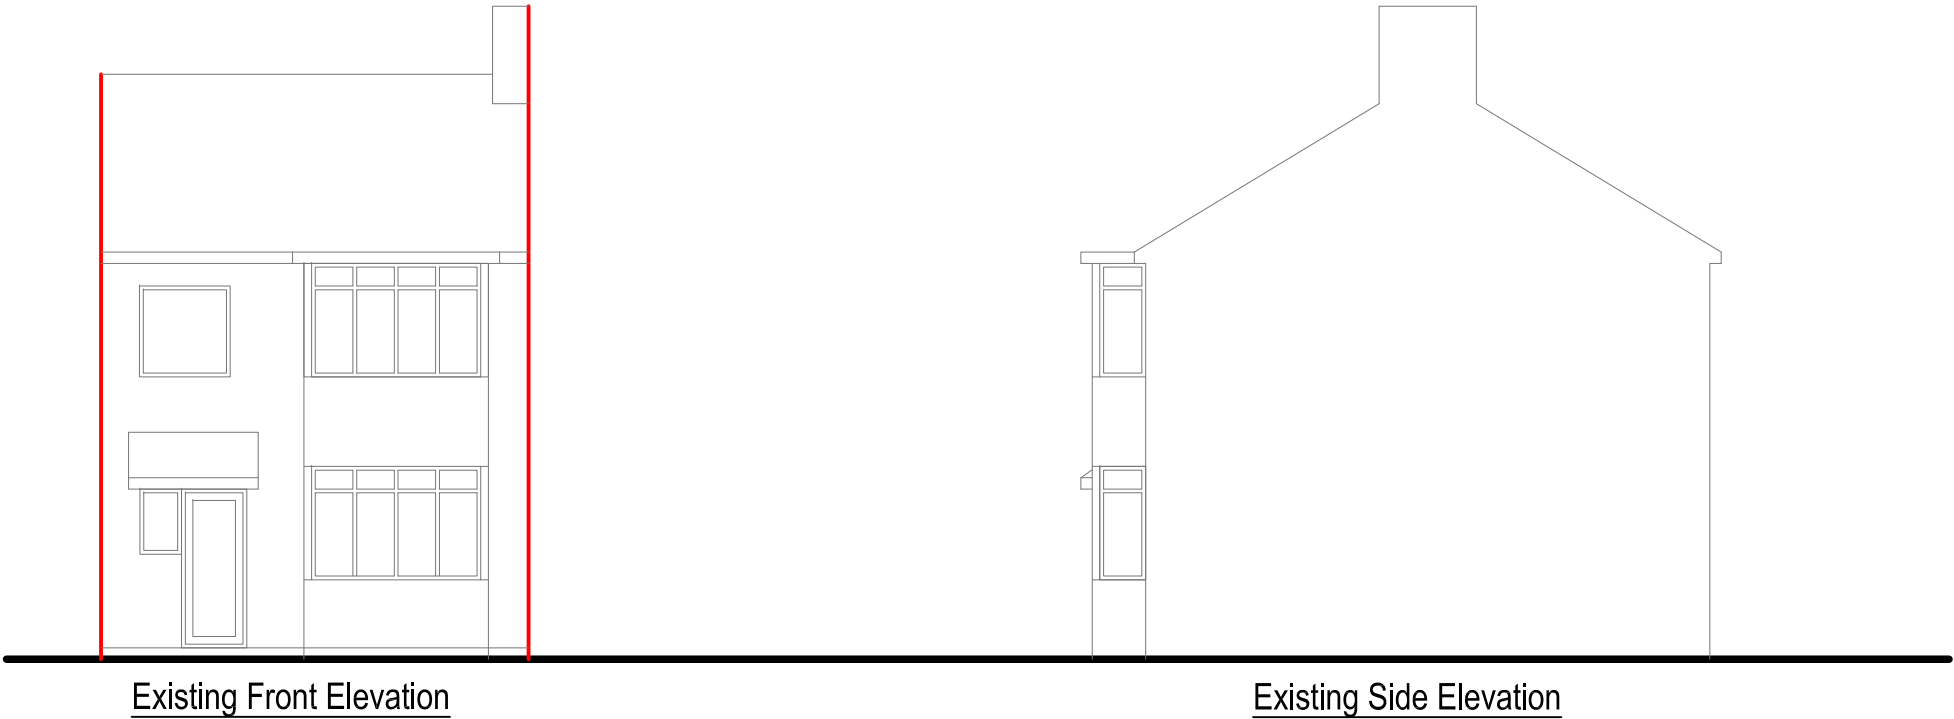

Rev Date Comments



Dimensions to be verified on site
DO NOT SCALE FROM THIS DRAWING.
Any areas indicated on this drawing are for guidance only.
No responsibility is taken for their accuracy.

This drawing is the property of **V-DESIGN CAD Services Ltd** Copyright is reserved by them and the drawing is issued on the condition that it is not copied, reproduced, retained or disclosed to any unauthorized person, either wholly or in part without the consent in writing of **V-DESIGN CAD Services Ltd**

Email: vishal.p@vdesigncad.co.uk Mobile: 07971083395

Site Address:

75, Denecroft Crescent
Hillingdon
UB10 9HY

Title:

Existing Elevations



Scale:

1:100

Paper Size:



A3

Drawn By: VP

Job Ref: 18021

Date: Mar 2018

Drawing No. PL - 02

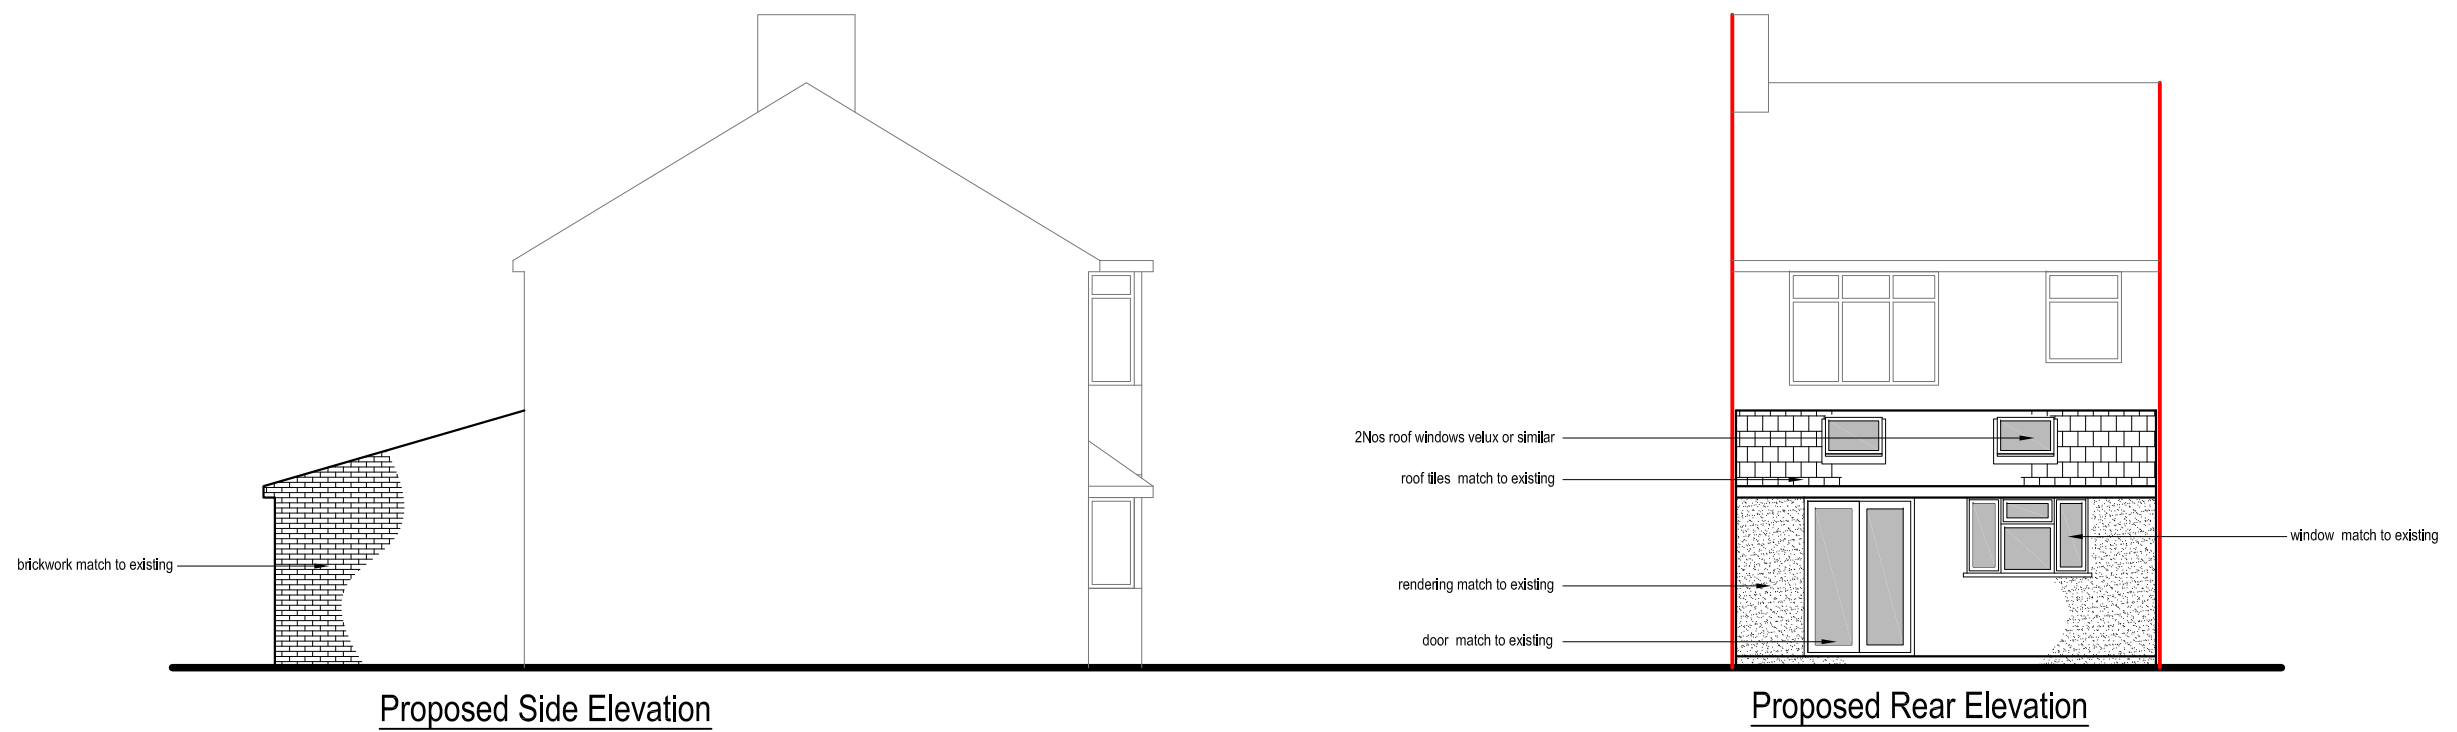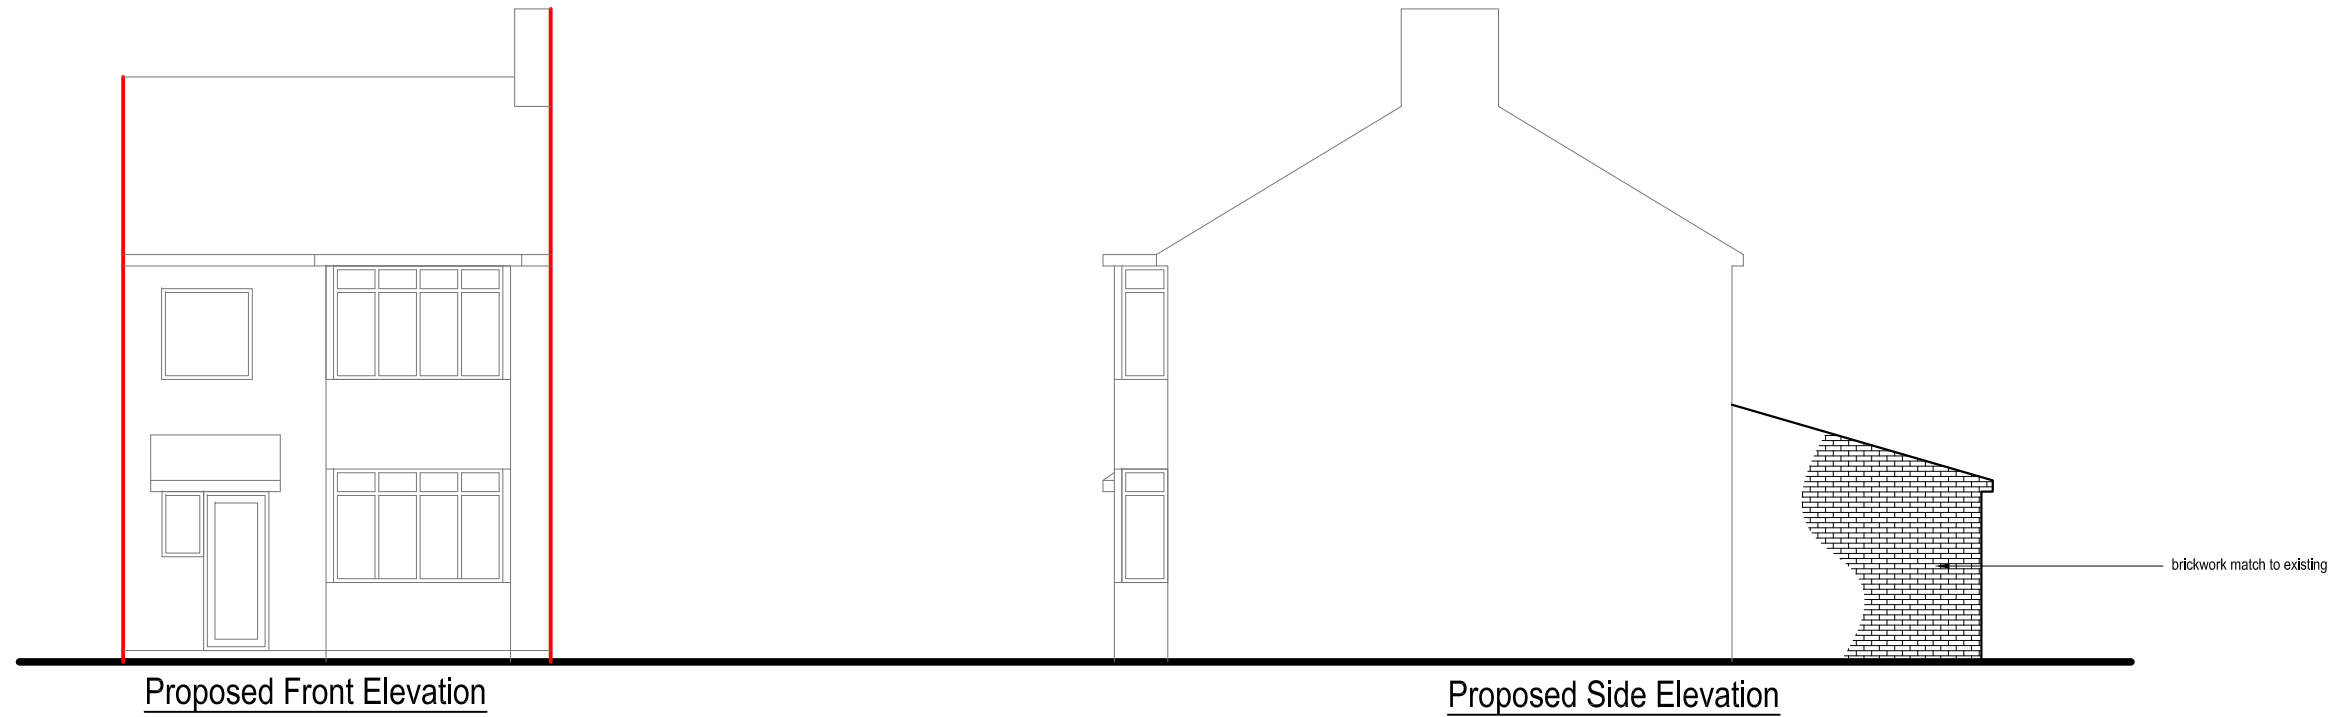

Rev Date Comments




Dimensions to be verified on site
DO NOT SCALE FROM THIS DRAWING.
Any areas indicated on this drawing are for guidance only.
No responsibility is taken for their accuracy.


This drawing is the property of **V-DESIGN CAD Services Ltd** Copyright is reserved by them and the drawing is issued on the condition that it is not copied, reproduced, retained or disclosed to any unauthorized person, either wholly or in part without the consent in writing of **V-DESIGN CAD Services Ltd**

Email: vishal.p@vdesigncad.co.uk Mobile: 07971083395


Site Address:	Title:				Drawn By:	VP
75, Denecroft Crescent Hillingdon UB10 9HY	Proposed Elevations				Job Ref:	18021
					Date:	Mar 2018
	Scale:	1:100	Paper Size:	A3	Drawing No.	PL - 03

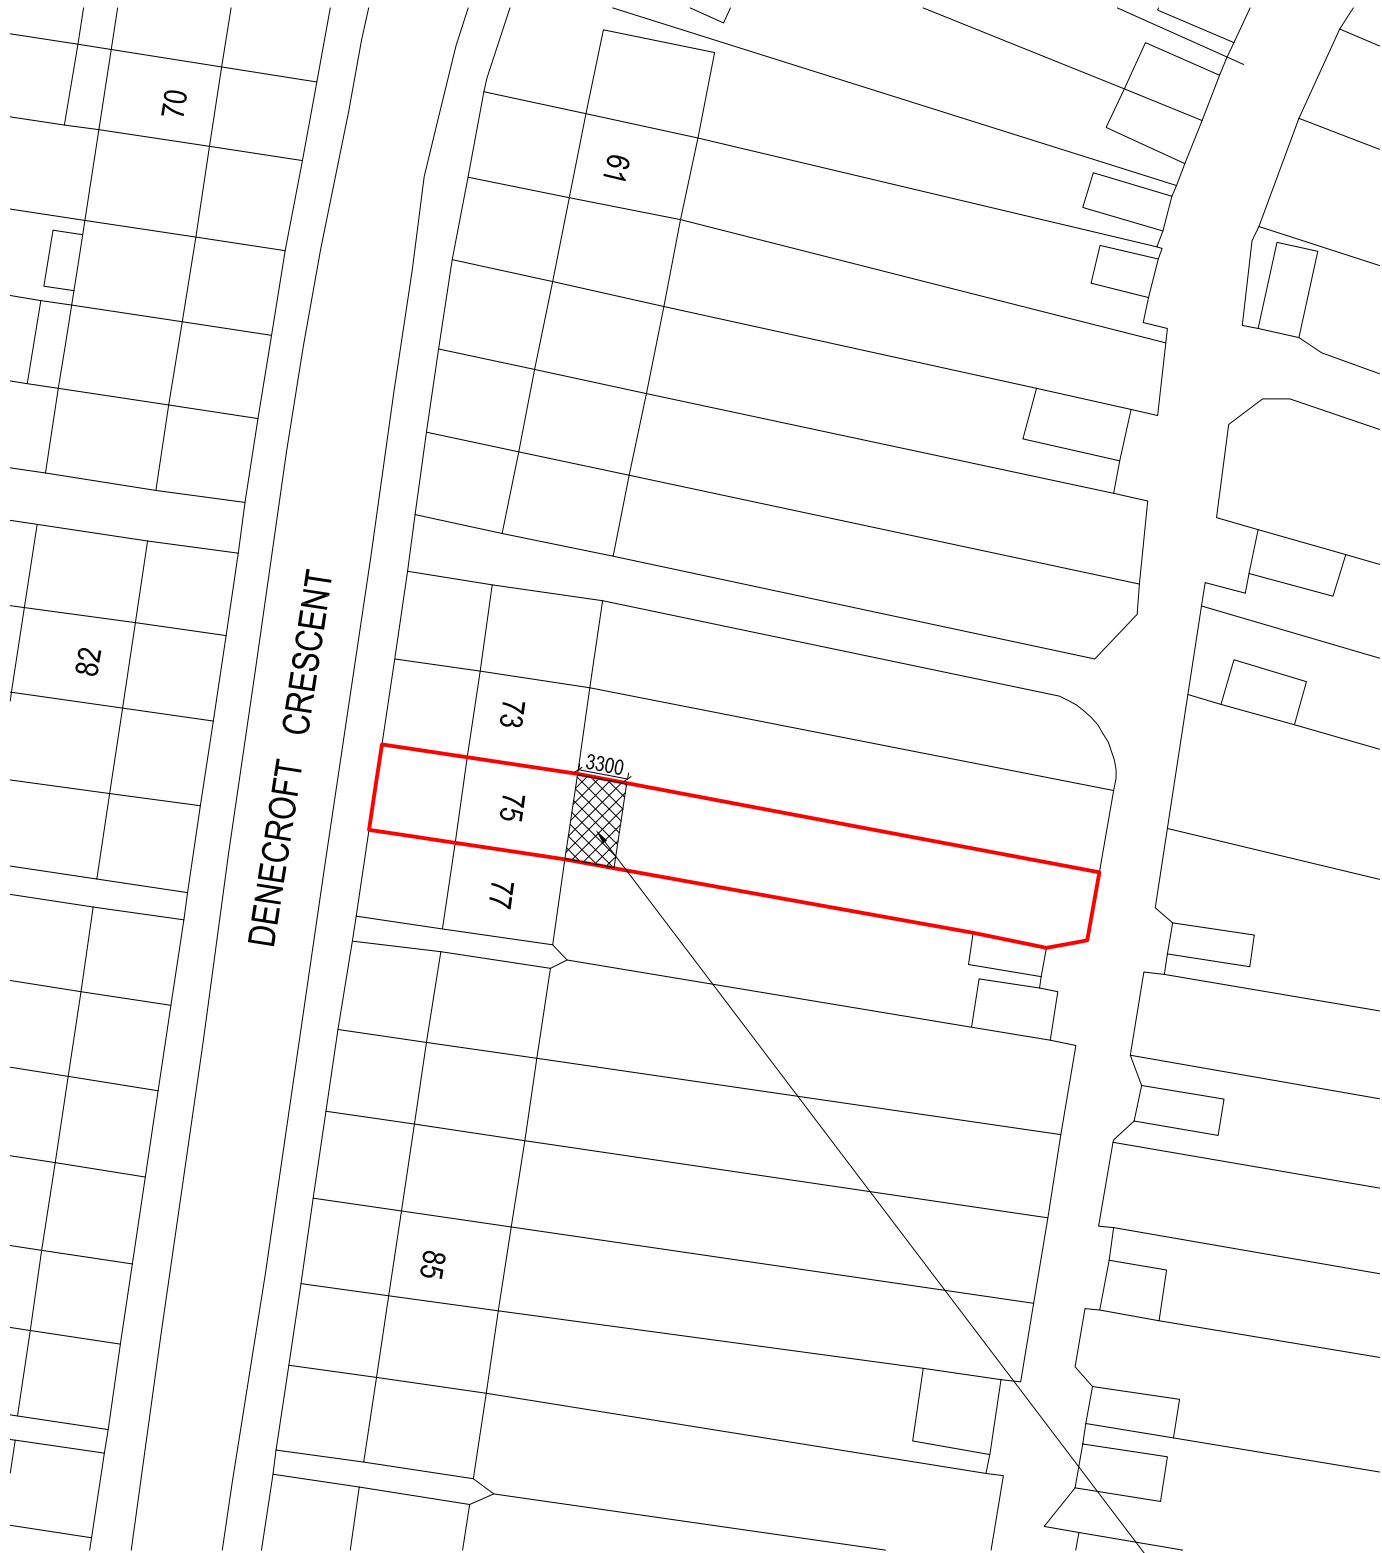

Block Plan

 

PROPOSED EXTENSION

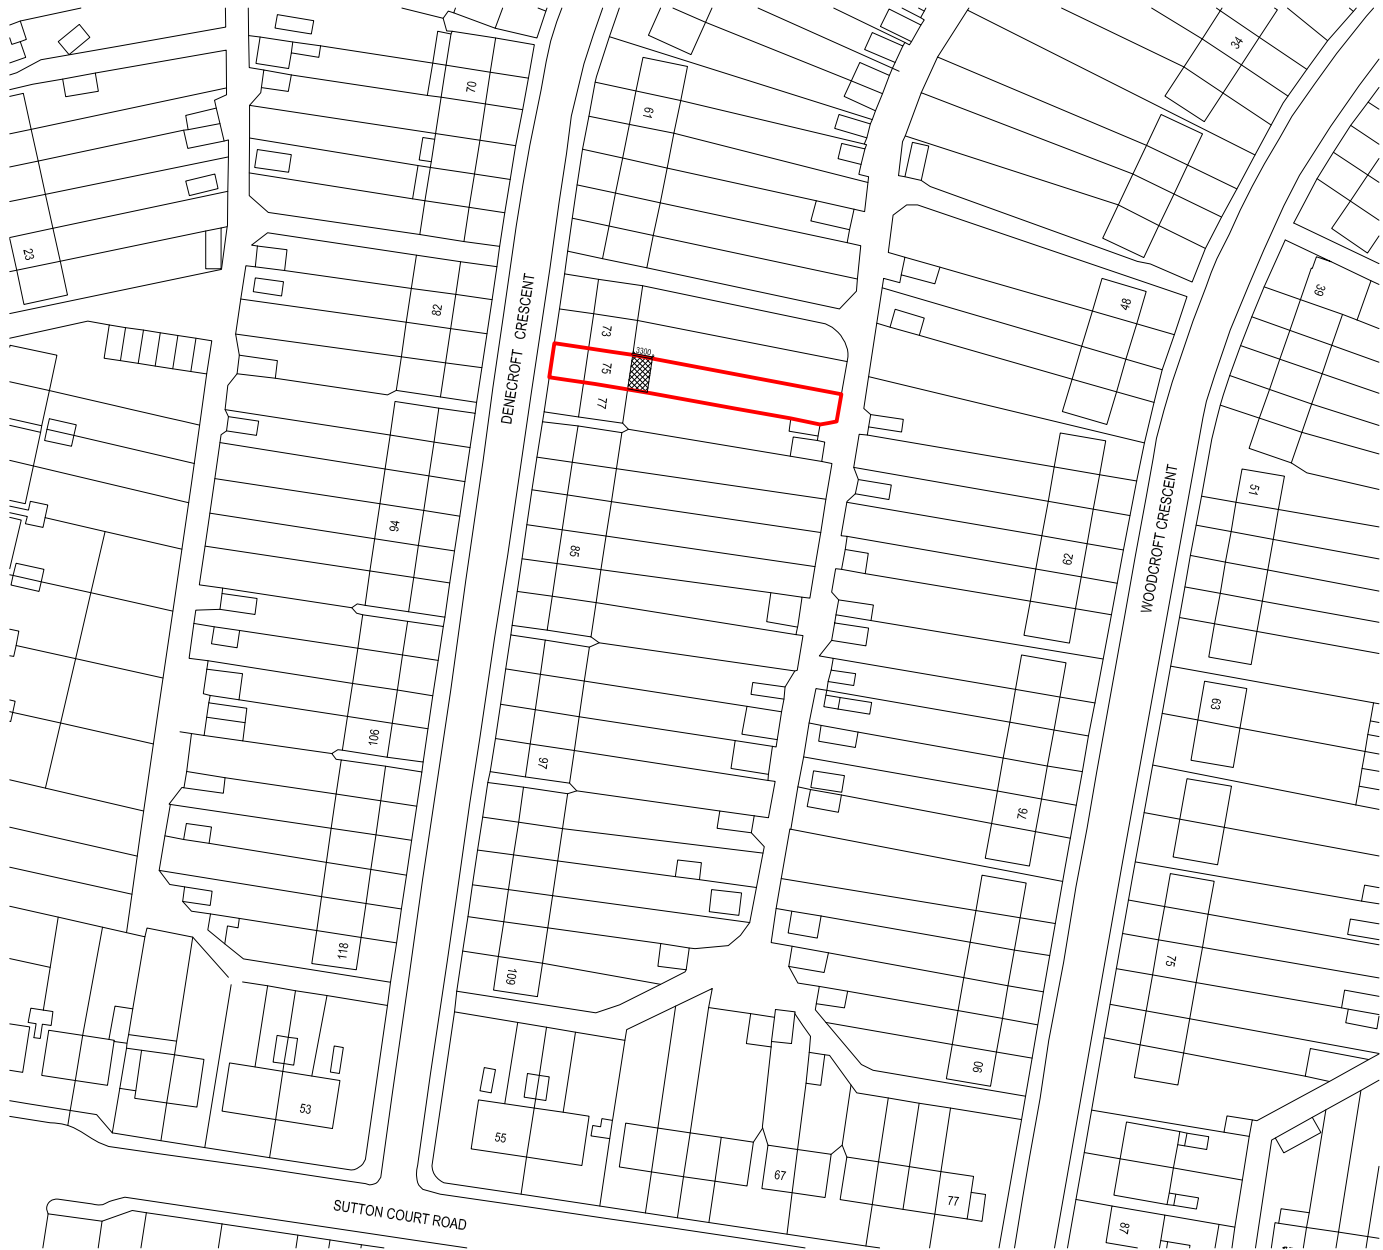

Site Location



Rev Date Comments




Dimensions to be verified on site
DO NOT SCALE FROM THIS DRAWING.
Any areas indicated on this drawing are for guidance only.
No responsibility is taken for their accuracy.

This drawing is the property of **V-DESIGN CAD Services Ltd** Copyright is reserved by them and the drawing is issued on the condition that it is not copied, reproduced, retained or disclosed to any unauthorized person, either wholly or in part without the consent in writing of **V-DESIGN CAD Services Ltd**

Email: vishal.p@vdesigncad.co.uk Mobile: 07971083395

Site Address:
75, Denecroft Crescent
Hillingdon
UB10 9HY

Title:
Block & Location Plans

 

Scale: 1:500, 1:1250 Paper Size: A3

Drawn By: VP
Job Ref: 18021
Date: Mar 2018
Drawing No. PL - 04