



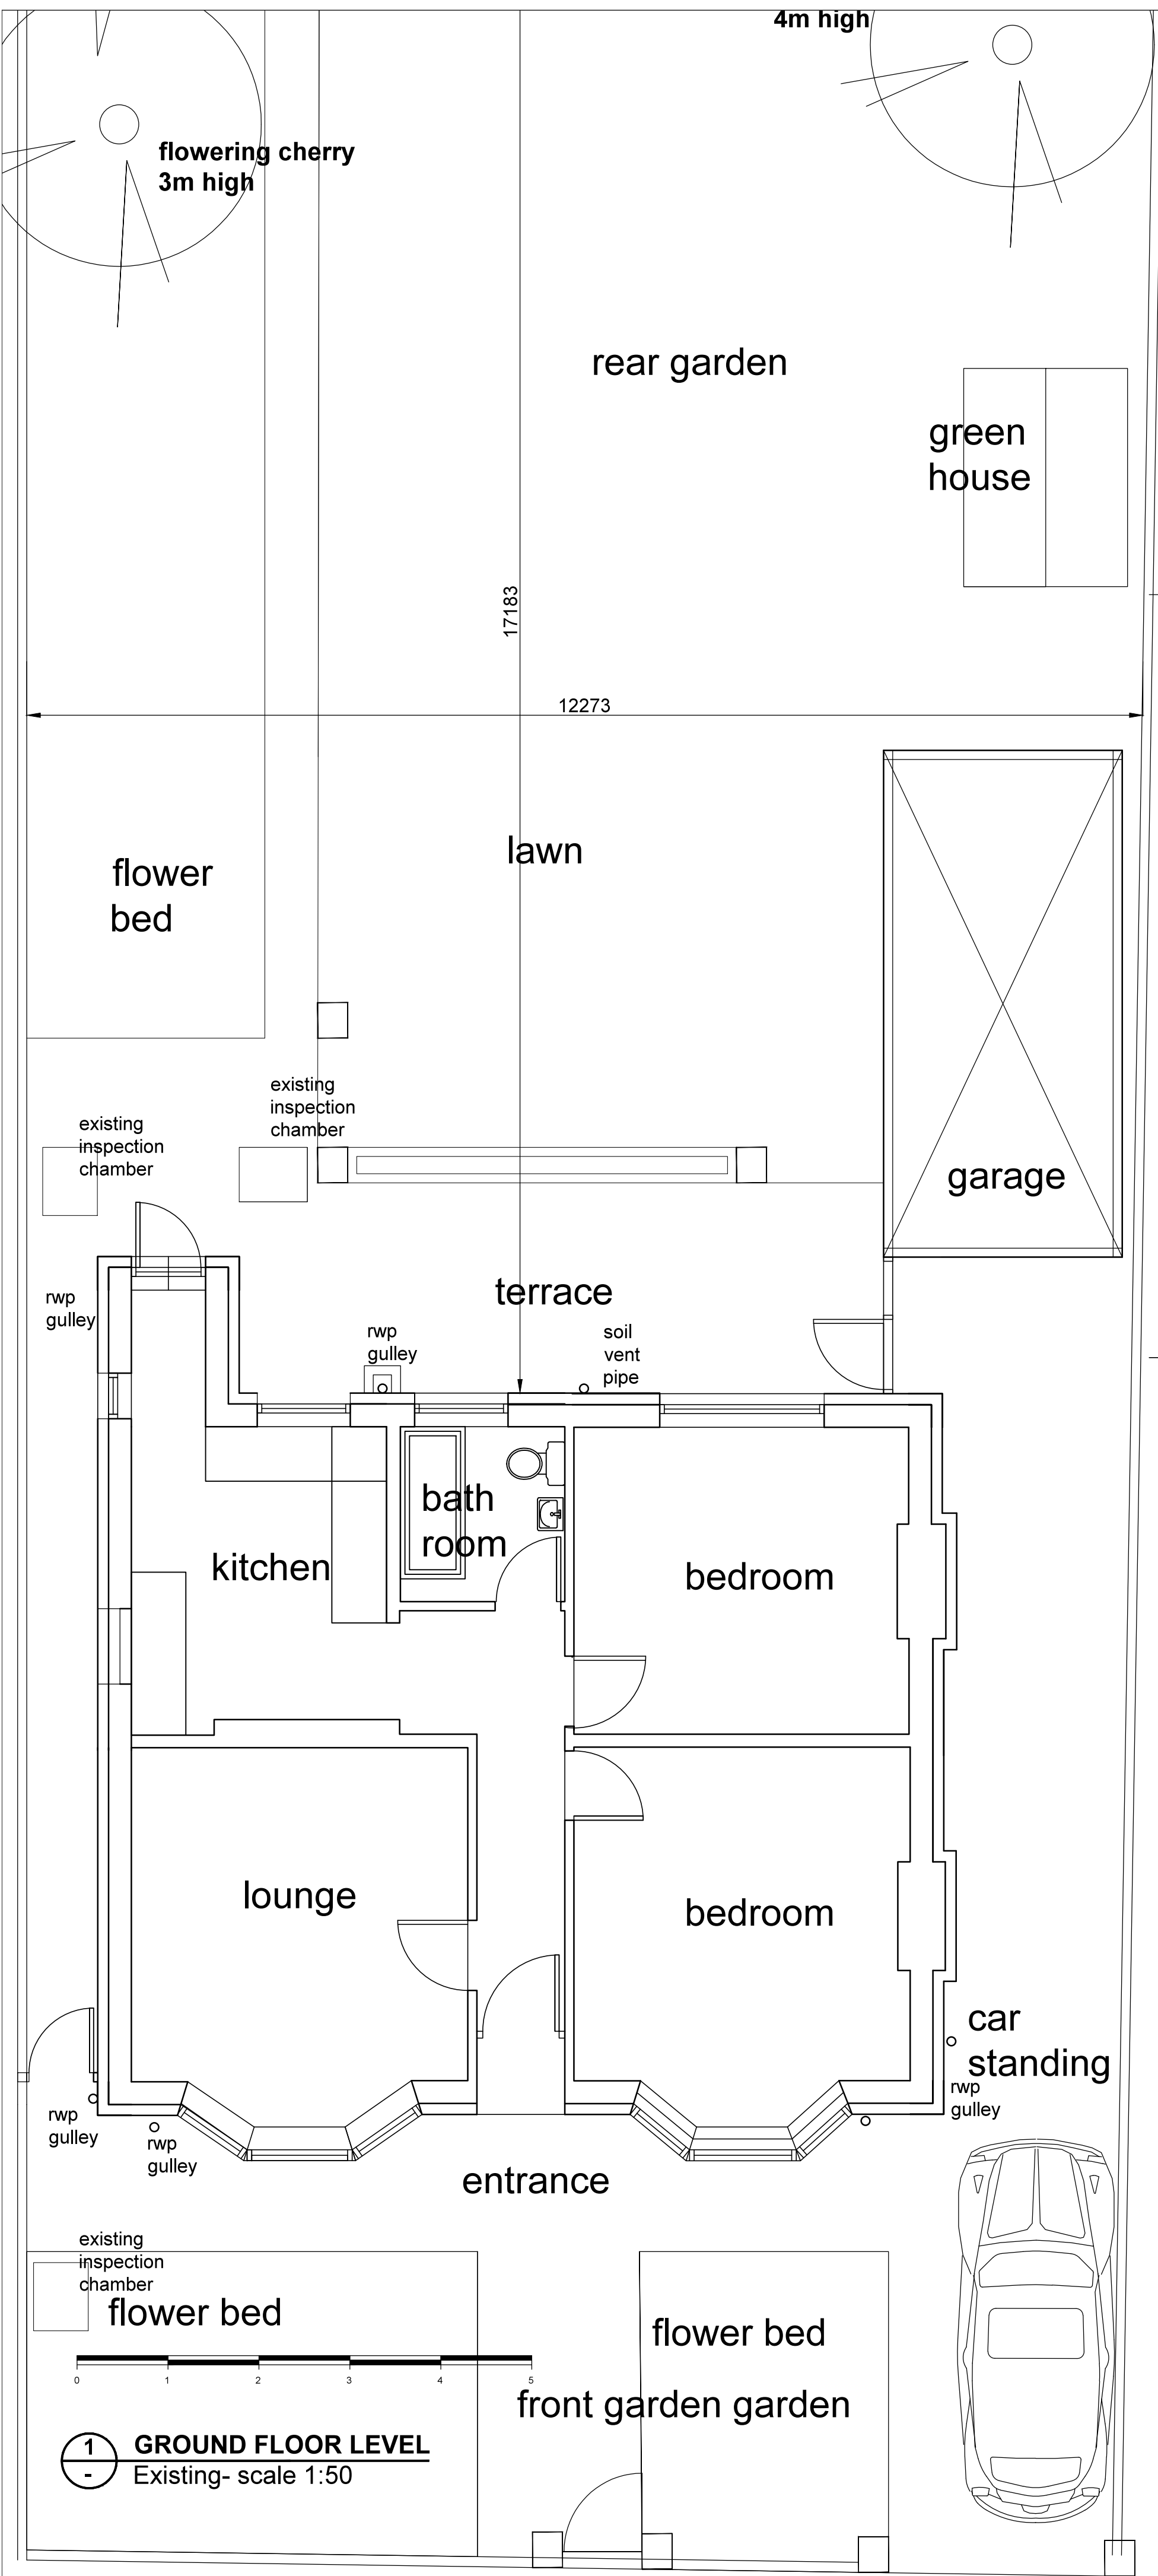


1 FRONT ELEVATION - south west
existing - scale 1:50




2 REAR ELEVATION - south-
existing - scale 1:50

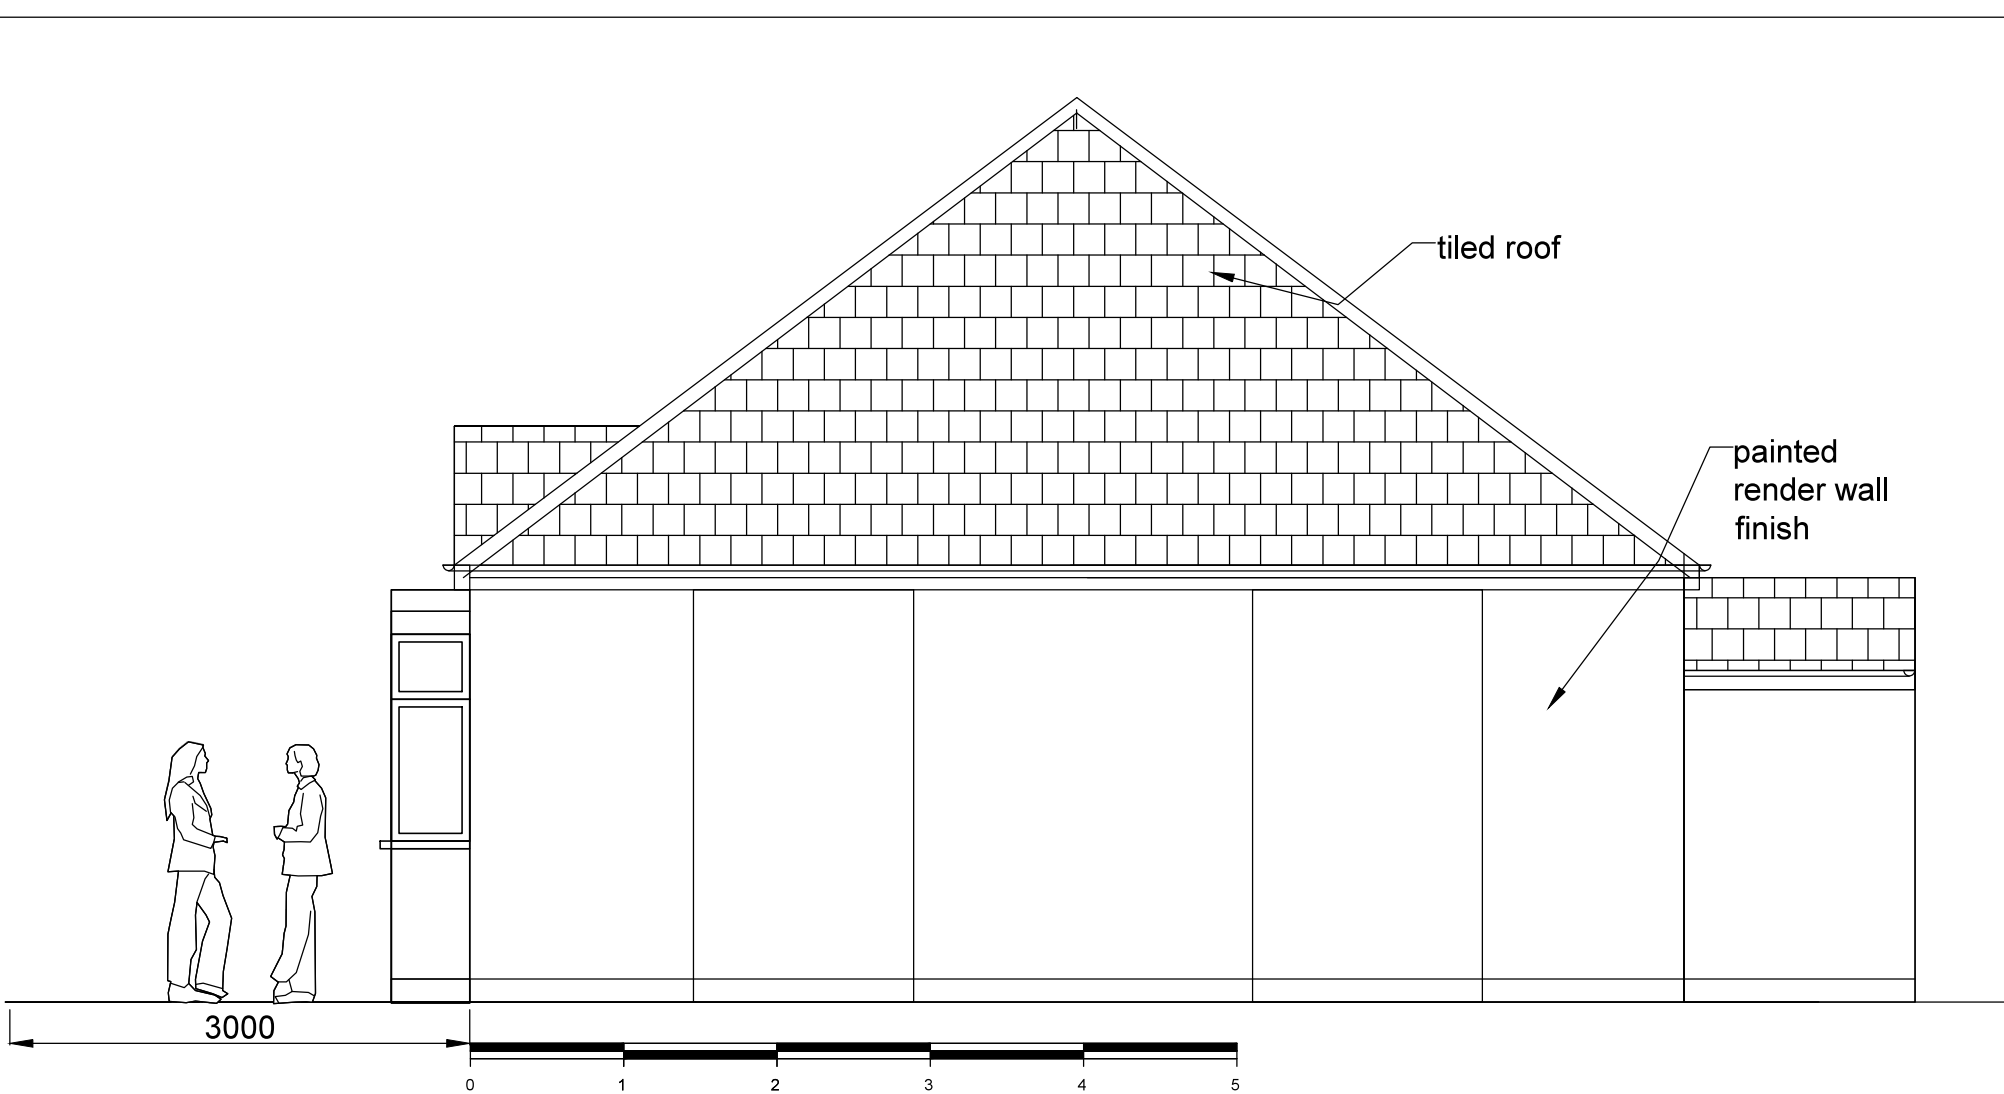

3 SIDE ELEVATION - east-
proposed - scale 1:50

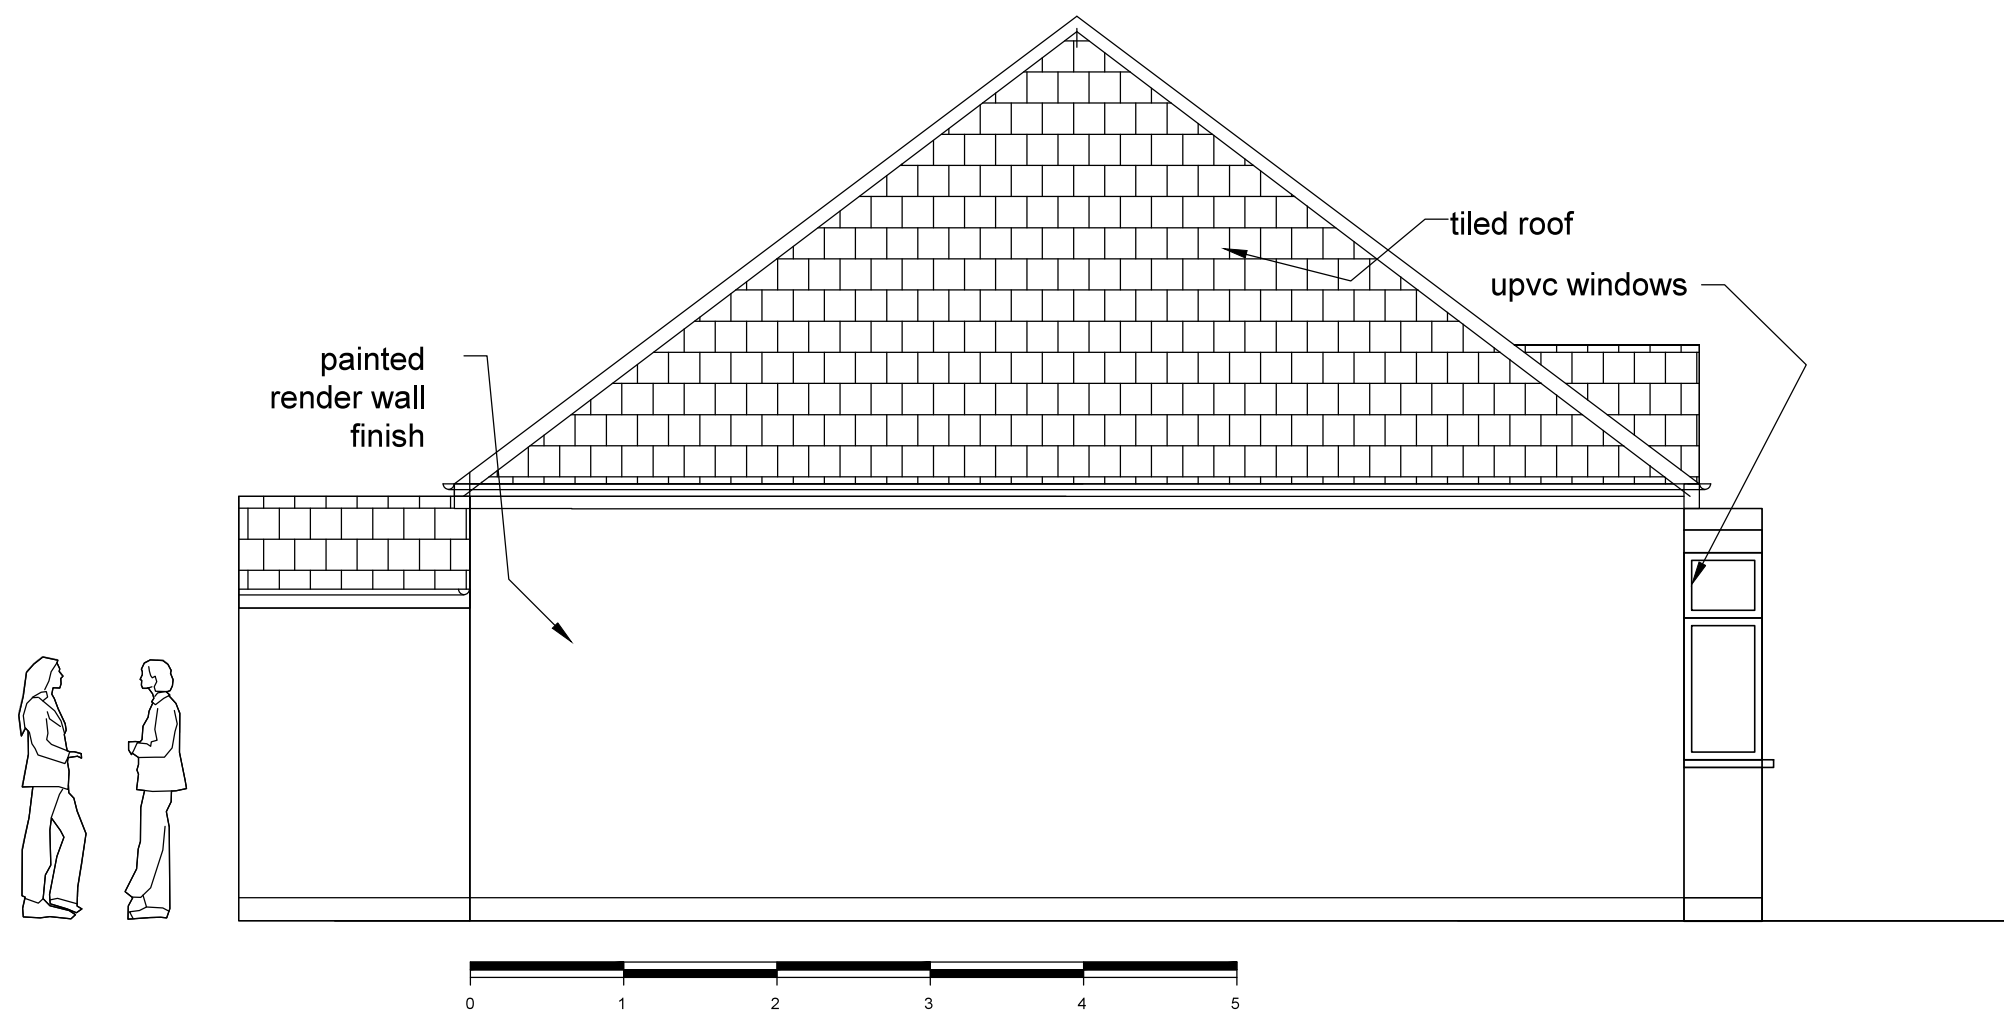

4 SIDE ELEVATION - west-
existing - scale 1:50

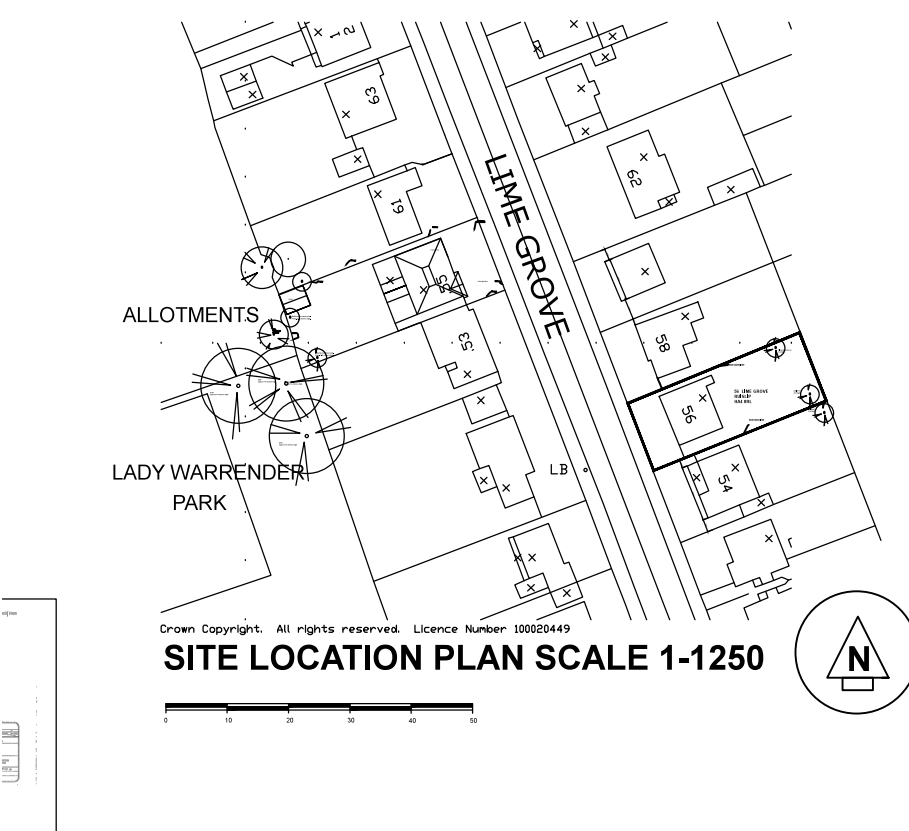

Rev;

REV.	NOTES	DATE	BY
ALL DIMENSIONS TO BE CHECKED ON SITE BY CONTRACTOR & ALL DISCREPANCIES TO BE REPORTED TO SMITH GOLDHAM DESIGN LTD.			
CLIENT Mr P Canavan			
JOB TITLE 56 Lime Grove Ruislip HA4 8RL			
DRAWING TITLE Ground Floor Plan Ground Floor Elevations As Existing			
SCALE 1-50 @ A1		DRAWING No 5886-18-100	
DATE February 2018		REVISION	
DRAWN BY Patrick Smith MCSD			
 smith coldham design ltd 56 LIME GROVE, RUISLIP, MIDDLESEX, HA4 8RL M: 07774 476519 T: 020 8869 9681 E: patrick@smithcoldham.net design - architecture - brand development - project management			