




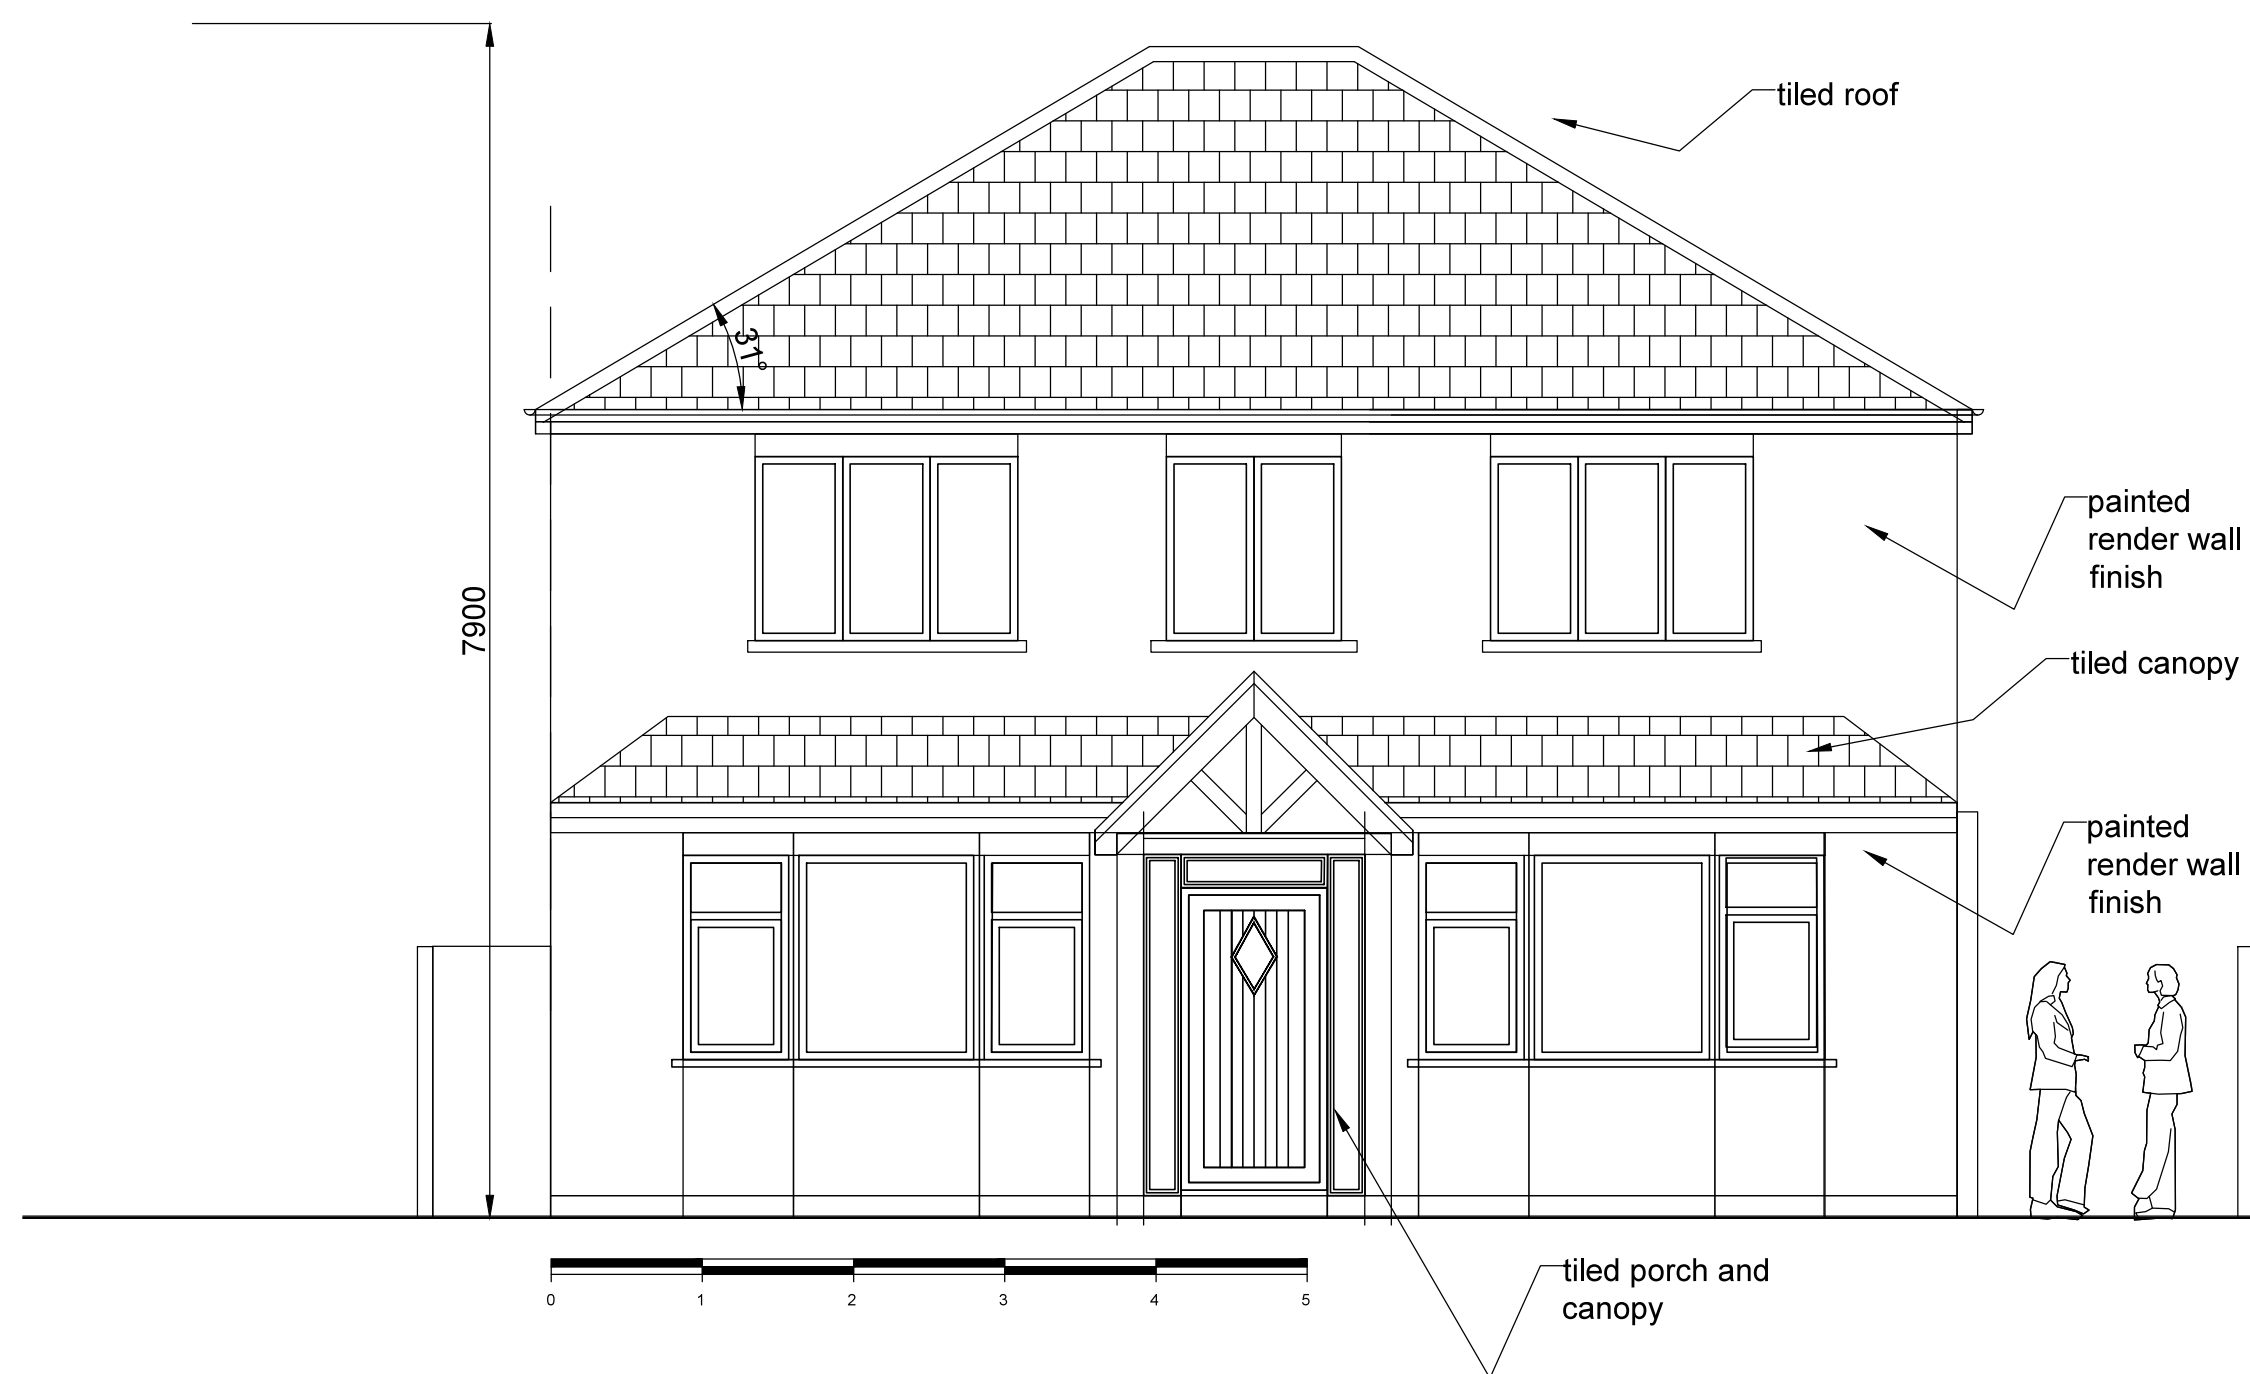


1 FRONT ELEVATION - south west  
existing - scale 1:50

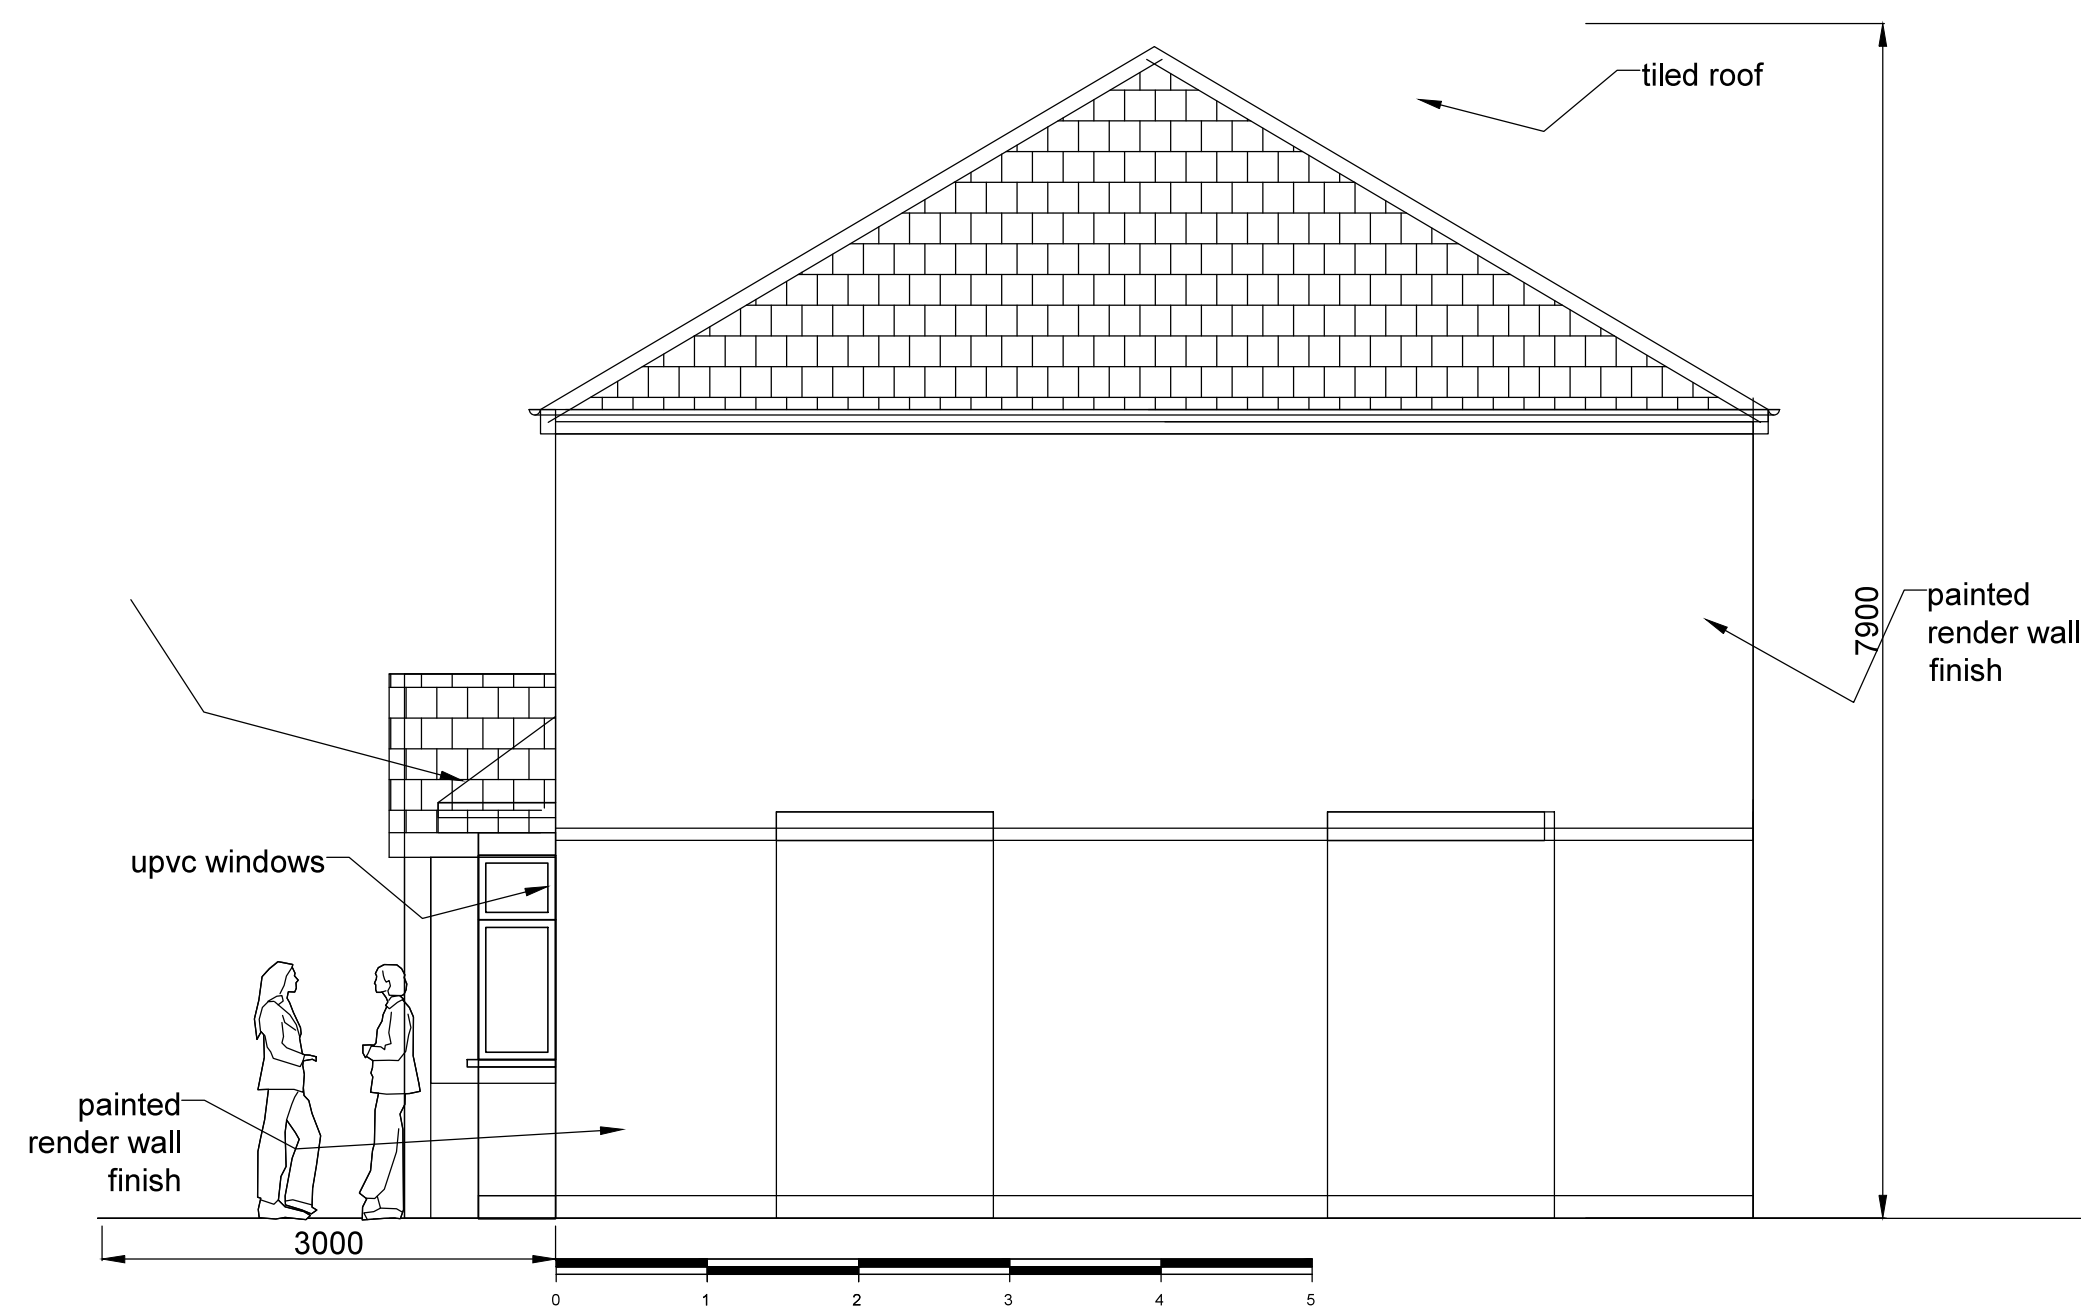

3 SIDE ELEVATION - east-  
proposed - scale 1:50

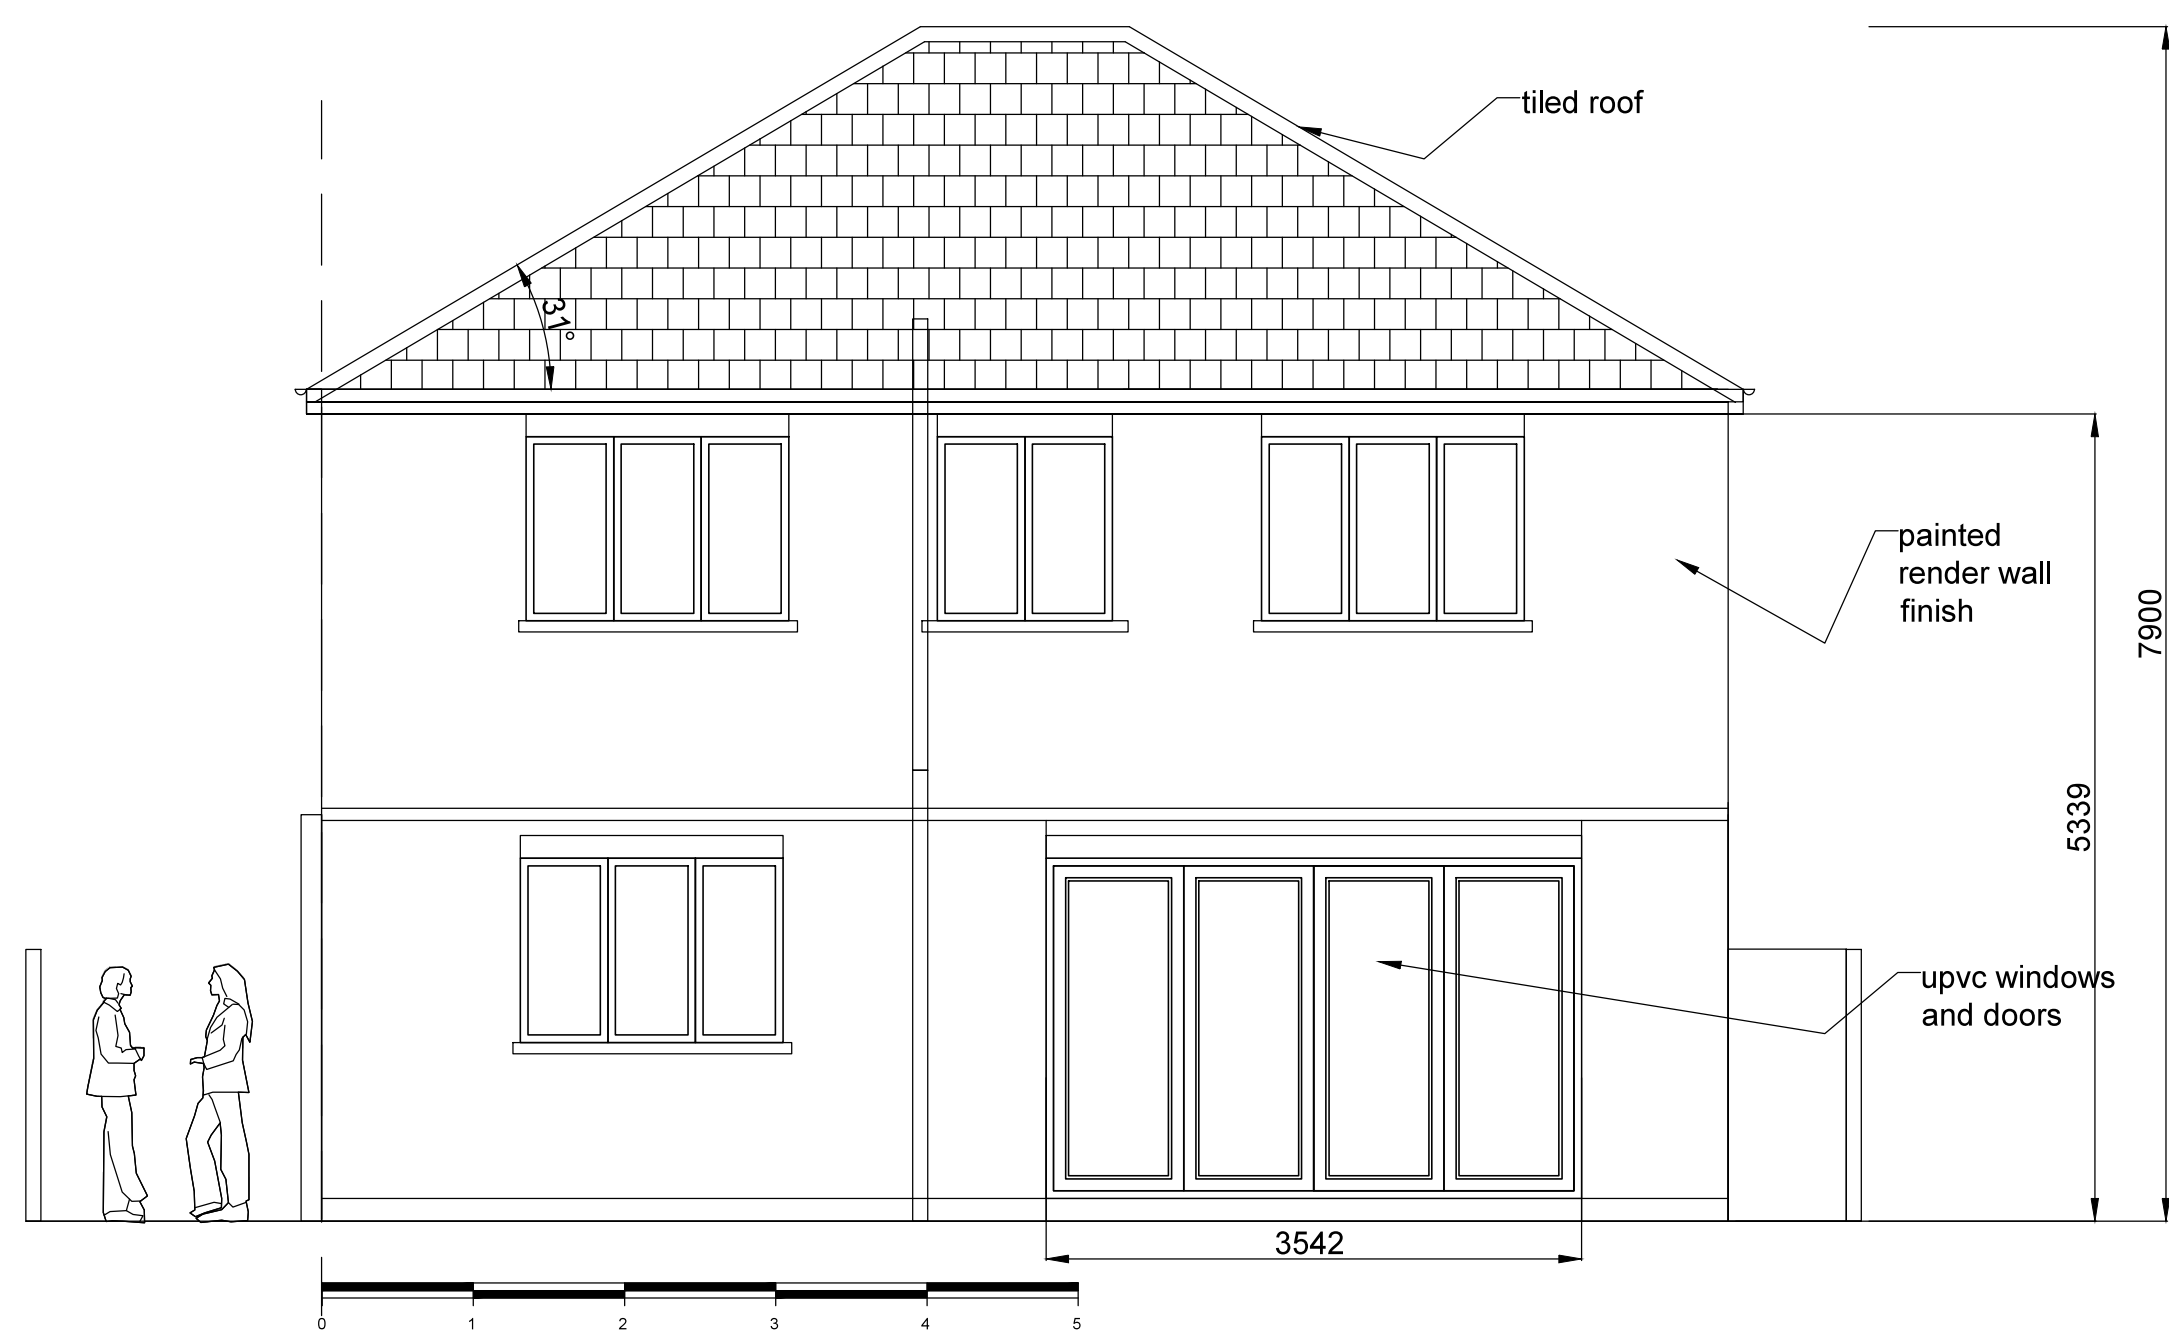

2 REAR ELEVATION - south-  
existing - scale 1:50

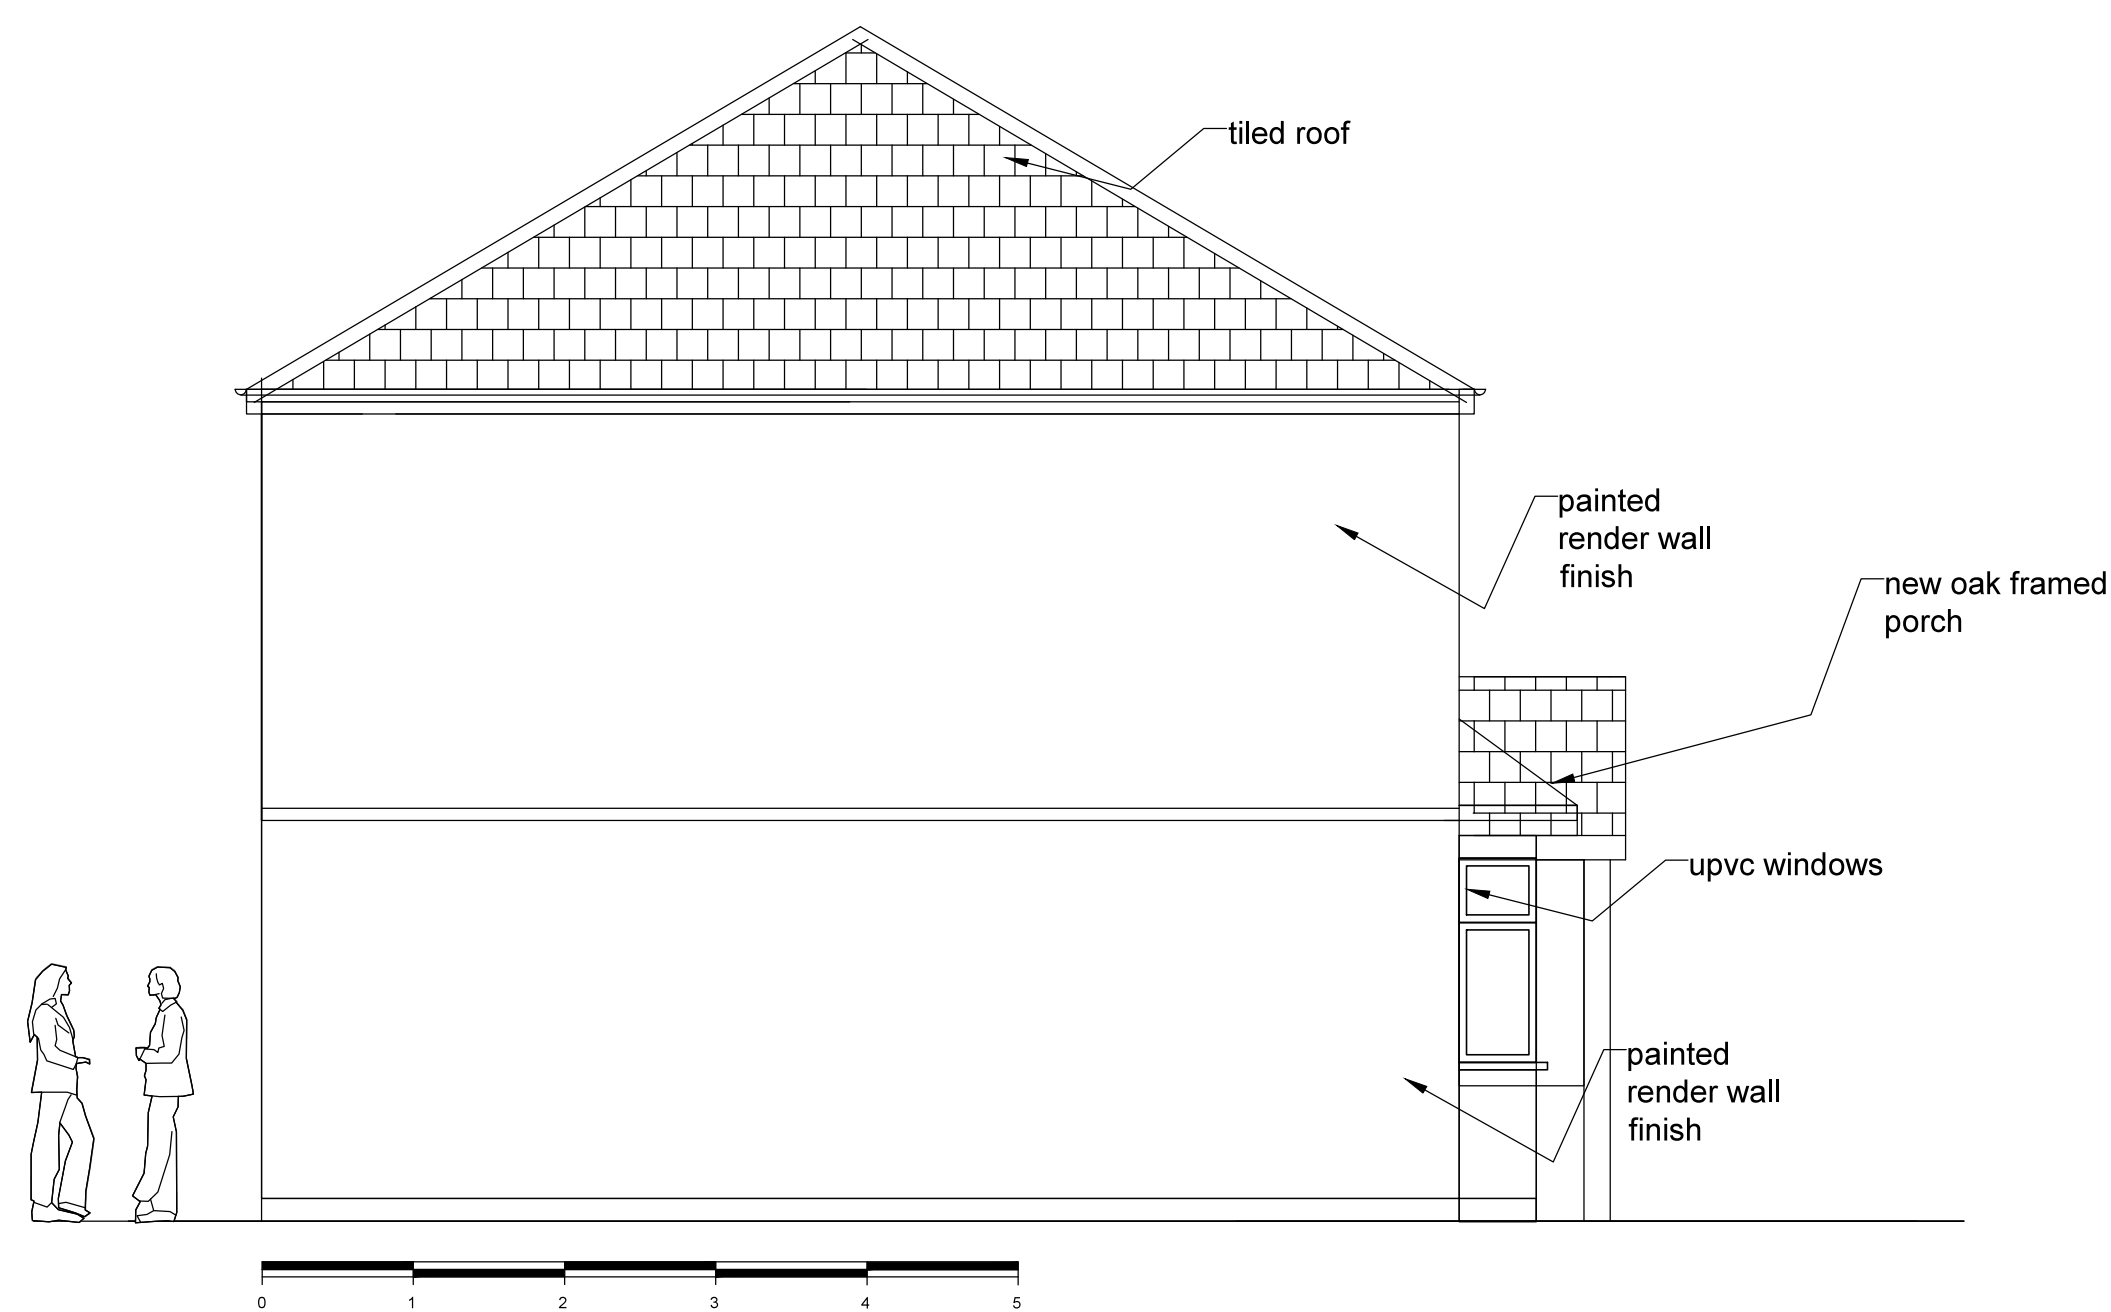

4 SIDE ELEVATION - west-  
existing - scale 1:50

Rev;

| REV.   | NOTES | DATE        | BY |
|---|-------|-------------|----|
| ALL DIMENSIONS TO BE CHECKED ON SITE BY CONTRACTOR & ALL DISCREPANCIES TO BE REPORTED TO SMITH COLDHAM DESIGN LTD.   |       |             |    |
| CLIENT   |       |             |    |
| Mr P Canavan   |       |             |    |
| JOB TITLE   |       |             |    |
| 56 Lime Grove<br>Ruislip<br>HA4 8RL   |       |             |    |
| DRAWING TITLE   |       |             |    |
| Proposed Elevations<br>New First floor Extension<br><br>Planning Application   |       |             |    |
| SCALE   |       | DRAWING No  |    |
| 1-50 @ A1   |       |             |    |
| DATE   |       | 5886-18-102 |    |
| February 2018   |       |             |    |
| DRAWN BY   |       | REVISION    |    |
| Patrick Smith MCSD   |       |             |    |
| <div></div> <div>smith coldham design ltd</div> <div>56 LIME GROVE, RUISLIP, MIDDLESEX, HA4 8RL</div> <div>M: 07774 476519</div> <div>T: 020 8869 9681</div> <div>E: patrick@smithcoldham.net</div> <div>design - architecture - brand development - project management</div> |       |             |    |