
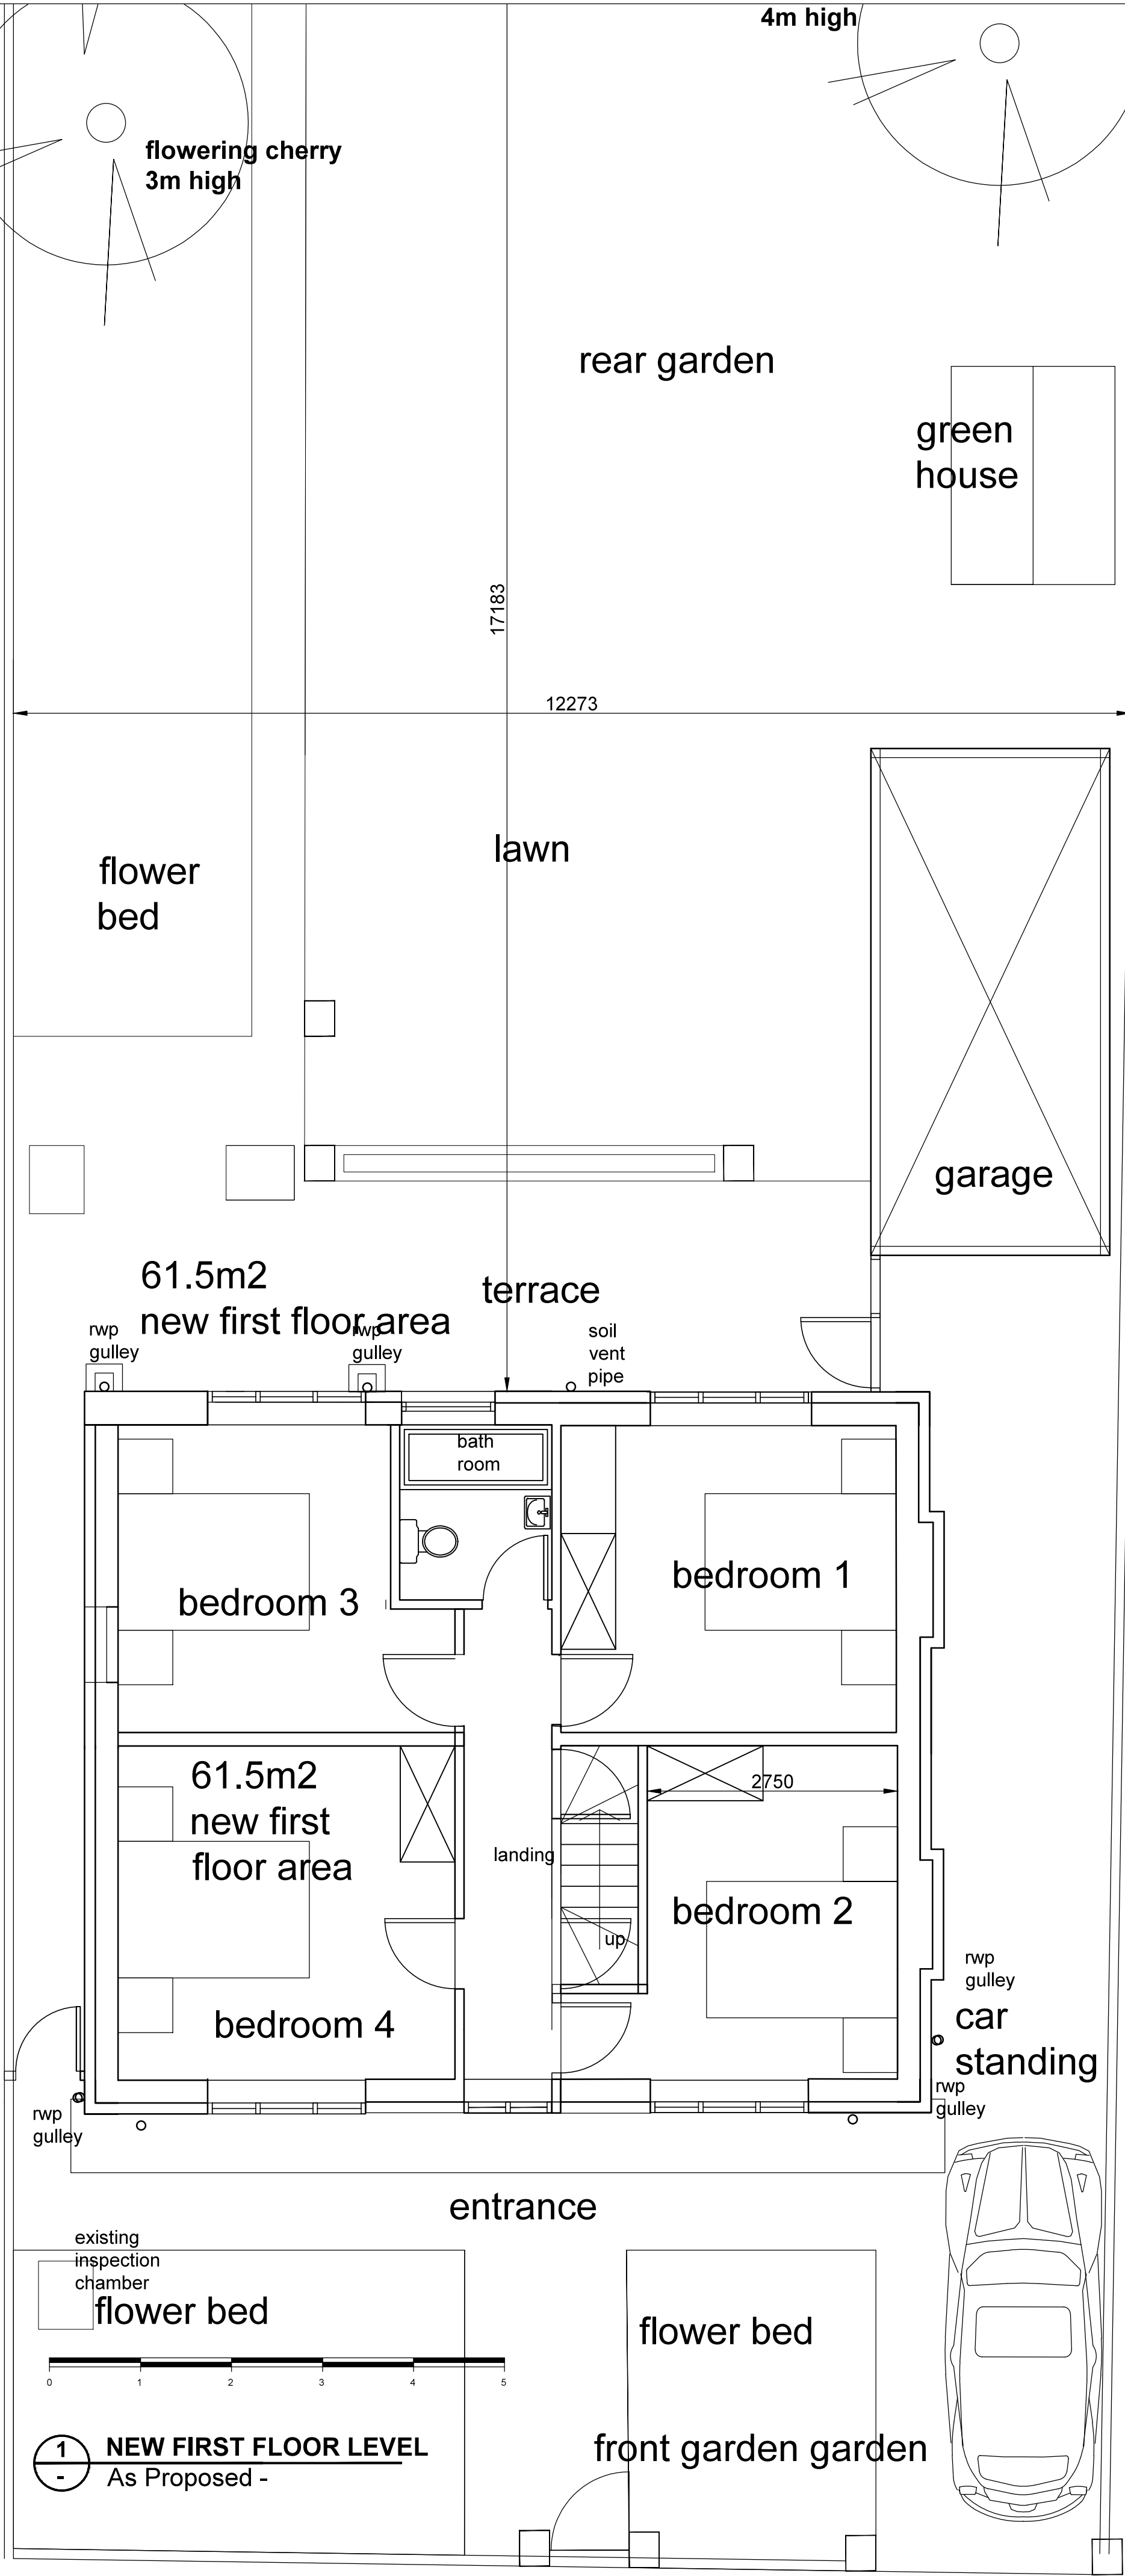


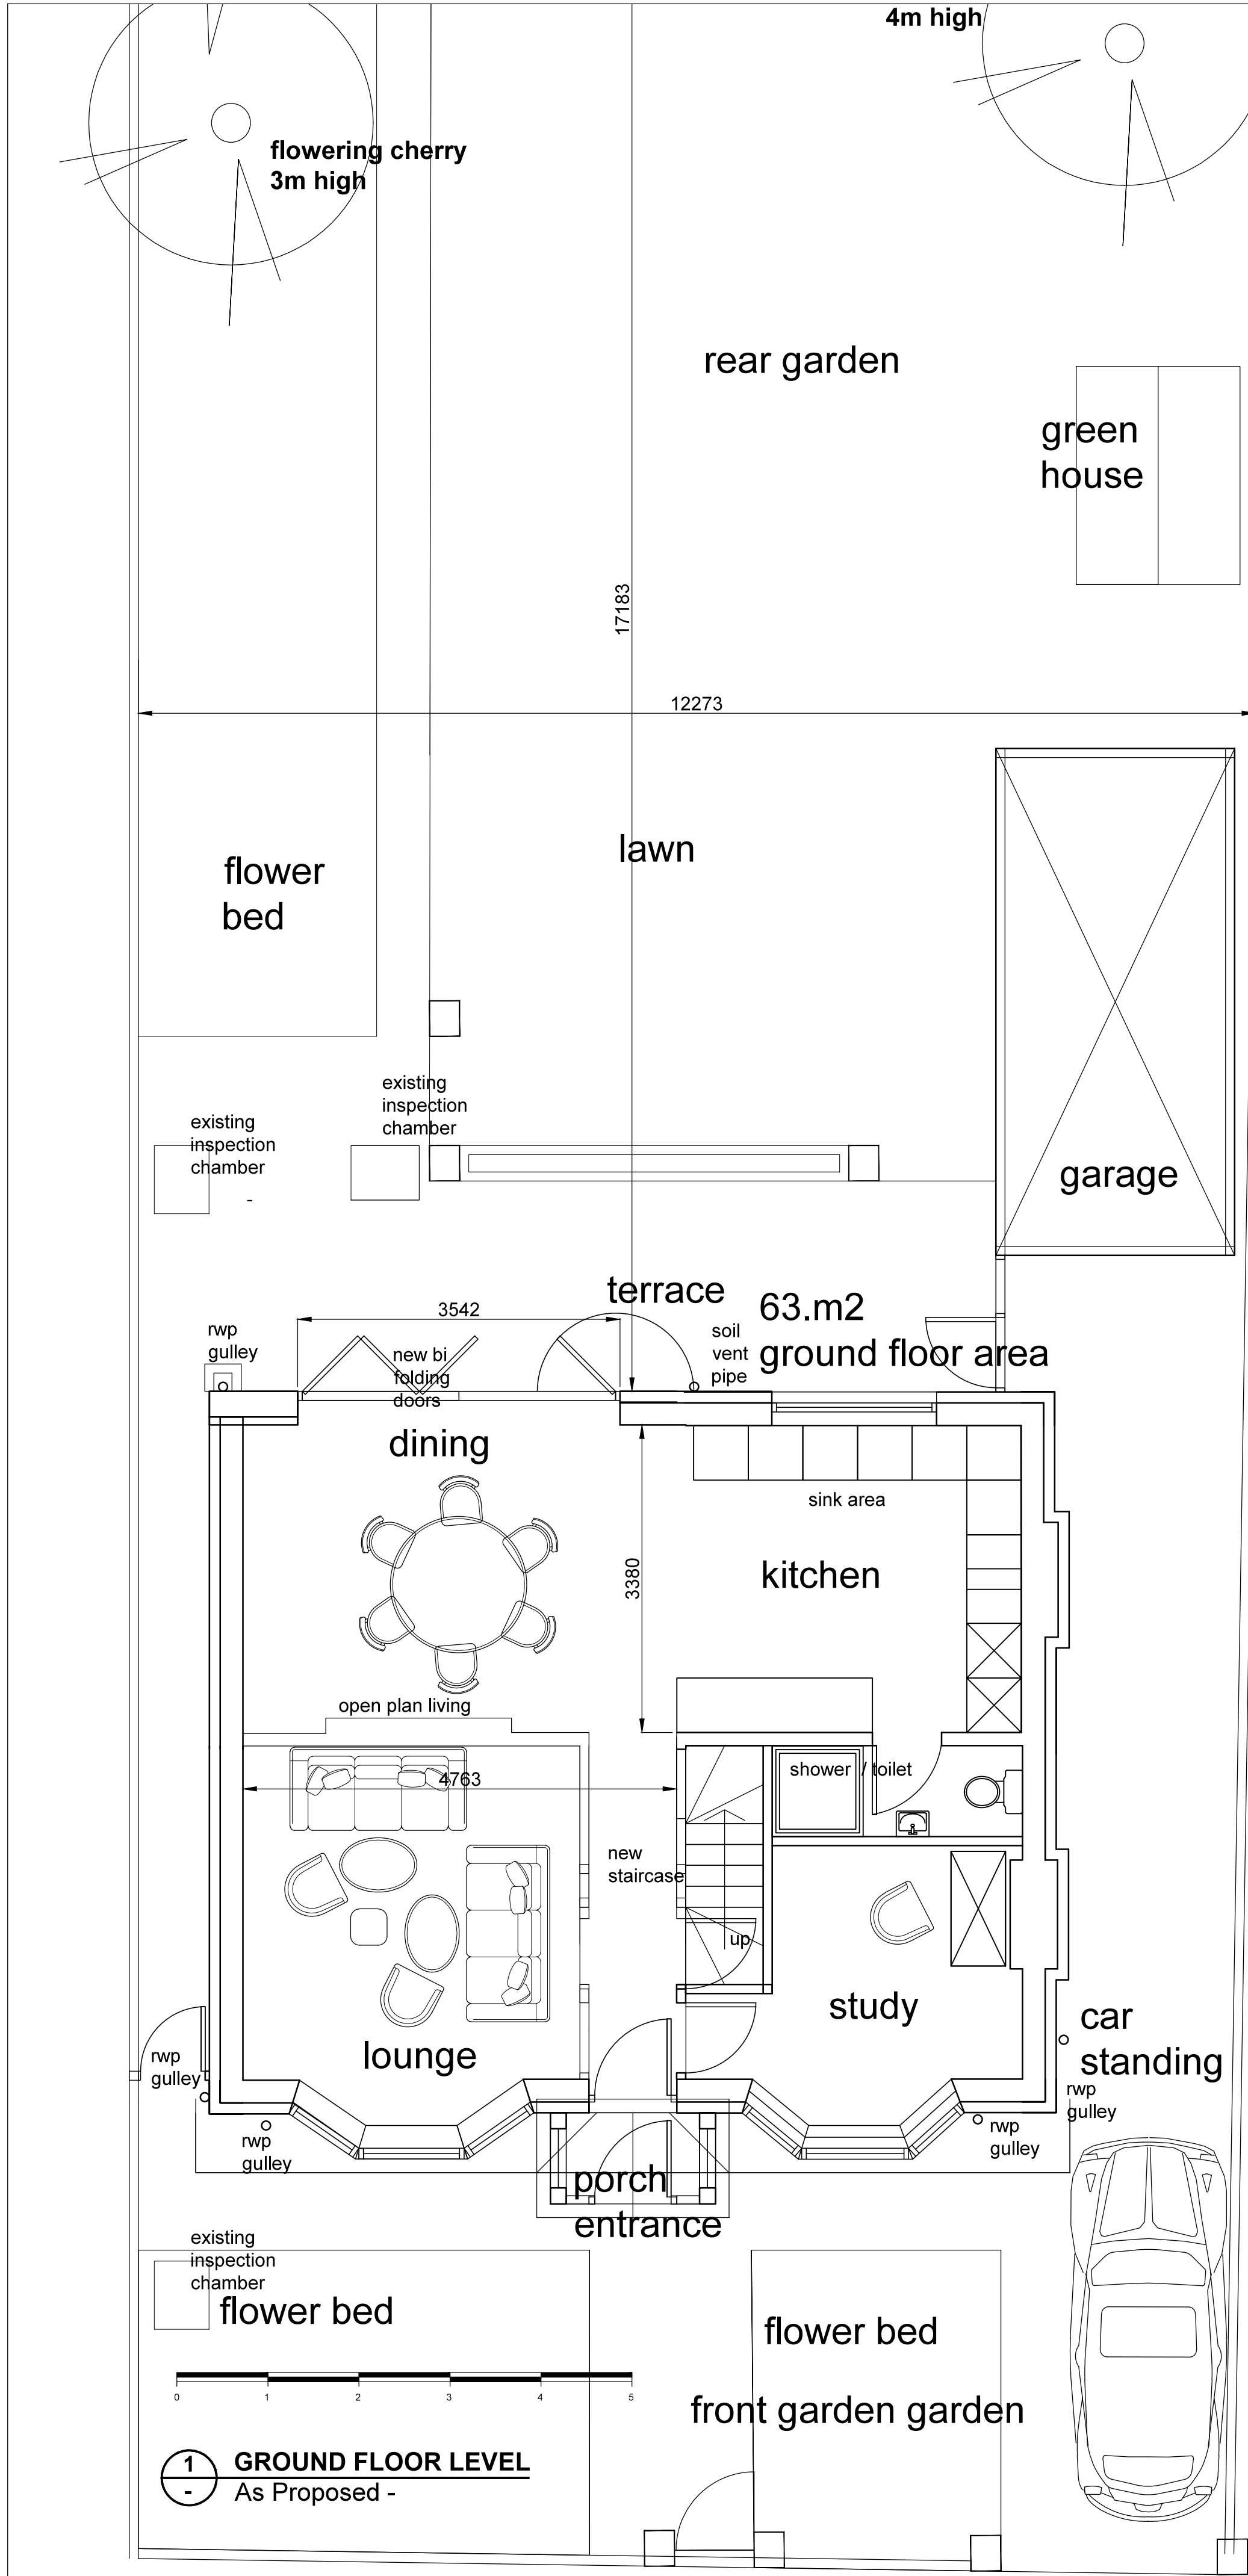

Rev;

REV.	NOTES	DATE	BY
ALL DIMENSIONS TO BE CHECKED ON SITE BY CONTRACTOR & ALL DISCREPANCIES TO BE REPORTED TO SMITHCOLDHAM DESIGN LTD.			
CLIENT Mr P Canavan			
JOB TITLE 56 Lime Grove Ruislip HA4 8RL			
DRAWING TITLE Ground Floor Plan First Floor Extension As Proposed Planning Application			
SCALE 1-50 @ A1		DRAWING No 5886-18-101	
DATE February 2018		REVISION	
DRAWN BY Patrick Smith MCSD			
s c d smith coldham design ltd 55 LIME GROVE, RUISLIP, MIDDLESEX, HA4 8RL M: 07774 476519 T: 020 8869 9681 E: patrick@smithcoldham.net design - architecture - brand development - project management			