



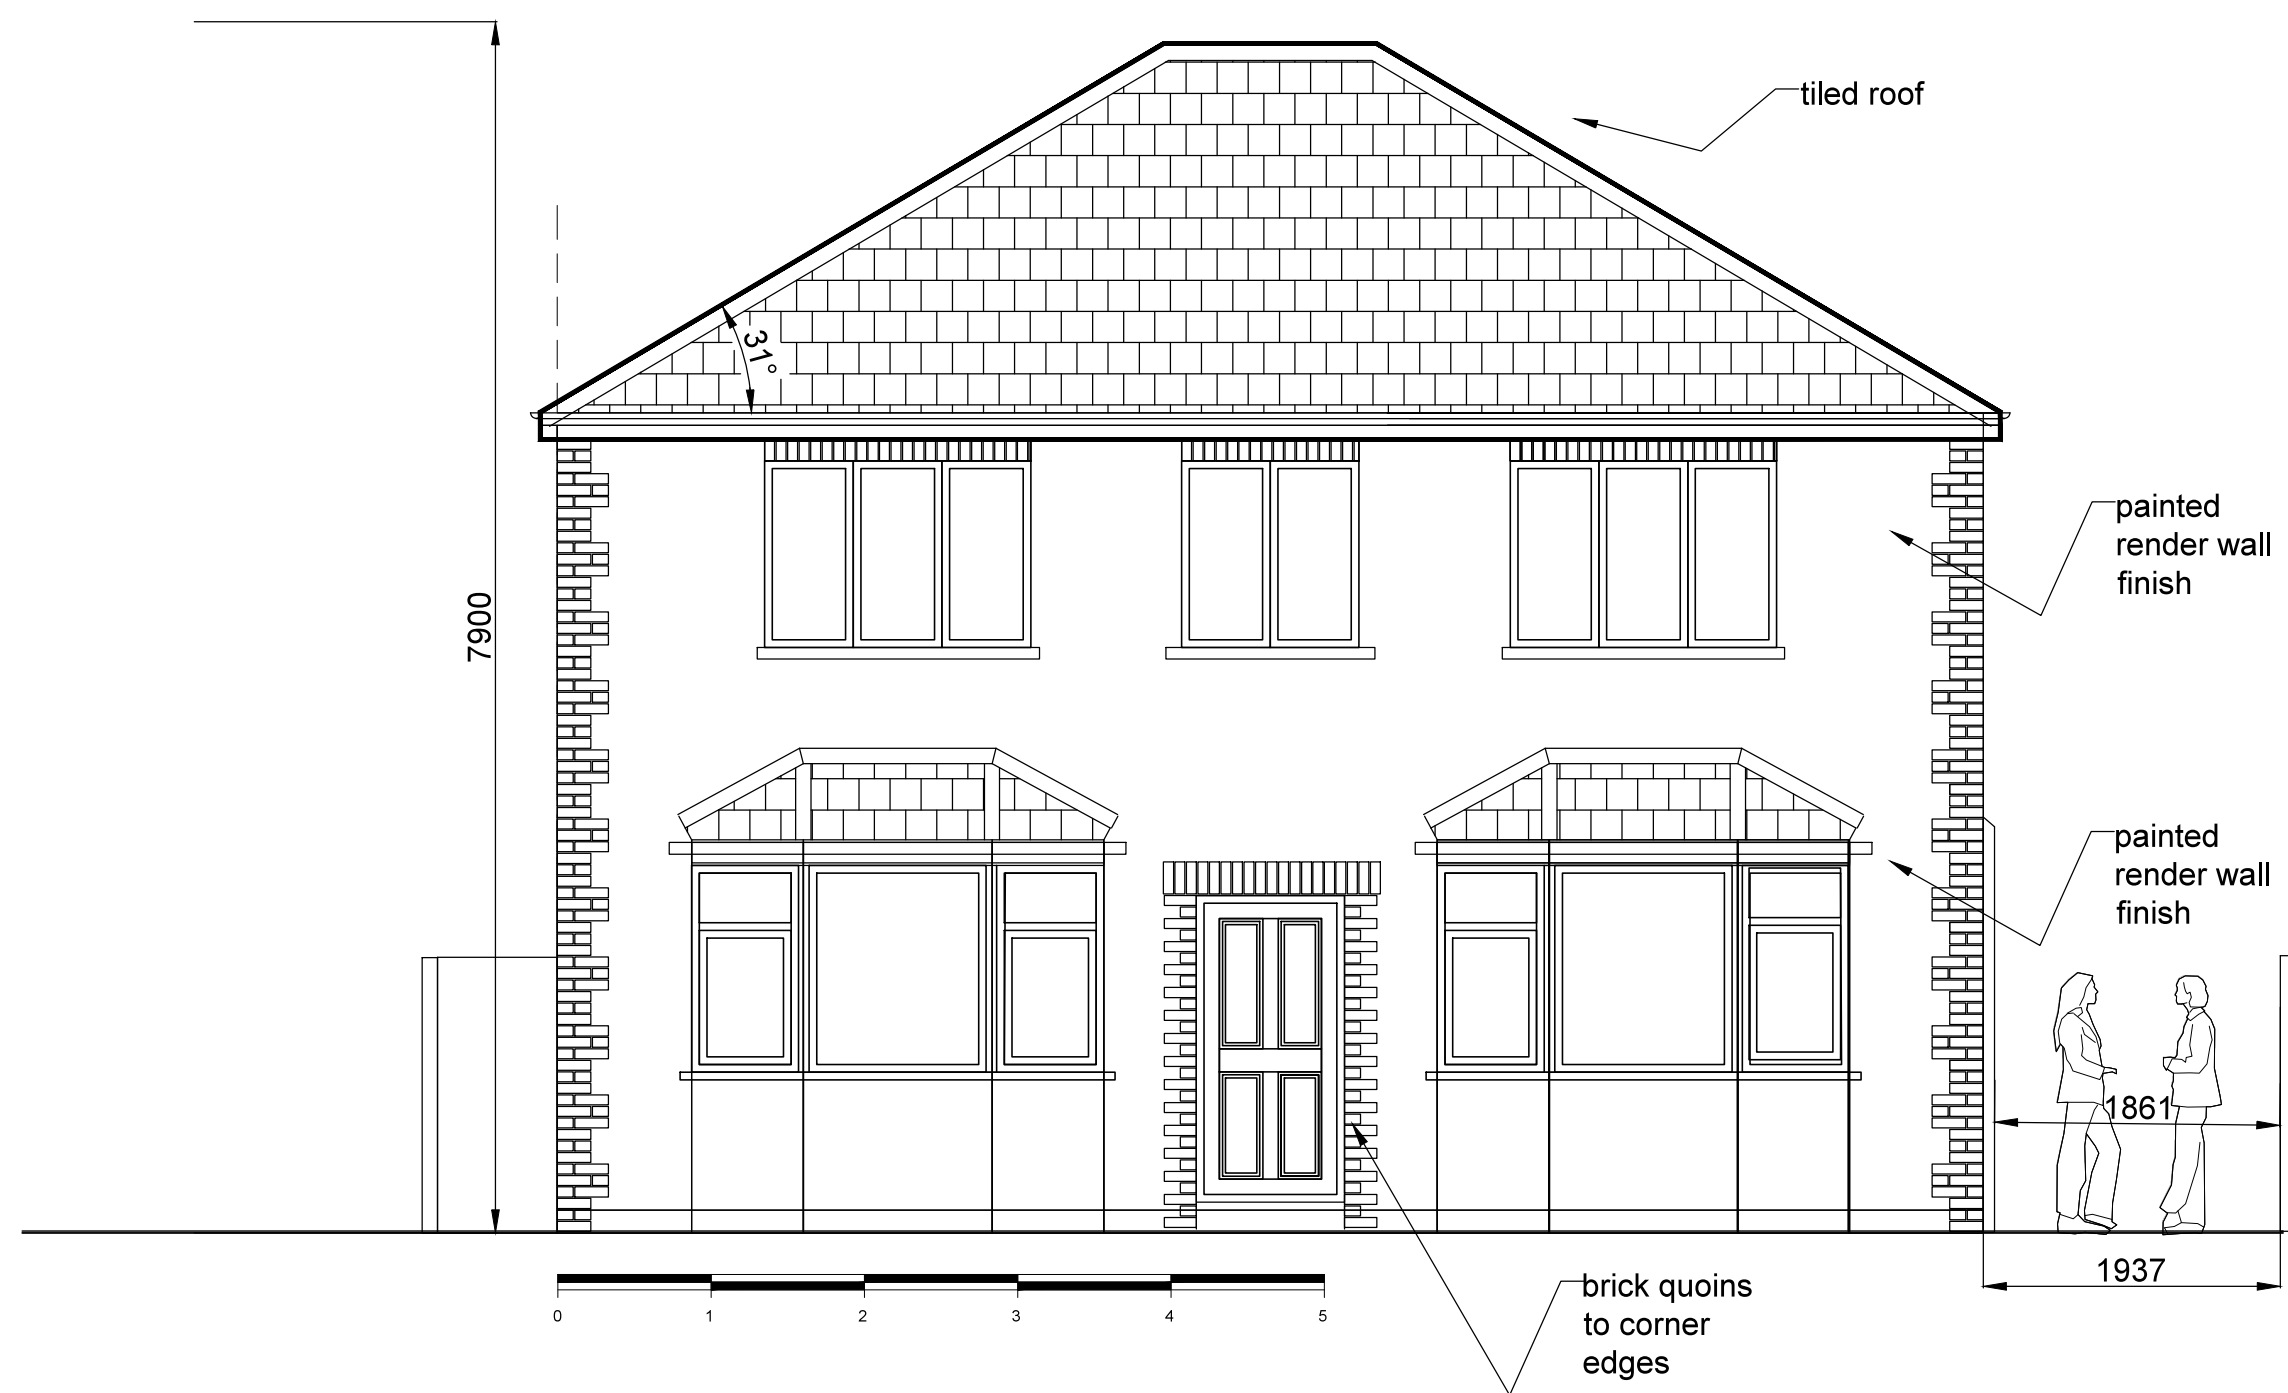


1 FRONT ELEVATION - south west
existing - scale 1:50

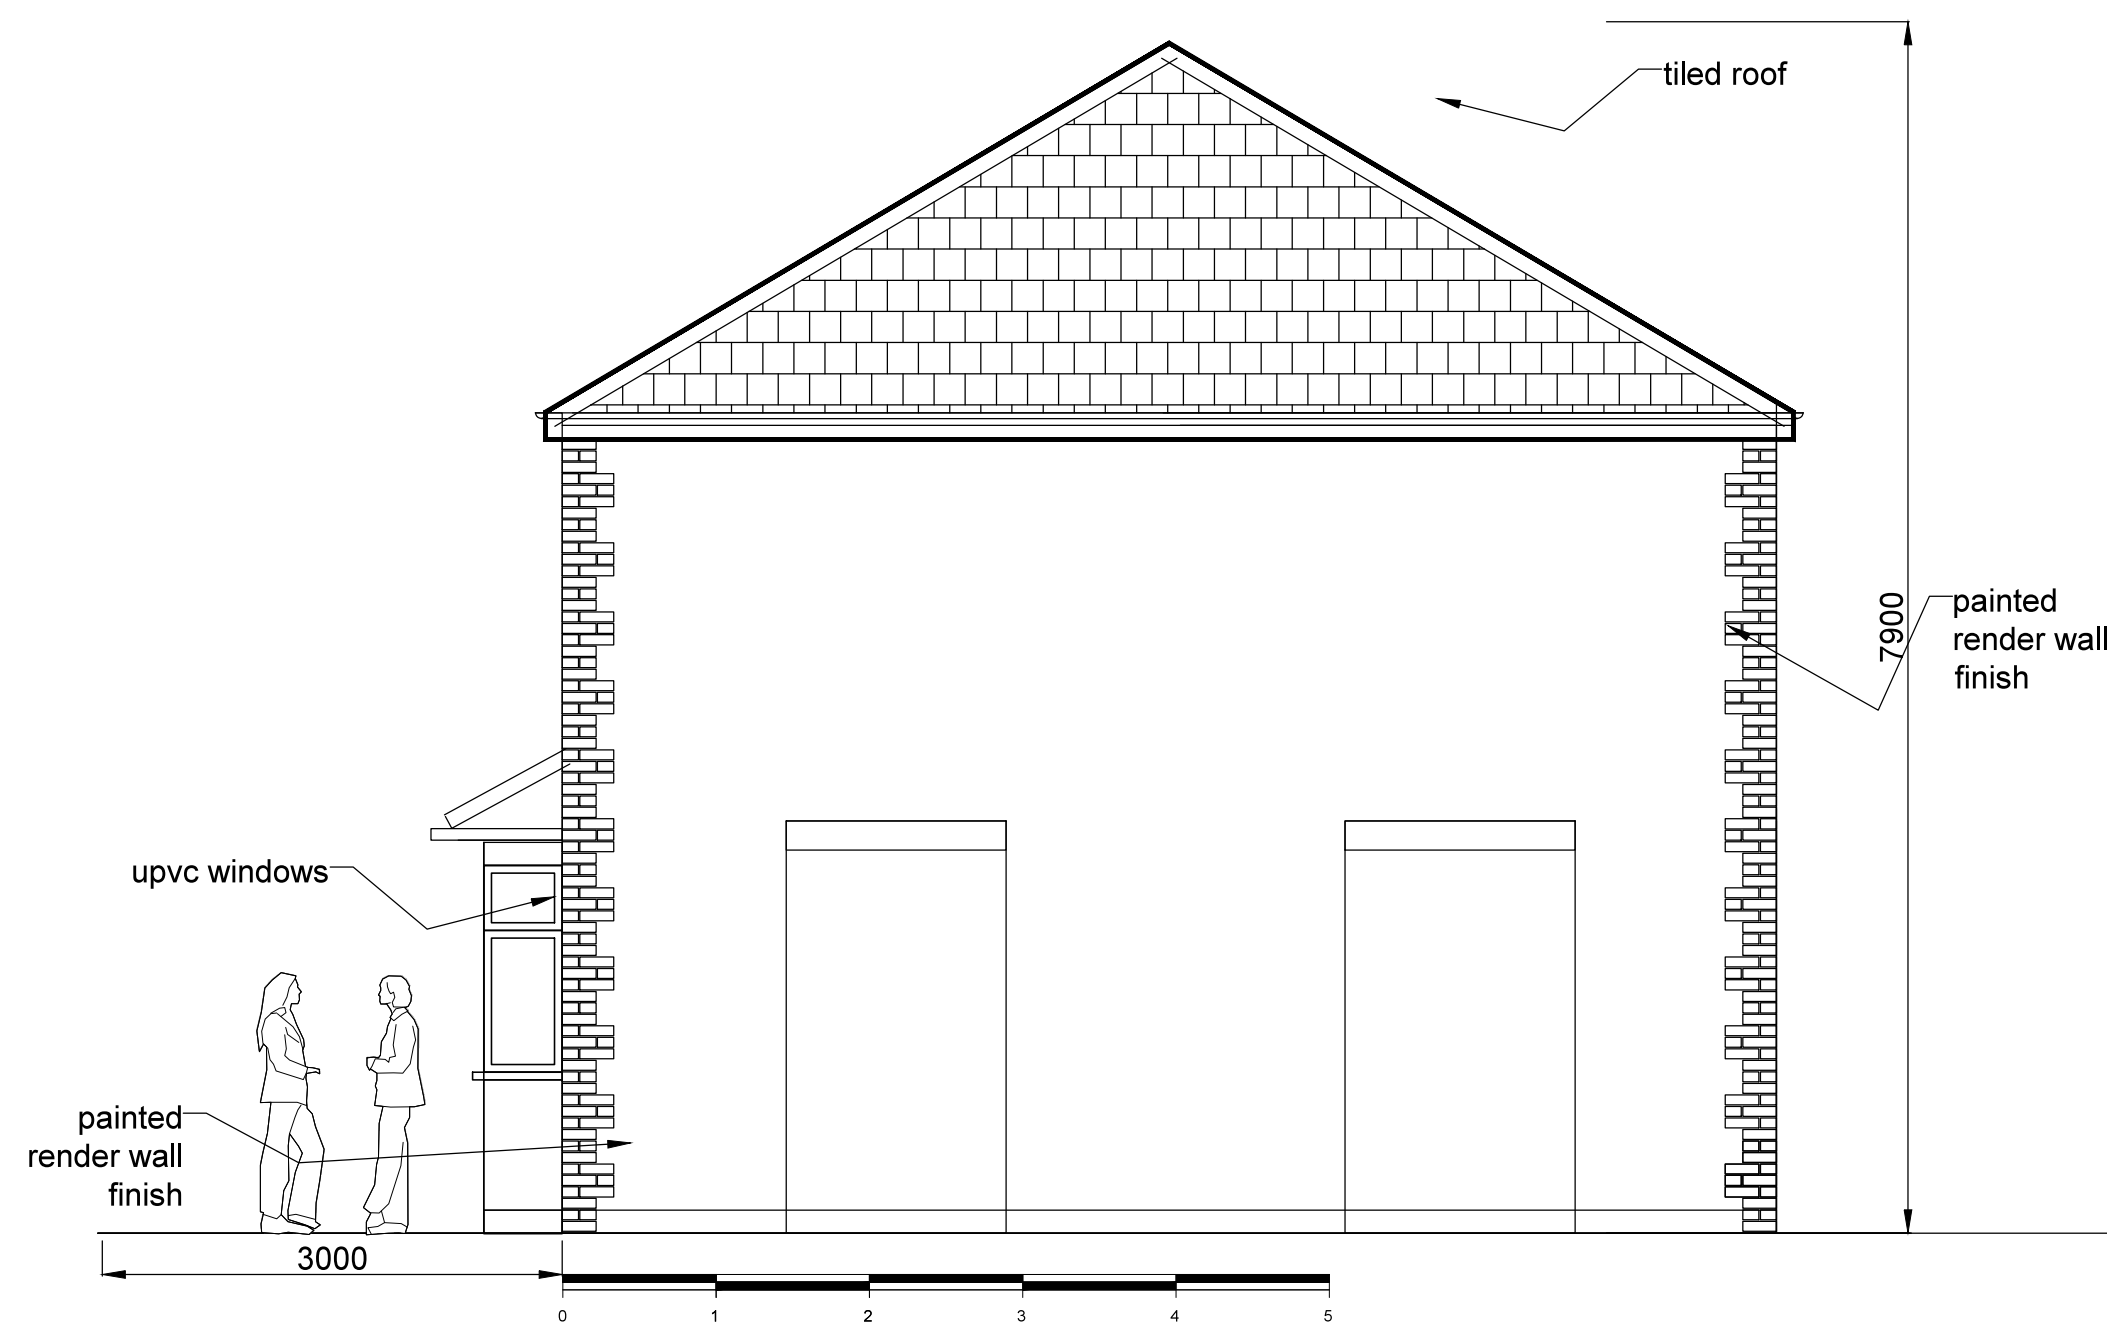

3 SIDE ELEVATION - east-
proposed - scale 1:50



2 REAR ELEVATION - south-
existing - scale 1:50

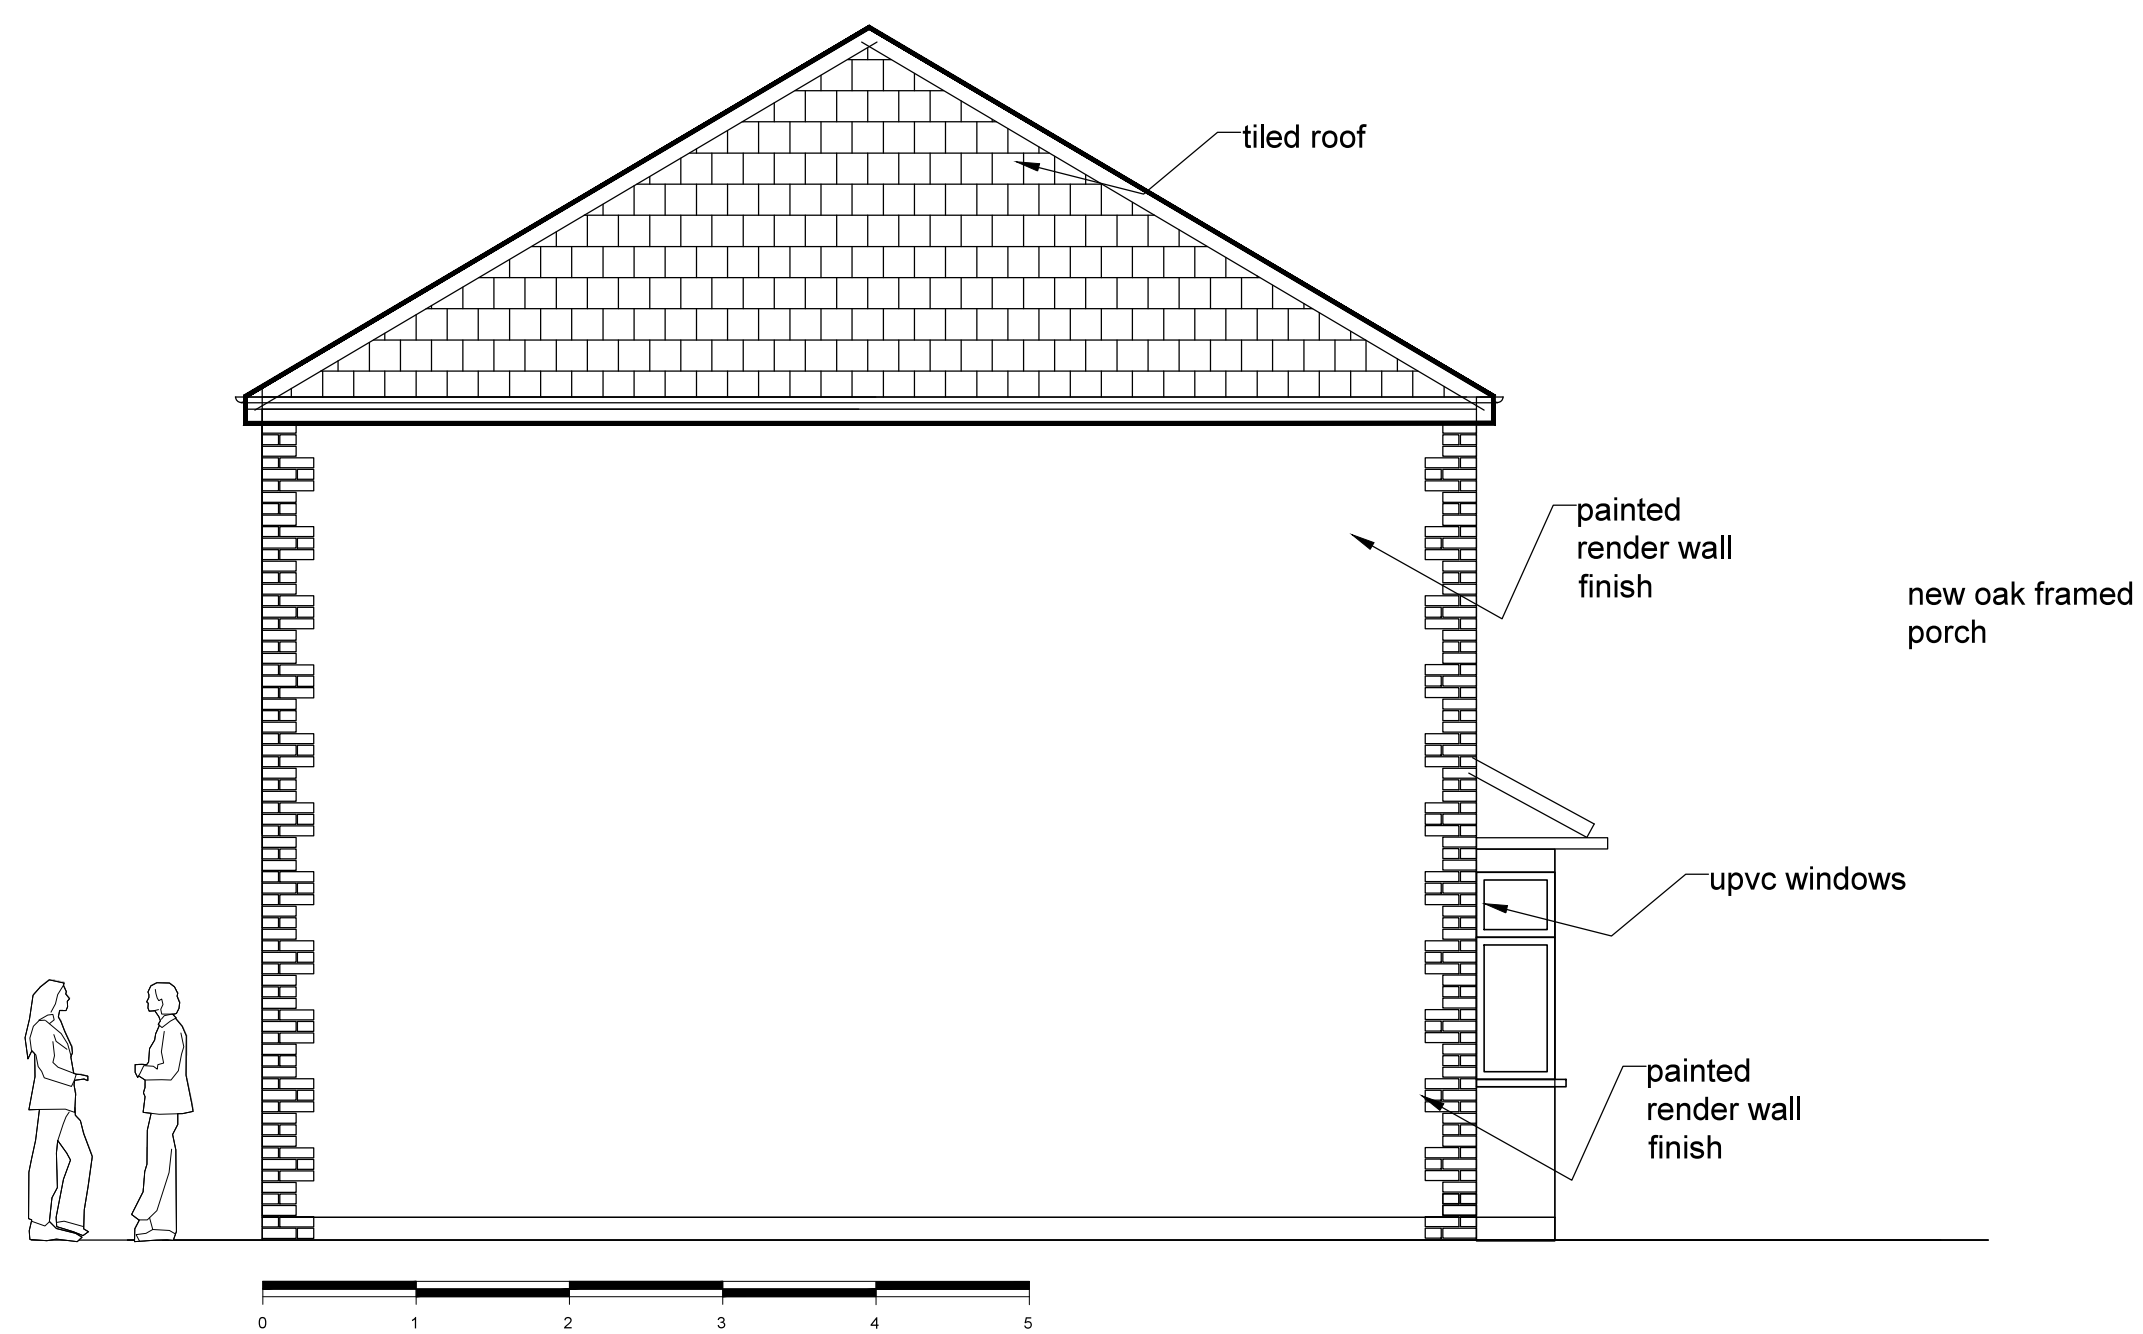

4 SIDE ELEVATION - west-
existing - scale 1:50

Rev:A . Elevations revised in line with planning officer comments. Porch and tiled canopy removed from the front elevation. PS.04-06-2018.

REV.	NOTES	DATE	BY
	ALL DIMENSIONS TO BE CHECKED ON SITE BY CONTRACTOR & ALL DISCREPANCIES TO BE REPORTED TO SMITH COLDHAM DESIGN LTD.		
CLIENT			
Mr P Canavan			
JOB TITLE			
56 Lime Grove Ruislip HA4 8RL			
DRAWING TITLE			
Proposed Elevations New First floor Extension Planning Application			
SCALE		DRAWING No	
1-50 @ A1		5886-18-102	
DATE		REVISION	
June 2018		A	
DRAWN BY			
Patrick Smith MCSD			
 smith coldham design ltd 55 LIME GROVE, RUISLIP, MIDDLESEX, HA4 8RL M: 07774 476519 T: 020 8869 9681 E: patrick@smithcoldham.net design - architecture - brand development - project management			