
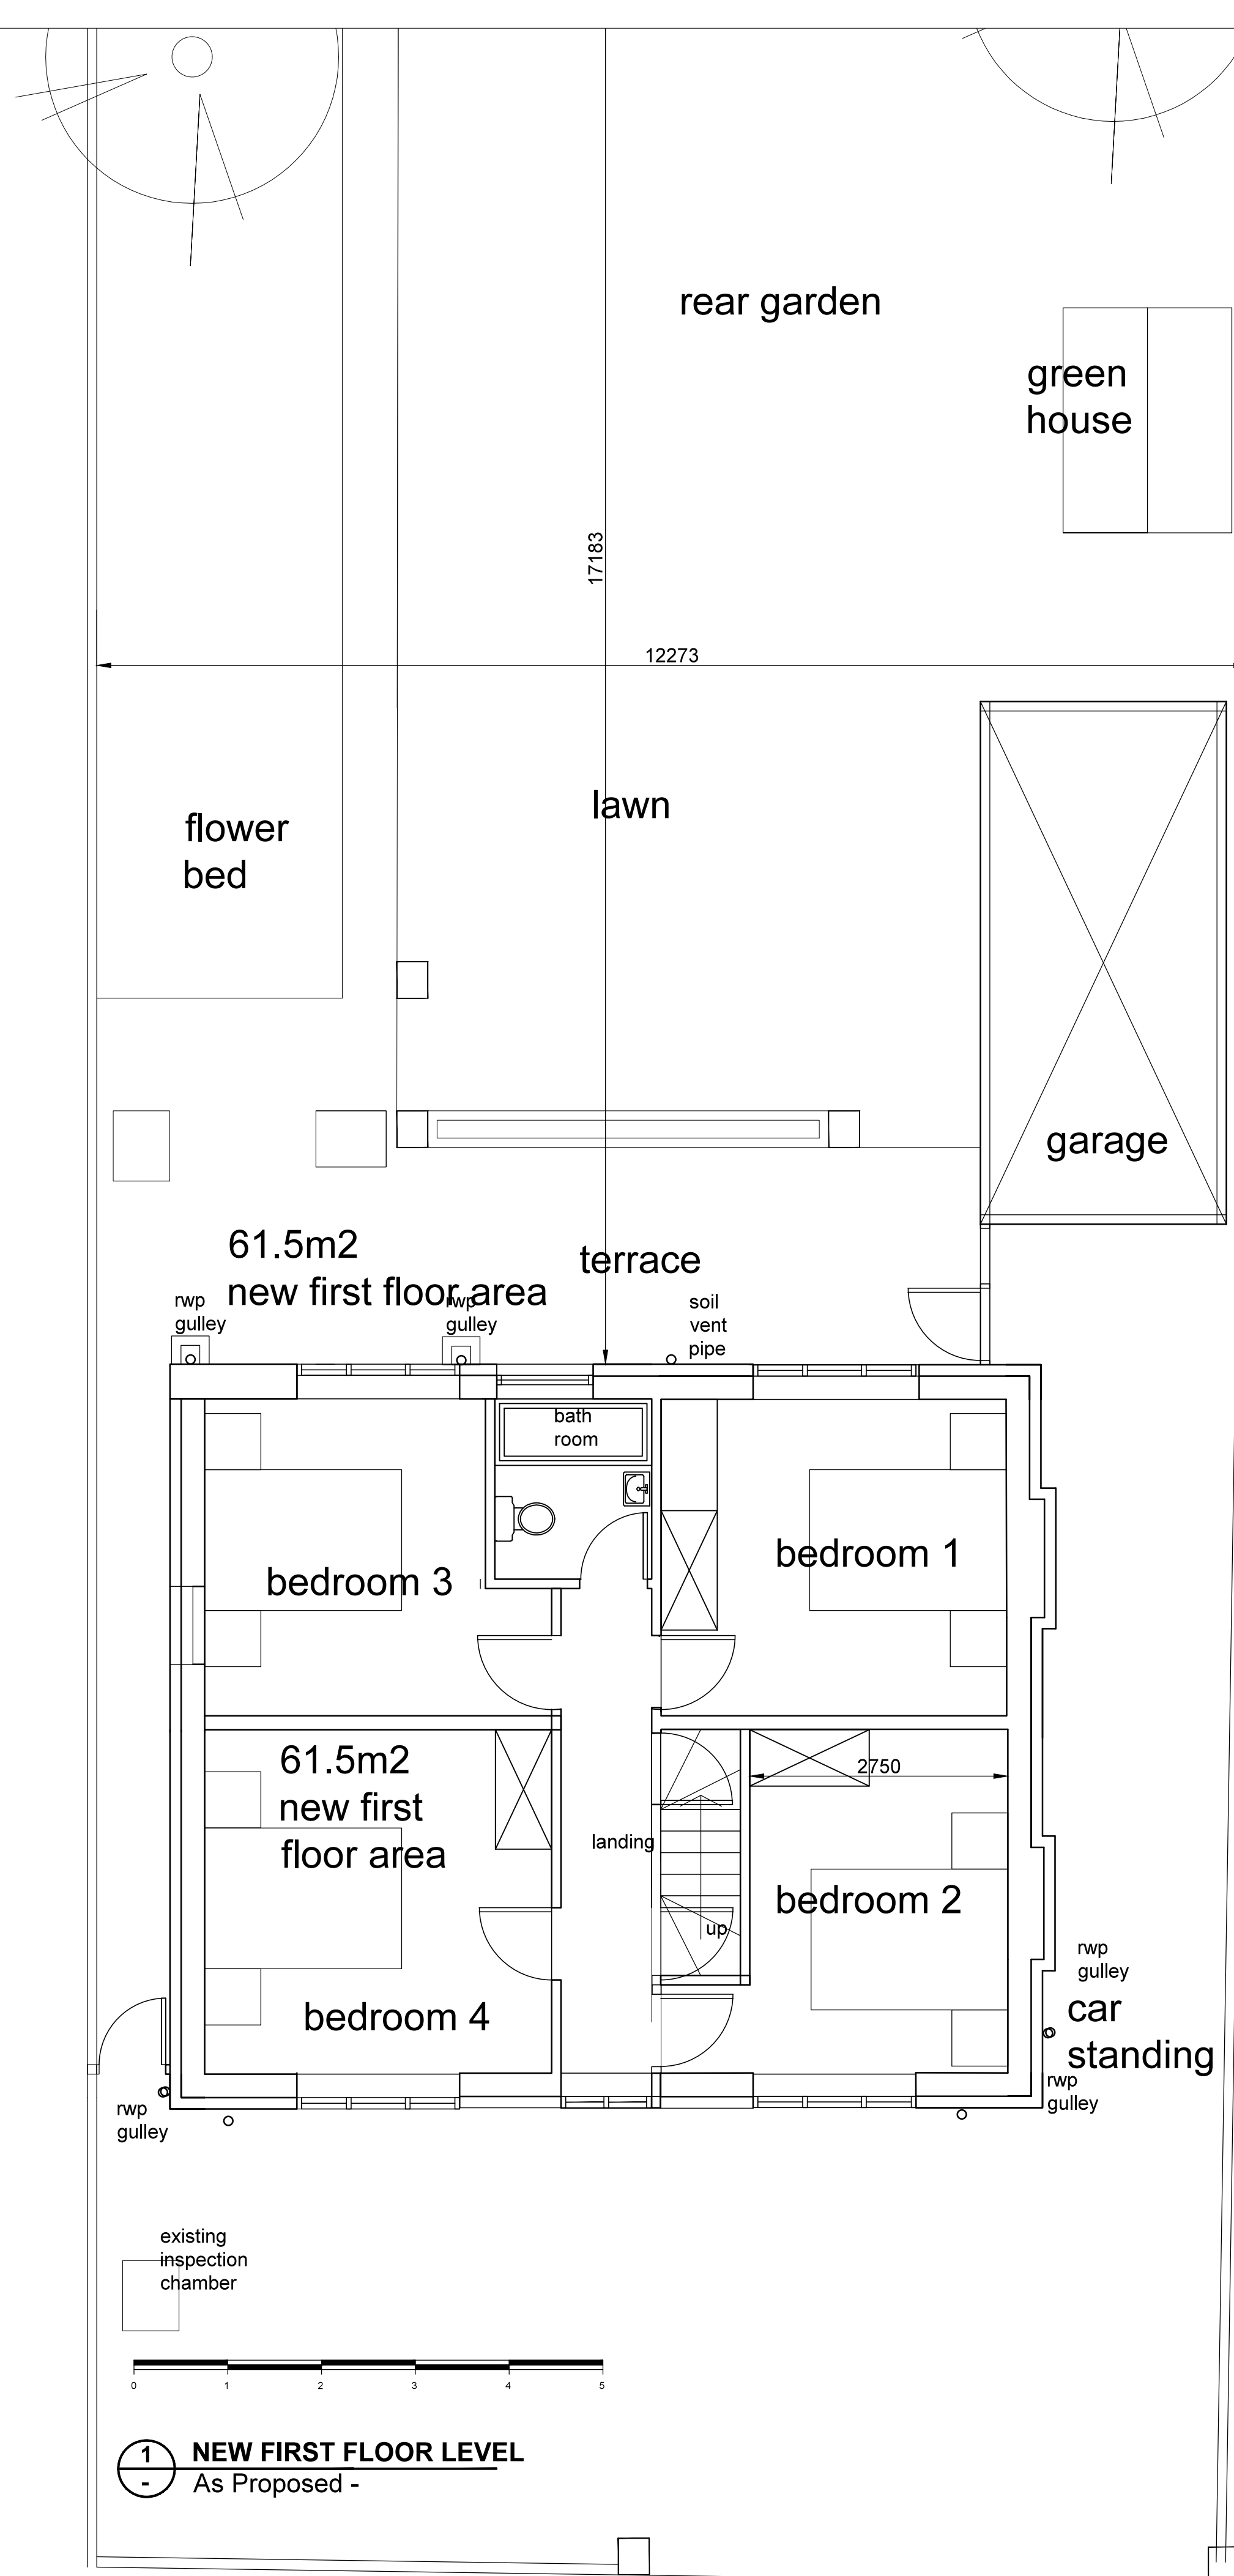


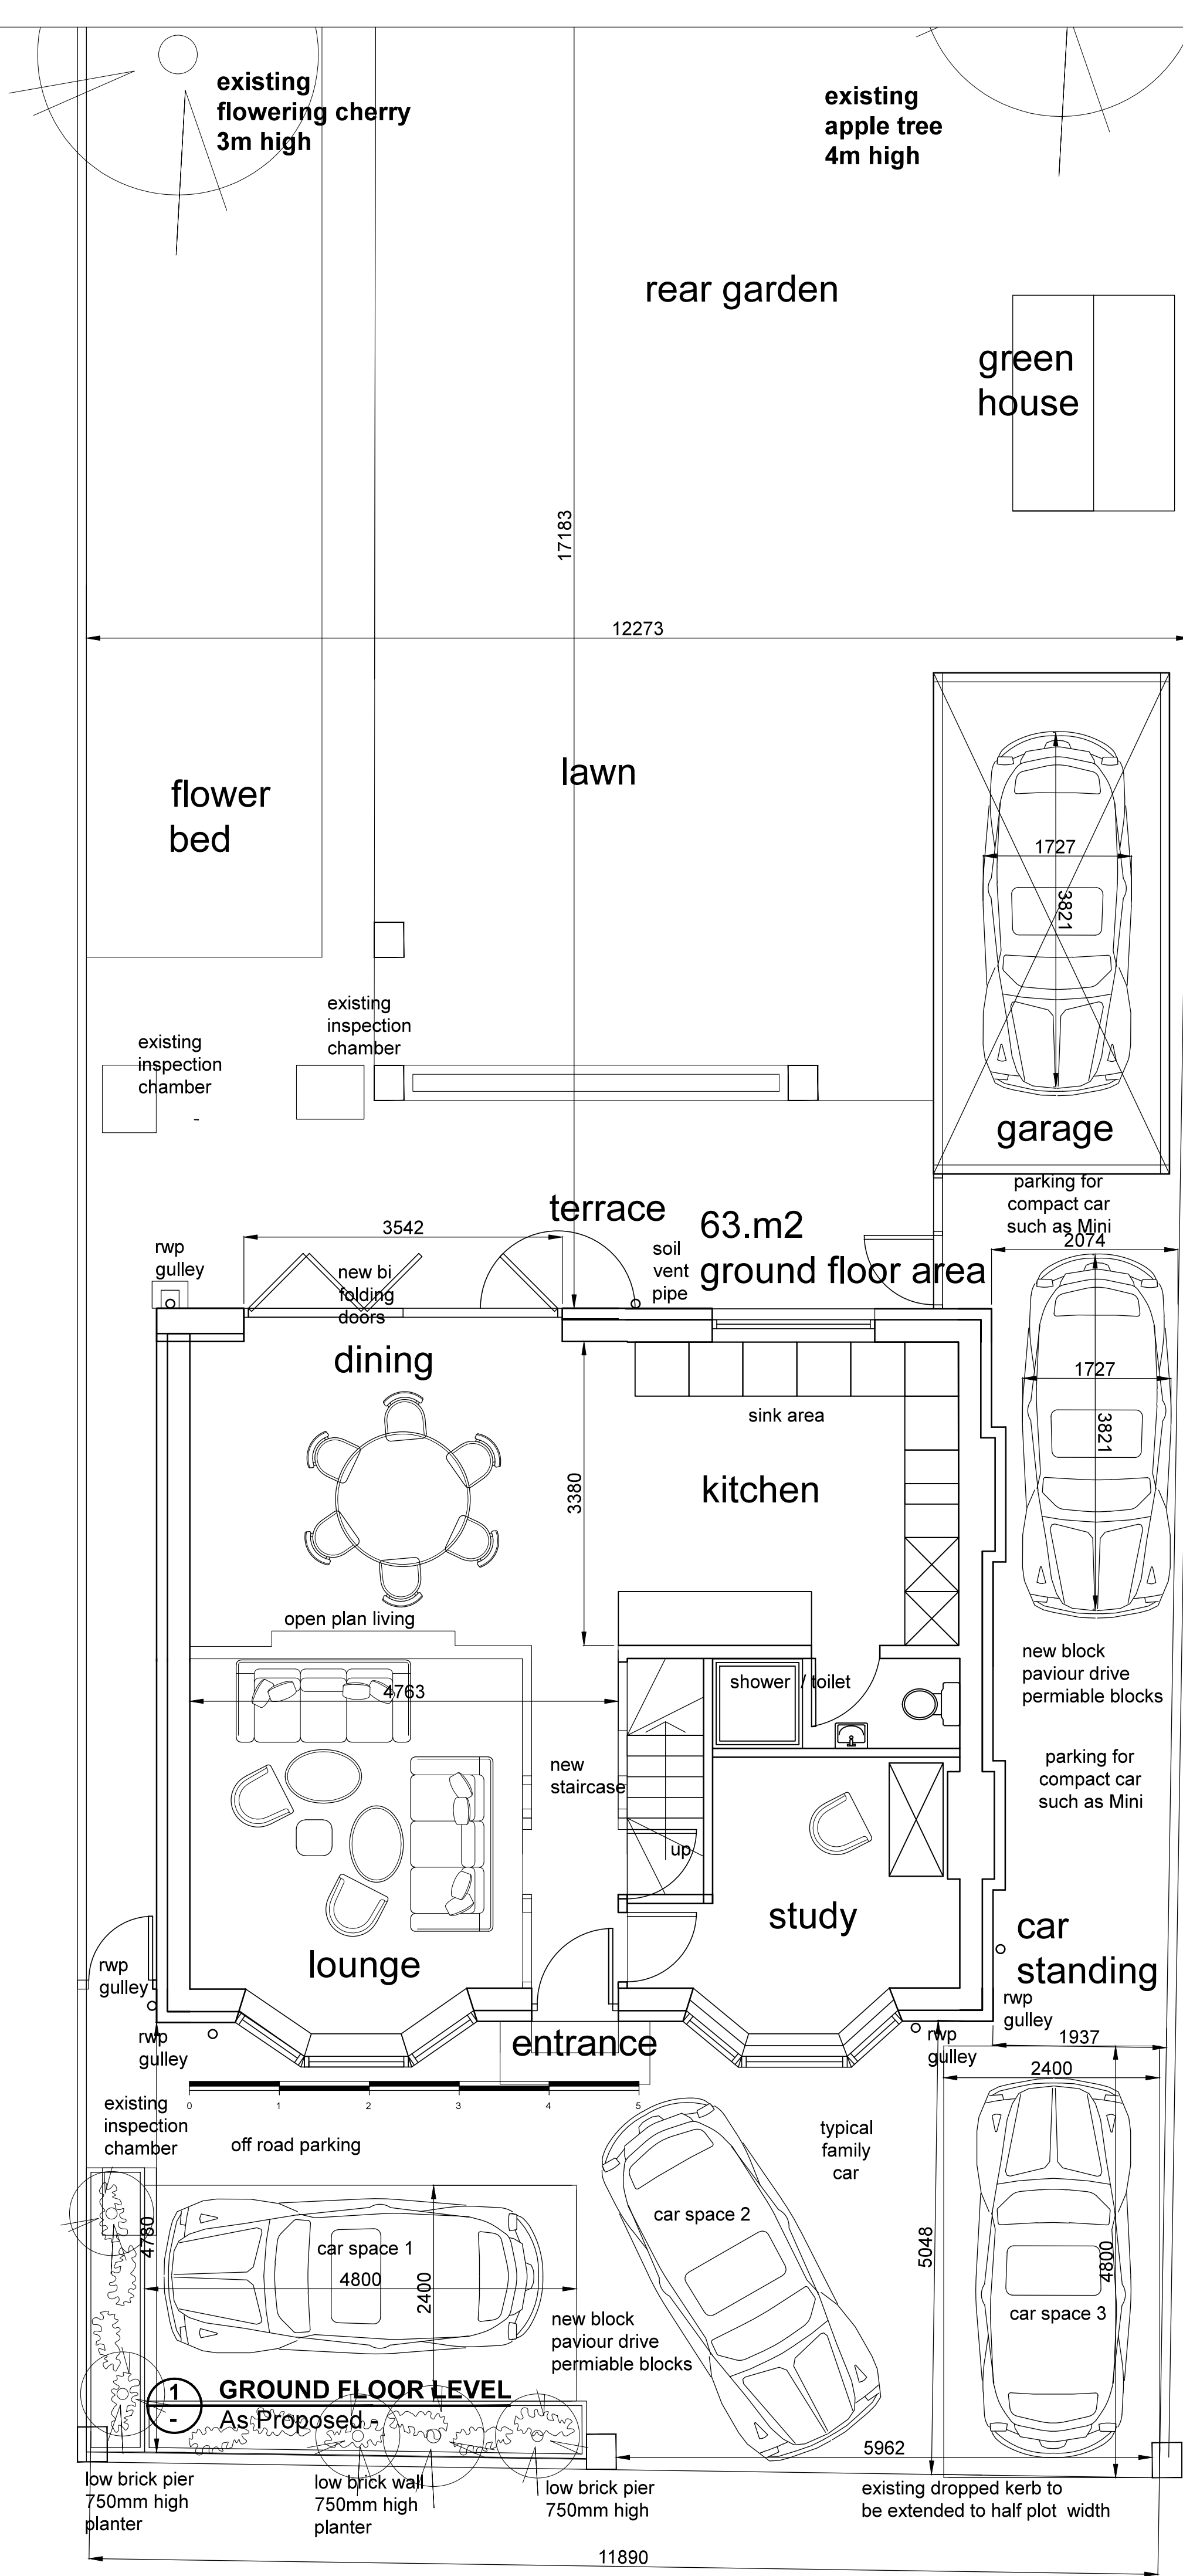

Rev:A. Plans revised in line with Planning Officer comments. Parking arrangements shown. Porch removed from front elevation. PS.04-06-2018.

REV. NOTES		DATE	BY
ALL DIMENSIONS TO BE CHECKED ON SITE BY CONTRACTOR & ALL DISCREPANCIES TO BE REPORTED TO SMITH GOLDHAM DESIGN LTD.			
CLIENT			
Mr P Canavan			
JOB TITLE			
56 Lime Grove Ruislip HA4 8RL			
DRAWING TITLE			
Ground Floor Plan First Floor Extension As Proposed Planning Application			
SCALE 1-50 @ A1		DRAWING No	
DATE June 2018		5886-18-101	
DRAWN BY Patrick Smith MCS D		REVISION A	
scd smith coldham design ltd 56 LIME GROVE, RUISLIP, MIDDLESEX, HA4 8RL M: 07774 476519 T: 020 8869 9681 E: patrick@smithcoldham.net design - architecture - brand development - project management			