

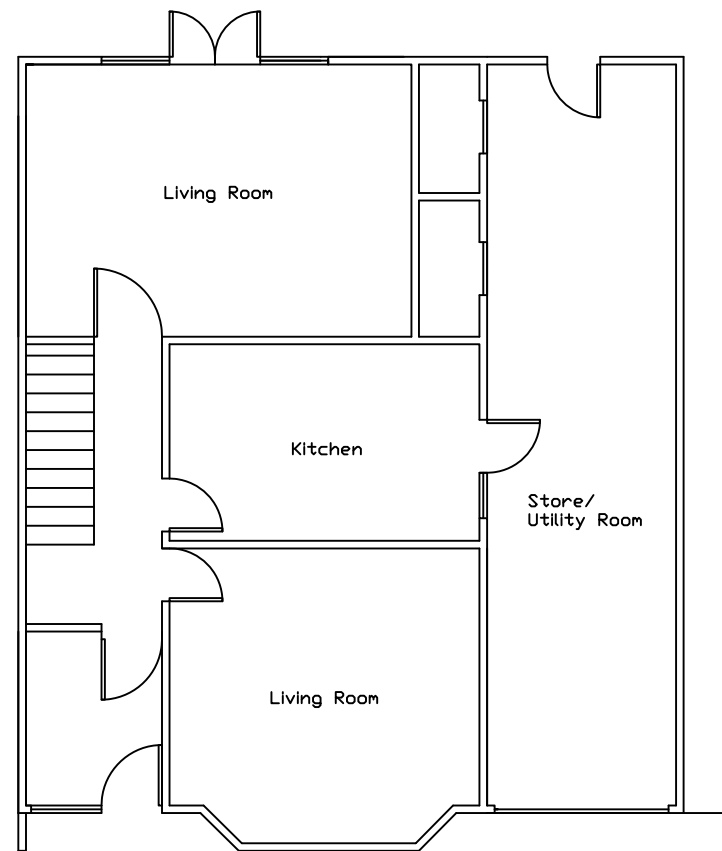
 


Existing Ground Floor Plan

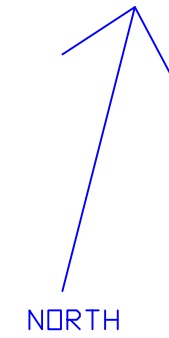

Proposed Ground Floor Plan

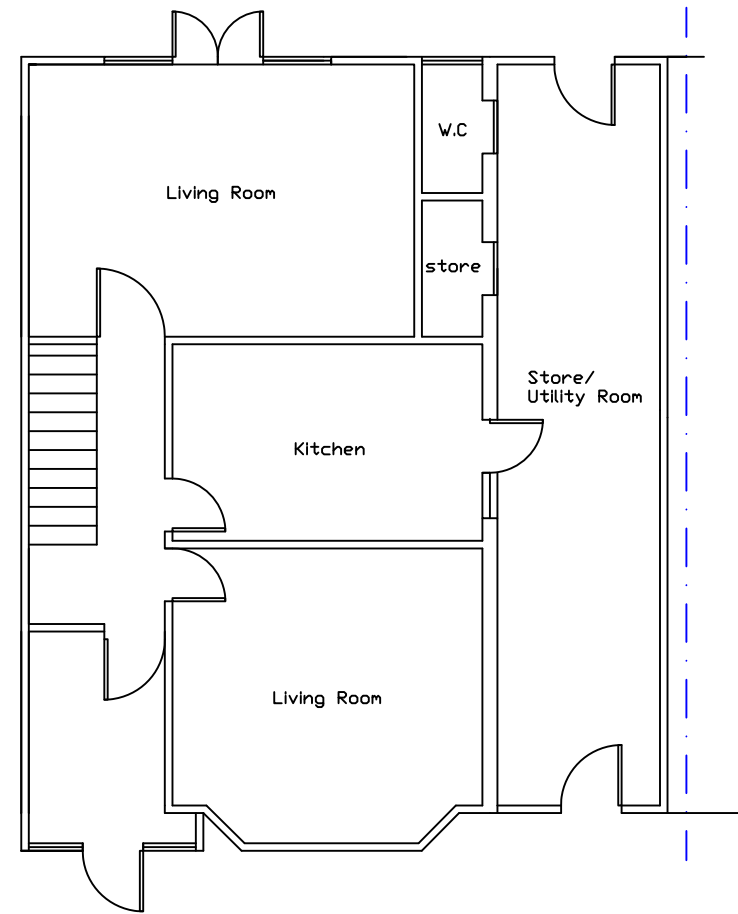

Project:
24 Midcroft, Ruislip, HA4 8ES

Title:
Existing and Proposed Ground

Drawing No:
MC/2018/03


Date: 17/03/18 Scale: 1:100@A3 Rev: -
Job Ref: - Drawn: BC Checked: BC



Existing Rear Elevation
(North)



Proposed Rear Elevation
(North)

 

Existing Front Elevation
(south)



Proposed Front Elevation
(south)

250mm set-back from
boundary to avoid
neighbouring gutter


Project:
24 Midcroft, Ruislip, HA4 8ES

Title:
Existing and Proposed Front and Rear Elevations




Date: 17/03/18 Scale: 1:100@A3 Rev: -
Job Ref: - Drawn: BC Checked: BC

Drawing No:
MC/2018/01


Existing Side Elevation
(west)

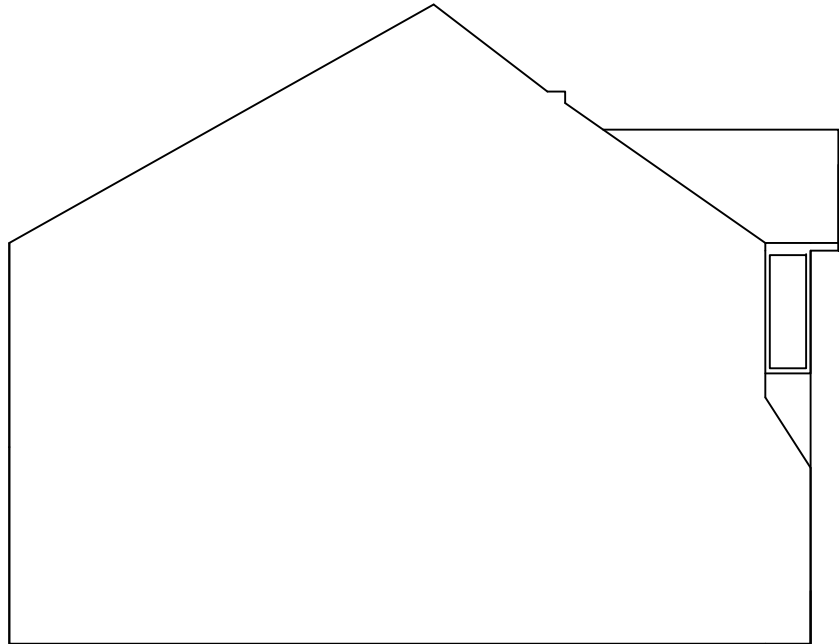

Proposed Side Elevation
(west)

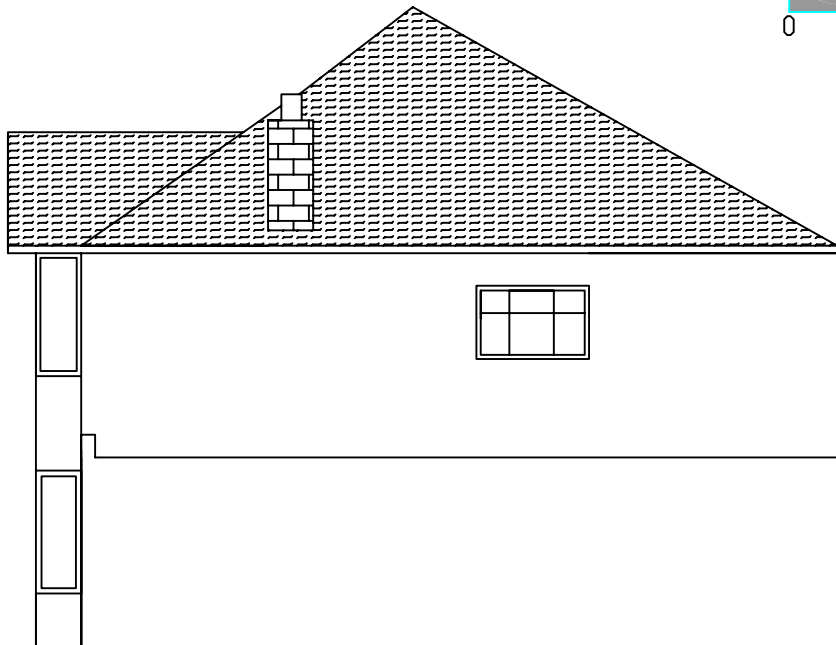 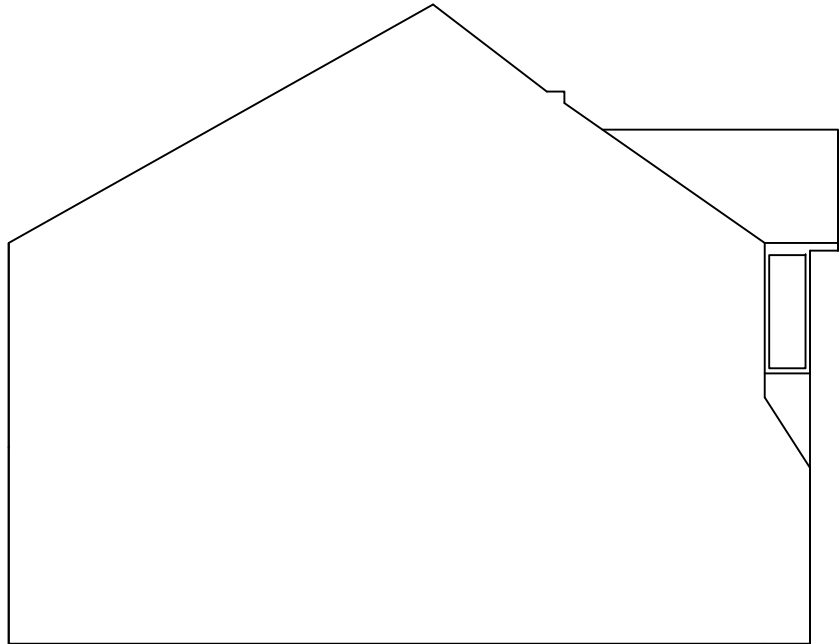

Existing Side Elevation
(east)

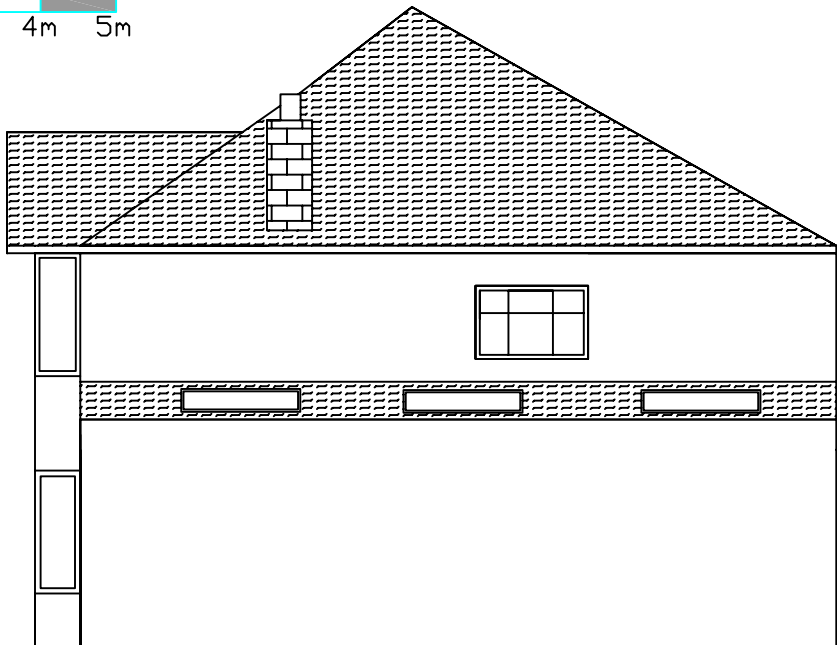


Proposed Side Elevation
(east)

Project:
24 Midcroft, Ruislip, HA4 8ES

Title:
Existing and Proposed Side Elevations

Drawing No:
MC/2018/02

Date: 17/03/18 Scale: 1:100@A3 Rev: -
Job Ref: - Drawn: BC Checked: BC

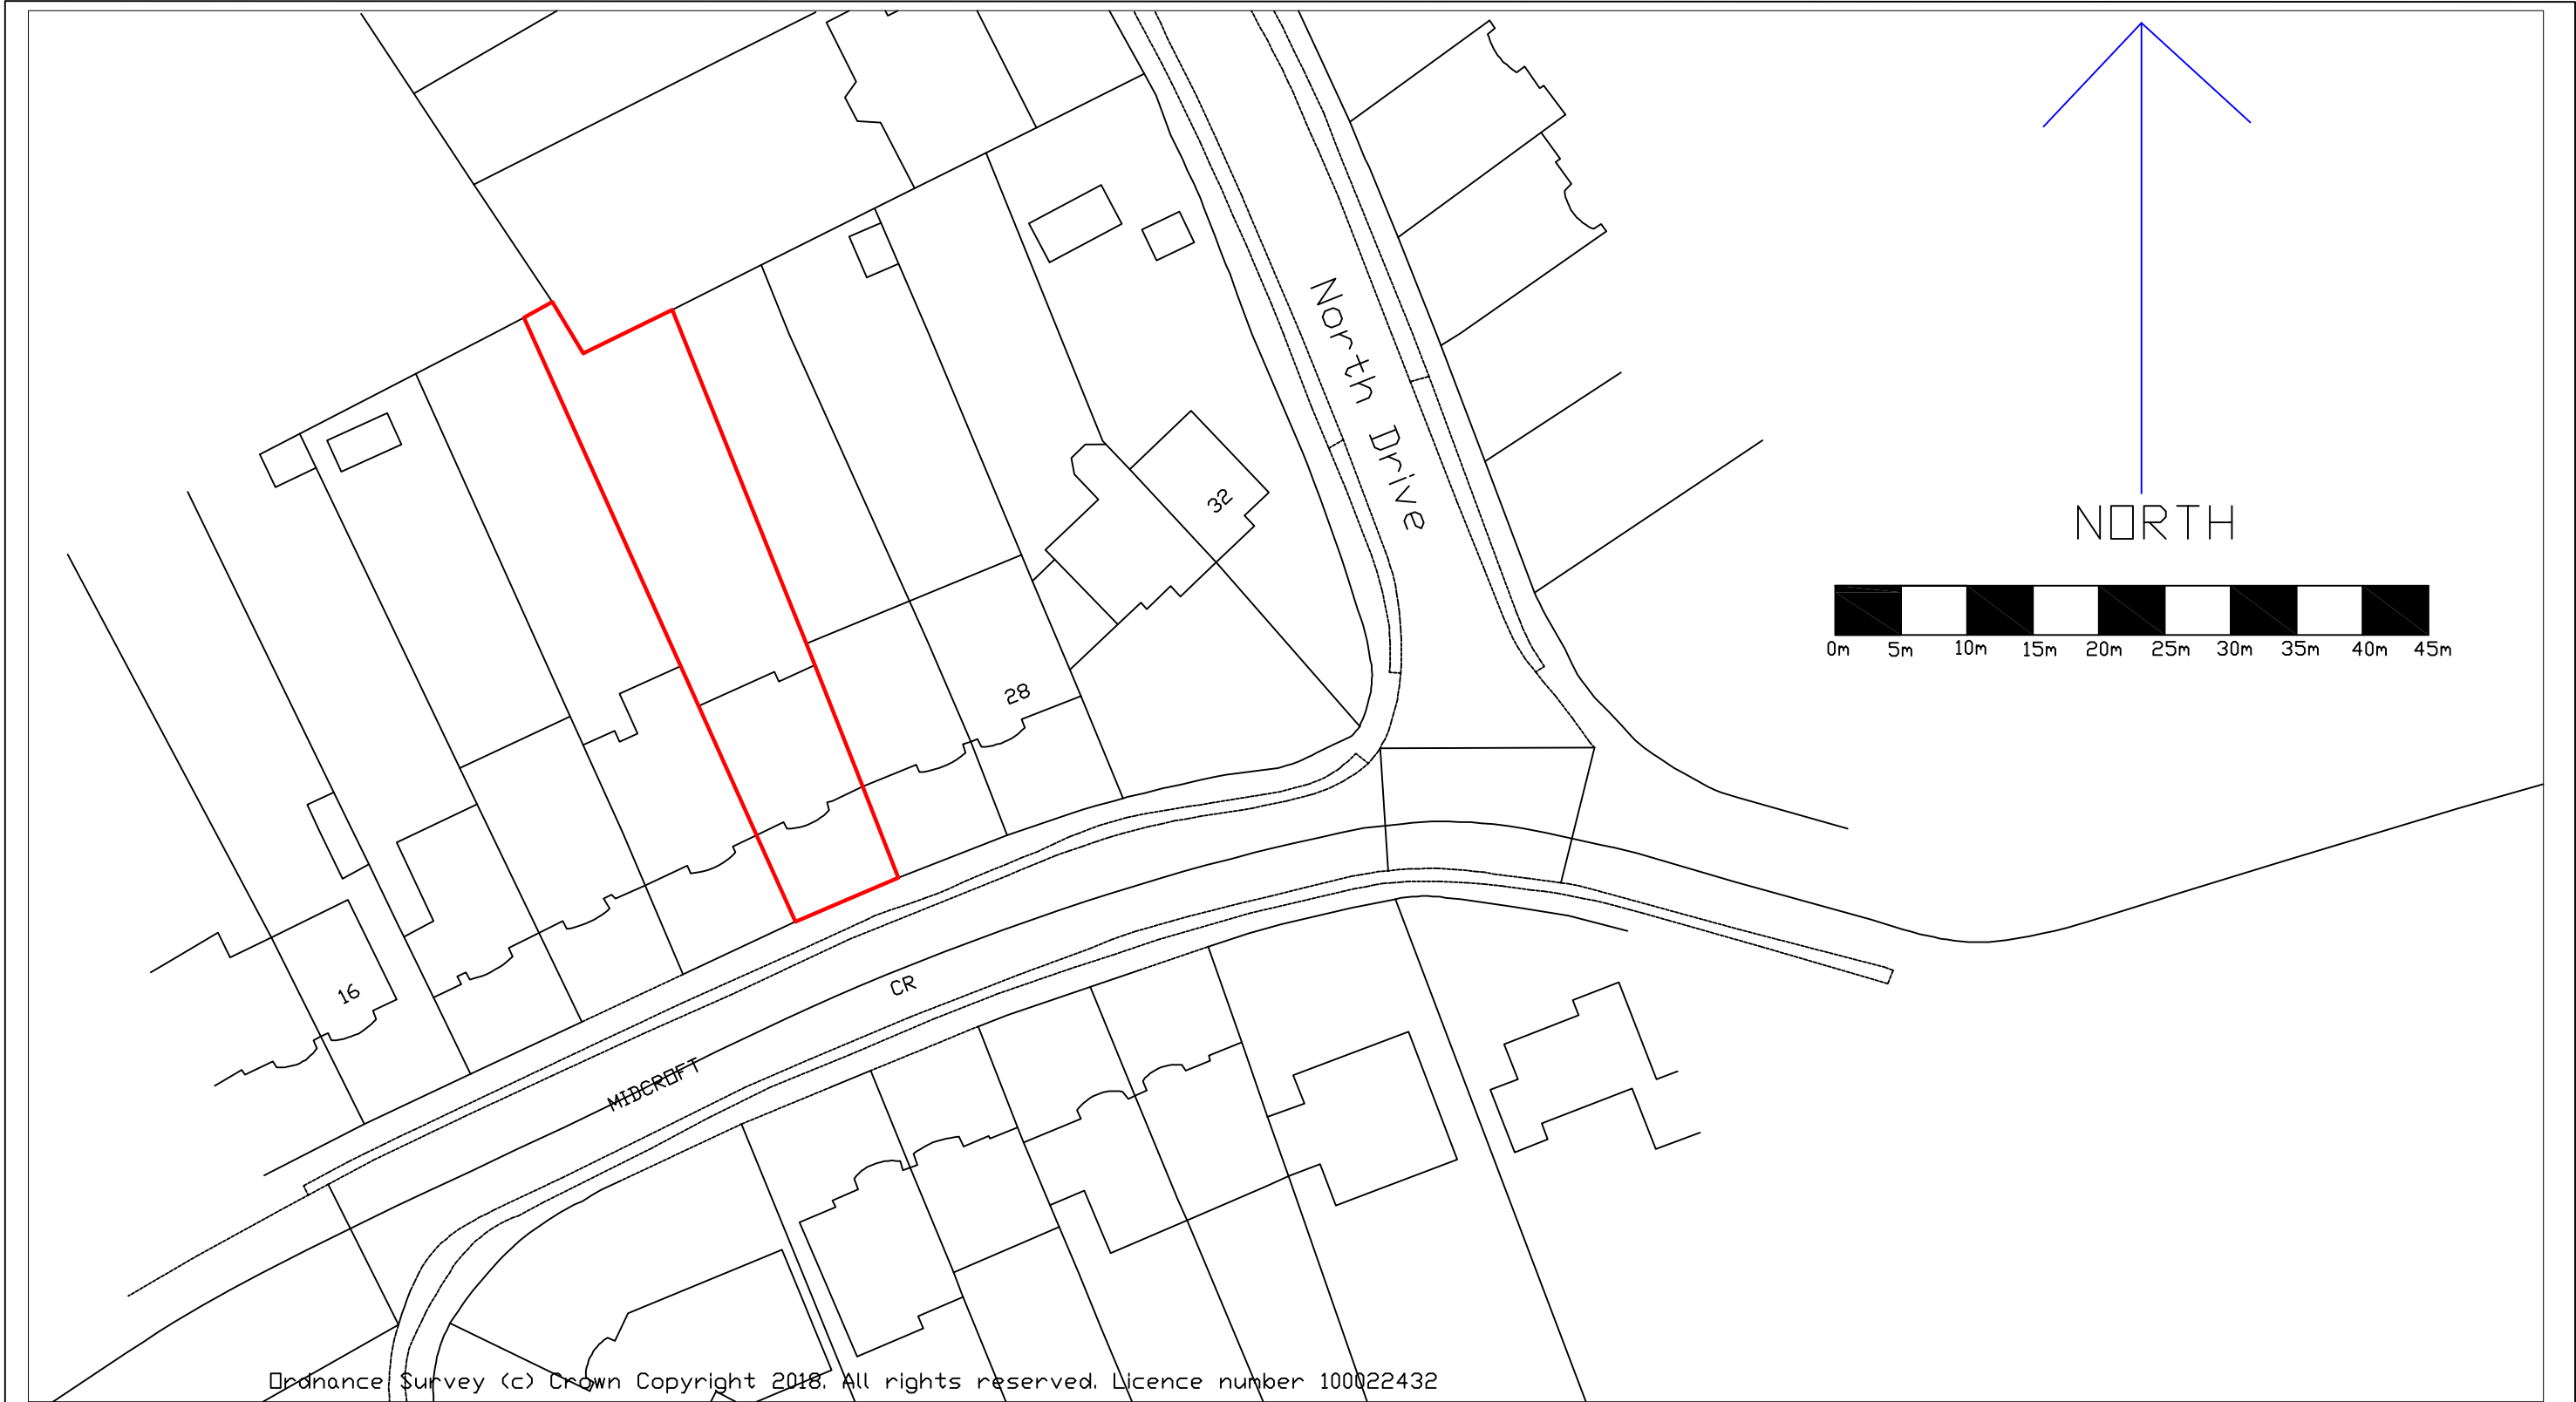

Ordnance Survey (c) Crown Copyright 2018. All rights reserved. Licence number 100022432

			Project: 24 Midcroft, Ruislip, HA4 8ES	
			Title: Block Plan	
Date: 17/03/18			Scale: 1:500@A3	Rev: -
Job Ref: -			Drawn: -	Checked: -
			Drawing No: MC/2018/05	



Project:	24 Midcroft, Ruislip, HA4 8ES
Title:	Site Location Plan
Drawing No:	MC/2018/04

Date: 17/03/18	Scale: 1:1250@A3	Rev: -
Job Ref: -	Drawn: -	Checked: -