


British Standard BS 5837:2012
Default specification for protective barrier

Appendix B

Figure 2
Key

- 1 Standard scaffold poles
- 2 Heavy gauge 2 m galvanised tube and welded mesh infill panels
- 3 Panels secured to uprights and cross-members with wire ties
- 4 Ground level
- 5 Uprights driven into the ground until secure (minimum depth 0.6 m)
- 6 Standard scaffold clamps

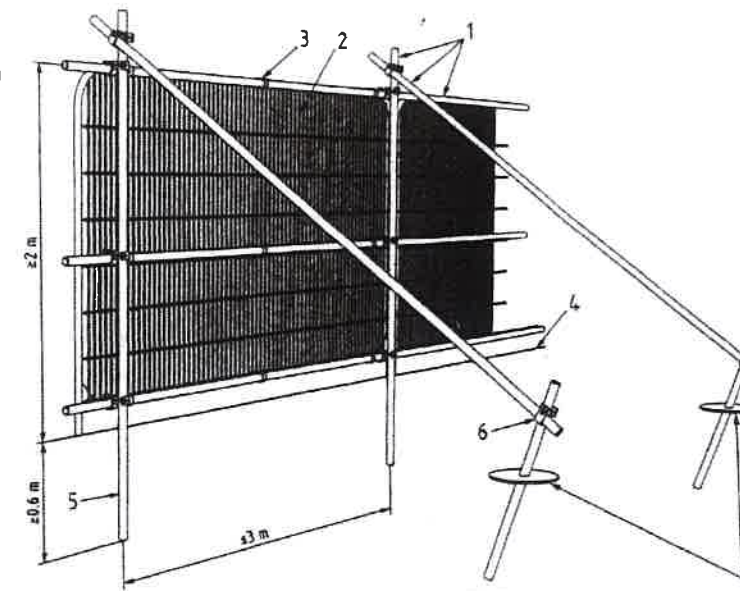

Examples of above-ground stabilising systems

Figure 3a

Stabiliser strut with base plate secured with ground pins





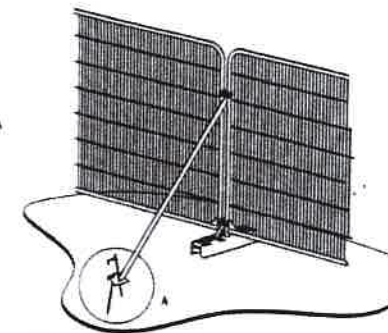


Figure 3b

Stabiliser strut mounted on block tray

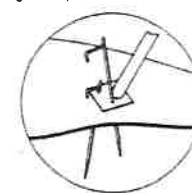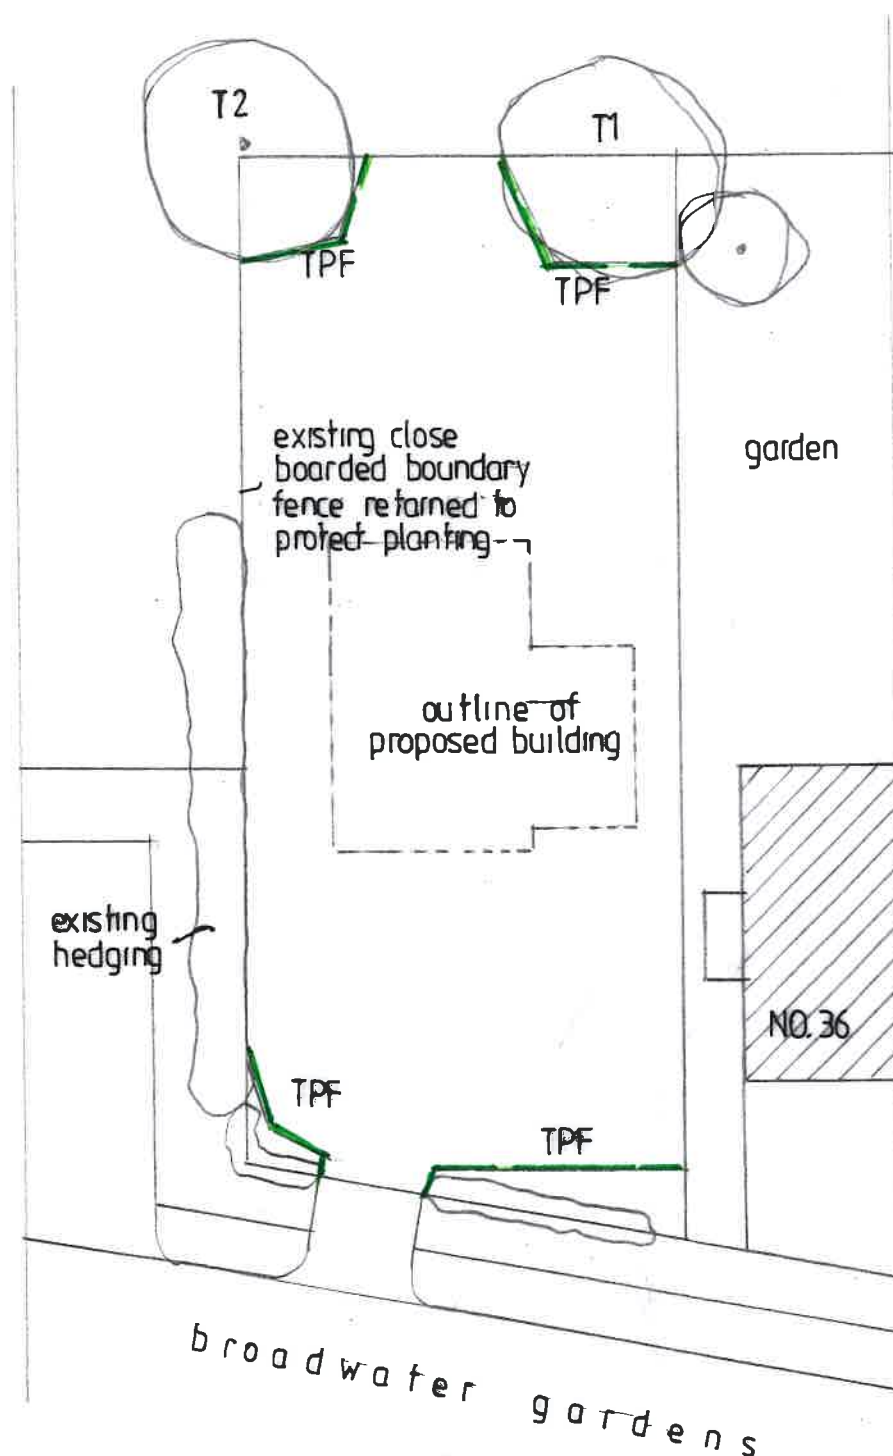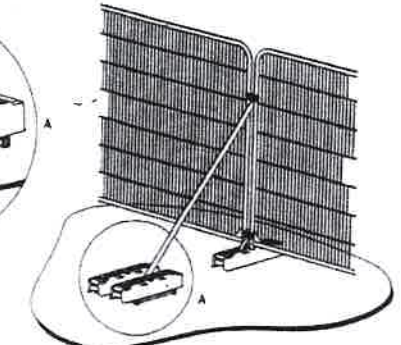

TREE PROTECTION SITE PLAN 1:200

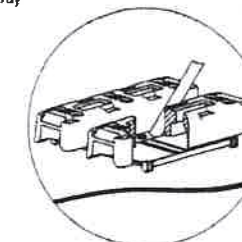

TPF denotes line of free protective fencing

homeplans

Church Gardens, Church Hill, Harefield, Middlesex UB9 6DU

T: 01895 822488

E: patrick@homeplansharefield.com

W: www.homeplansharefield.com



CLIENT: MR I JORDAN

PROJECT: 36A BROADWATER GARDENS
HAREFIELD

TITLE: DESIGN/PROPOSAL DWELLING HOUSE
TREE PROTECTION PLAN

DRG NO:
2058/10

DATE:
SEPT. 2021

SCALE:
1:200 AT A2

DRAWN: