






EXISTING REAR ELEVATION

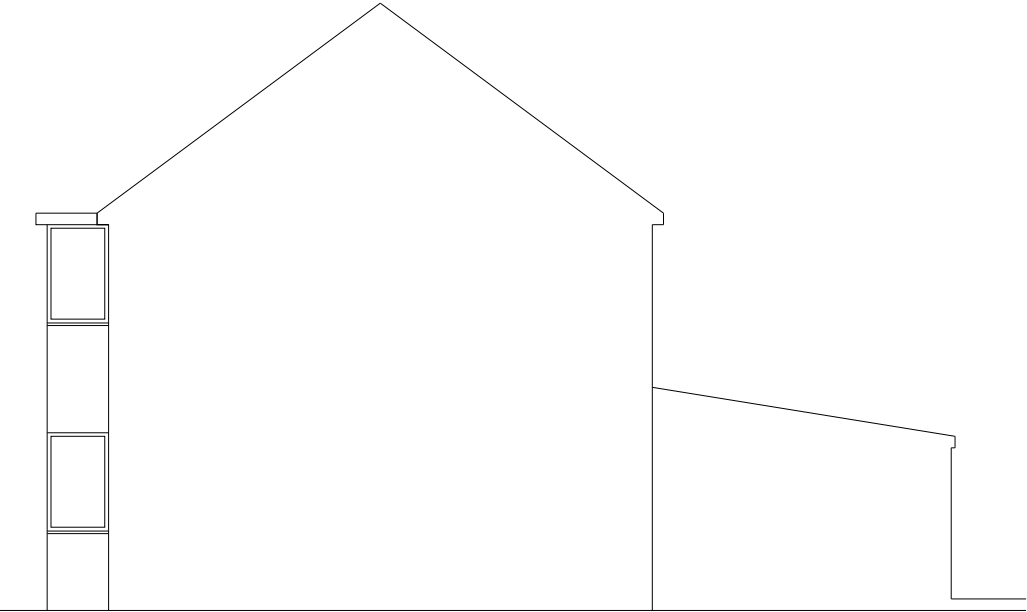

EXISTING SIDE ELEVATION

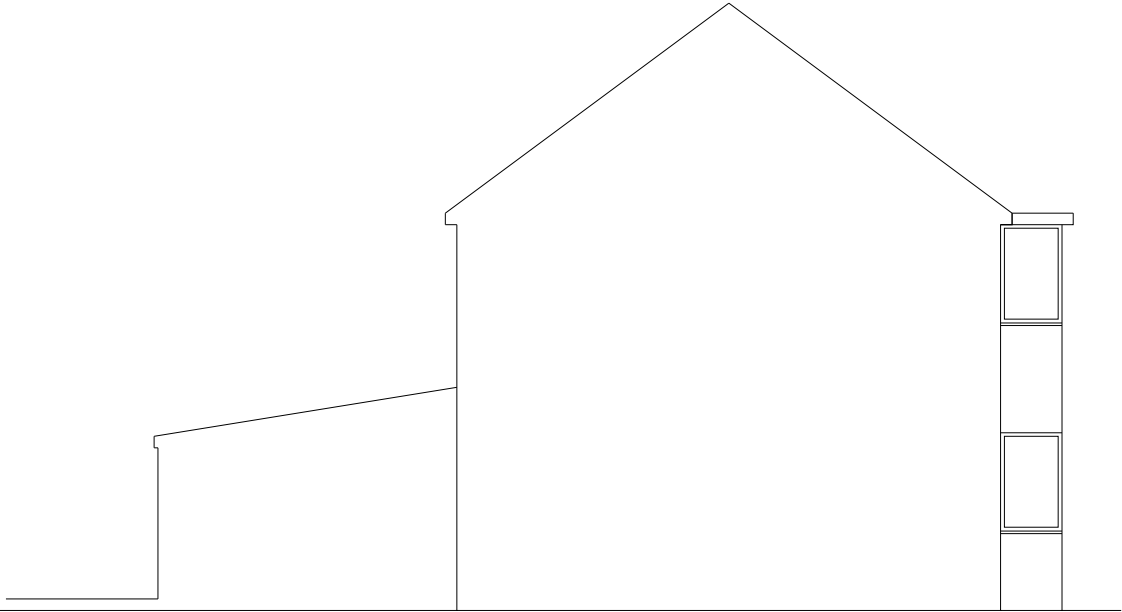

EXISTING ANOTHER SIDE ELEVATION

 

CRAFTED SPACES
ARCHITECTURE + URBANISUM
DESIGNING WITH SOCIAL ECONOMICAL & ENVIRONMENTAL SUSTANIABILITY
(M) 07973988297

Applicant: MR & MRS PATEL			
Job Title: PROPOSED EXTENSION AT 43 STAFFORD ROAD, RUISLIP, HA4 6PB			
Drawing Title: EXISTING ELEVATIONS			
Scale: 1:100 Date: 08/03/2018	Drawing No. PA1812-03	Print Size A3	Revision
Drawing Status FOR PRIOR APPROVAL			