


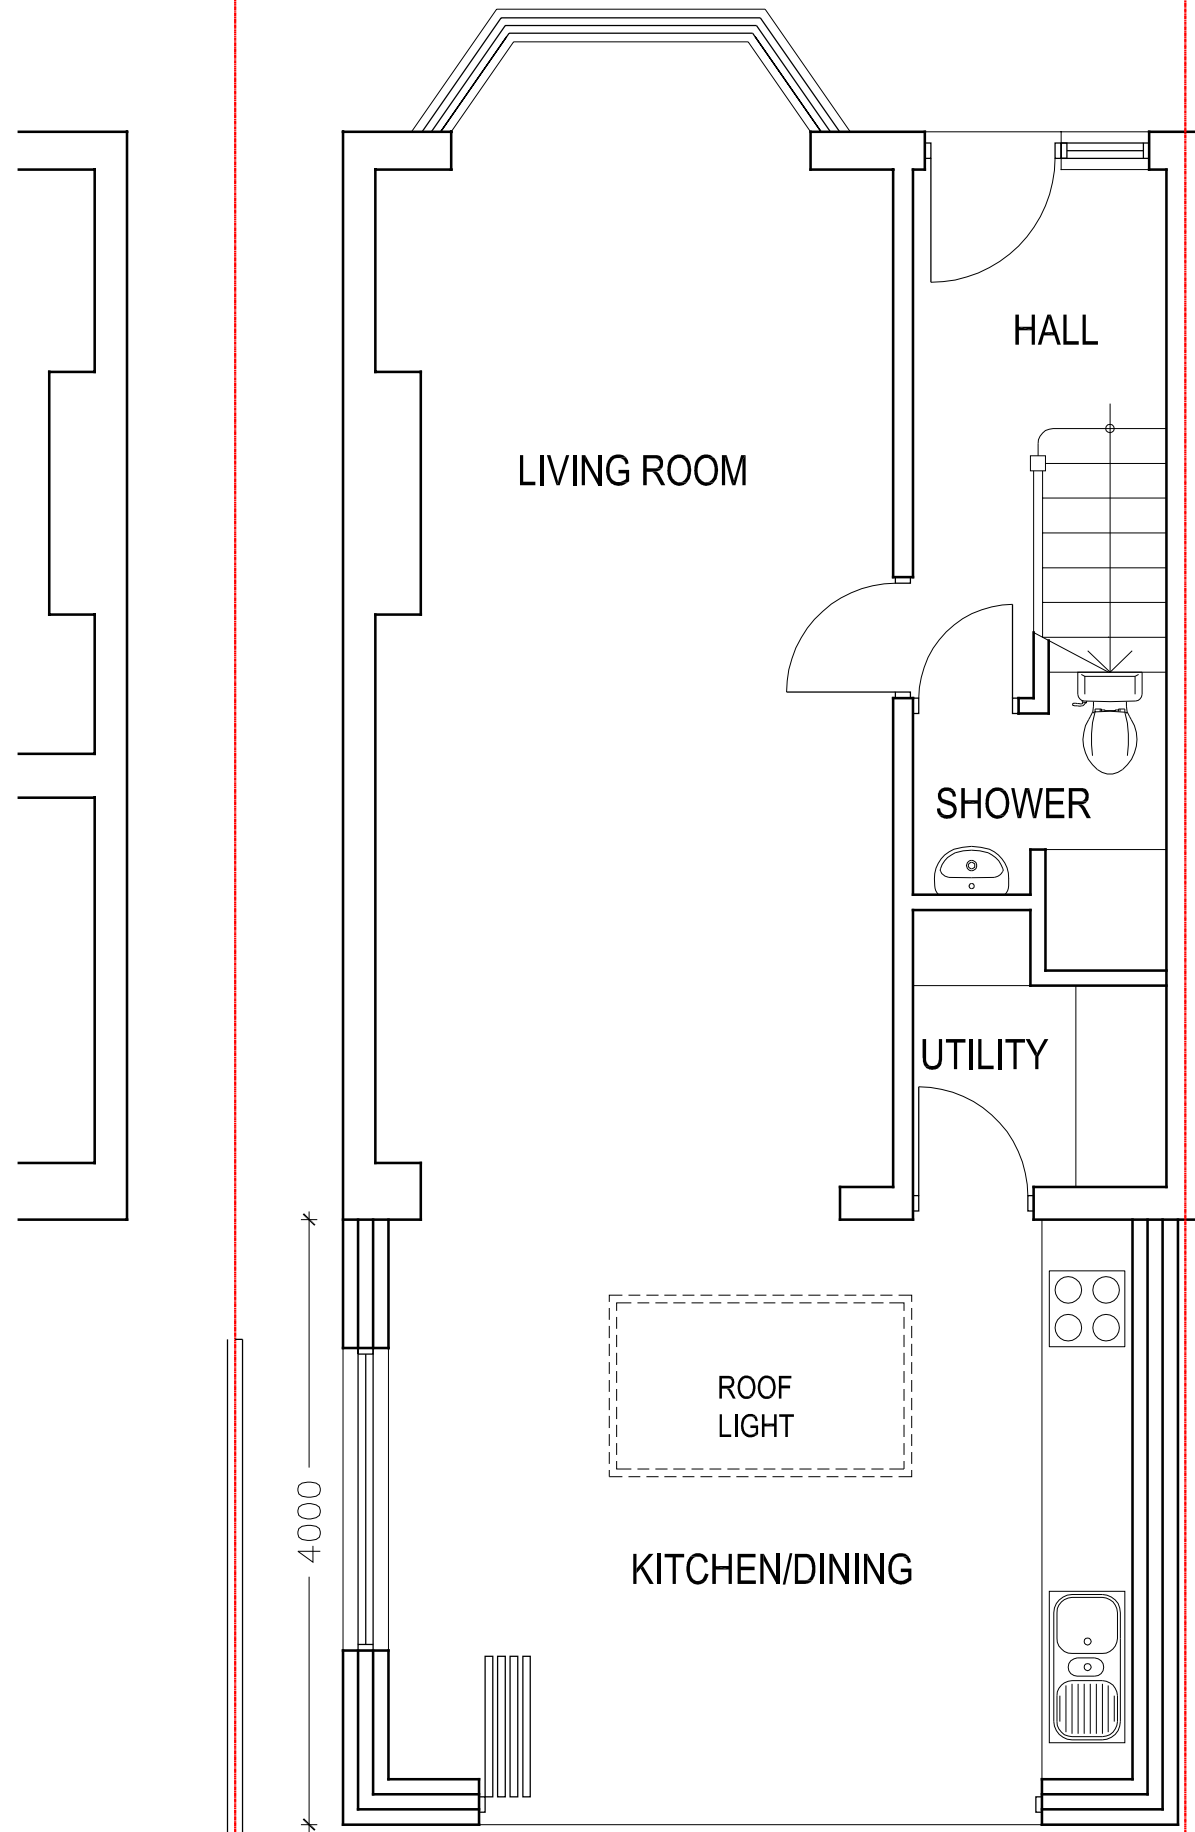

PROPOSED GROUND FLOOR PLAN

CRAFTED SPACES
ARCHITECTURE + URBANISUM
DESIGNING WITH SOCIAL ECONOMICAL & ENVIRONMENTAL SUSTANIABILITY
(M) 07973988297

Applicant:
MR & MRS PATEL

Job Title:
PROPOSED EXTENSION
AT 43 STAFFORD ROAD, RUISLIP, HA4 6PB

Drawing Title:
PROPOSED GROUND FLOOR PLAN

Scale: 1:50 Date: 08/03/2018	Drawing No. PA1812-02	Print Size A3	Revision
---------------------------------	--------------------------	------------------	----------

Drawing Status
FOR PRIOR APPROVAL